


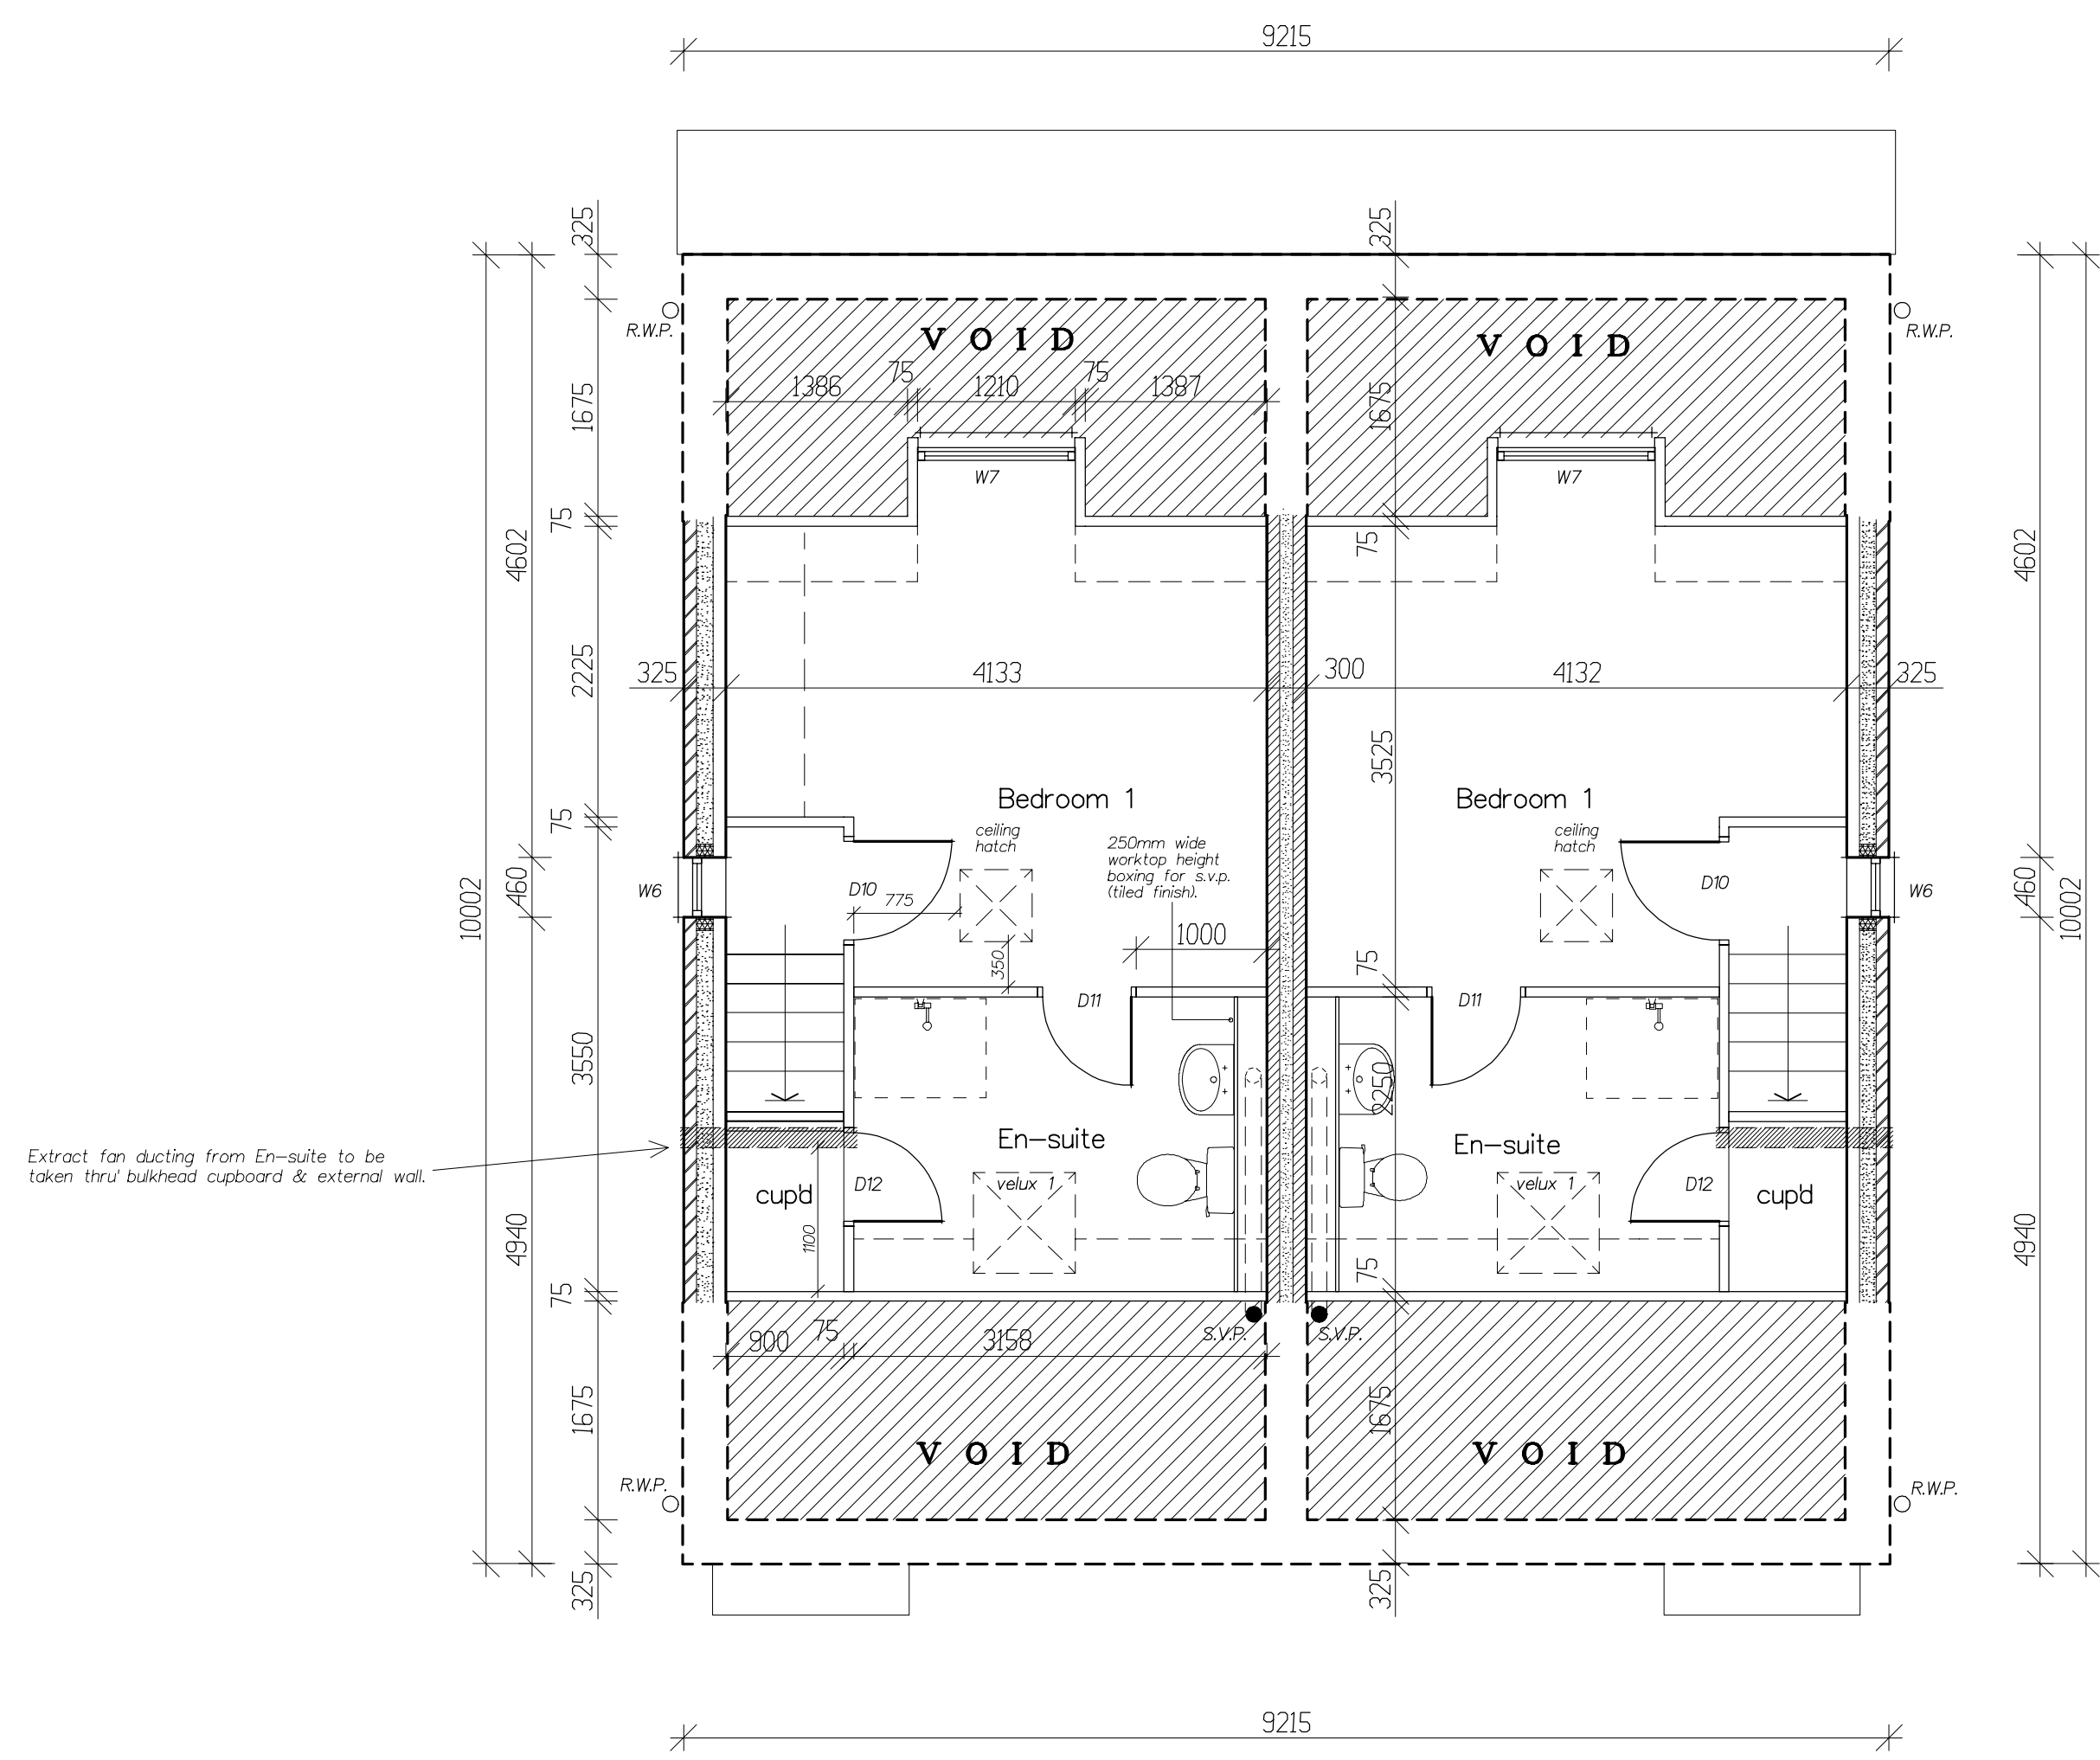

REV E: 29/09/20: WINDOW REFS AMENDED TO SUIT GROUND FLOOR.
REV D: 10/07/20: PLOT REFERENCES OMITTED.
REV C: 08/06/20: PLOT 7 & 8 REFERENCE ONLY.
REV B: 29/04/20: PLOT REFERENCES ADDED.
REV A: 04/12/19: GENERAL AMENDMENTS.

Arncliffe
ARNCLIFFE HOMES LIMITED
Arncliffe House, Bramley Grange,
Thorner, Leeds LS14 3DW.
Tel: 0113 237 5900 Fax: 0113 265 4458

Proposed Residential Development

HALIFAX ROAD,

THURGOLAND.

LINTON (1139)

SECOND FLOOR PLAN

SCALE 1:50

DATE 19/08/2019 DRAWN IanDi

DRG. No. 292/L/3 REV. E.