



|             |         |
|-------------|---------|
| Drawing No. | Rev No. |
| MAW001 -003 | A       |

DO NOT SCALE: Contractor to check all dimensions and report any omissions or errors

NOTES

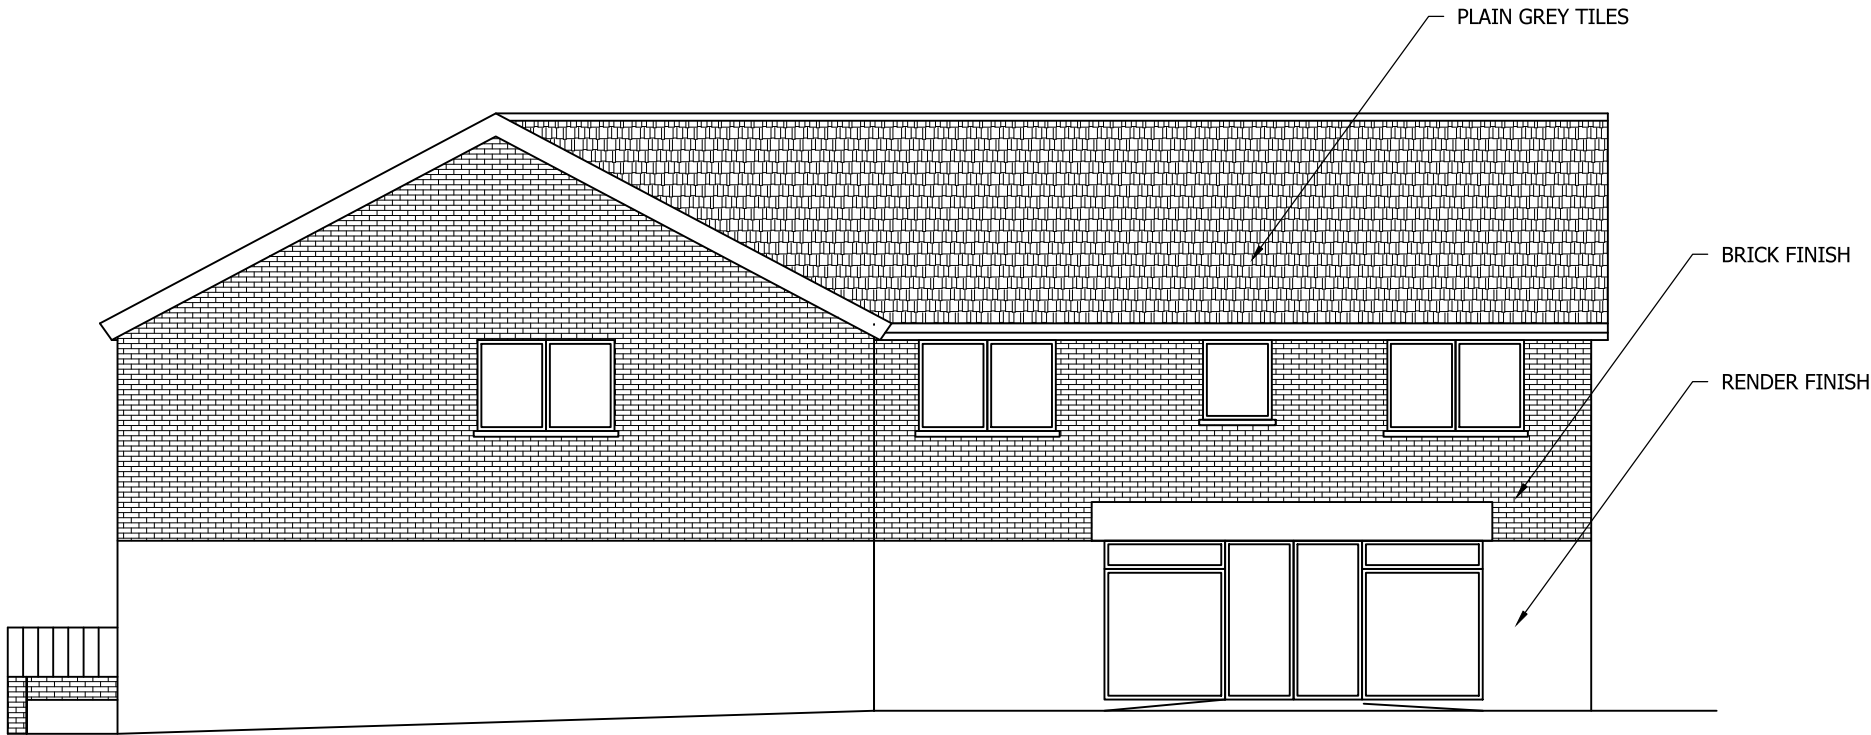

PROPOSED REAR ELEVATION (NORTH FACING)  
SCALE 1:100 AT A3

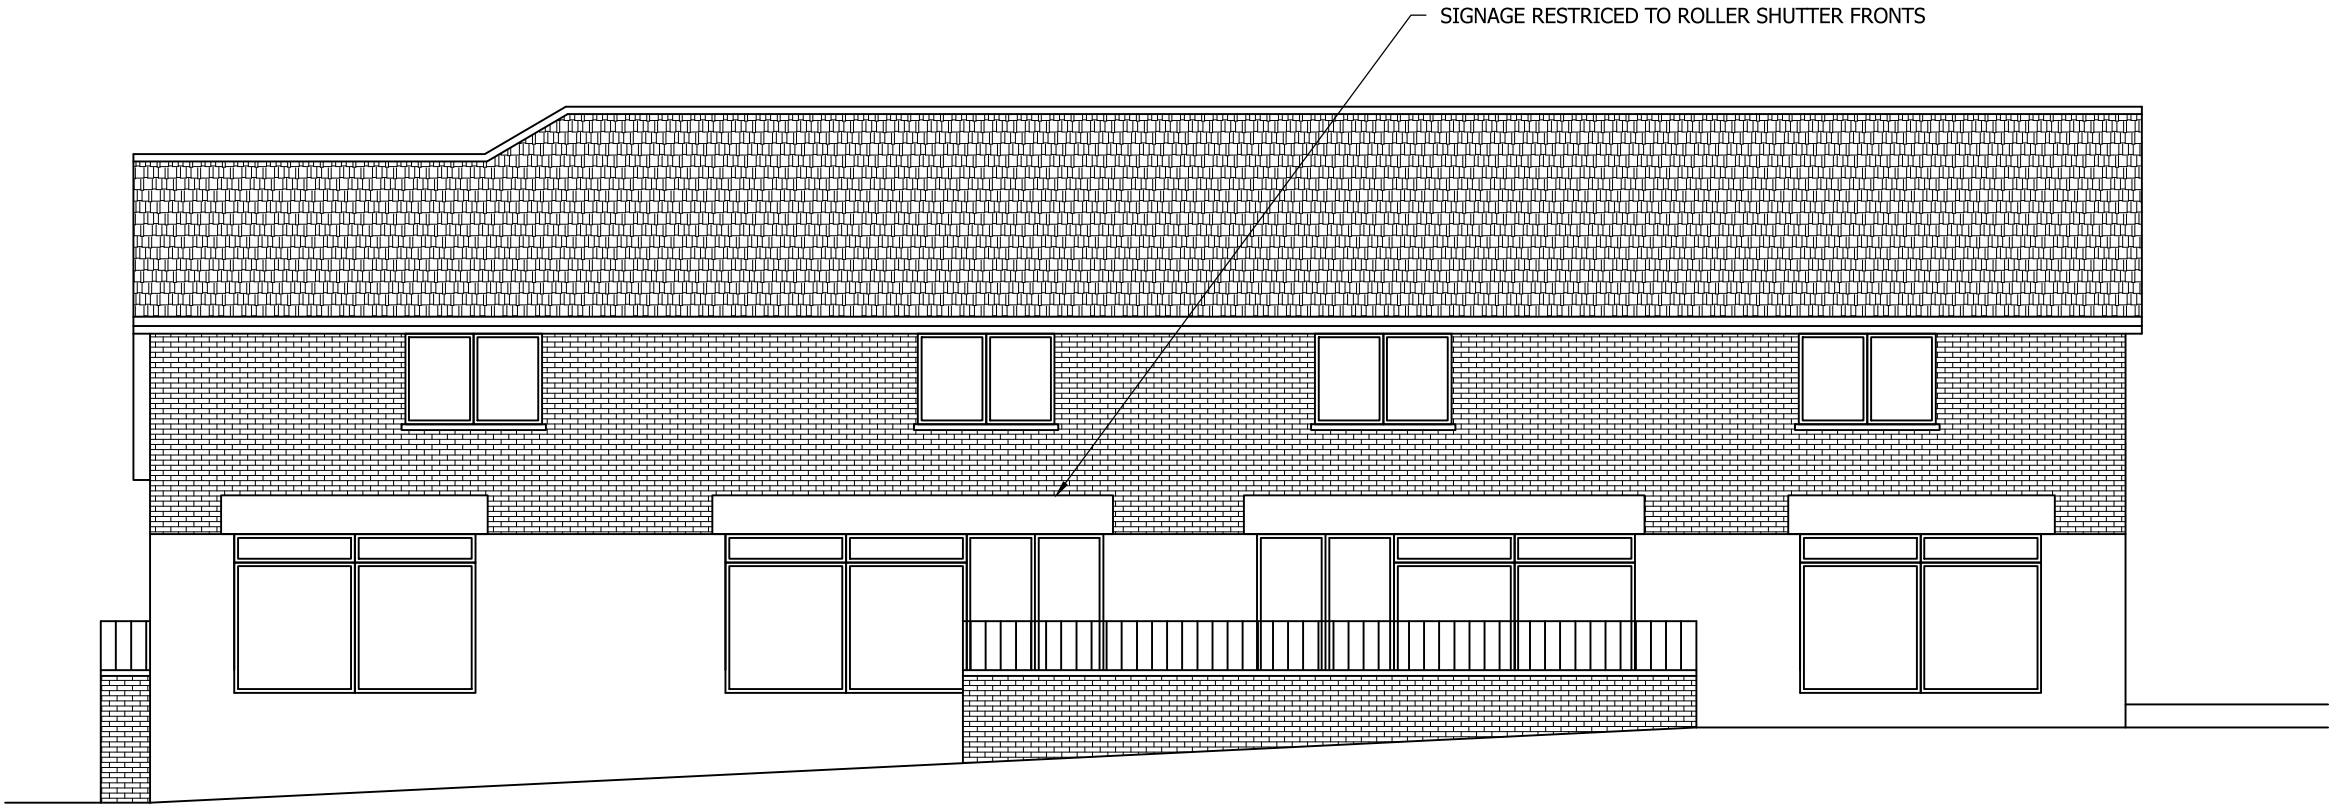

PROPOSED SIDE ELEVATION (EAST FACING)  
SCALE 1:100 AT A3

|     |                            |     |     |     |          |
|-----|----------------------------|-----|-----|-----|----------|
| A   | Finishes revise and layout | JRB |     |     | 29/07/22 |
| Rev | Description                | By  | Chk | App | Date     |

JRB DESIGNS Ltd  
1 Saville Road  
Cudworth  
Barnsley  
S72 8LT  
Tel: 01226 383542  
Fax: 01226 380078  
Mob: 07970 541192  
Email: john@jrbdesigns.co.uk

This drawing is copyright. © jrbdesigns Ltd.

Client  
**MR. A WILLIAMS**

Drawing Title  
**PROPOSED ELEVATIONS 2**

Address  
**MIXED USE SCHEME @ LAND FORMERLY  
OCCUPIED BY THE BUTCHERS ARMS  
10 HIGH STREET MONK BRETTON  
BARNSELY S71 2EL**

Project Title:  
**PROPOSED NEW MIXED USE  
DEVELOPMENT**

Purpose of Issue:  
**PLANNING**

Drawing Status  
**FIRST ISSUE**

|                              |                           |                                   |
|------------------------------|---------------------------|-----------------------------------|
| Scale at A3<br>AS SHOWN      | Drawn By<br>JRB           | Date<br>21/04/2022                |
| Checked By                   | Date<br>21/04/2022        | Approved By<br>Date<br>21/04/2022 |
| Project No.<br><b>MAW001</b> | Drawing No.<br><b>003</b> | Revision<br><b>A</b>              |

APPROVAL ☒ INFORMATION ☐ TENDER ☐ CONTRACT ☐ CONSTRUCTION ☐