



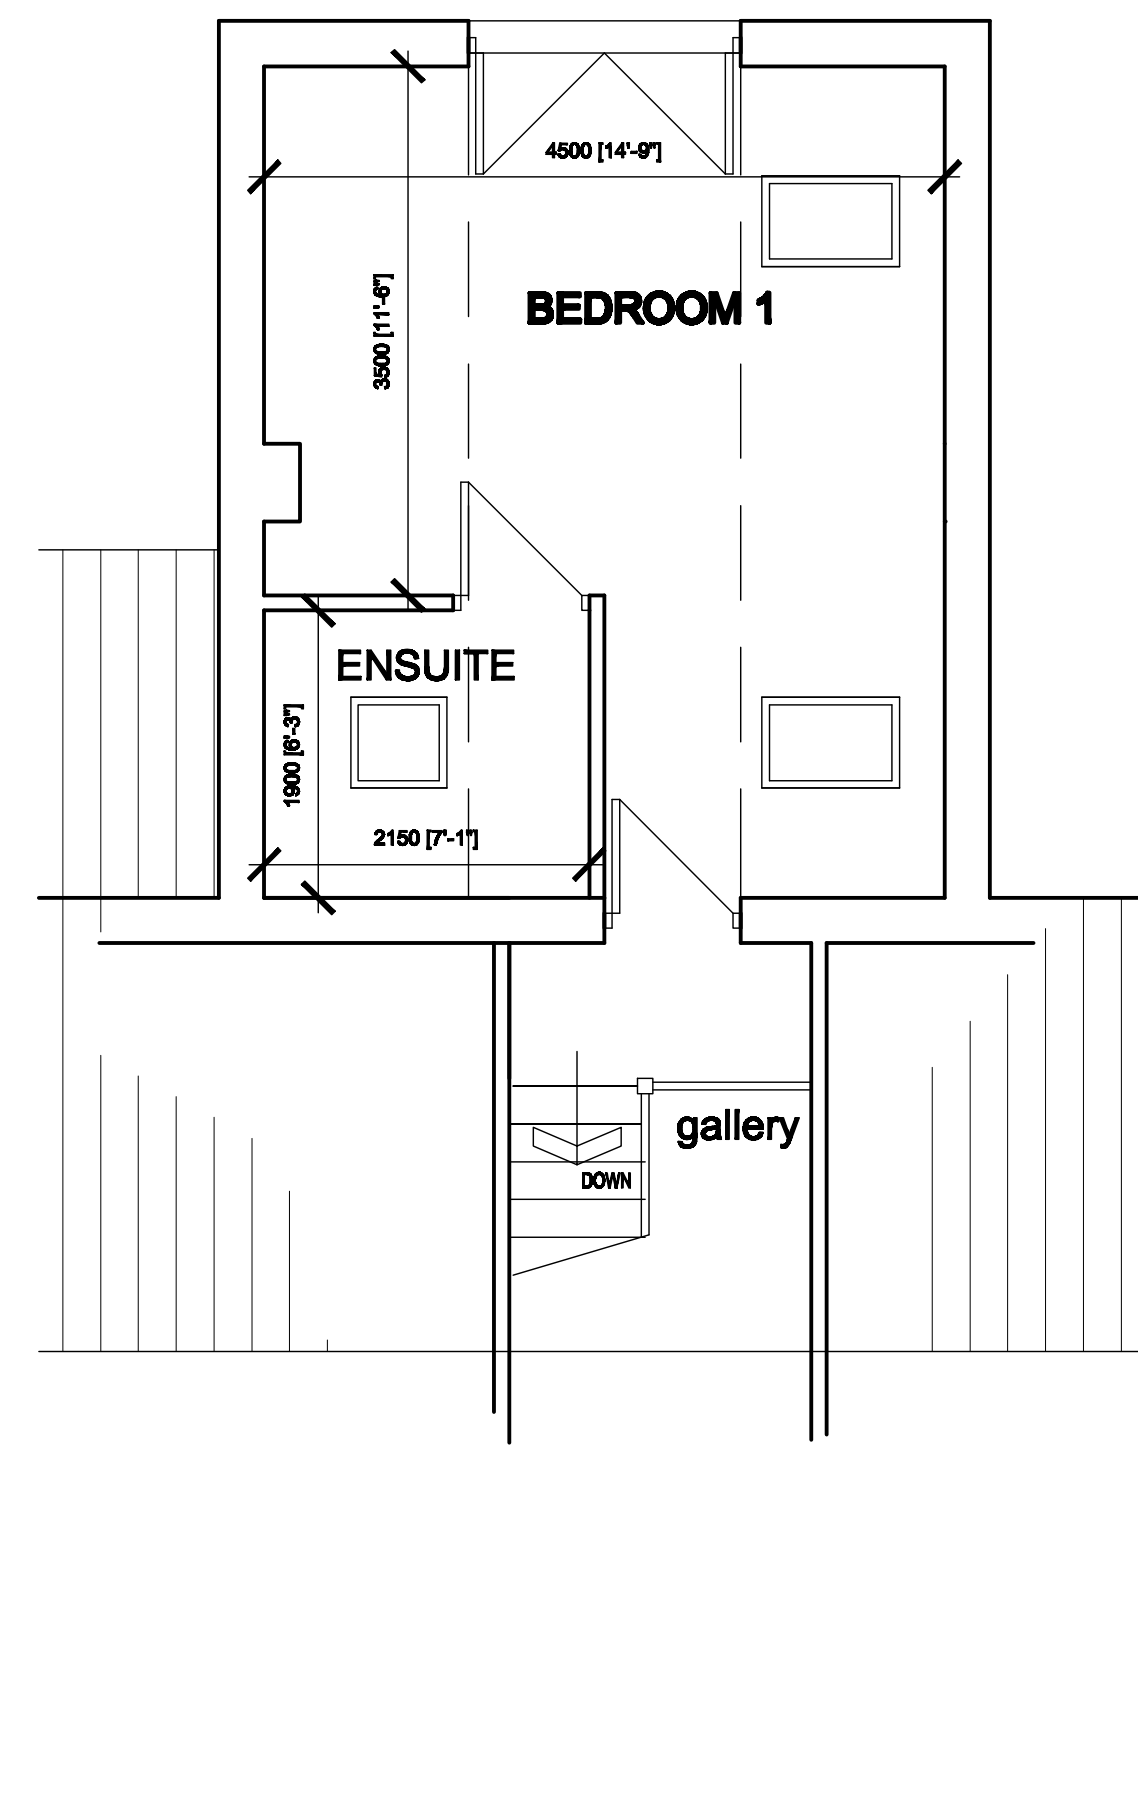


FRONT ELEVATION

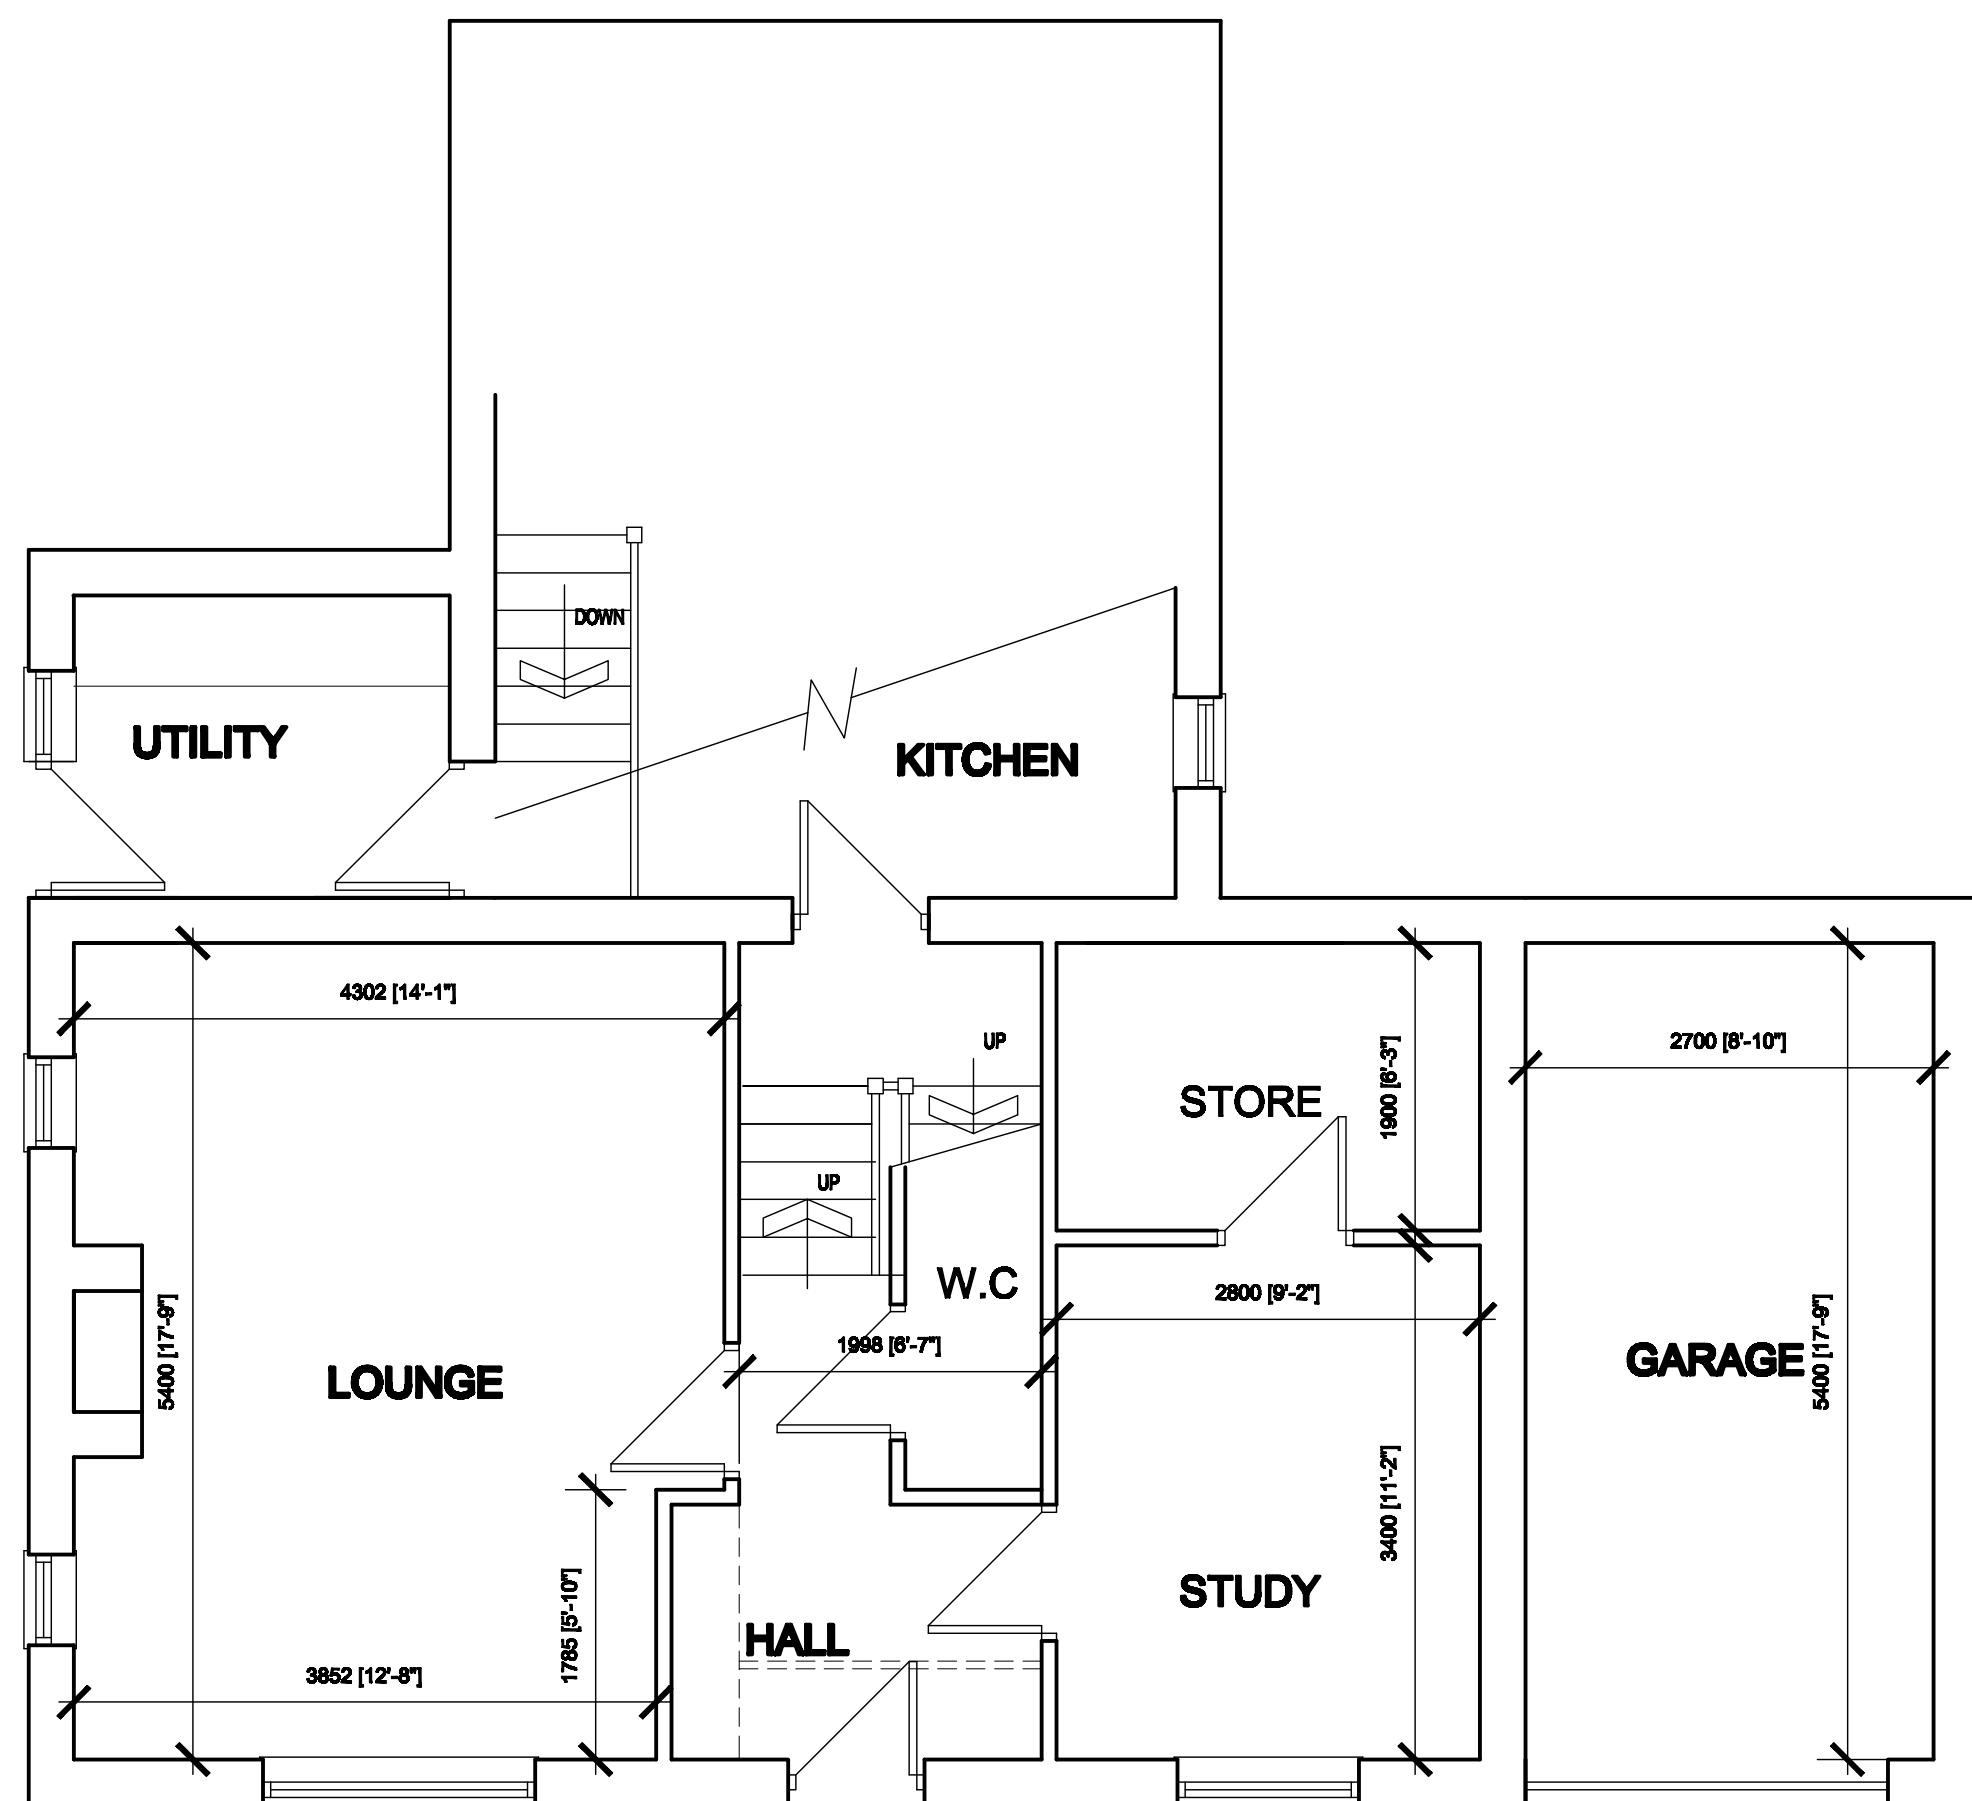



REAR ELEVATION



SIDE ELEVATION

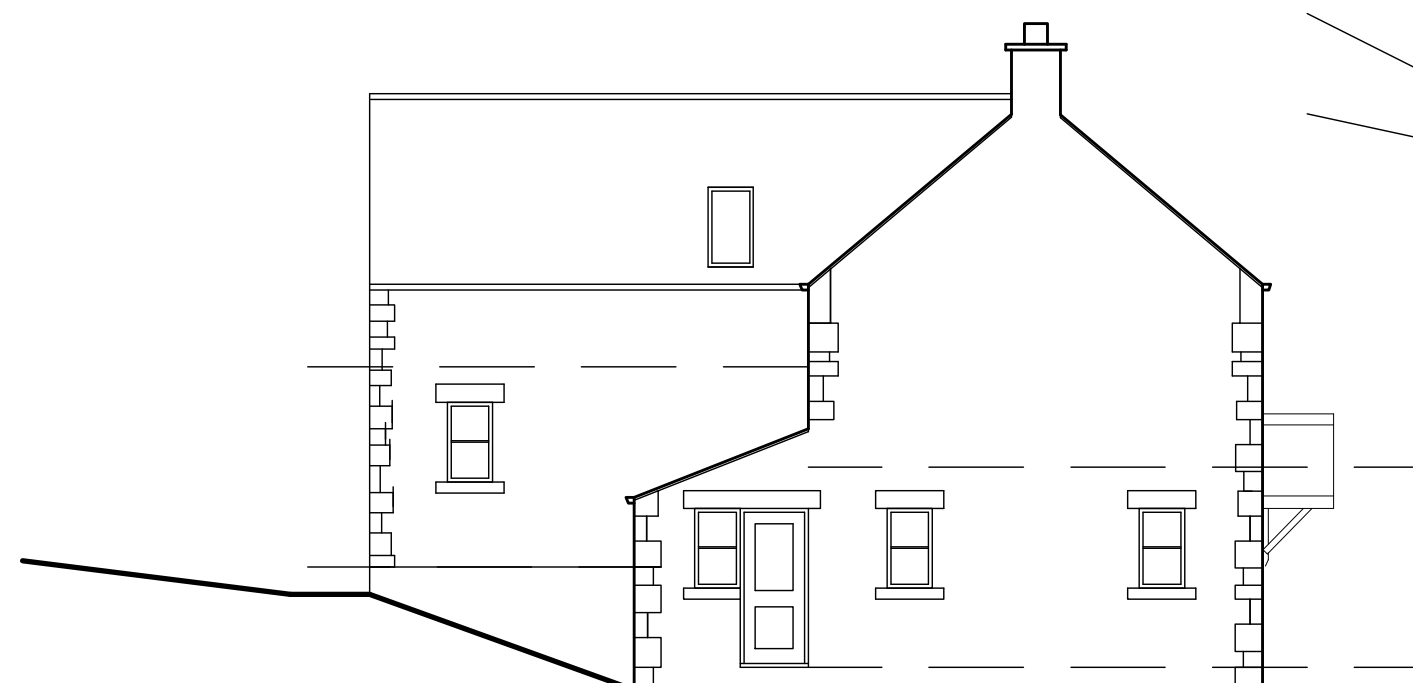

SIDE ELEVATION

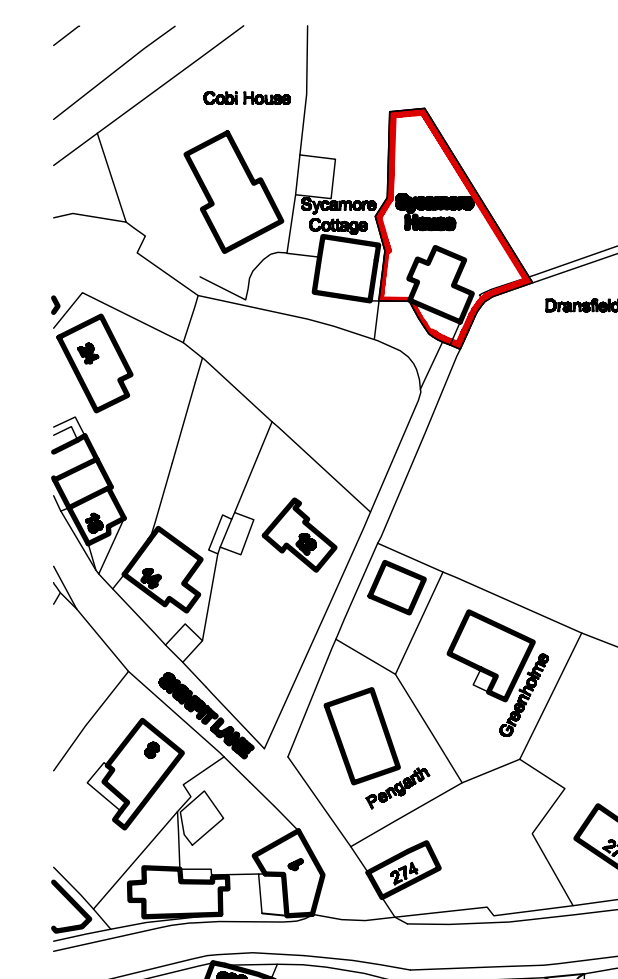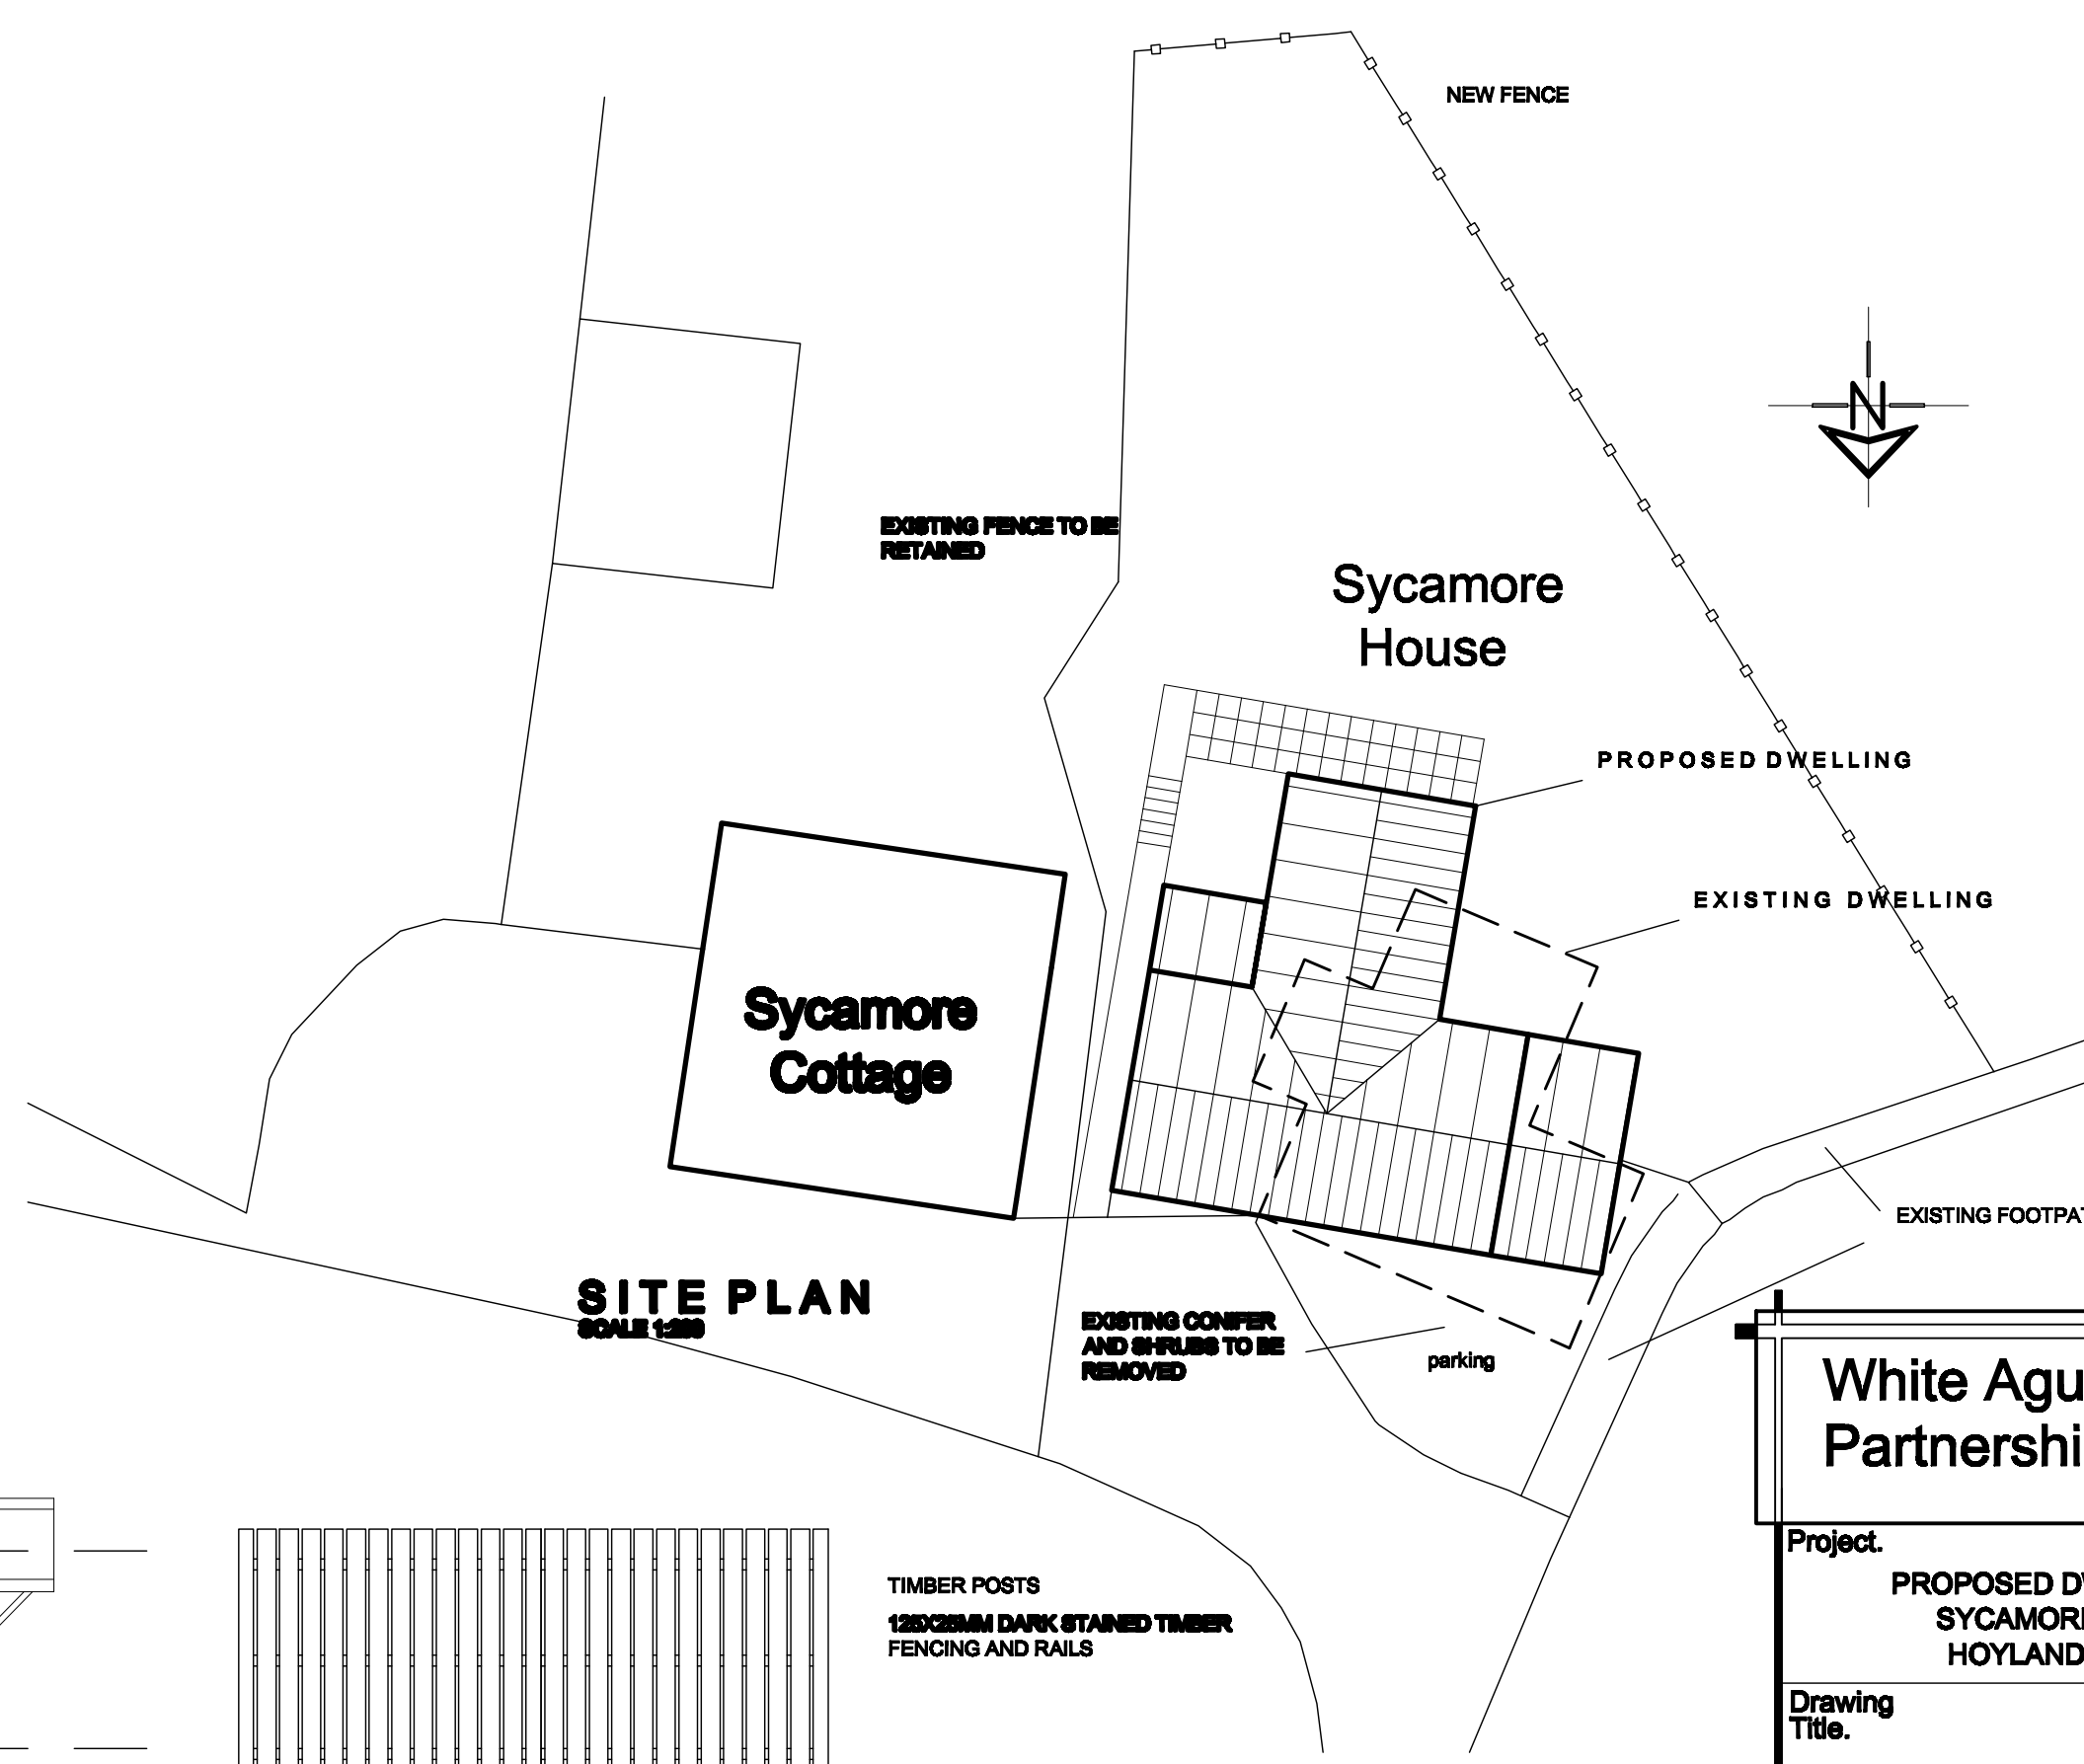

White Agus Partnership			PROVIDENCE VILLA, 42 SACKVILLE STREET, BARNESLEY, S70 2DB			Phone: 01226 208482 Fax: 01226 283030 Email: info@whiteaguspартnership.co.uk Web: www.whiteaguspартnership.co.uk		
Project: PROPOSED DWELLING AT SYCAMORE HOUSE HOYLANDSWAINE			Client: MR MURPHY AND MS PENROSE			Date: APRIL 2012		
Drawing Title: PLANS AND ELEVATIONS			Scale: 1:50 & 1:100 @ A1			Ref. 12-005		
Date: 14-02-12 16-02-12 03-03-12 14-03-12			Suffix: A B C D			Description: REVISED TO CLIENTS REQUIREMENTS CHANGES REVISED BEDROOM ADDED ABOVE GARAGE		
Date: 14-02-12 16-02-12 03-03-12 14-03-12			Suffix: A B C D			Description: REVISED TO CLIENTS REQUIREMENTS CHANGES REVISED BEDROOM ADDED ABOVE GARAGE		