



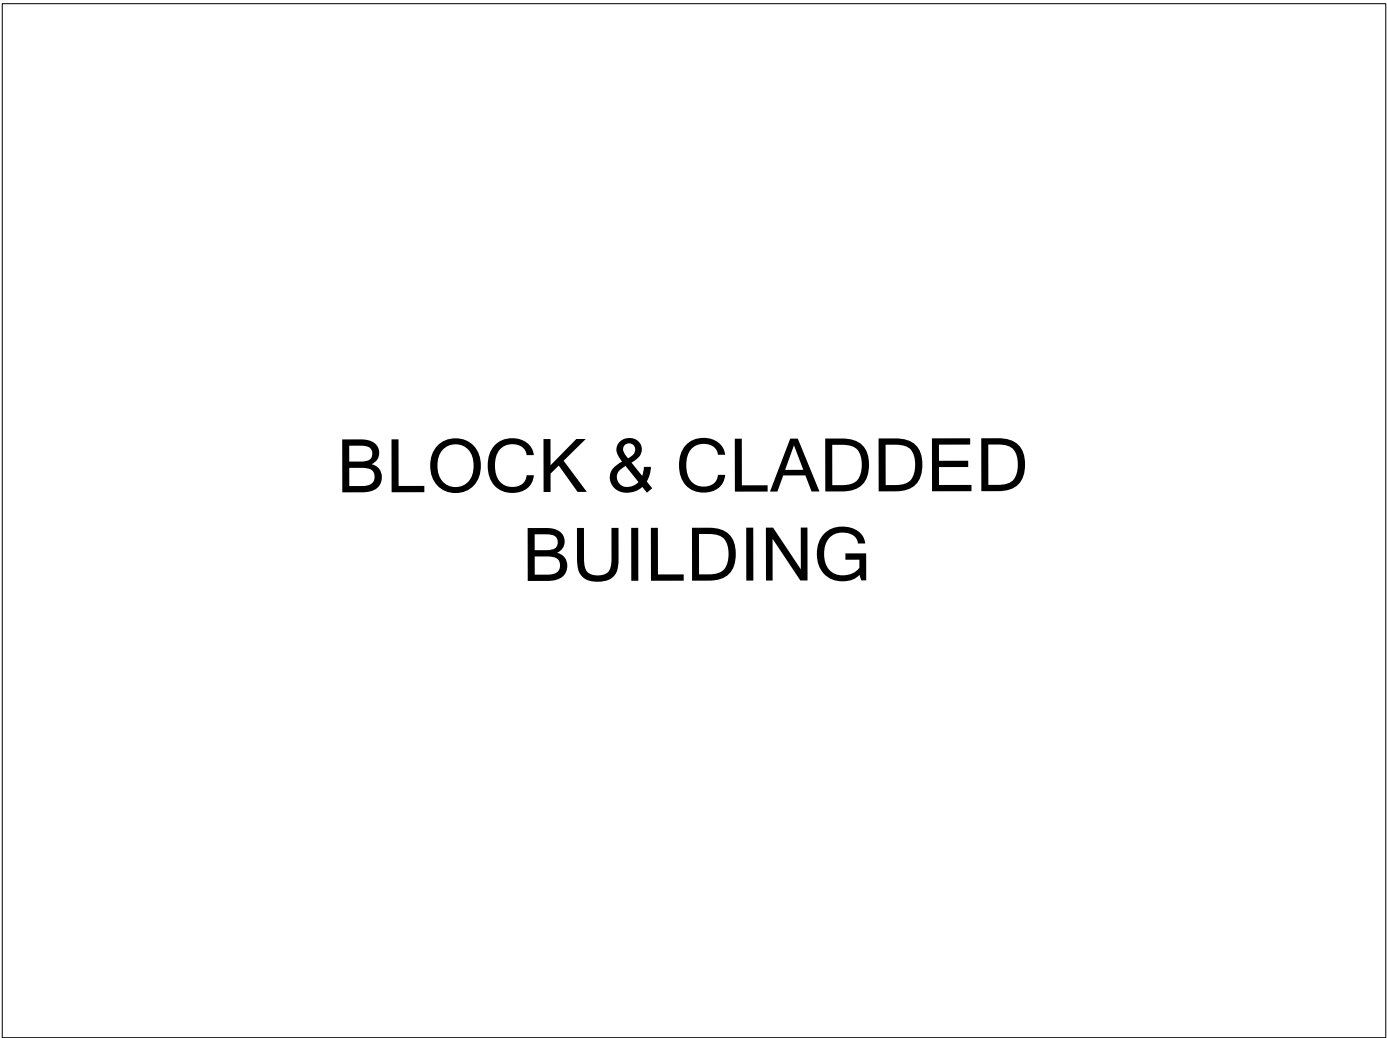


BLOCK & CLADED
BUILDING


EXISTING GROUND FLOOR PLAN
SCALE 1:100
0 1m 2m 3m 4m 5m 10m
SCALE BAR 1:100

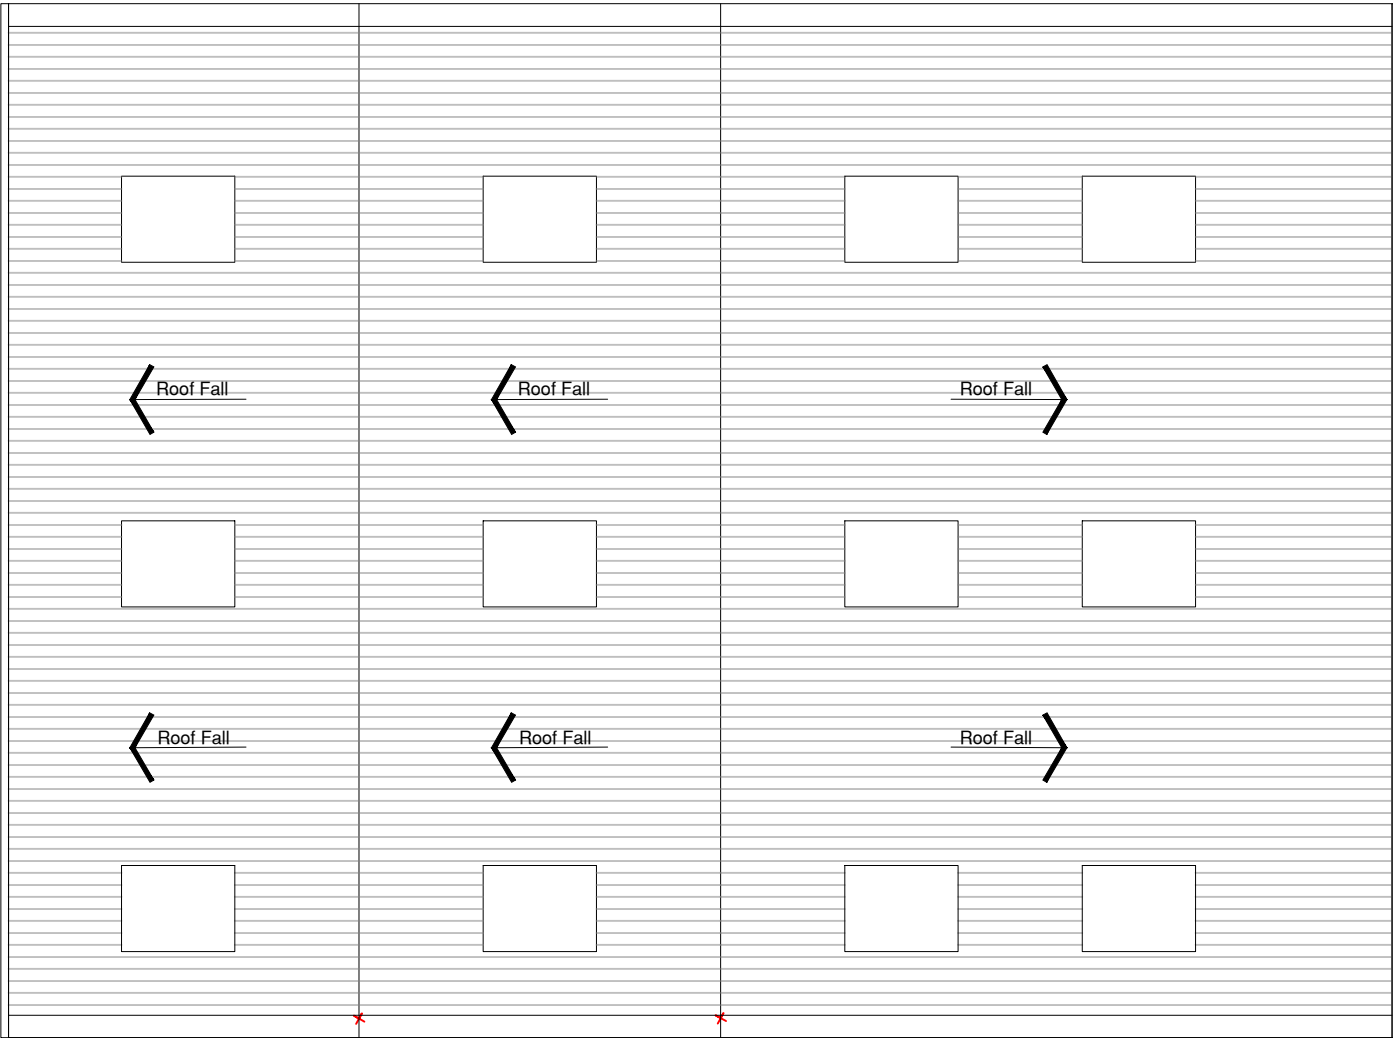


EXISTING ROOF PLAN
SCALE 1:100

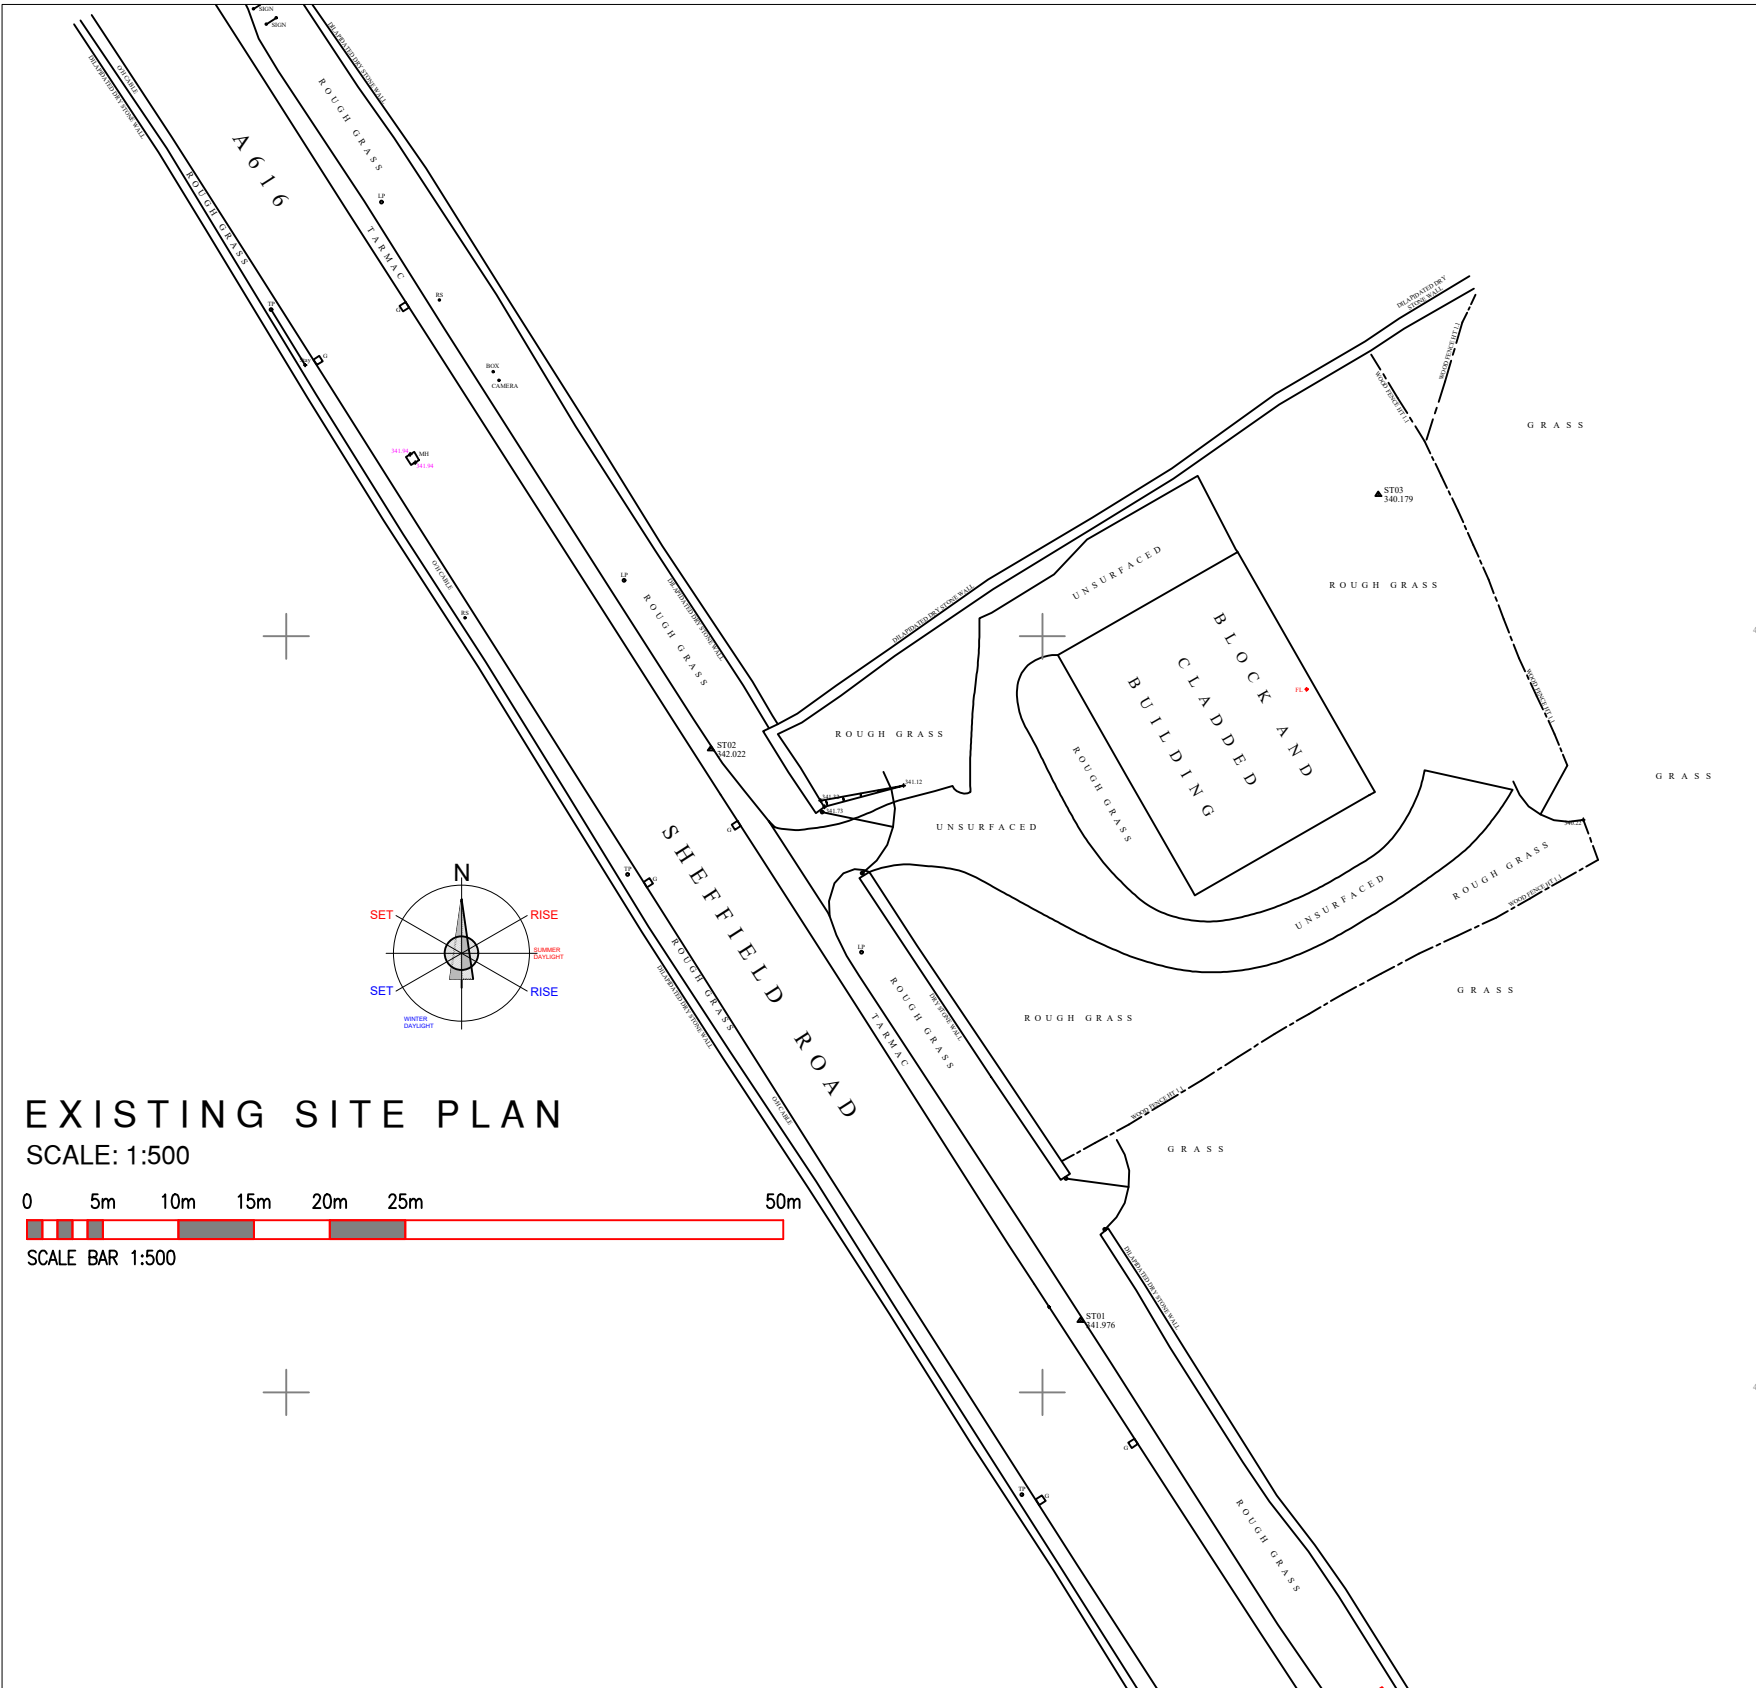


EXISTING SITE PLAN
SCALE: 1:500
0 5m 10m 15m 20m 25m 50m
SCALE BAR 1:500

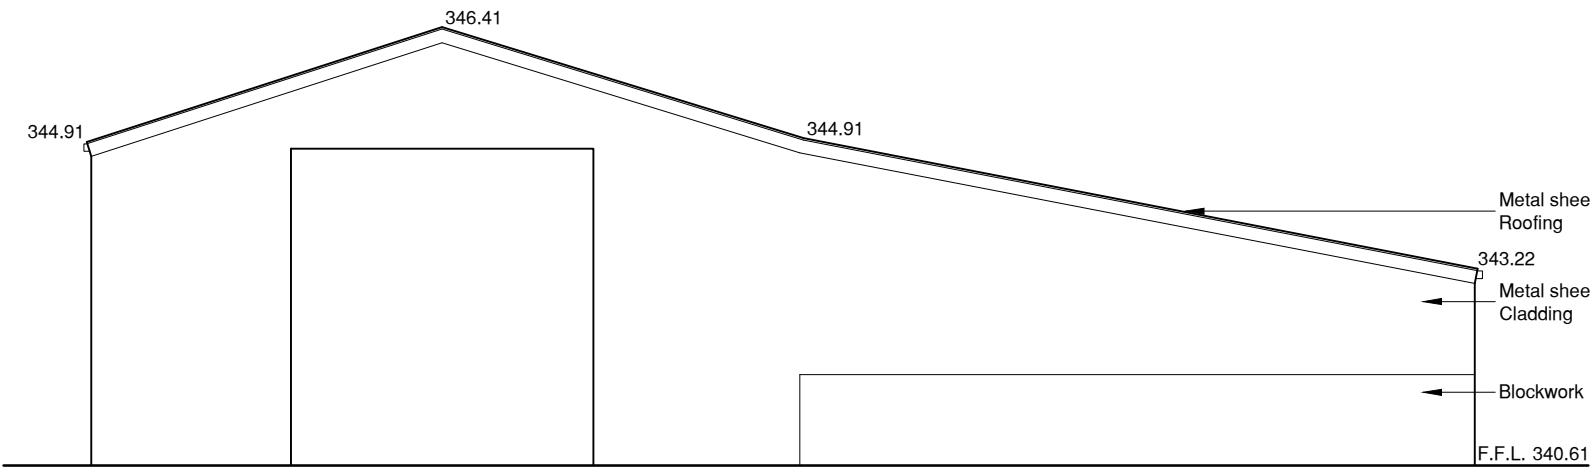


EXISTING FRONT ELEVATION
SCALE 1:100

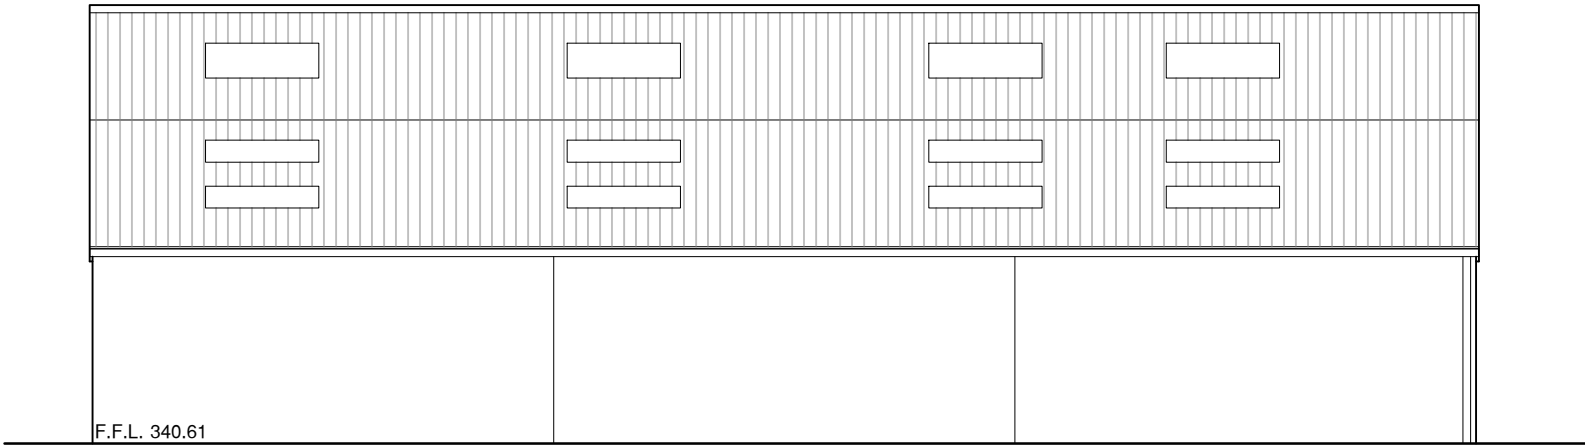

EXISTING LOW LEVEL ROOF ELEVATION
SCALE 1:100

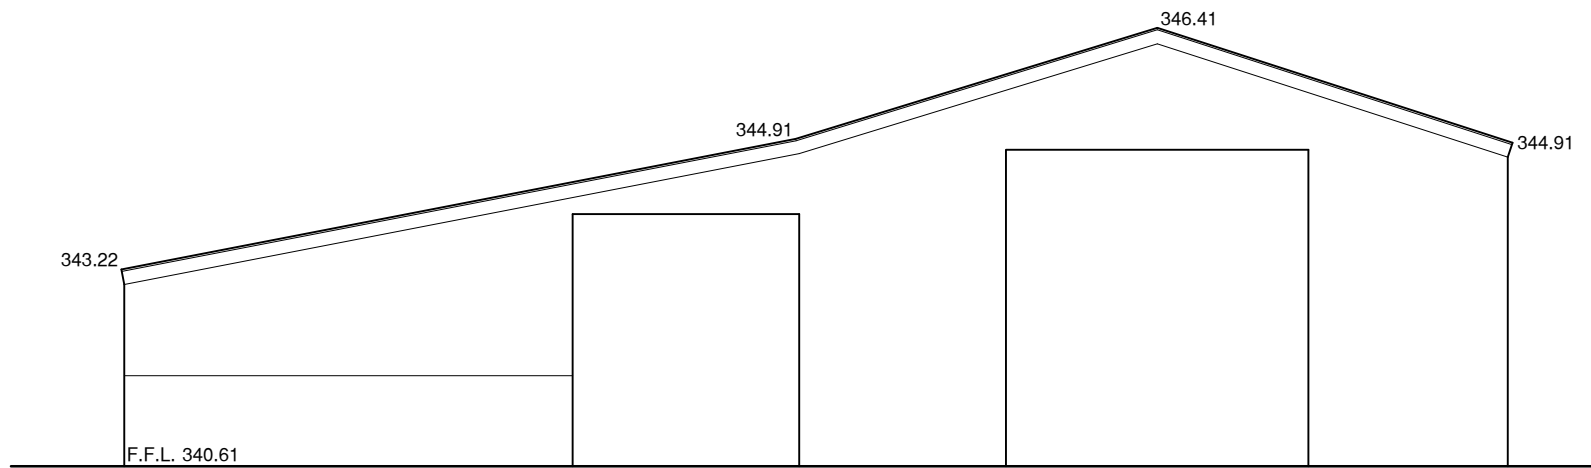

EXISTING REAR ELEVATION
SCALE 1:100

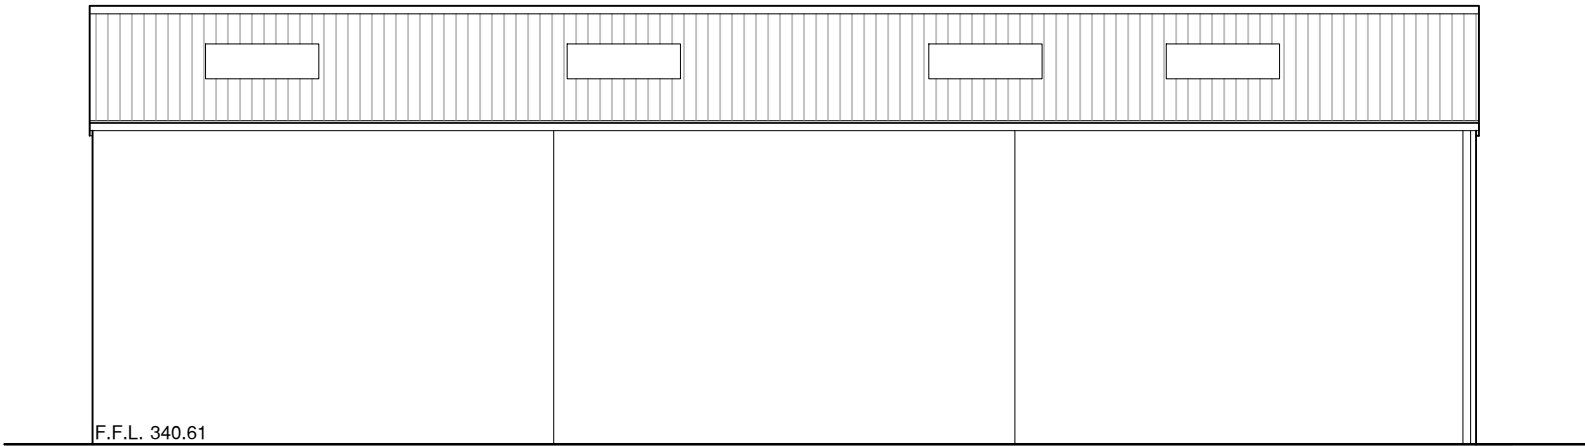

EXISTING HIGH LEVEL ROOF ELEVATION
SCALE 1:100

Rev	Note	Initial	Date
3 Richmond House, Caldene Business Park, Mytholmroyd, Hebden Bridge, West Yorkshire, HX7 5QJ 01422 883317 www.tdjagger.ltd.uk			
Client The Trustees of M Hemsley Dec'd.			
Project Proposed Residential Development Sheffield Road, Hepworth, Holmfirth, HD9 1TP			
Drawing Existing Floor Plans & Elevations			
Date July1 2022	Drawn SD	Checked BH	Scale As Drwg @ A1
Drwg. No. 2953 04			Revision -
Drawings are to scale indicated for planning purposes. No scaling permitted for construction purposes. Information on this drawing is copyright. All rights reserved. No part of this work may be reproduced or transmitted in any form by any means, either electronically, mechanically, by photocopying, recording or otherwise stored in any retrieval system of any nature, without the express consent of T D Jagger Ltd.			
Don't Ignore Health & Safety It Might Just Save Your Life 			