



Drawing No.	Rev No.
PJC001 -002	

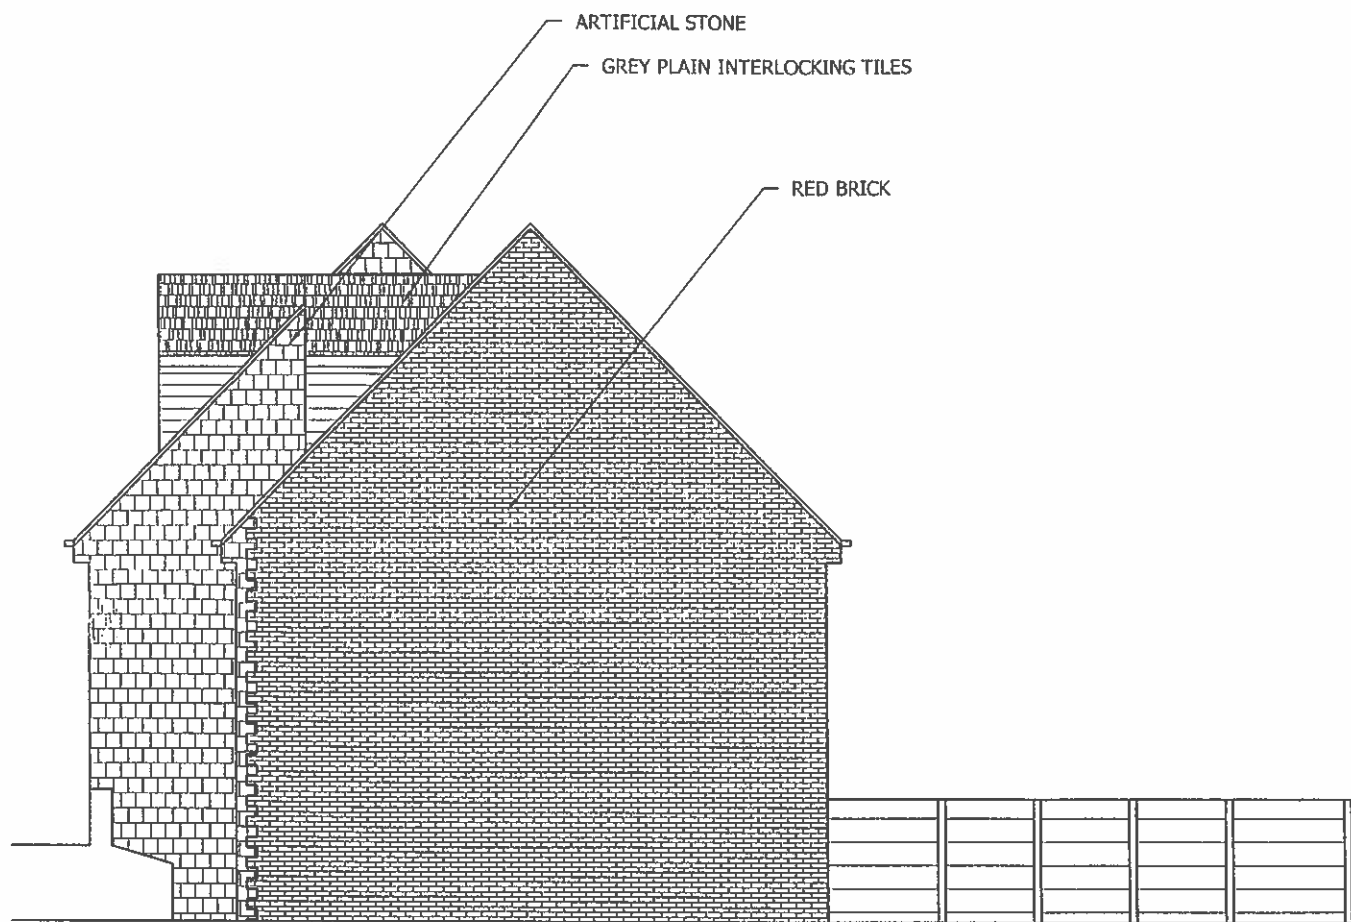

PROPOSED FRONT ELEVATION
SCALE 1:100 AT A3

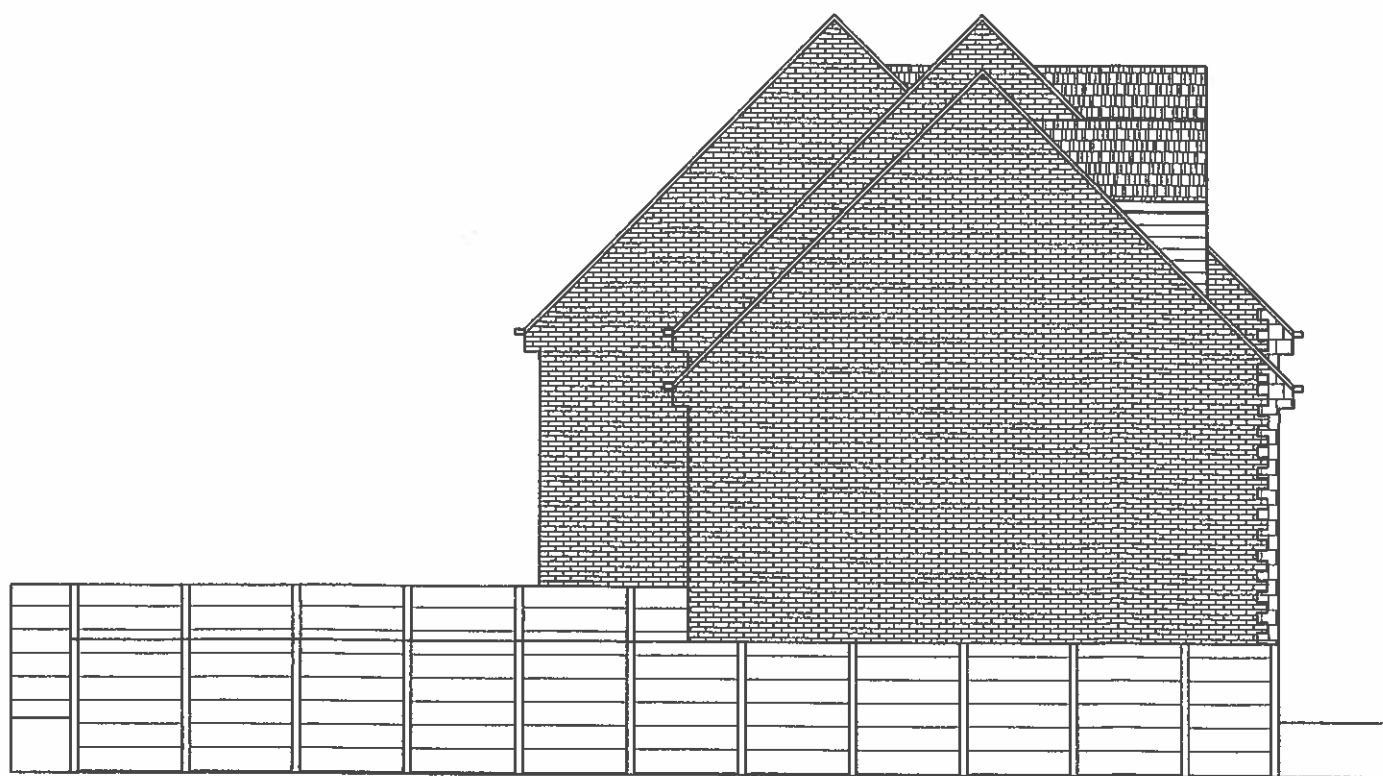

PROPOSED REAR ELEVATION
SCALE 1:100 AT A3

DO NOT SCALE: Contractor to check all dimensions and report any omissions or errors


NOTES

Rev	Description	By	Chk	App	Date
JRB DESIGNS Ltd 166 Churchfield Lane Darton Barnsley S75 5EA Tel: 01226 383542 Fax: 01226 380078 Mob: 07970 541197 Email: join@jrbdesigns.co.uk This drawing is copyright. © jrbdesigns Ltd.					
Client PJC BUILDERS 30 ALLENDALE ROAD DARTON BARNLEY					
Drawing Title PROPOSED ELEVATIONS 1					
Address MELVILLE STREET WOMBWELL BARNLEY					
Project Title: PROPOSED FIVE NEW TOWN HOUSES					
Purpose of Issue: PLANNING					
Drawing Status FIRST ISSUE					
Scale at A3 AS SHOWN	Drawn By JRB	Date 22/09/2009			
Checked By PC	Date 22/09/2009	Approved By PC	Date 22/09/2009		
Project No. PJC001	Drawing No. 002	Revision -			
APPROVAL ☐ INFORMATION ☐ TENDER ☐ CONTRACT ☐ CONSTRUCTION ☐					

Drawing No.	Rev No.
PJC001 -003	



PROPOSED FRONT ELEVATION
SCALE 1:100 AT A3

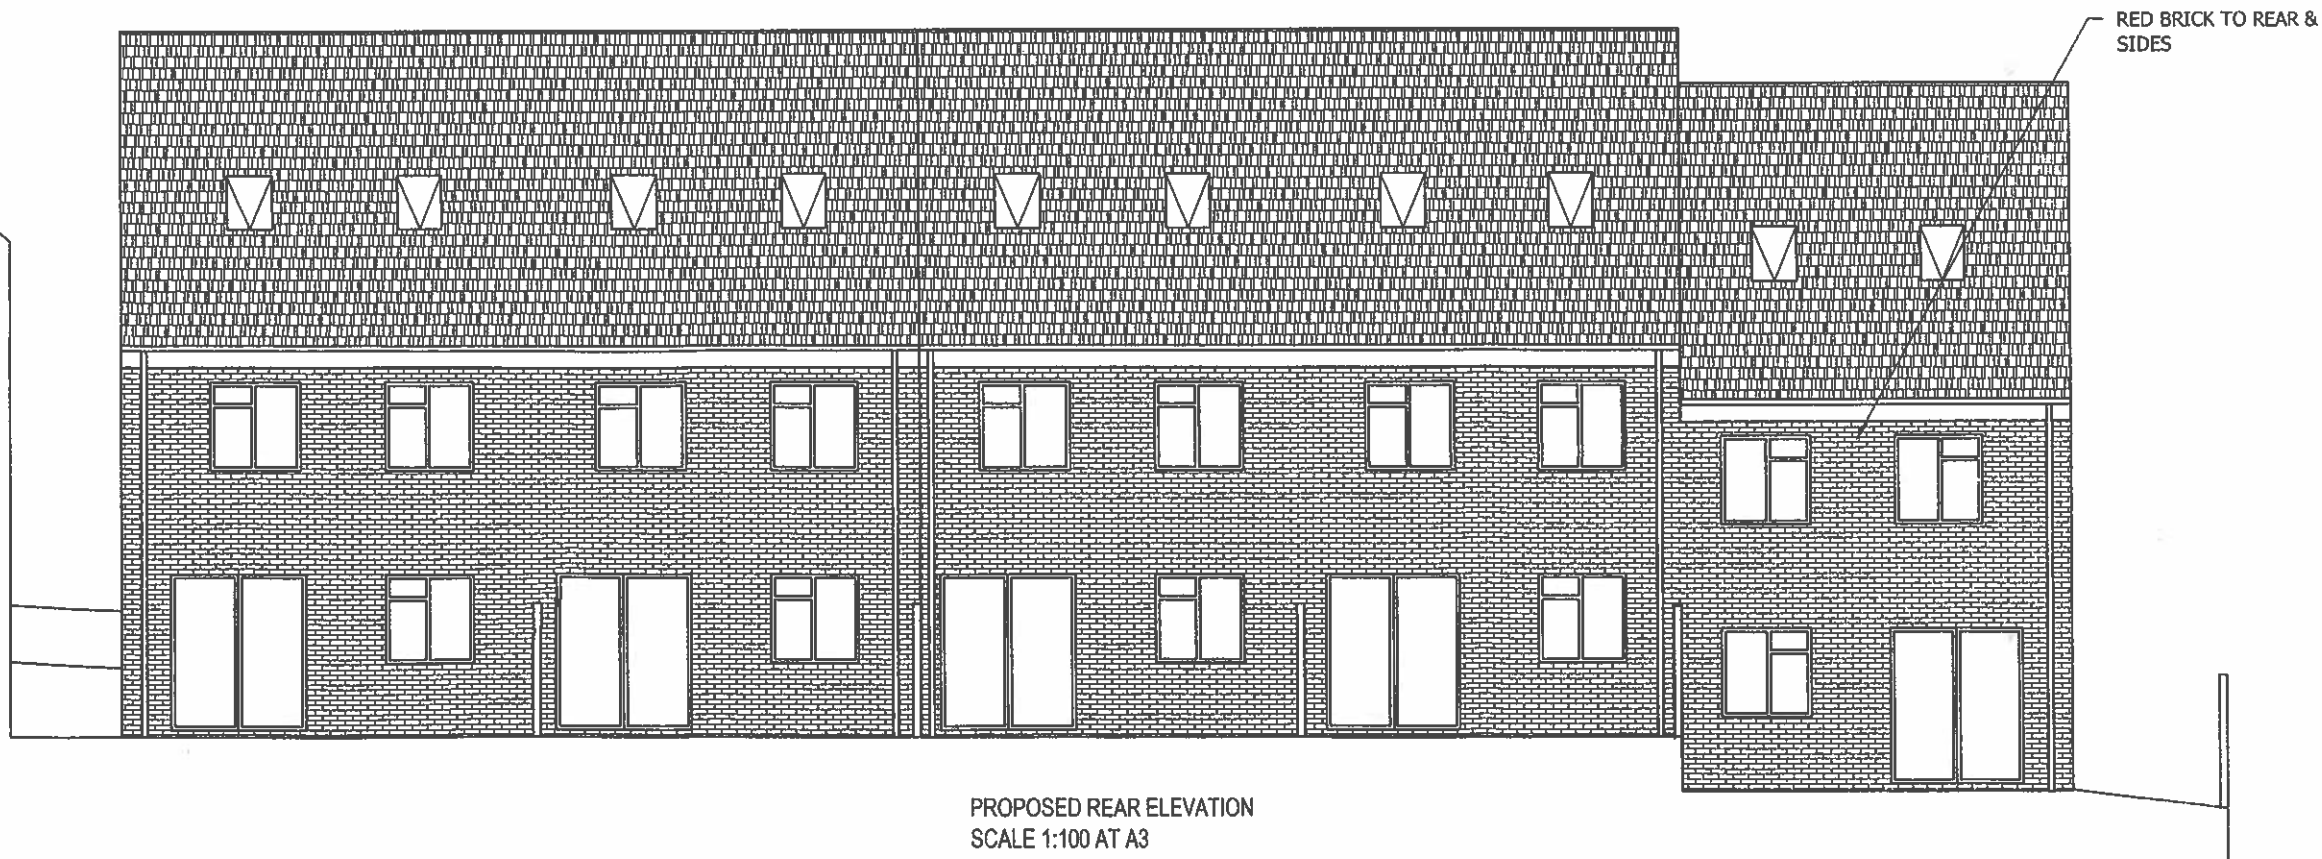

PROPOSED REAR ELEVATION
SCALE 1:100 AT A3


DO NOT SCALE: Contractor to check all dimensions and report any omissions or errors

NOTES


LINE OF EXISTING ROAD

Rev	Description	By	Chk	App	Date
JRB DESIGNS Ltd 166 Churchfield Lane Darton Barnsley S75 5EA Tel: 01226 383542 Fax: 01226 380078 Mob: 07970 541192 Email: john@jrbdesigns.co.uk This drawing is copyright. © jrbdesigns Ltd.					
Client					
PJC BUILDERS 30 ALLENDALE ROAD DARTON BARNLEY					
Drawing Title					
PROPOSED ELEVATIONS 2					
Address					
MELVILLE STREET WOMBWELL BARNLEY					
Project Title:					
PROPOSED FIVE NEW TOWN HOUSES					
Purpose of Issue:					
PLANNING					
Drawing Status					
FIRST ISSUE					
Scale at A3 AS SHOWN	Drawn By JRB	Date 22/09/2009			
Checked By PC	Date 22/09/2009	Approved By PC	Date 22/09/2009		
Project No. PJC001	Drawing No. 003	Revision -			


Drawing No.	PJC001 -004
Rev No.	

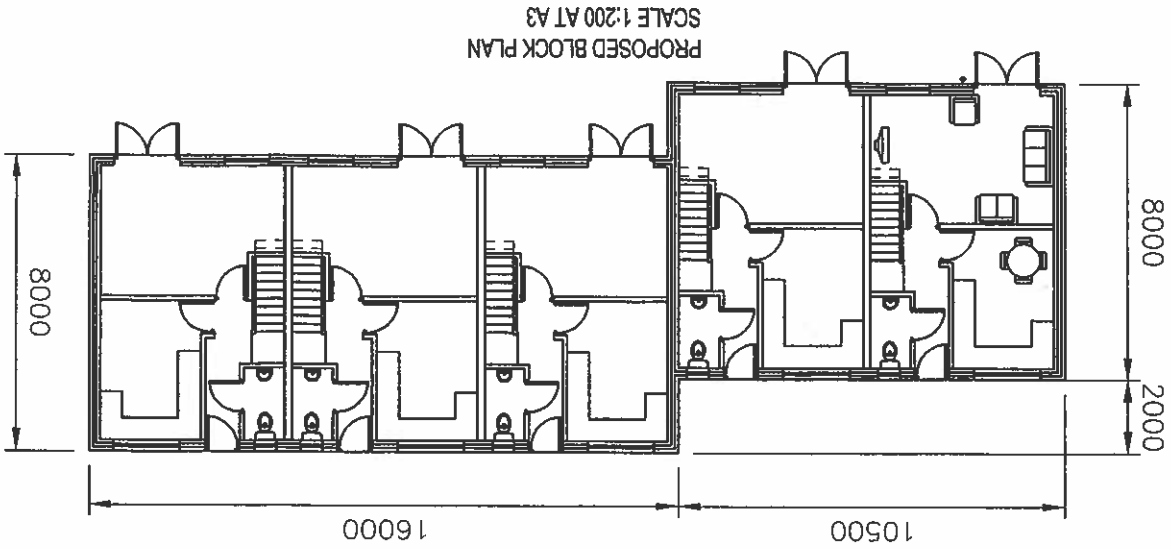


PROPOSED GROUND FLOOR PLAN
SCALE 1:50 AT A3

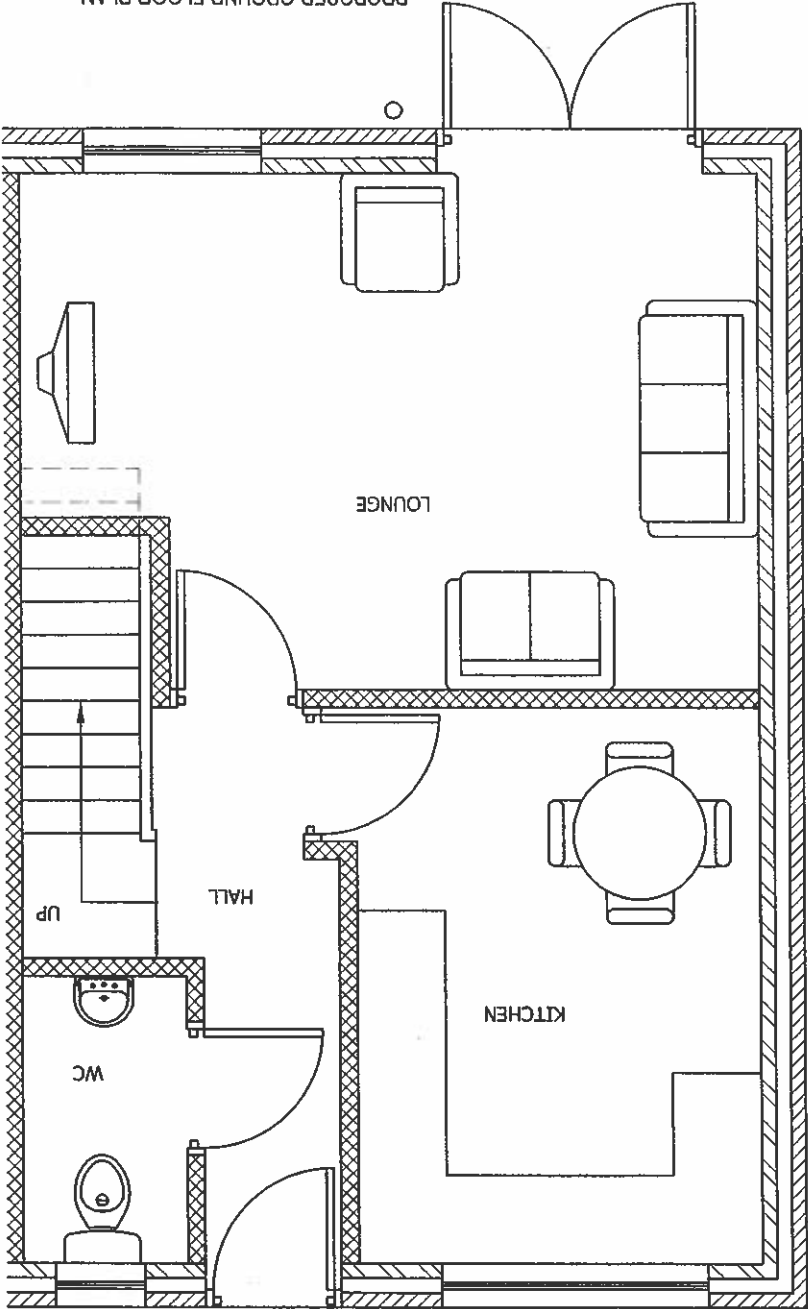

PROPOSED FIRST FLOOR PLAN
SCALE 1:50 AT A3

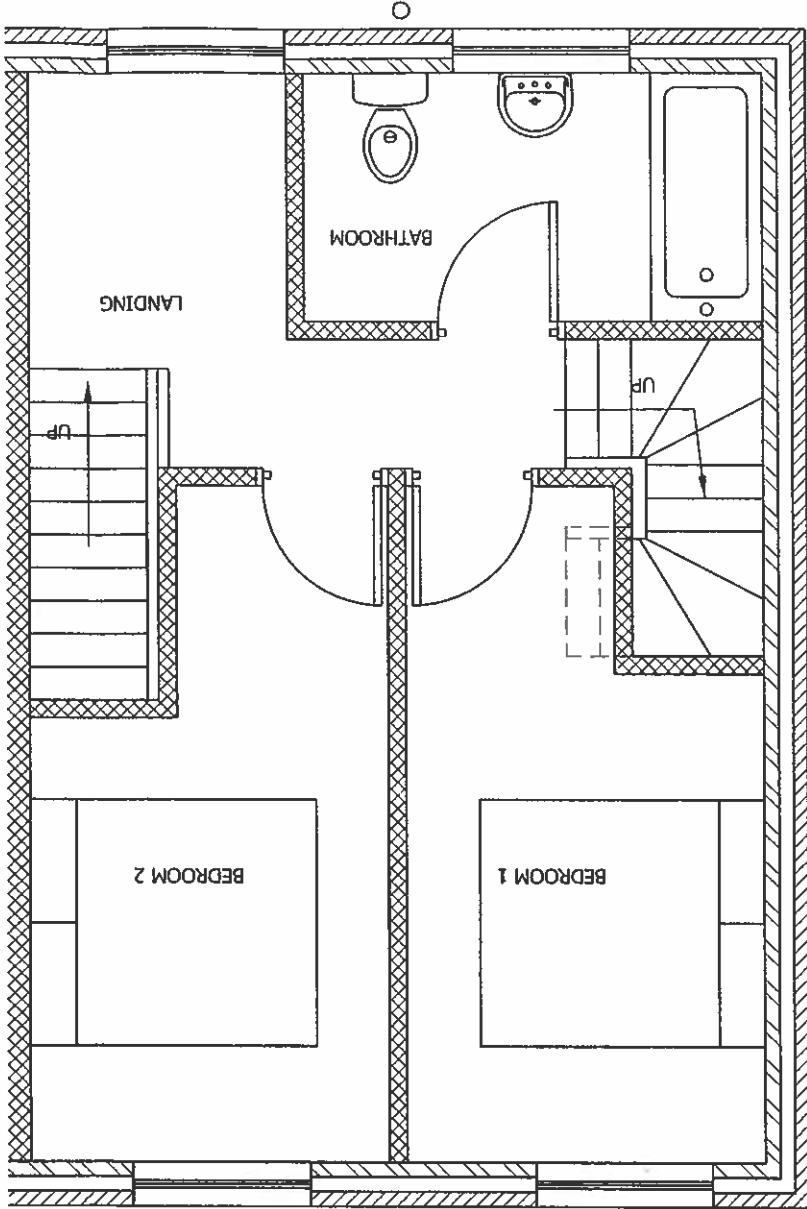

PROPOSED SECOND FLOOR PLAN
SCALE 1:50 AT A3

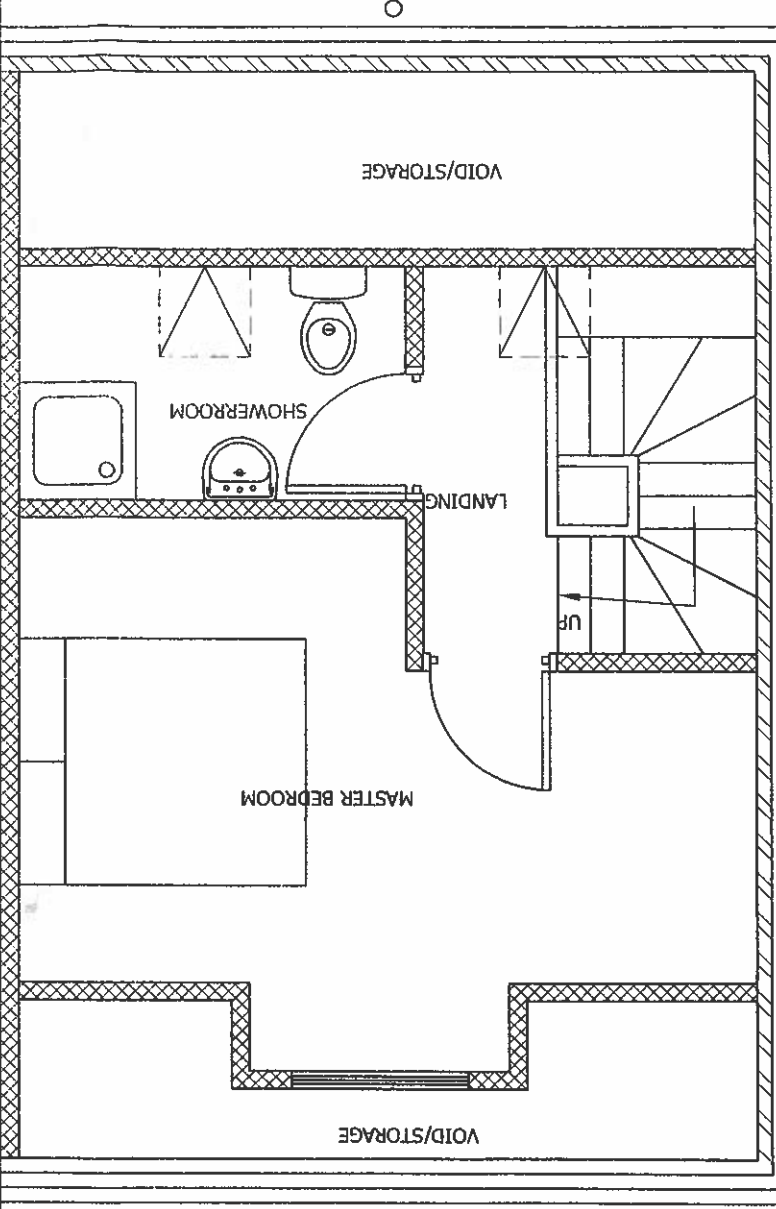

Scale at A3	AS SHOWN	Drawn By	JRB	Date	22/09/2009
Checked By	P.C.	Approved By	P.C.	Date	22/09/2009
Project No.	PJC001	Drawing No.	004	Revision	
Approval	☒ WORK IN PROGRESS	☐ REVISION	☐ CONTRACT	☐ CONSTRUCTION	☐

Drawing Title	PROPOSED PLANS
Address	MELVILLE STREET WOMBWELL BARNSELEY
Client	PJC BUILDERS 30 ALLENDALE ROAD DARTON BARNSELEY
Purpose of Issue	PLANNING
Drawing Status	FIRST ISSUE


JRB DESIGNS LTD
165 Churchfield Lane
Darton
Barnsley
S75 5PA
Tel: 01226 383542
Fax: 01226 380078
Mob: 07970 541192
Email: john@jrbdesigns.co.uk
This drawing is copyright. © JRB Designs Ltd.

Rev	Description	By	Chk	App	Date
-----	-------------	----	-----	-----	------


NOTES

DO NOT SCALE: Contractor to check all dimensions and report any omissions or errors

Drawing No.	Rev No.
PJC001 -001	

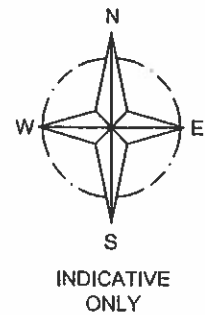

LOCATION PLAN
SCALE 1:1250 AT A3

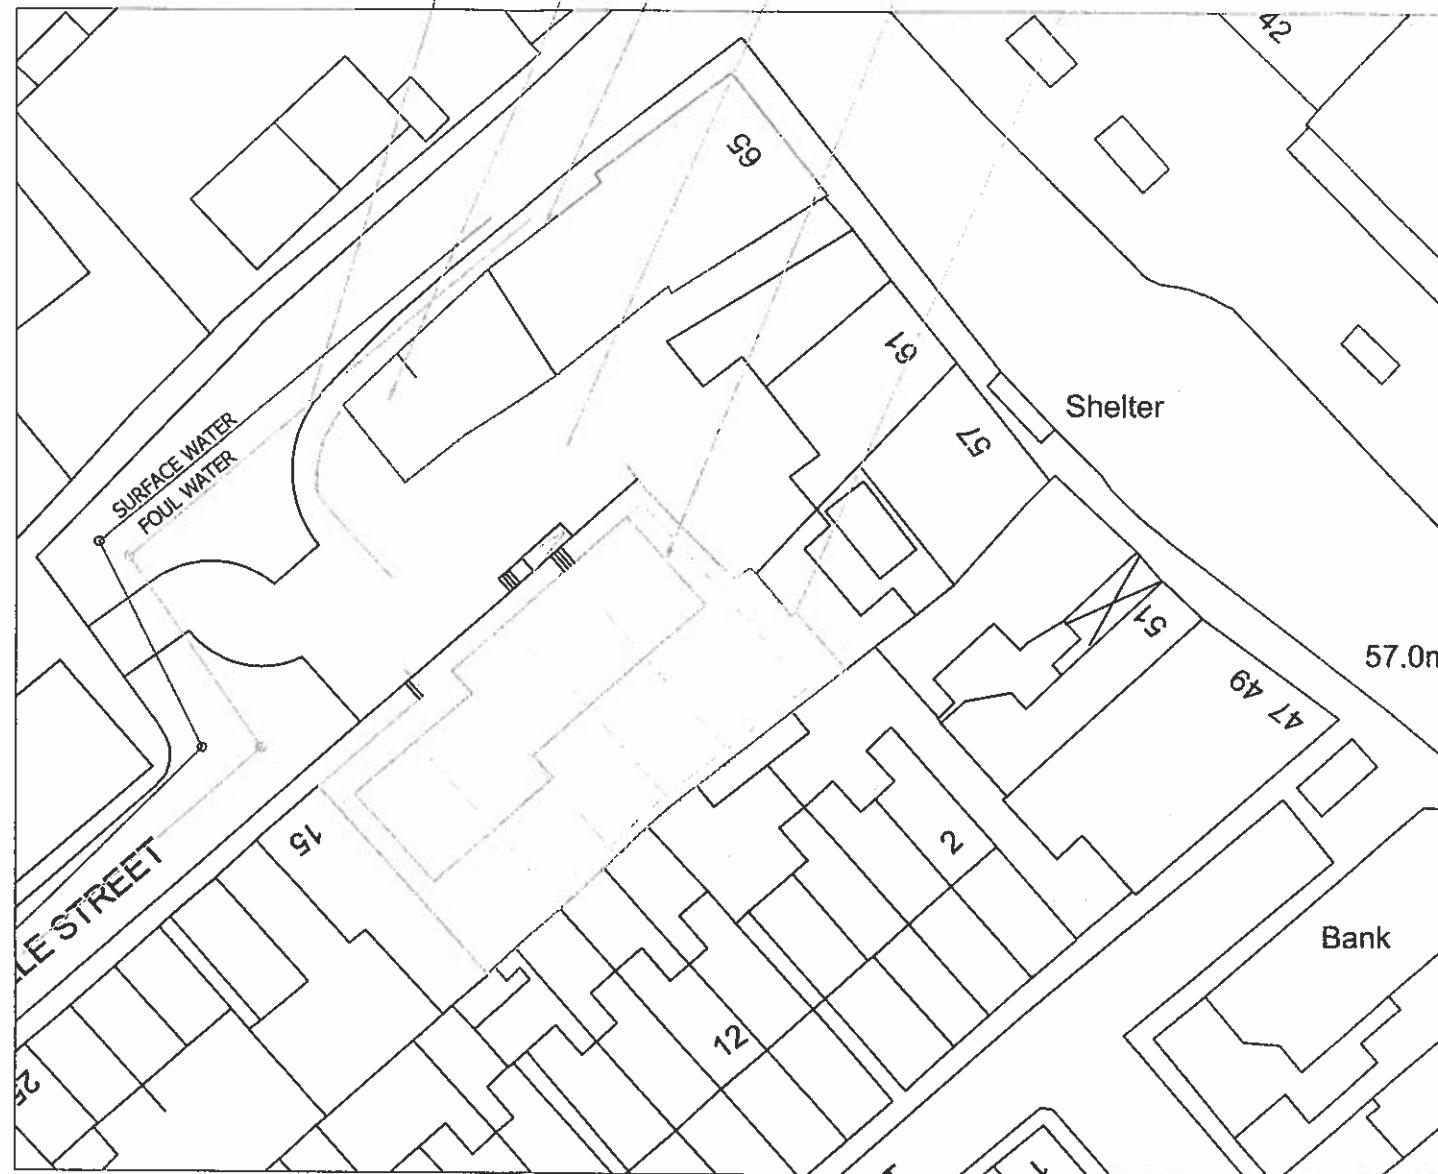

SITE PLAN
SCALE 1:500 AT A3

DO NOT SCALE: Contractor to check all dimensions and report any omissions or errors

NOTES

Rev	Description	By	Chk	App	Date
JRB DESIGNS Ltd 156 Churchfield Lane Darton Barnsley S75 5EA Tel: 01226 383542 Fax: 01226 380078 Mob: 07970 541197 Email: joine@jrbdesigns.co.uk This drawing is copyright. © jrbdesigns Ltd.					
Client PJC BUILDERS 30 ALLENDALE ROAD DARTON BARNSELY					
Drawing Title SITE PLANS					
Address MELVILLE STREET WOMBWELL BARNSELY					
Project Title: PROPOSED FIVE NEW TOWN HOUSES					
Purpose of Issue: PLANNING					
Drawing Status FIRST ISSUE					
Scale at A3 AS SHOWN		Drawn By JRB		Date 22/09/2009	
Checked By PC		Date 22/09/2009		Approved By PC	
Project No. PJC001		Drawing No. 001		Revision -	
APPROVAL ☒ INFORMATION ☐ TENDER ☐ CONTRACT ☐ CONSTRUCTION ☐					