




Notes

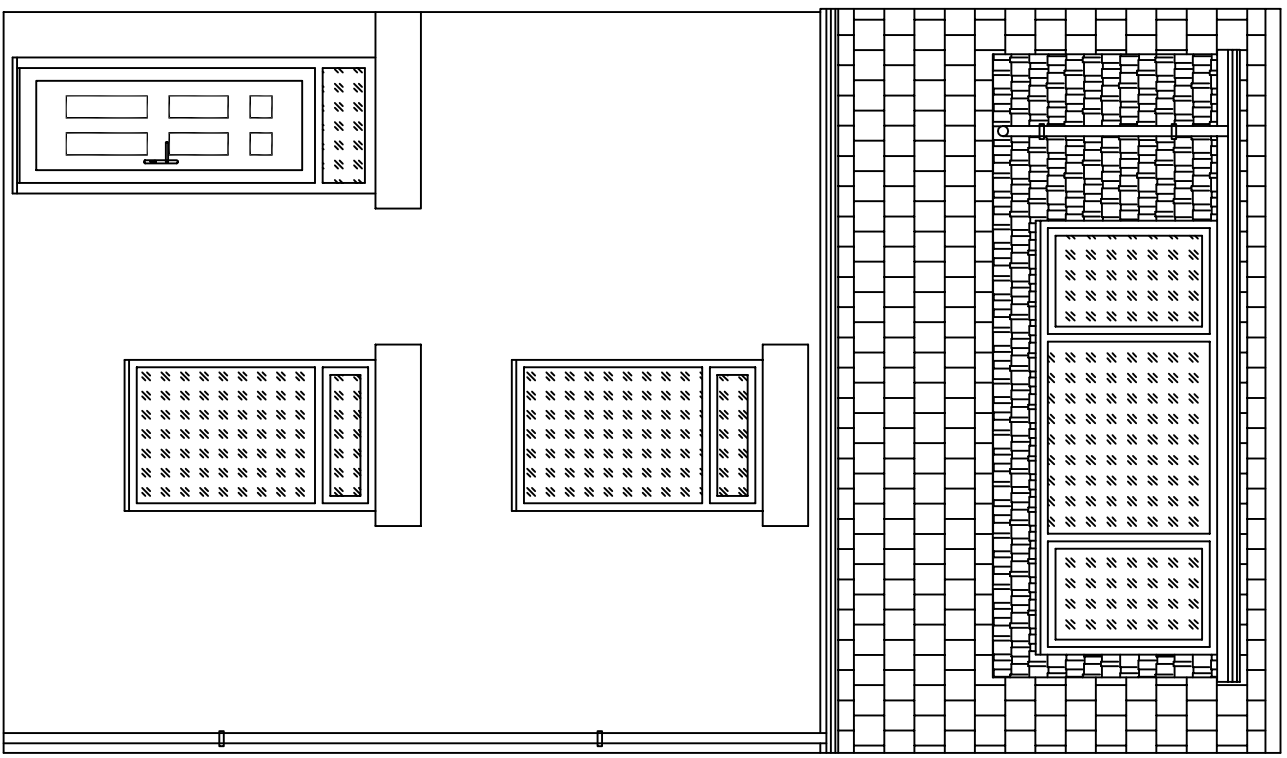


Proposed Front Elevation

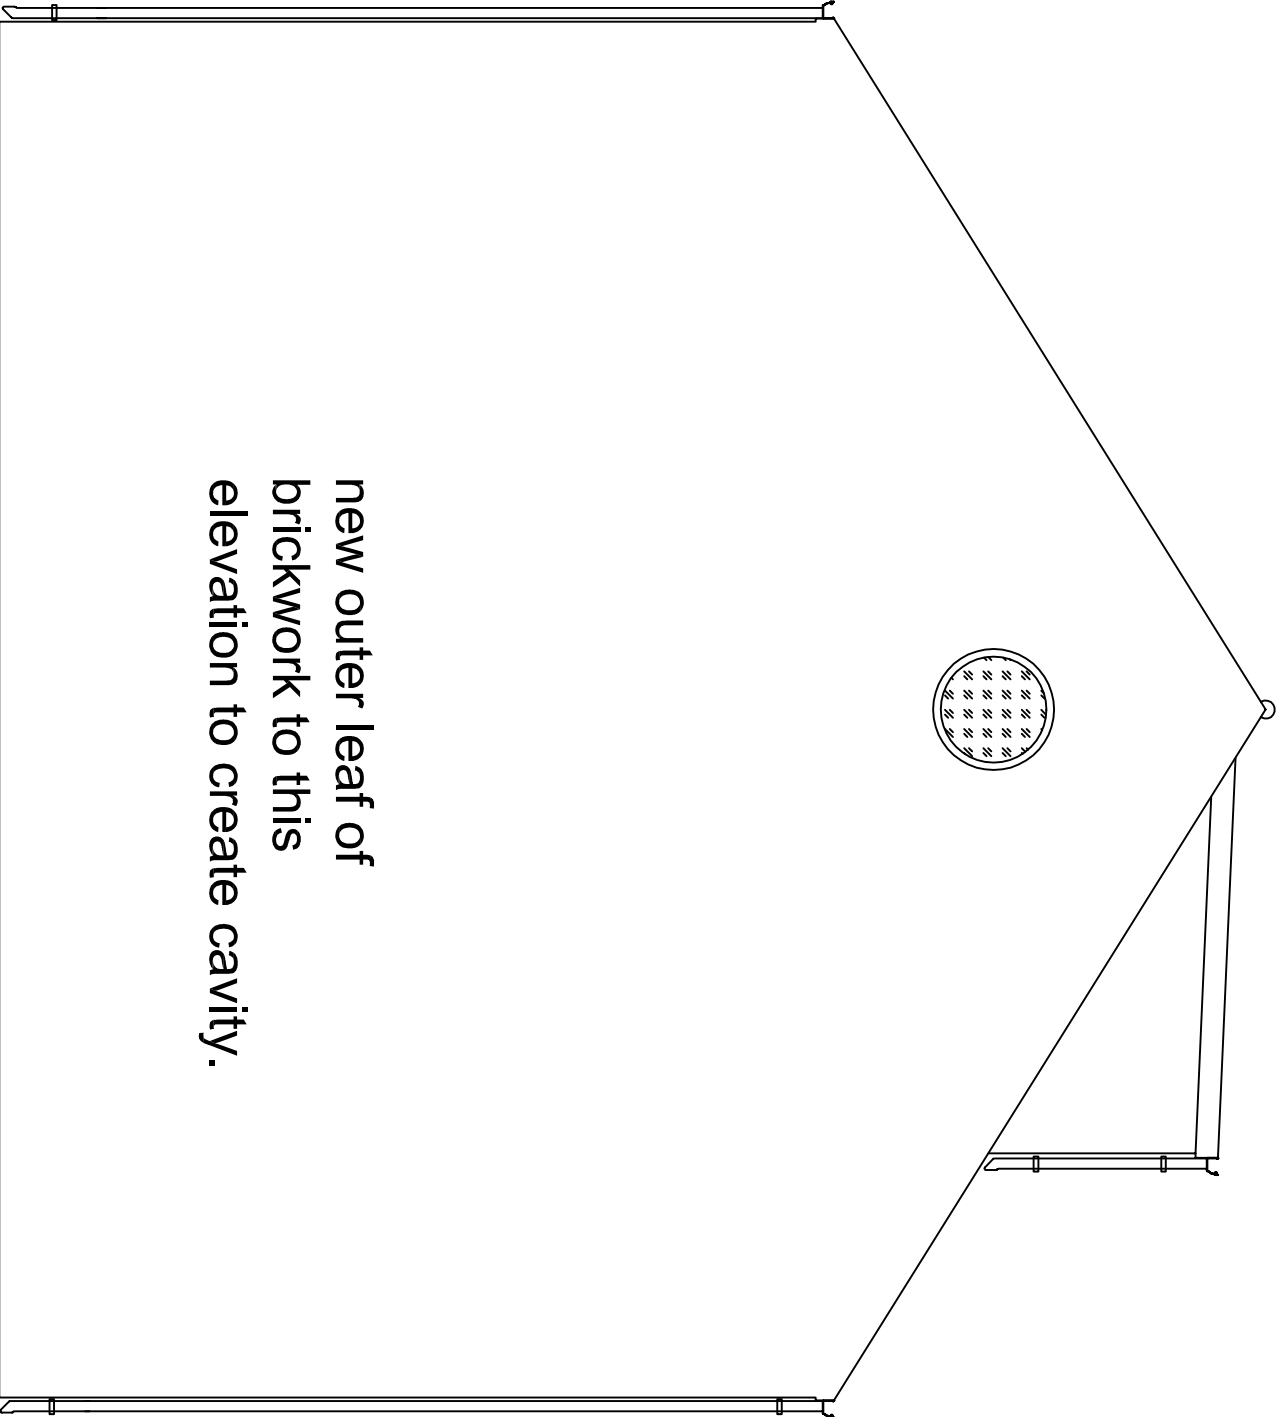


Proposed Side Elevation

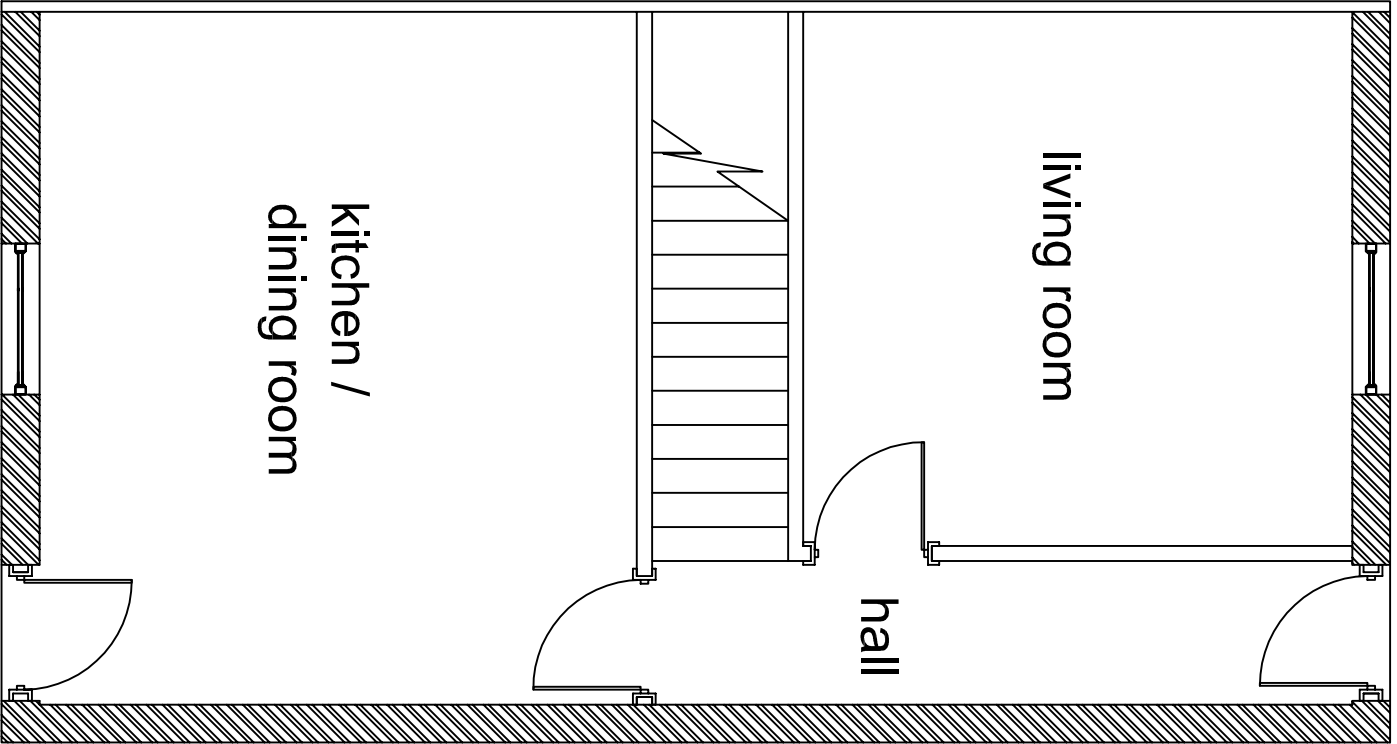


Ground Floor Plan

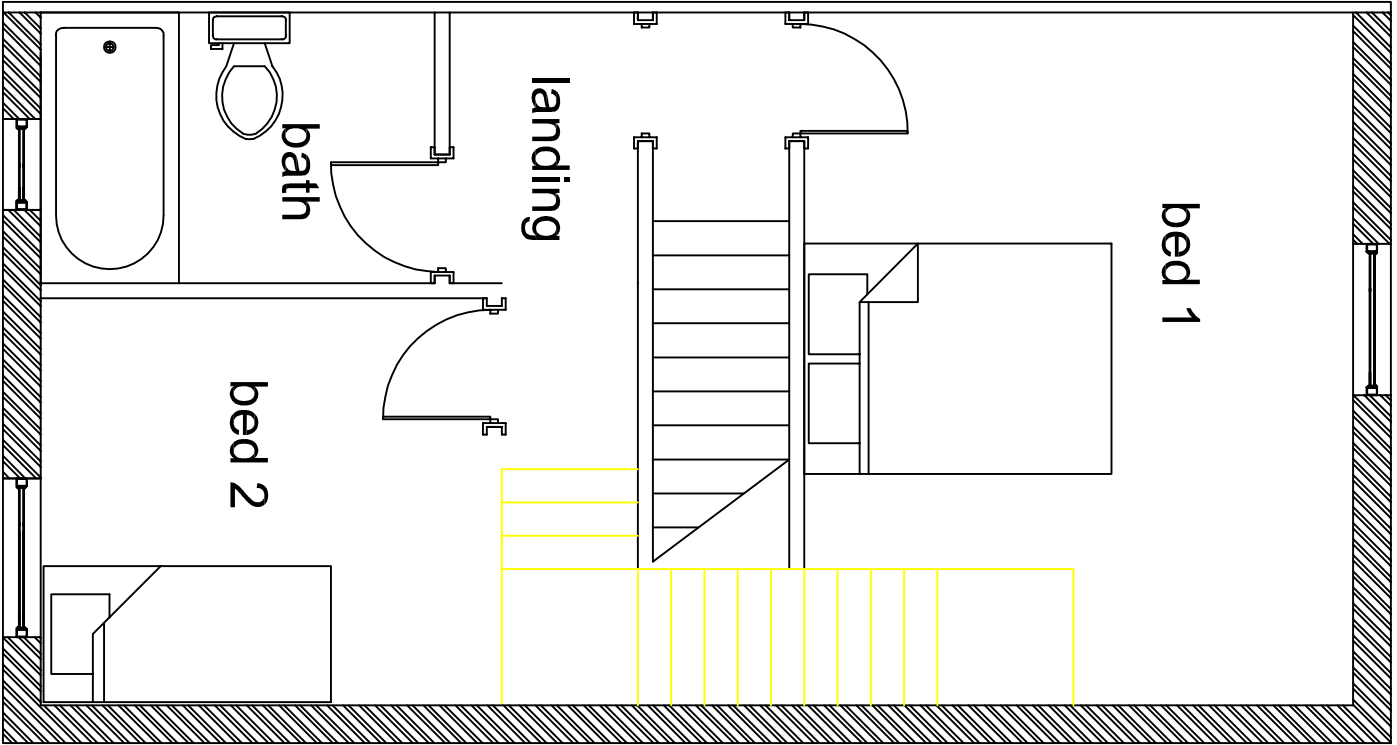


Proposed First Floor Plan

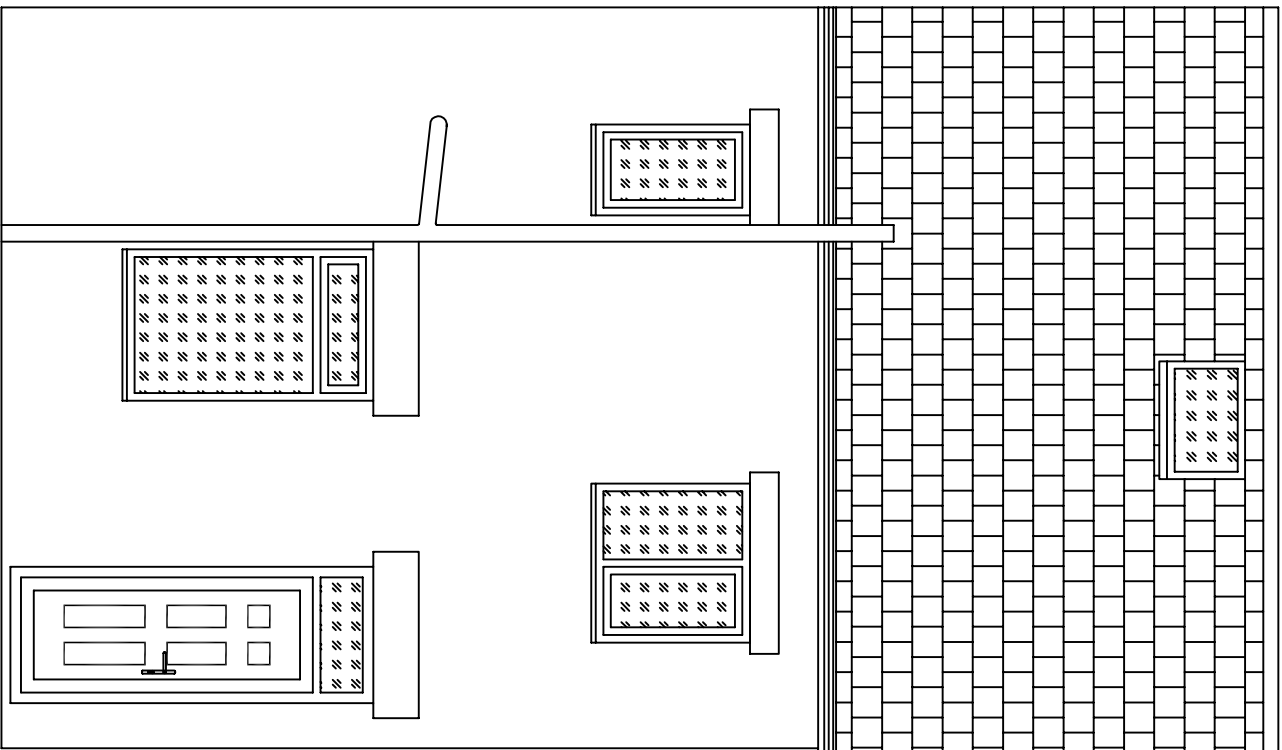

Proposed Rear Elevation

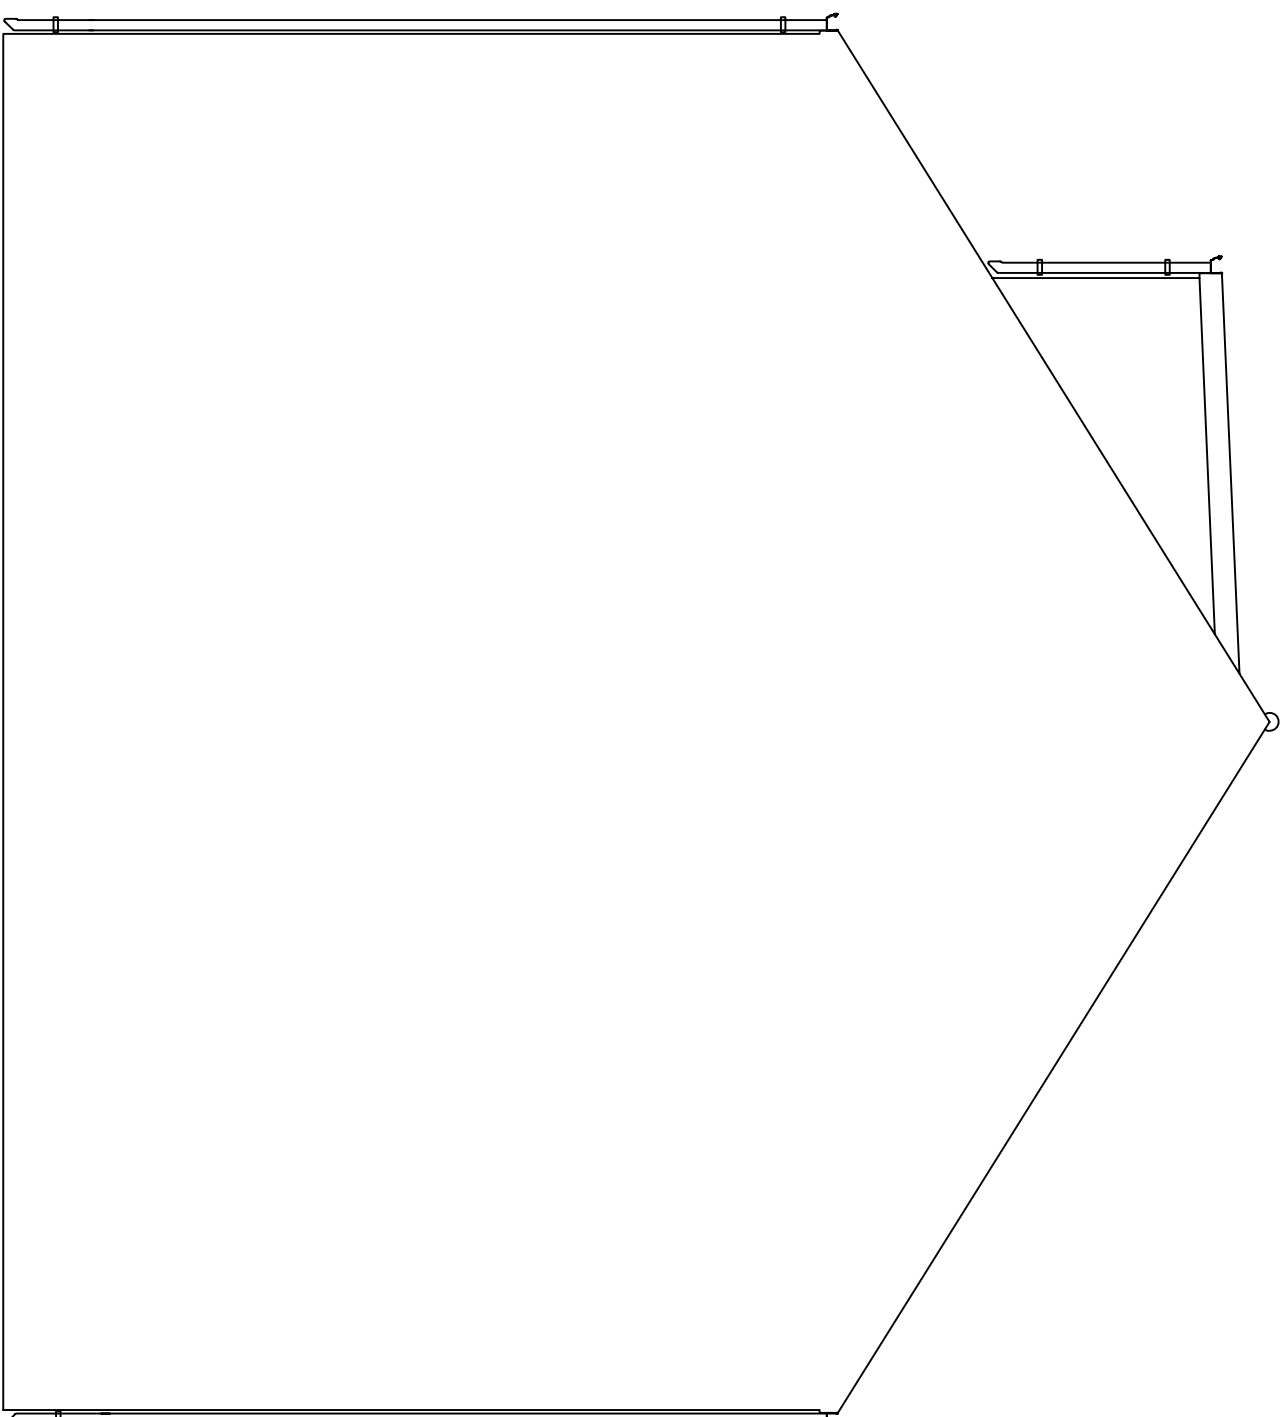

Proposed Side Elevation

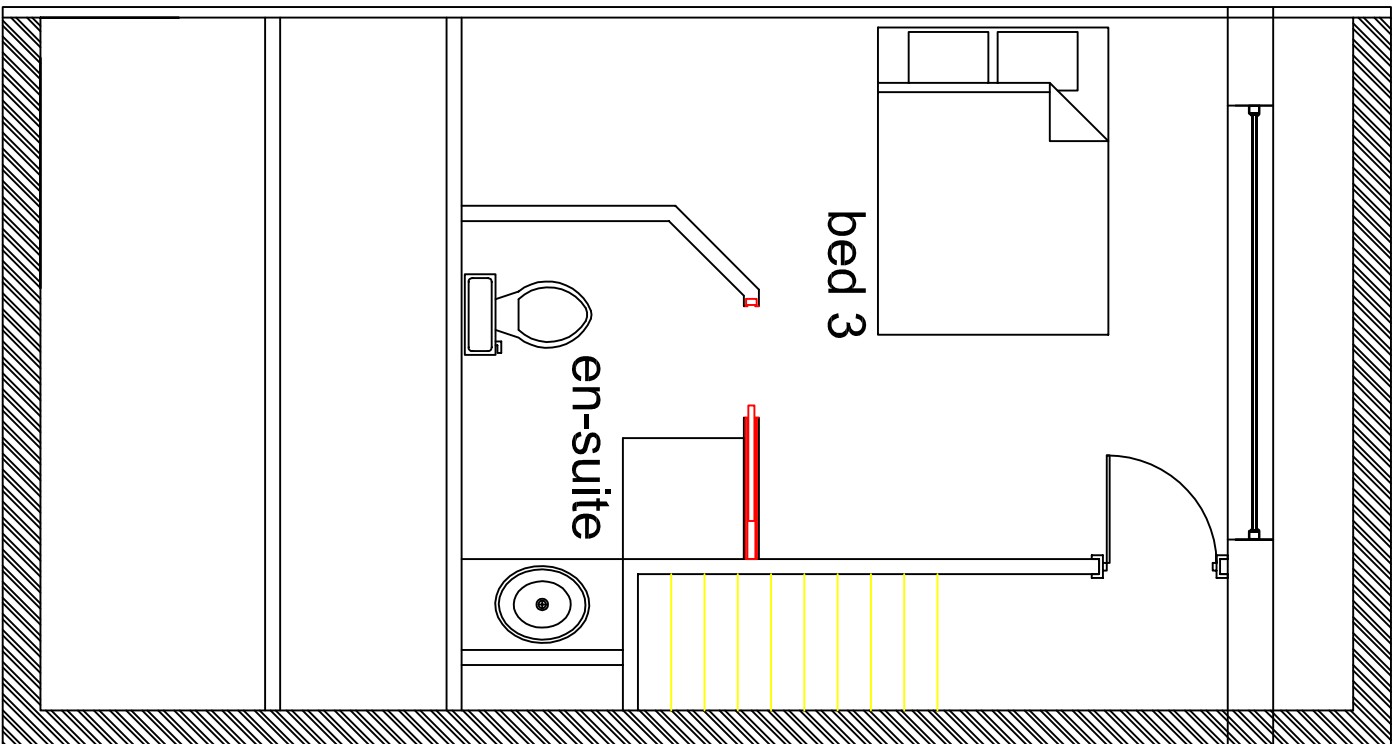


Proposed Upper Floor Plan



Site Plan

Drawing	
Proposed Plans.	
Proposed Elevations.	
Site Plan.	
Drawn By	Date
Stuart Allen	10/2/16
Scale	
Plans & Elevations	1:50
Site Plan	1:500
Drawing Number	
AB/PA/2016/Wentworth/Sutton02	

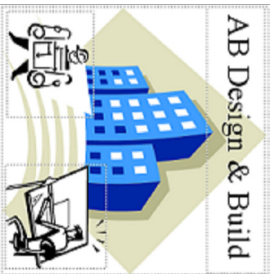

AB Design & Build
Thurnscope
Rotherham
S63 0LE
Tel: 07966 488928
email:info@abdesignandbuild.co.uk

66 Low Grange Road
Thurnscope
Rotherham
S63 0LE
Tel: 07966 488928
email:info@abdesignandbuild.co.uk

Project

Proposed loft conversion for Mr & Mrs Sutton:-

115 Shaw Lane
Barnsley
S70 6JL