



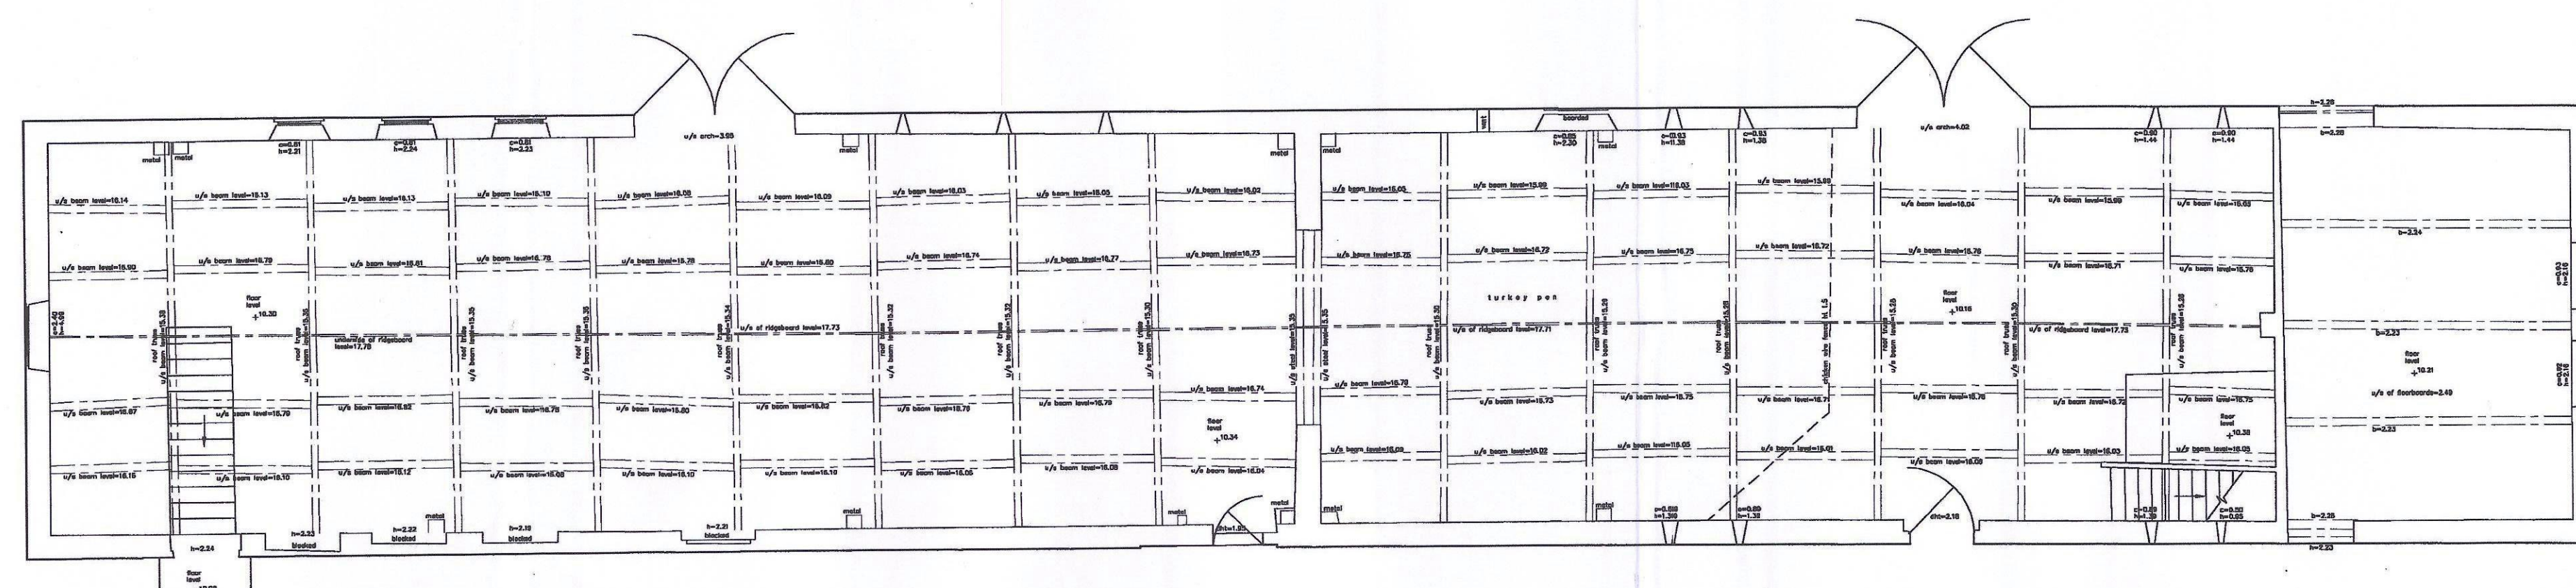

GROUND FLOOR PLAN

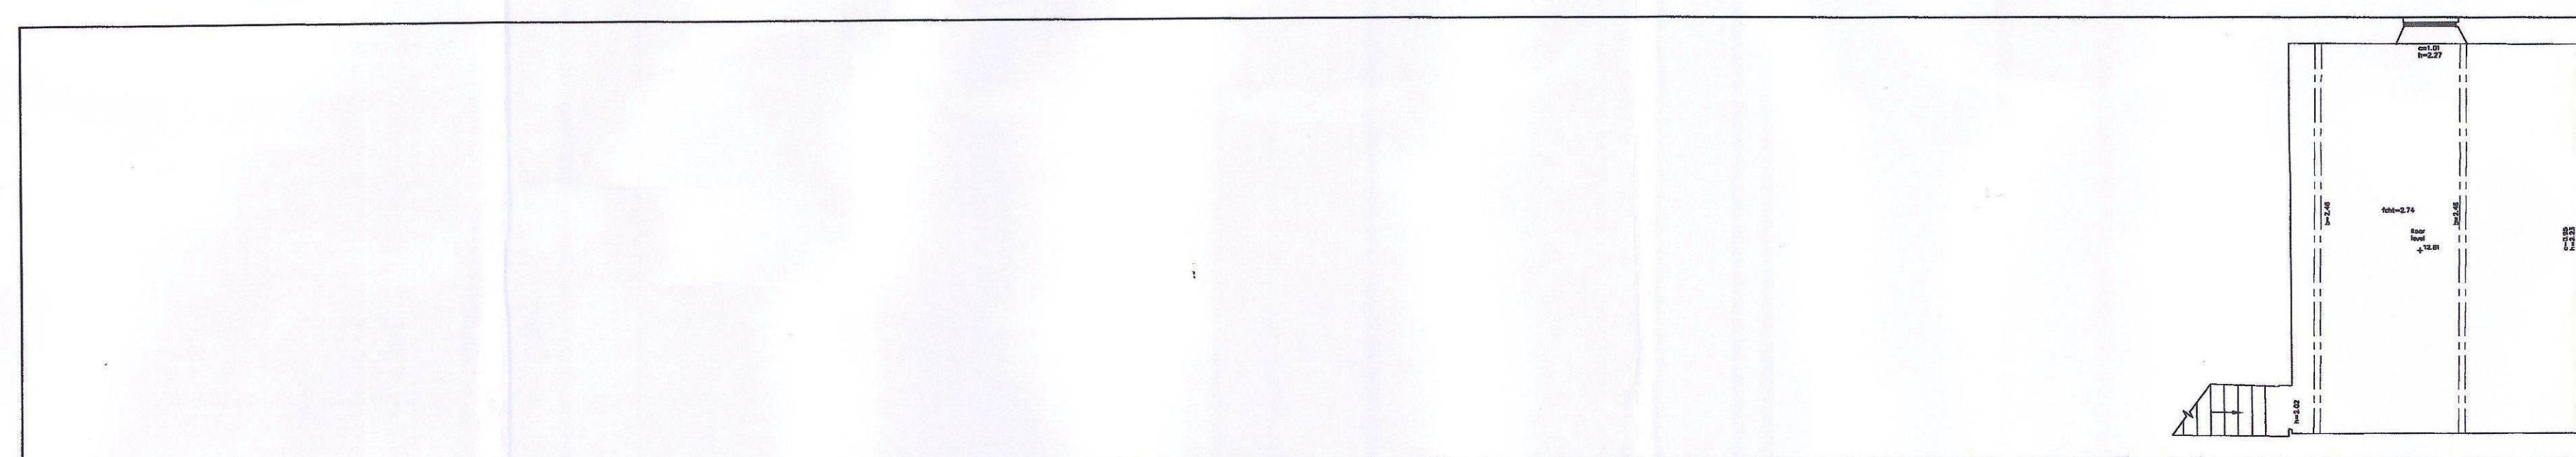

GROUND FLOOR MEZANINE PLAN

[illegible]

CLIENT

**Michael Clynych
Associates**

LOCATION


Hazelhead Hall,
Lee Lane,
Penistone

SHEET 3 OF 3
SCALE 1 : 100
DRAWN Andrew Barraclough
DATE November 2006
LEVEL DATUM ARBITRARY
GRID DATUM ARBITRARY
B.M. USED TBM is the manhole shown on the drawing
Value 10.00m

DRAWING NO.
1300/3


All Services to be Field Verified
All Drawings remain the property of
CT Surveys until all payments have been made.

Copyright CT Surveys Limited 2006

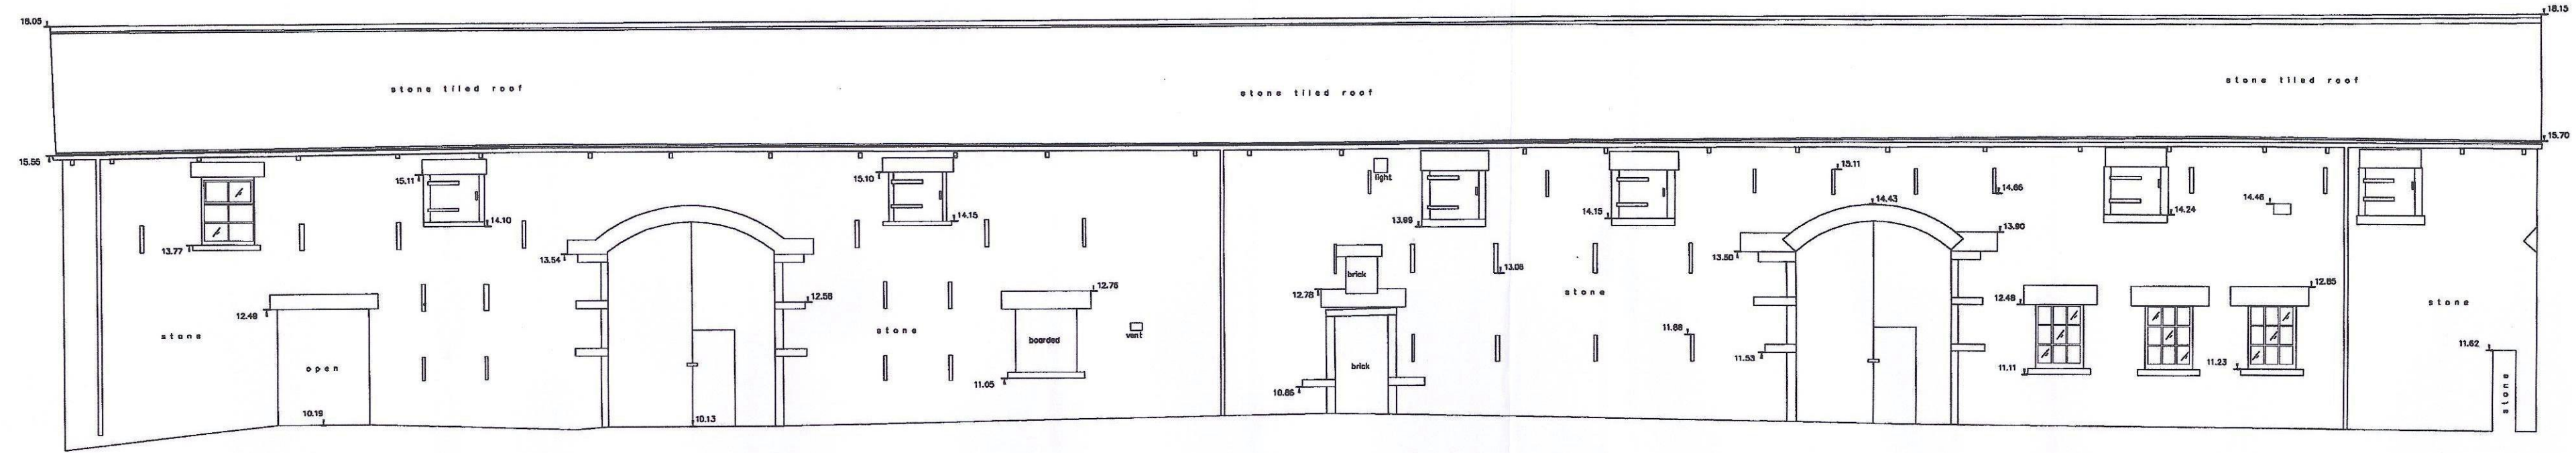


DATUM 5.00m 50.00m DATUM 5.00m

NORTH ELEVATION

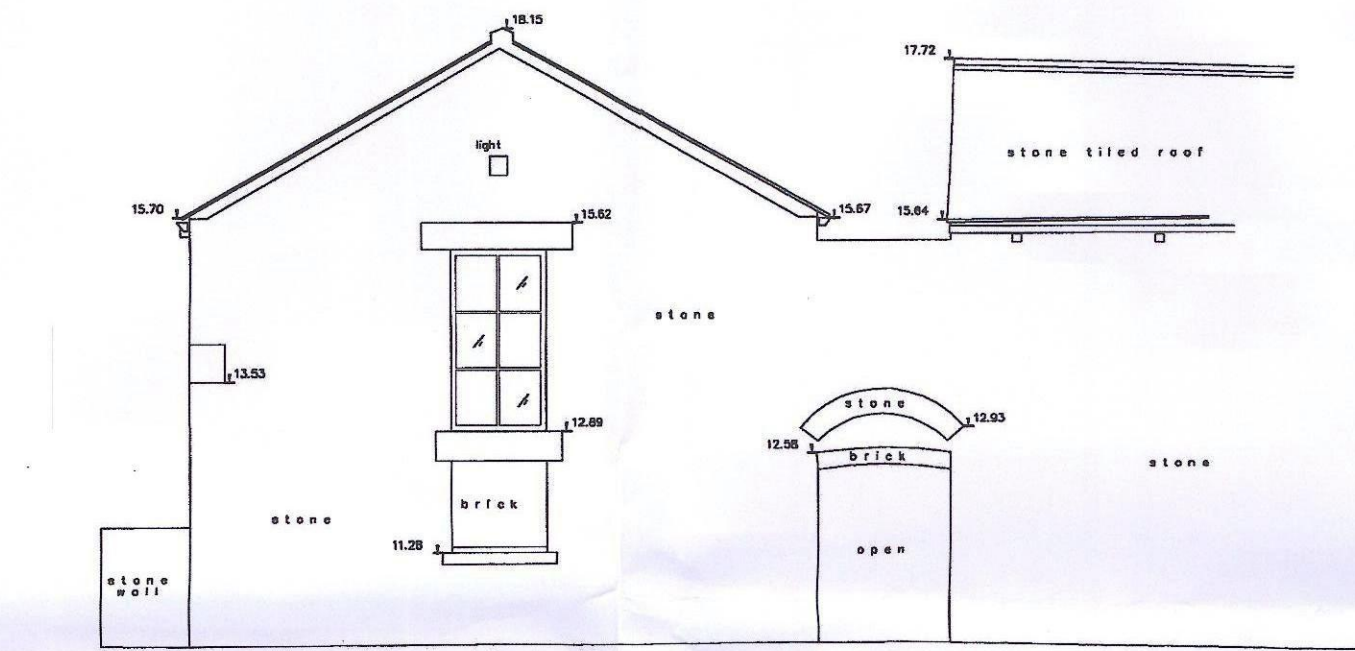


DATUM 5.00m 20.00m DATUM 5.00m

WEST ELEVATION

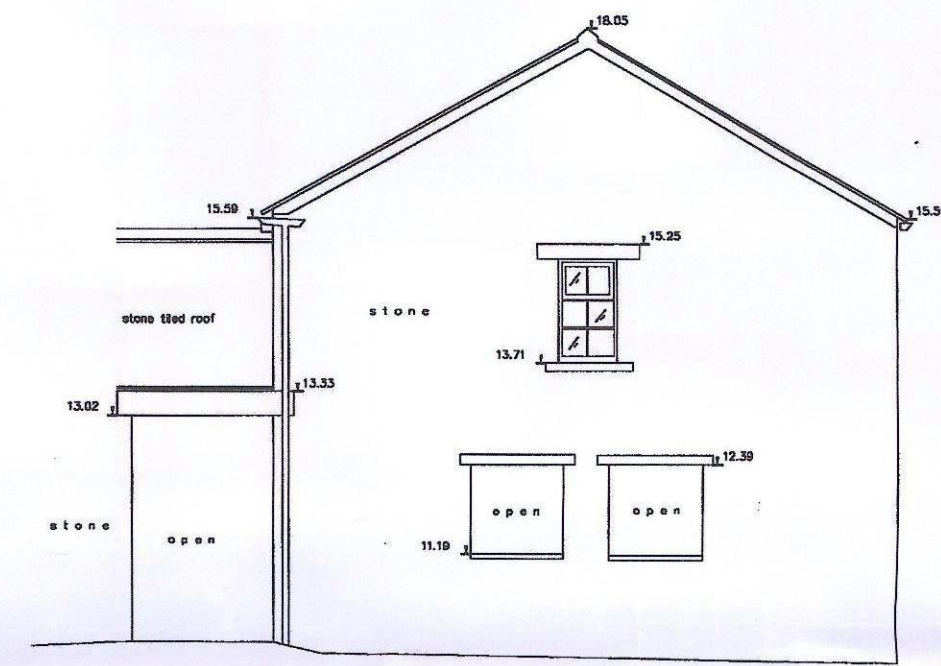

DATUM 5.00m 15.00m DATUM 5.00m

EAST ELEVATION

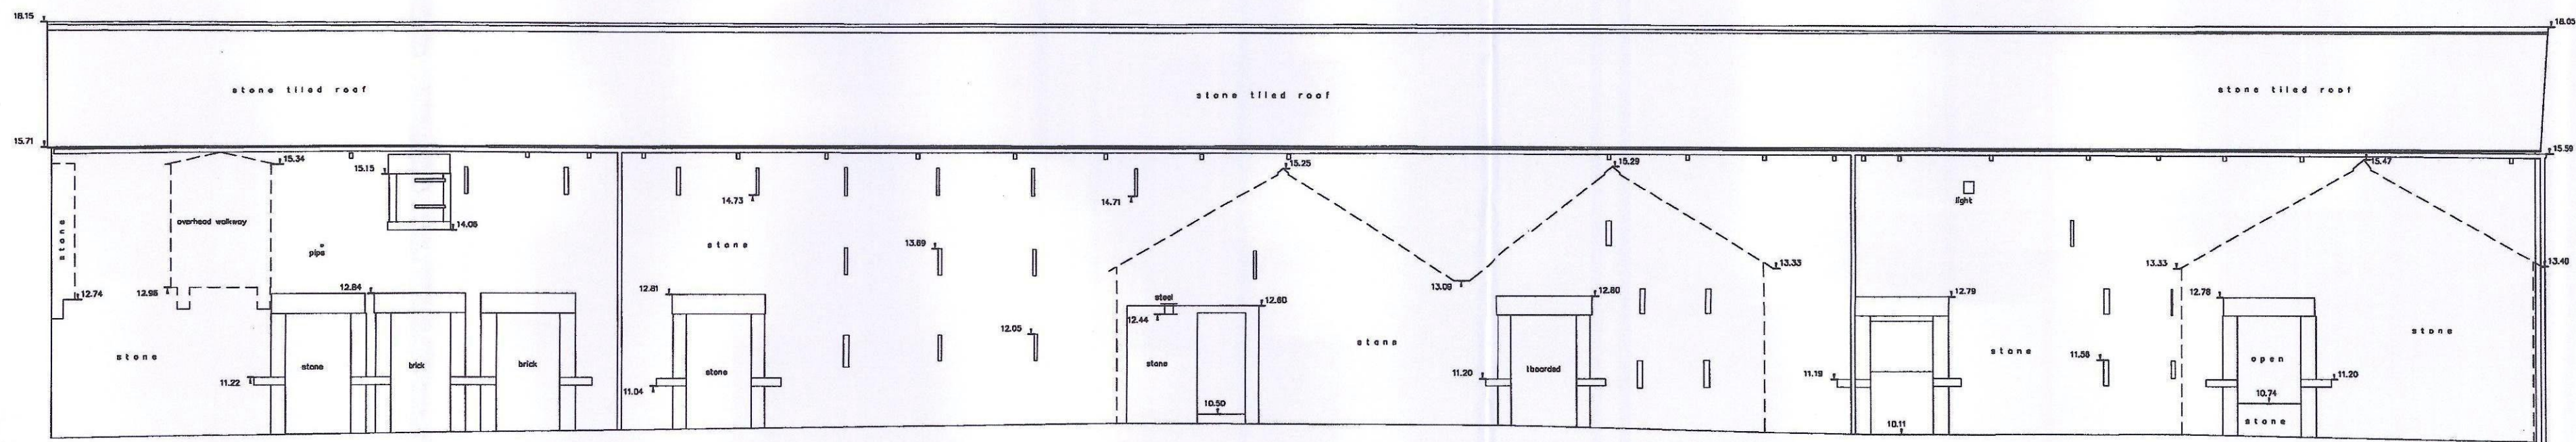

DATUM 5.00m 50.00m DATUM 5.00m

SOUTH ELEVATION

LEGEND

AV	AIR VALVE
B	BOLLARD
BS	BORSHOLE
BS	BUS STOP
BT	BRITISH TELECOM
CC	CONCRETE COVER
CM	CABLE MARKER
CP	CATCH PIT
CATV	CABLE TV
DP	DOWN PIPE
ECP	ELEC. CABLE PIT
EP	ELEC. POLE/PILON
ER	EARTH ROD
FR	FIRE STOP/ANT
FW	FIRE WATER SEWER
G	GULLY
OV	OIL VALVE
HV	HIGH VOLTAGE
I	INSPECTION COVER
JB	JUNCTION BOX
KV	KERS WEE
LB	LITTER BIN
LP	LAMP POST
MC	METAL COVER
MH	MANHOLE
MV	MEDIUM VOLTAGE
P	POST / POLE
RE	ROCKING EYE
RS	ROAD SIGN
S	STAY
SC	STOP COCK
ST	STOP TAP
SV	STOP VALVE
SW	SURFACE WATER SEWER
TC	TRAFFIC CONTROL
TL	TRAFFIC LIGHTS
TP	TELEGRAPH POLE
TS	THRESHOLD
VP	VENT PIPE
WM	WATER METER
WO	WASH OUT

c	CHL HEIGHT
n	ROAD HEIGHT
ca	CEILING HEIGHT
gh	FLOOR CEILING HEIGHT
b	BEAM HEIGHT
sp	SPRING POINT
dm	DOOR HEIGHT
st	STAIRS UP

CLIENT

Michael Clynnch
Associates

LOCATION

Hazelhead Hall,
Lee Lane,
Penistone

SHEET 2 OF 3

SCALE 1 : 100

DRAWN Andrew Barnadough

DATE November 2006

LEVEL DATUM ARBITRARY

GRID DATUM ARBITRARY

B.M. USED TBM is the manhole
shown on the drawing
Value 10.00m

DRAWING NO.
1300/2

All drawings to be Field Vouched
All Drawings remain the property of
CT Surveys until all payments have been made.
Copyright CT Surveys Limited 2006