



LOCATION PLAN. SCALE 1:1250.

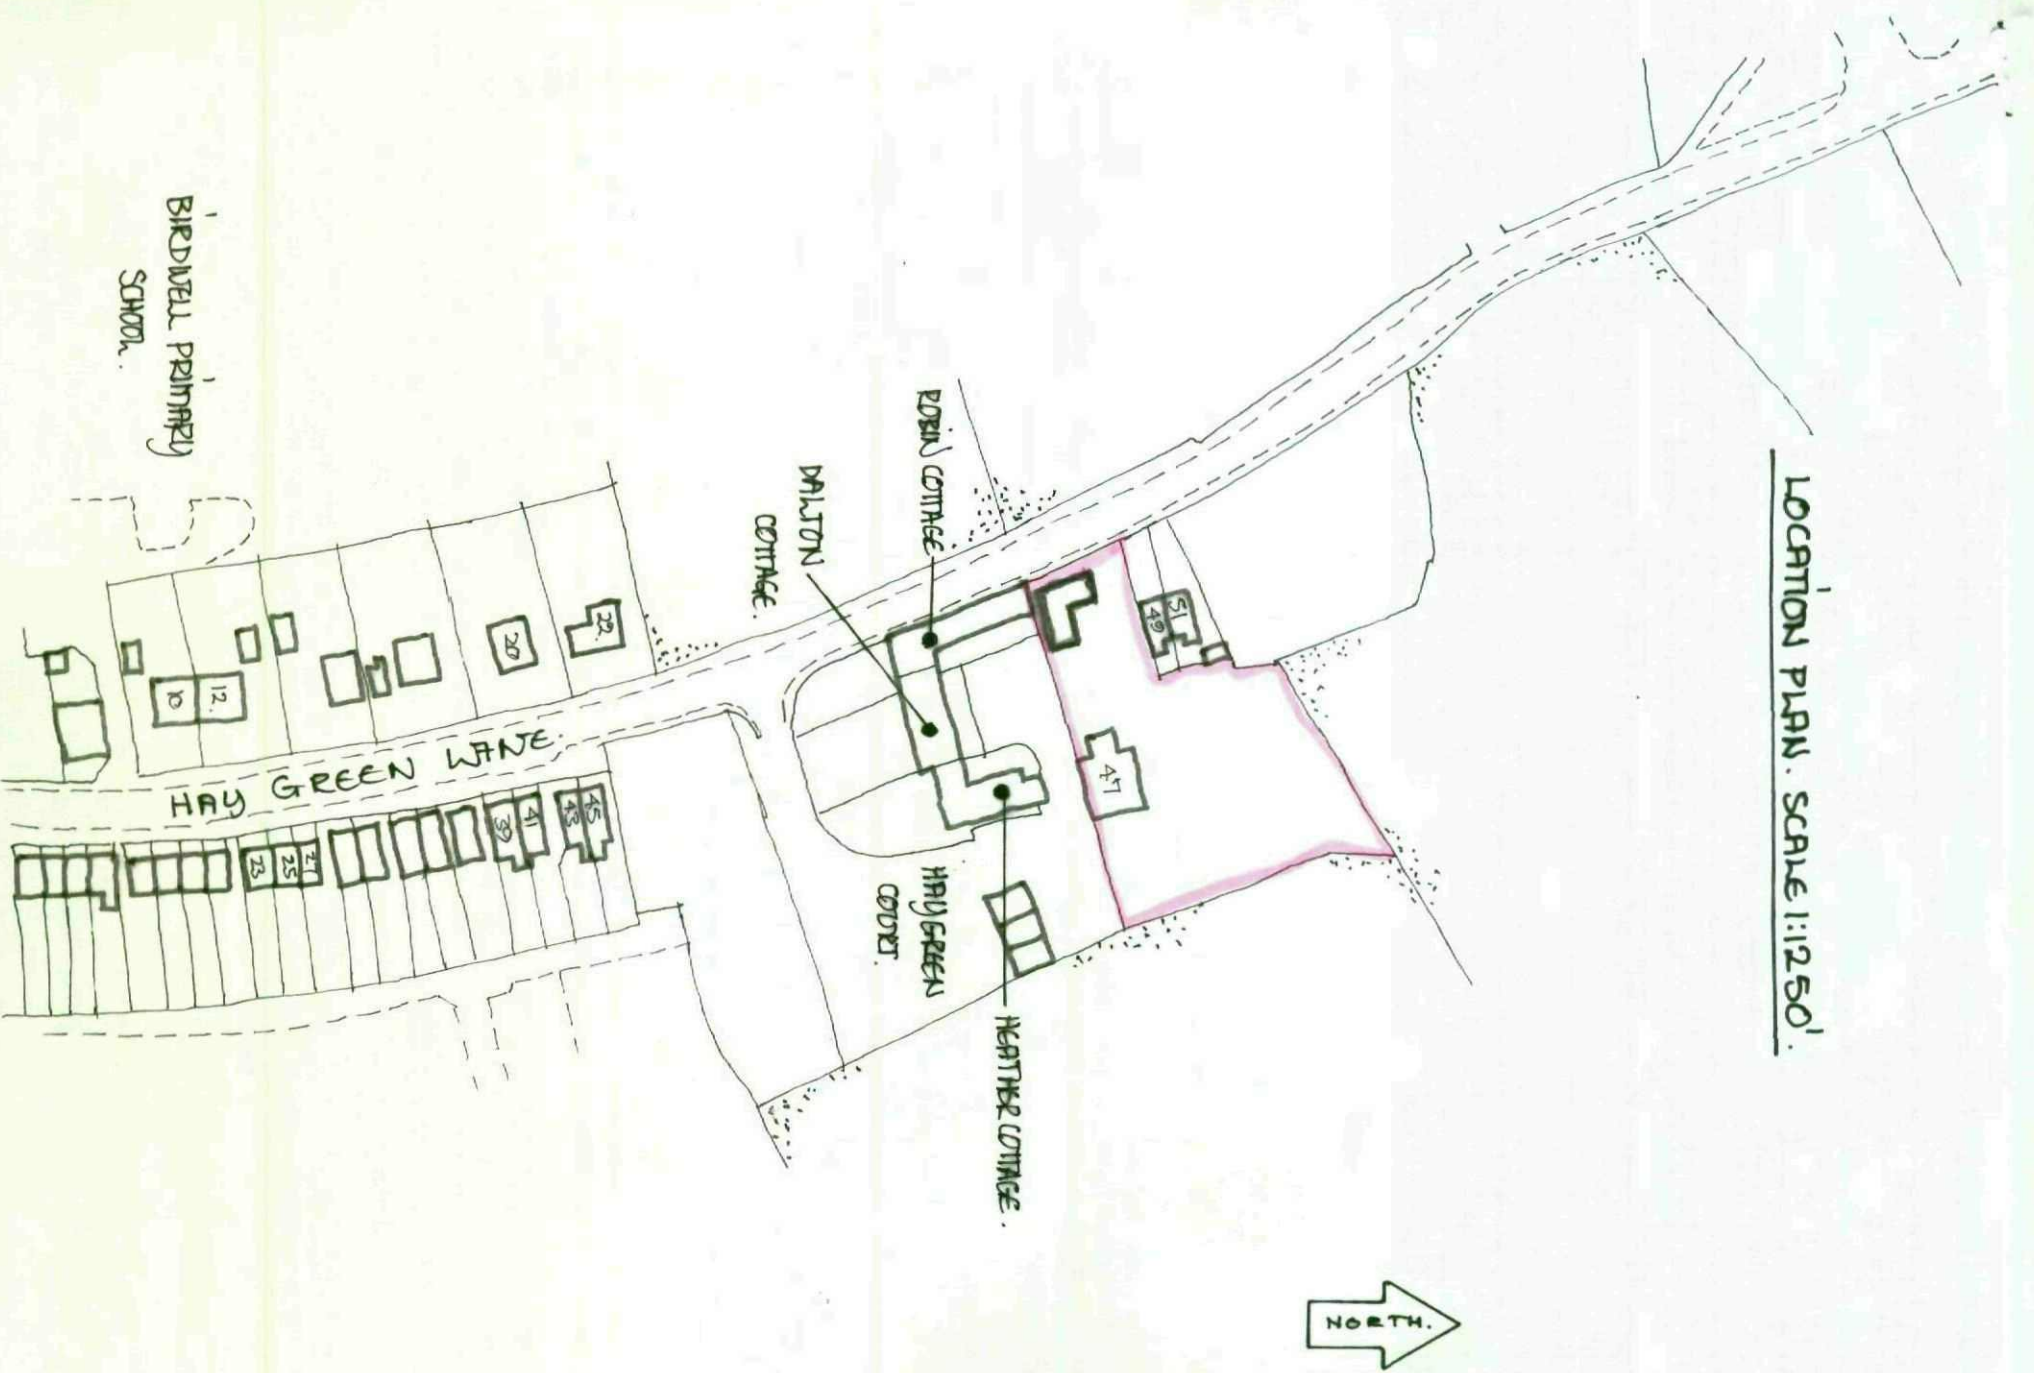


SITE PLAN. SCALE 1:500M.

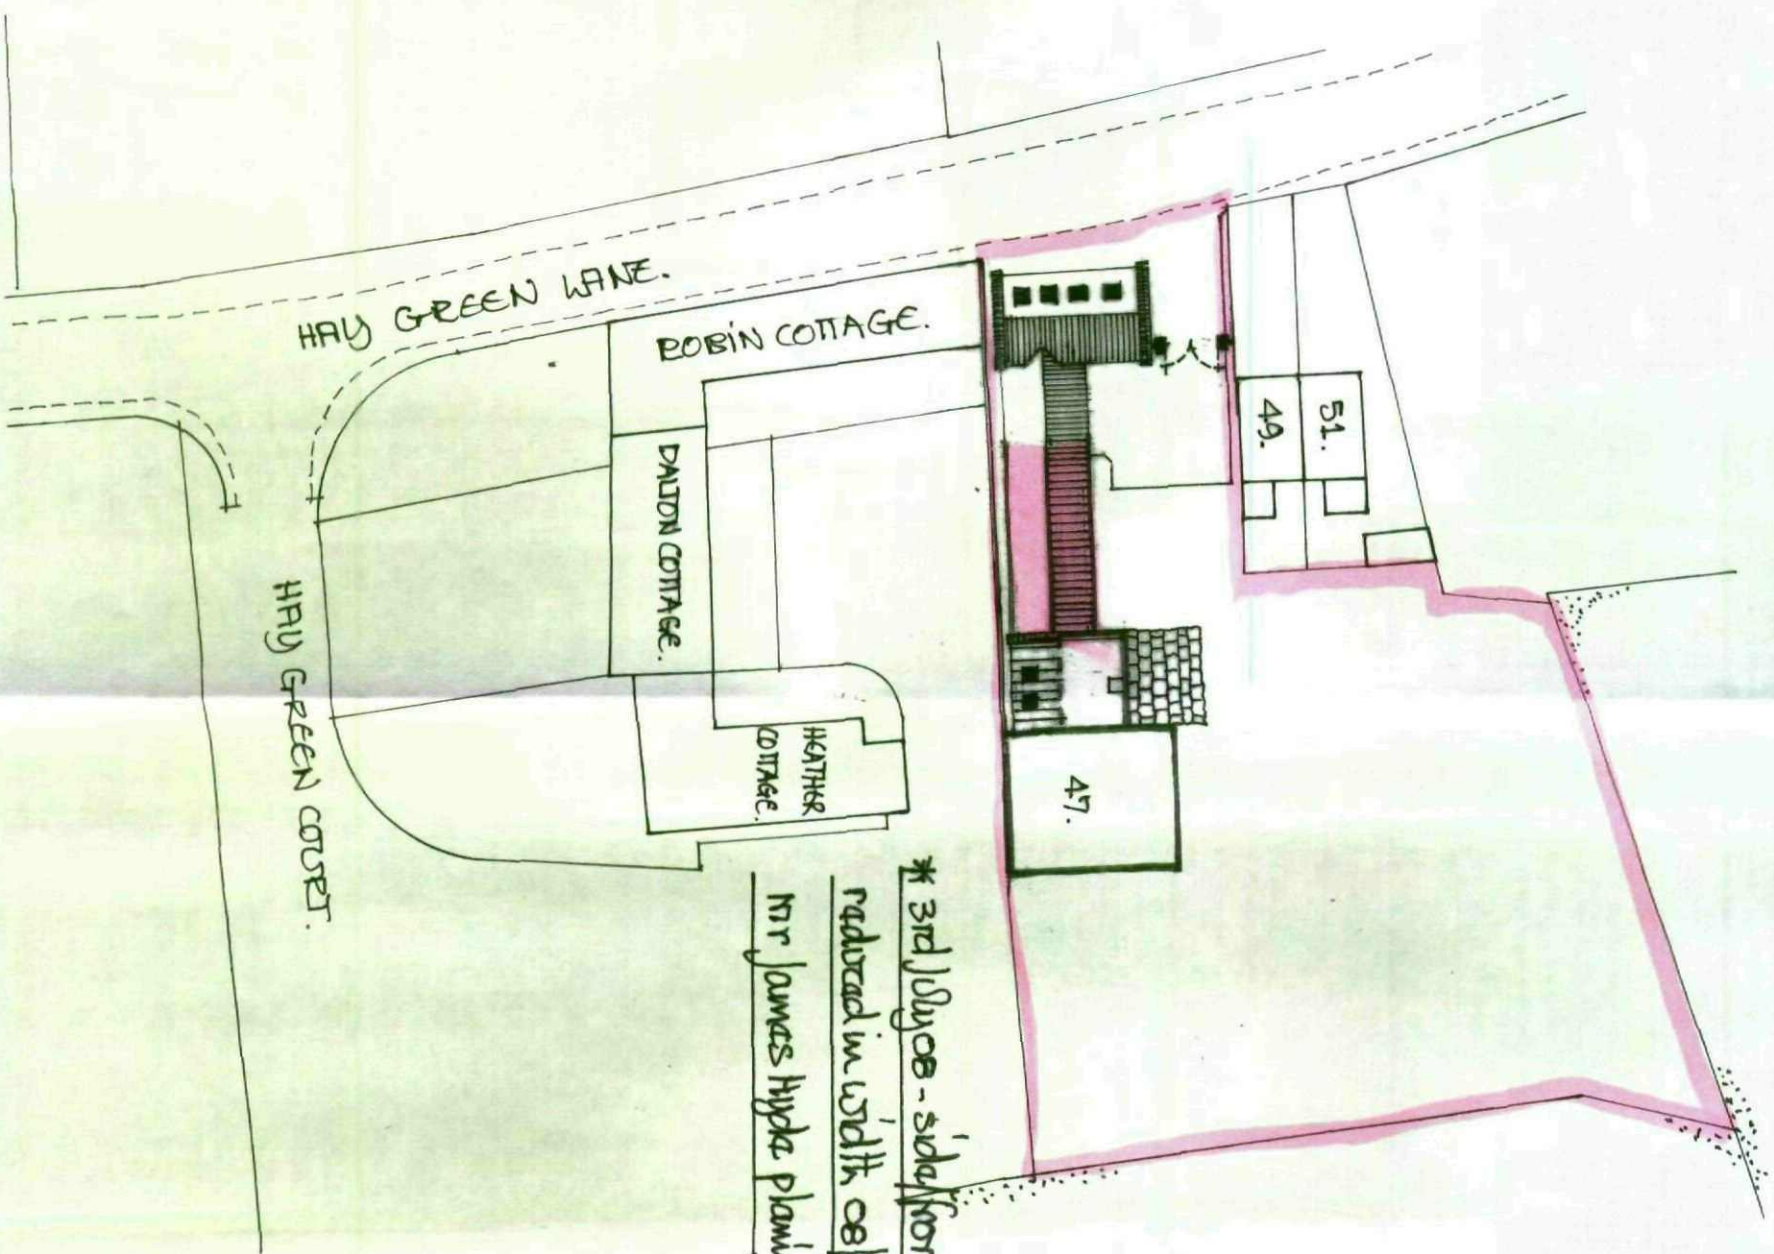


* 3rd/4th - side front extension
 reduced in width of rear
 Mr James Hyde playing services


proposed view from ady. properties.

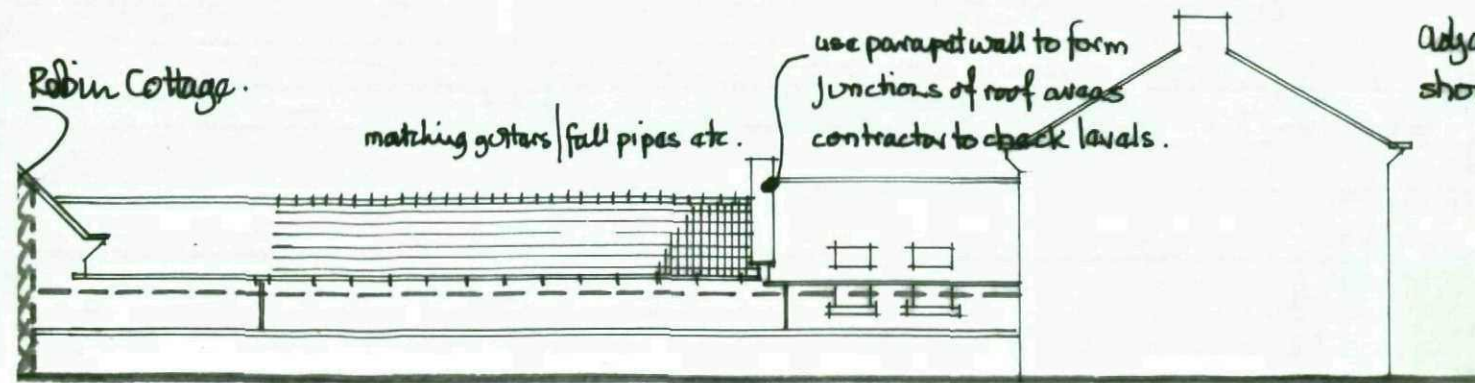



existing view from ady. properties.

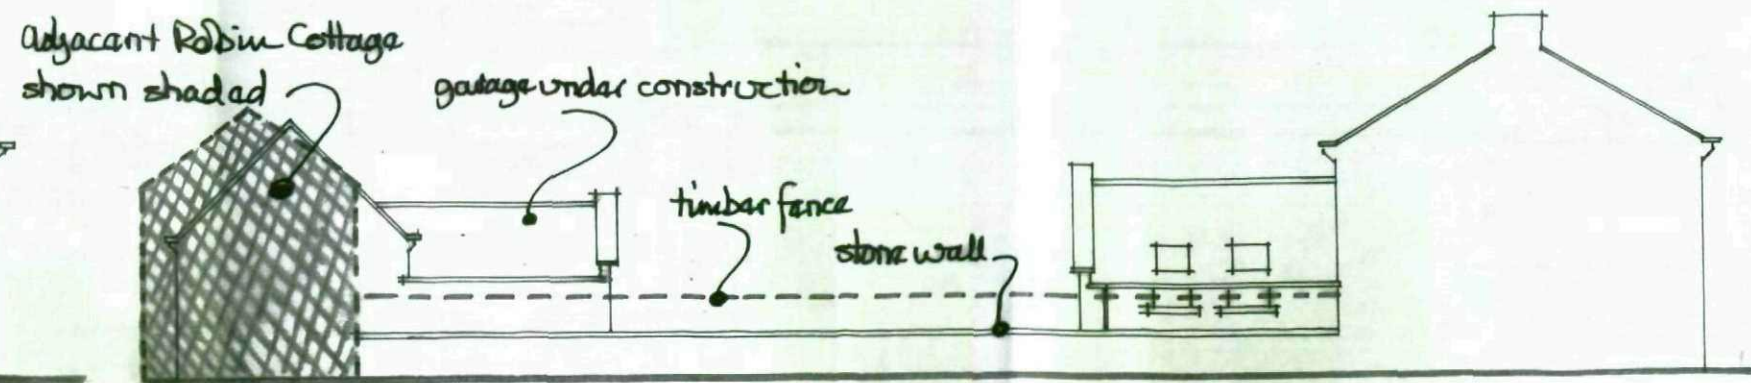


proposed view from yard / driveway.

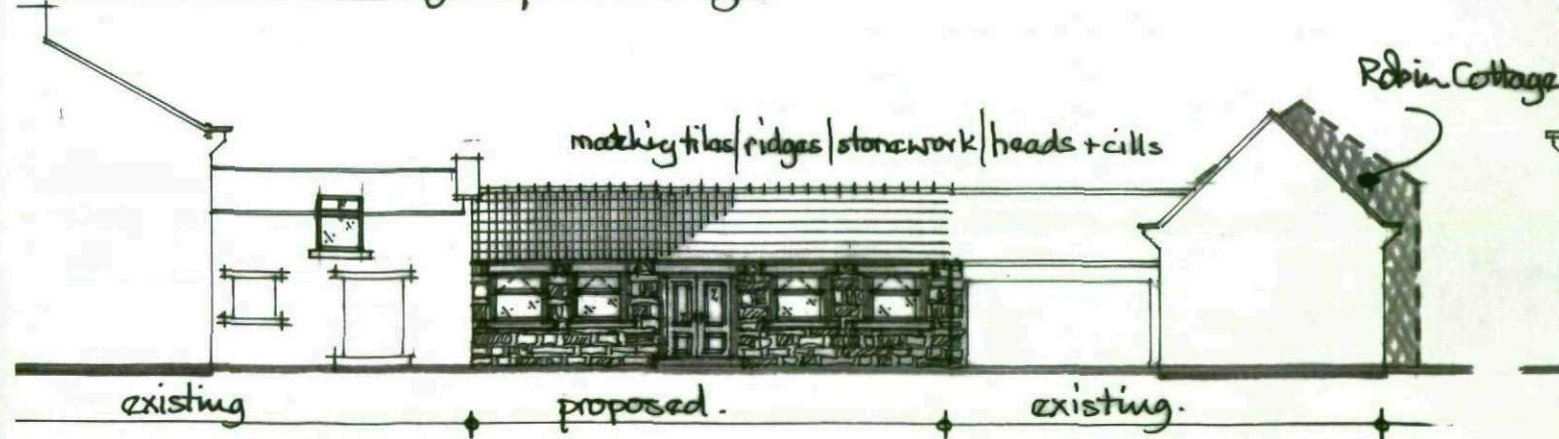

existing view from yard / driveway.

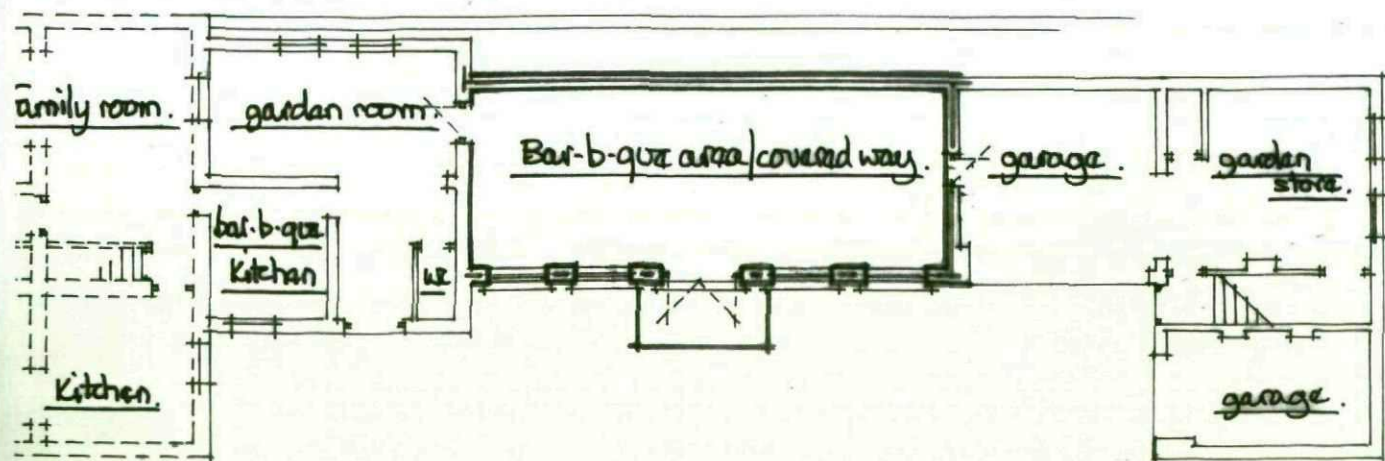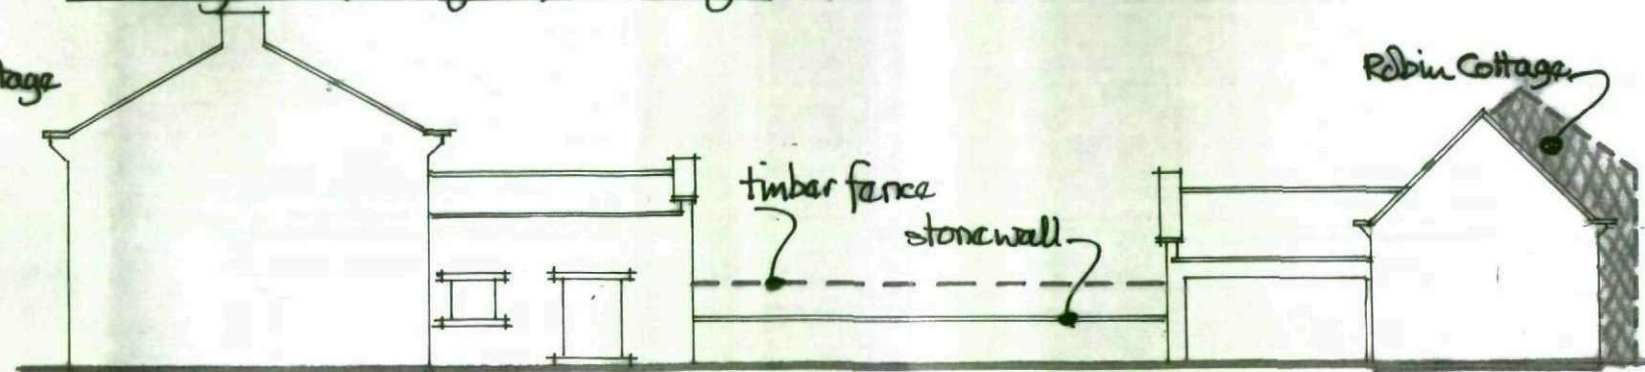

proposed floor layout.

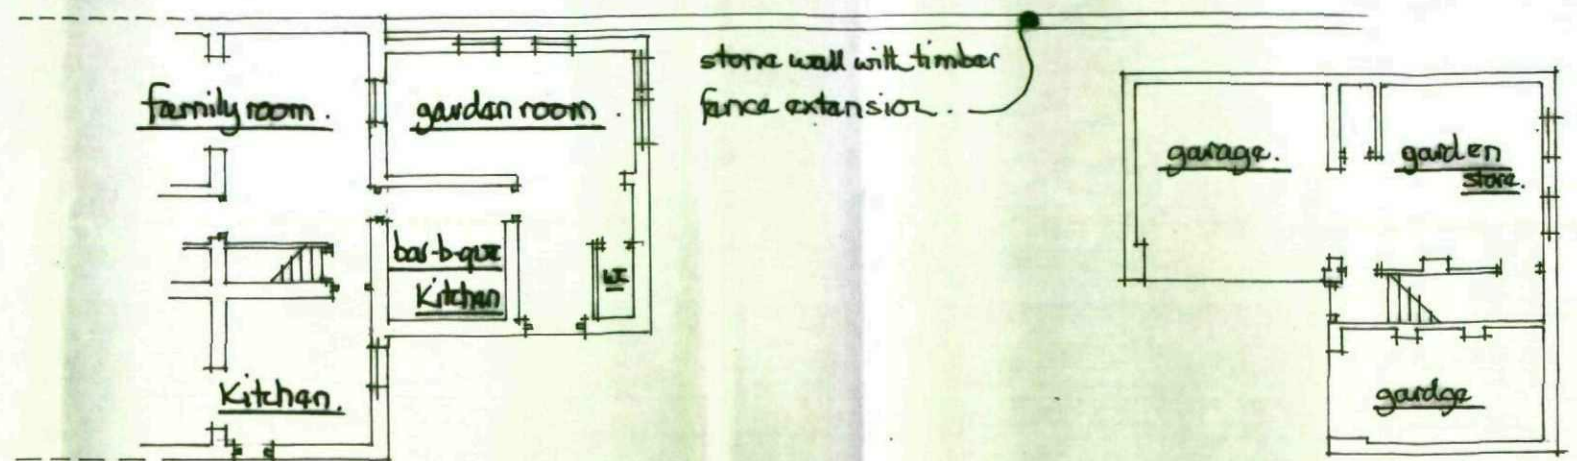

existing floor layout.

proposed bar-b-q area / covered way at 47 Hay Green Lane Birdwell Barnsley S70-5XA for Mr + Mrs T. Casagrande scales 1:200 metric.