

Notes:

SKETCH DESIGN DRAWINGS, NOT TO BE USED FOR PLANNING, BUILDING REGULATIONS OR CONSTRUCTION PURPOSES.

DESIGN DEVELOPMENT MAY ALTER AREAS/ COSTS / LAYOUT

COPYRIGHT OF THIS DRAWING BELONGS TO DESIGNSPACE ARCHITECTS, STRICTLY NO COPYING, HIRING OR LENDING WITHOUT AUTHORISATION

Revision: --

Revision List:

0 5m



Project/ Client: 297 Barnsley Road / Illingsworth

Drawing Title: Floor Plans - Proposed


Drawing Number: 2059/TP/005

Scale at A3: 1:100

Date: July 18

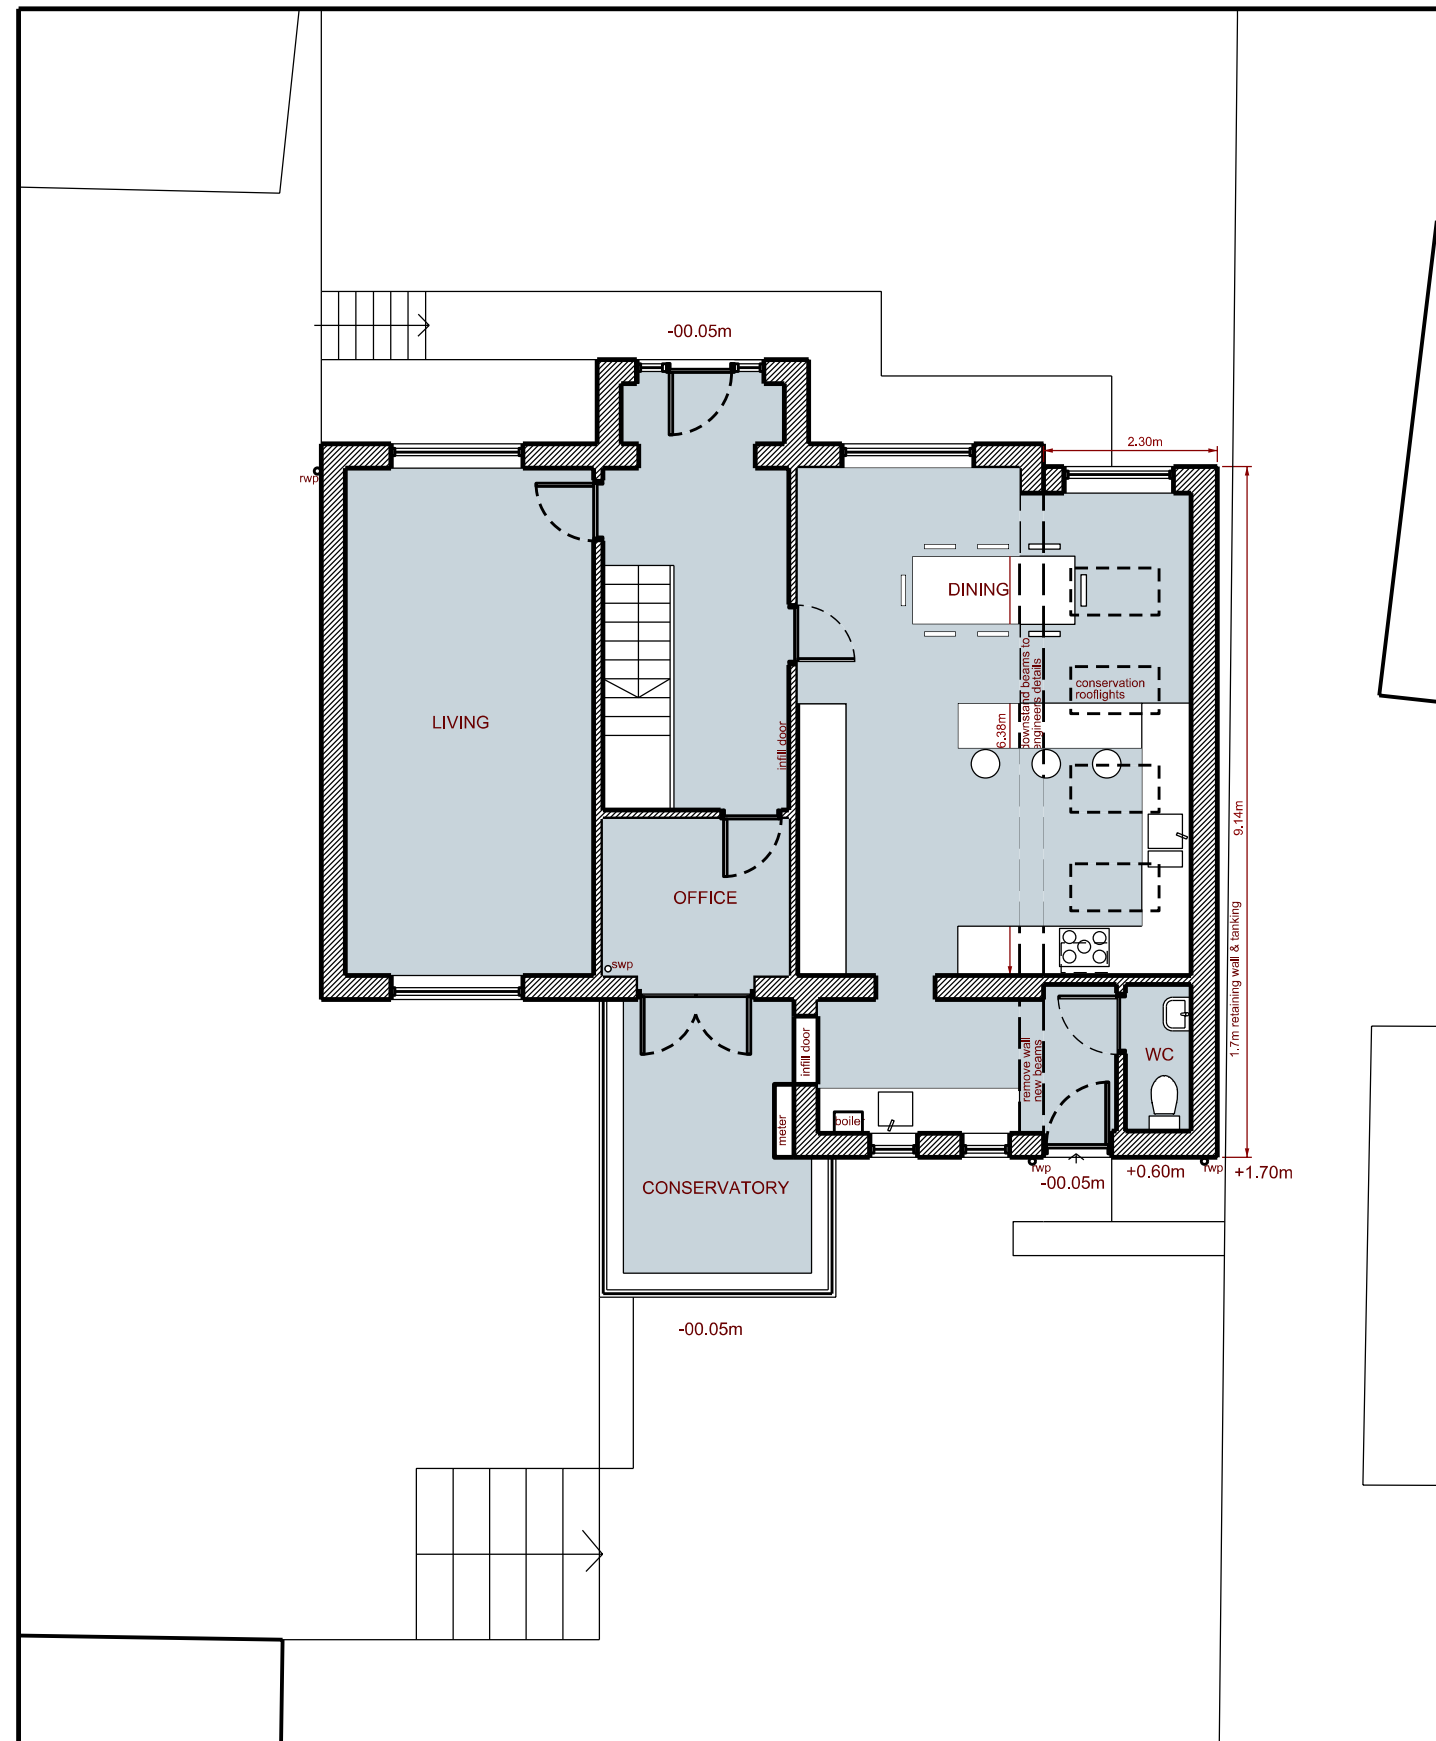 

Ground Floor Plan - Proposed

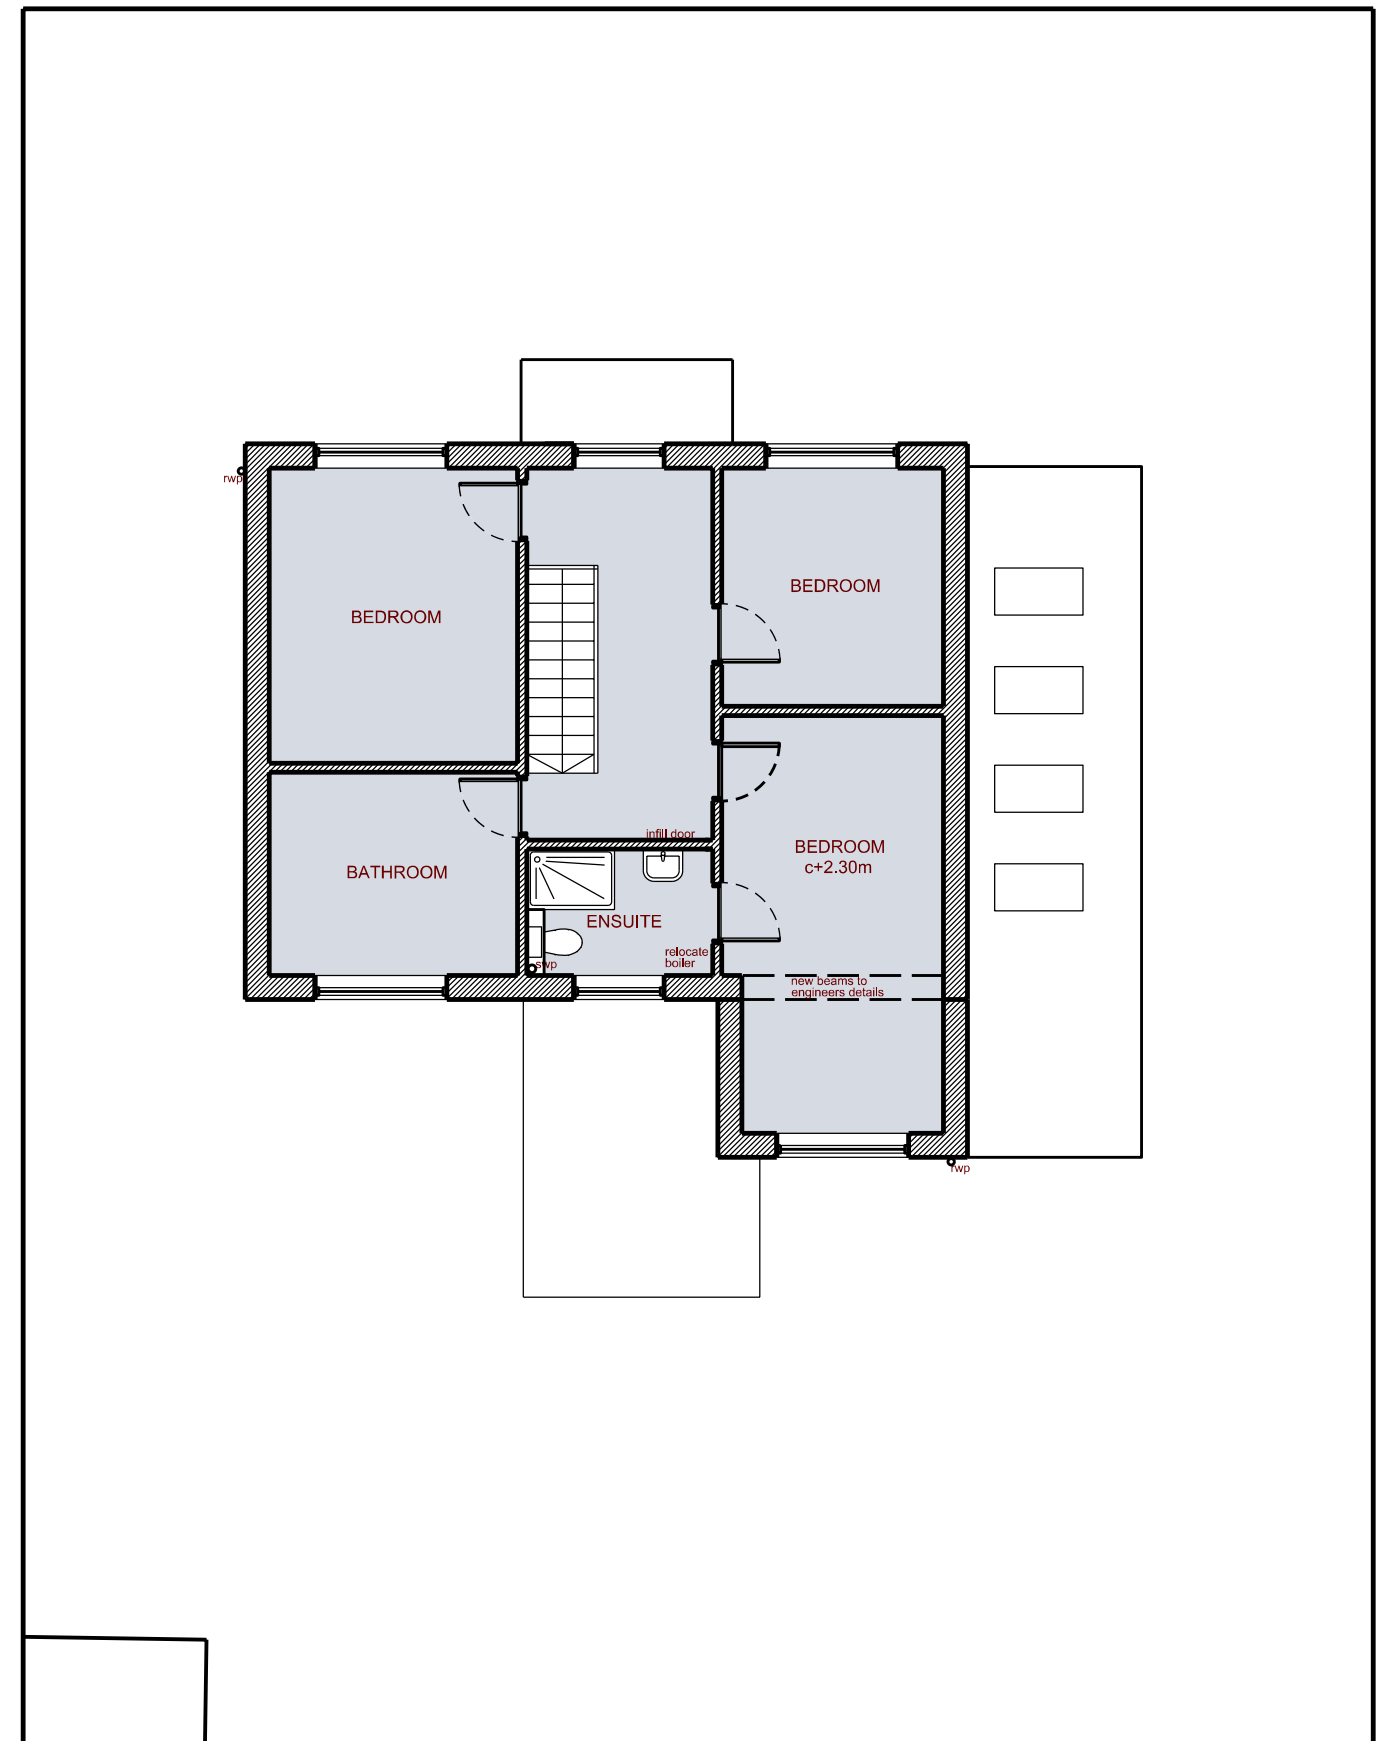

First Floor Plan - Proposed