



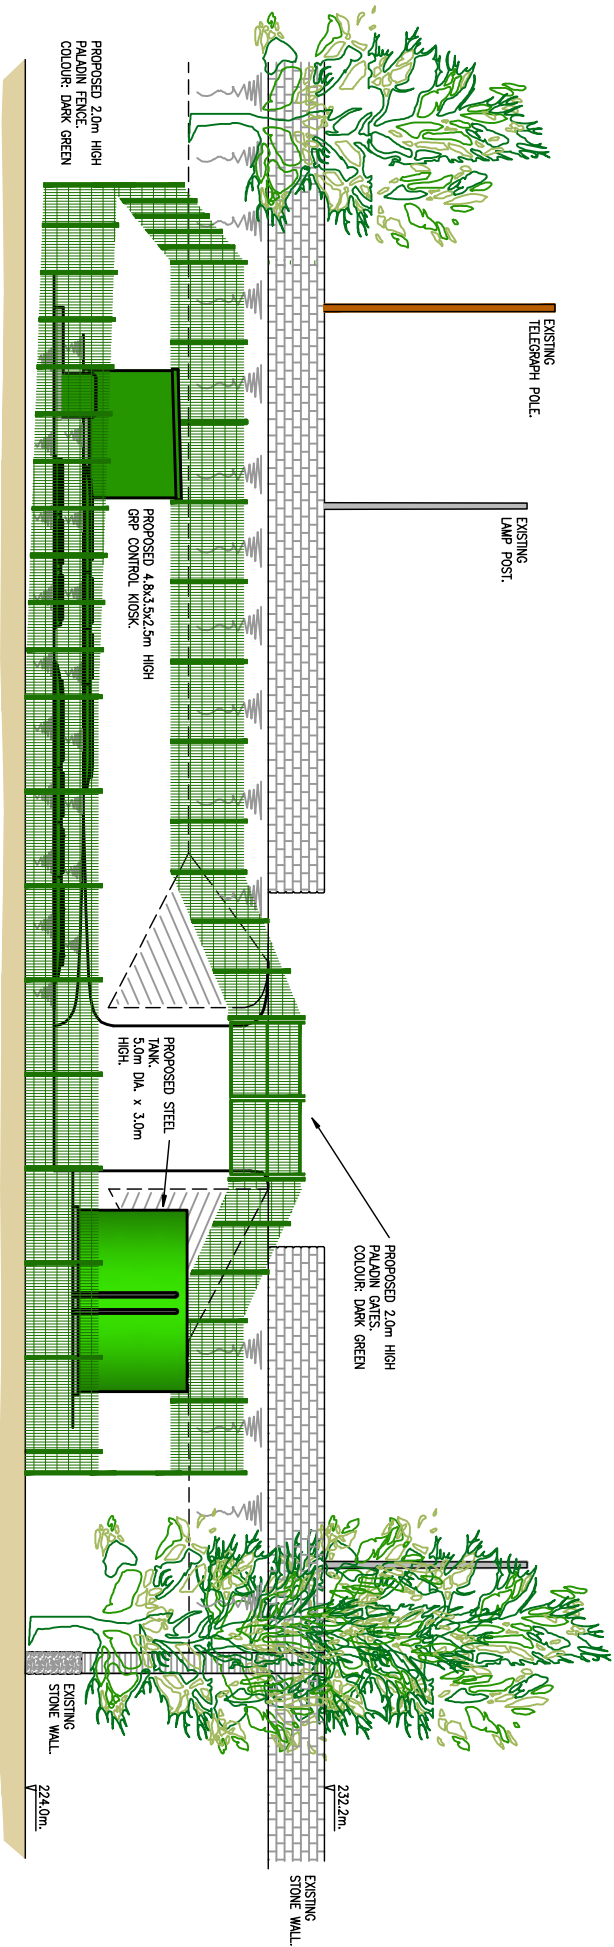

SOUTH ELEVATION

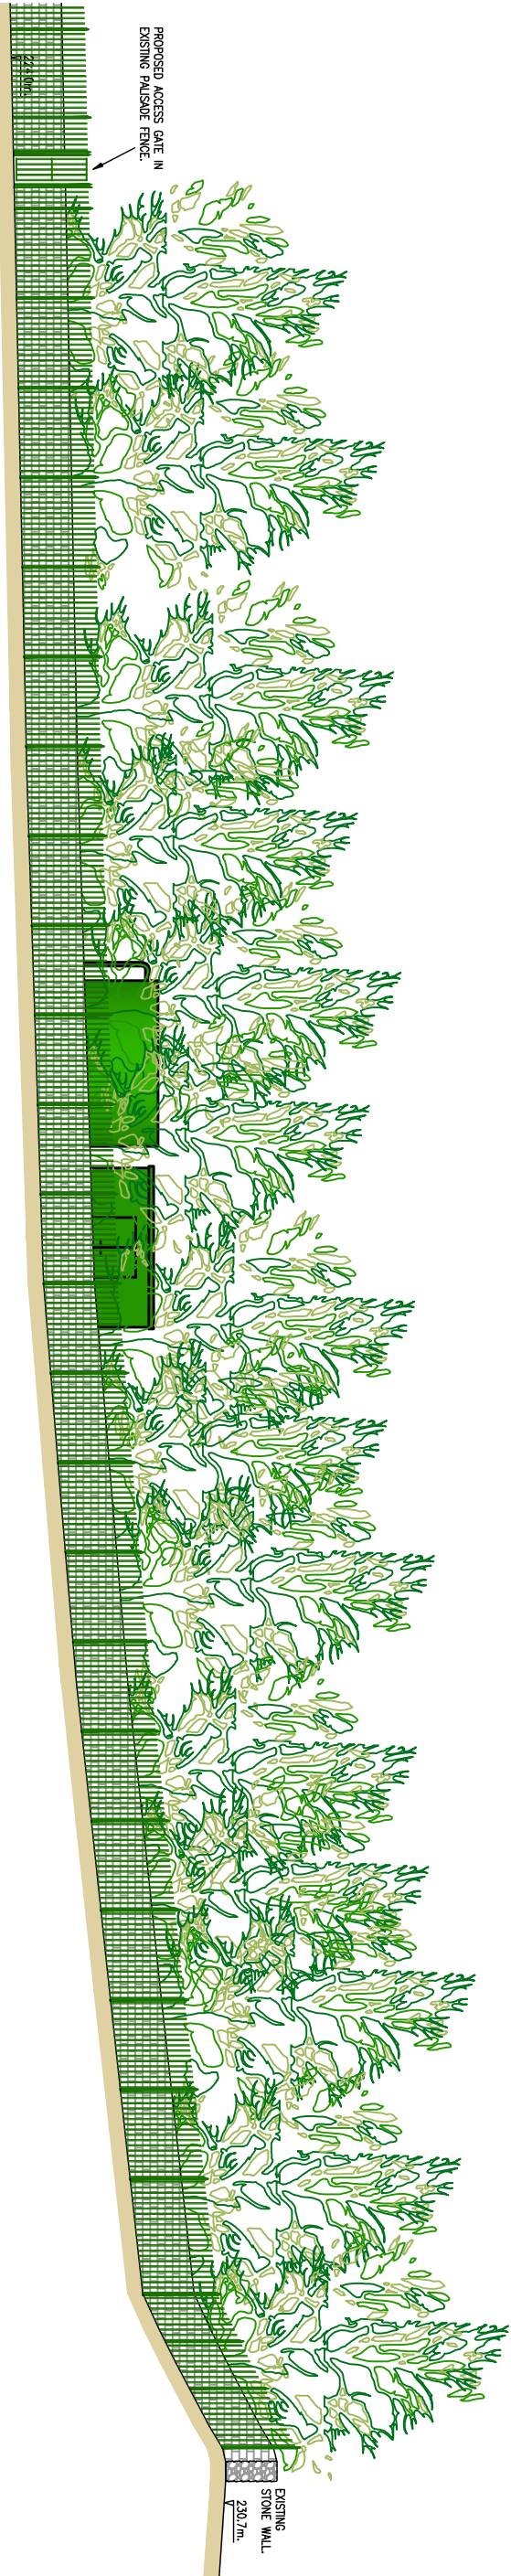

EAST ELEVATION

Notes

1. ALL LEVELS ARE IN METRES ABOVE ORDNANCE DATUM.
2. ALL DIMENSIONS ARE IN MILLIMETRES UNLESS STATED OTHERWISE.
3. THIS DRAWING TO BE READ IN CONJUNCTION WITH:
NS018-2000 : PROPOSED SITE ACCESS AND ROAD SAFETY PLAN
NS018-2300 : PLANNING APPLICATION EXISTING SITE LAYOUT
NS018-2301 : PLANNING APPLICATION PROPOSED SITE LAYOUT
NS018-2302 : PLANNING APPLICATION PROPOSED SITE LAYOUT
NS018-2303 : PLANNING APPLICATION PROPOSED SITE LAYOUT
NS018-2304 : PLANNING APPLICATION PROPOSED ELEVATIONS 1 OF 2

THE COPYRIGHT IN THIS DRAWING IS THE PROPERTY OF AECOM DESIGN BUILD AND THE DRAWING MAY NOT BE REPRODUCED IN WHOLE OR IN PART, IN ANY FORM, WHETHER BY PHOTOCOPYING, PHOTODUPLICATION OR REPRODUCTION AS A THREE DIMENSIONAL ARTICLE WITHOUT THE WRITTEN PERMISSION OF AECOM DESIGN BUILD.

A1	16MAR11	PRELIMINARY UNCHECKED COPY	BH	GH	SC	GB
P	09MAR11	PRELIMINARY UNCHECKED COPY	BH	GH	-	-
REV	DATE	REVISION DETAILS	DSN	DSN	CHD	APPD

DRAWING REL KEY
P - PRELIMINARY UNCHECKED COPY
A - APPROVED
C - CONSTRUCTION ISSUE

ORIGINATING ENGINEER	BEVERLEY HONEYMAN
DATE REF	301
EXISTING / NORTHING	422720.405650
DATE IN GROUND	XXXXXX
DATE OF ABANDONMENT	XXXXXX
LEGAL STATUS / FUNCTION CHANGE	
TM USE ONLY	AUTHORISED BY

CUSTOMER
YORKSHIRE WATER SERVICES LTD

CUSTOMER REFERENCE
D0050

PROJECT
INGBIRCHWORTH WWTW
3rd PARTY GROWTH
DRAWING TITLE
PLANNING APPLICATION
PROPOSED ELEVATIONS
SHEET 2 OF 2



PRODUCED BY
LIMNSTONE HOUSE
CHANDOCK STREET
LEEDS LU
TEL: 0844 8461091
FAX: 0113 2122459

SCALE
1:100
DOCUMENT NUMBER
N 5018 - 2305
REV
A1