

Notes:

PLANNING DRAWINGS - THIS DRAWING SHOULD NOT BE USED FOR ANY OTHER PURPOSES THAN THAT SPECIFIED HERE

COPYRIGHT - THIS DRAWING MAY NOT BE REPRODUCED OR MODIFIED IN WHOLE OR PART BY ANY PERSON OR ORGANISATION WITHOUT THE ARCHITECTS CONSENT. ISUING COPIES TO THIRD PARTIES MAY NOT BE DONE WITHOUT THE ARCHITECTS CONSENT

Revision: A

Revision List:

A - 04.02.14 - Garage reduced in size


0 5m

Project/ Client: 150 Keresforth Hill Rd / Helliwell


Drawing Title: Upper Floor Plans, Elevations, Section - Proposed

Drawing Number: 1080/TP/004


Scale at A3: 1:100

 


Date: Nov 13

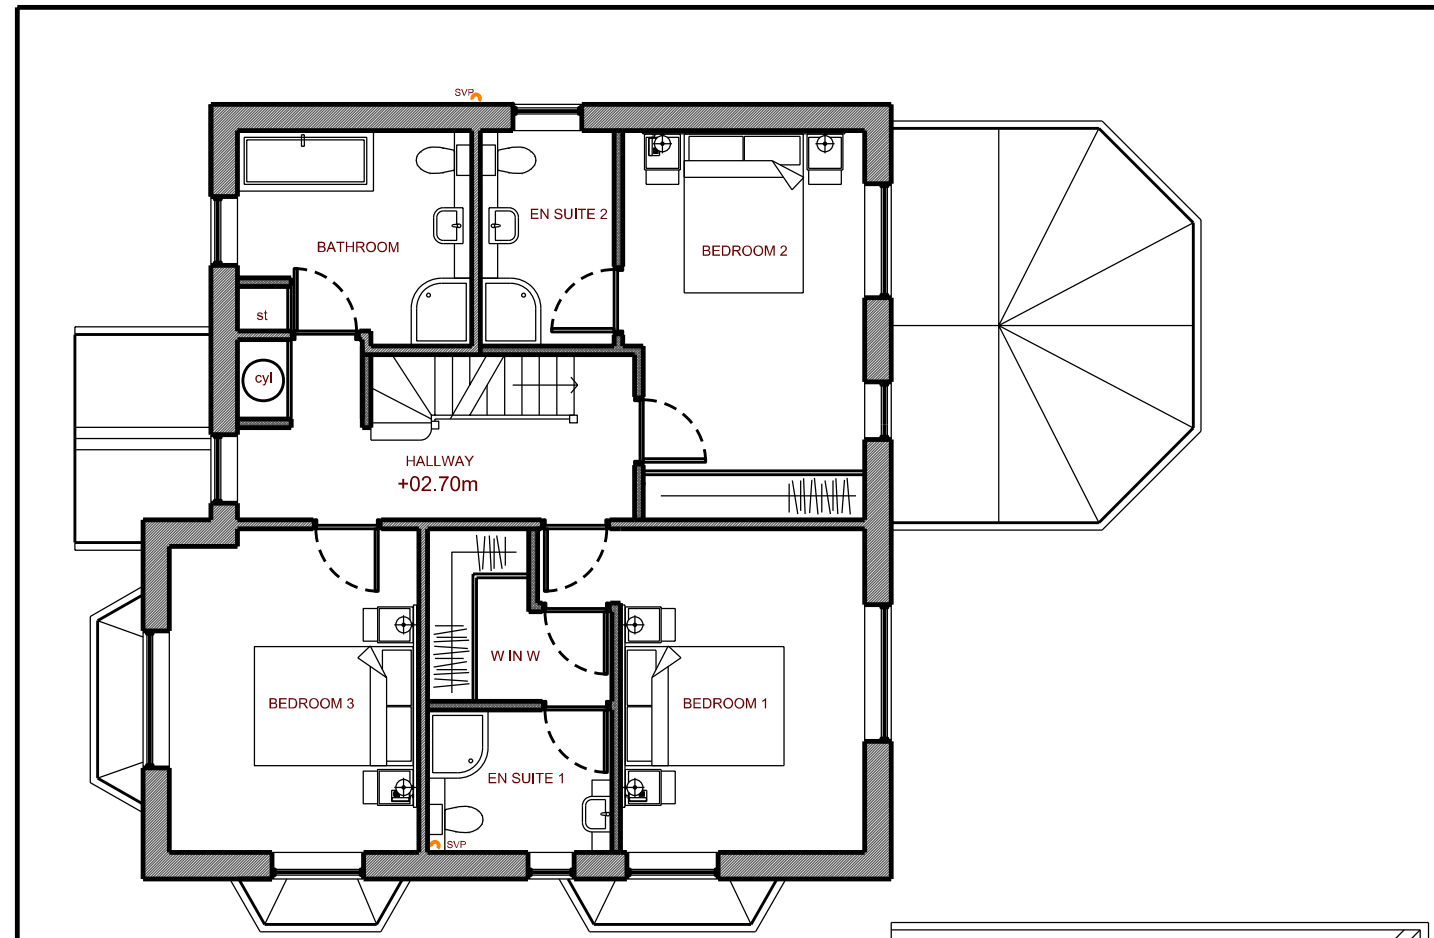


First Floor Plan - Proposed

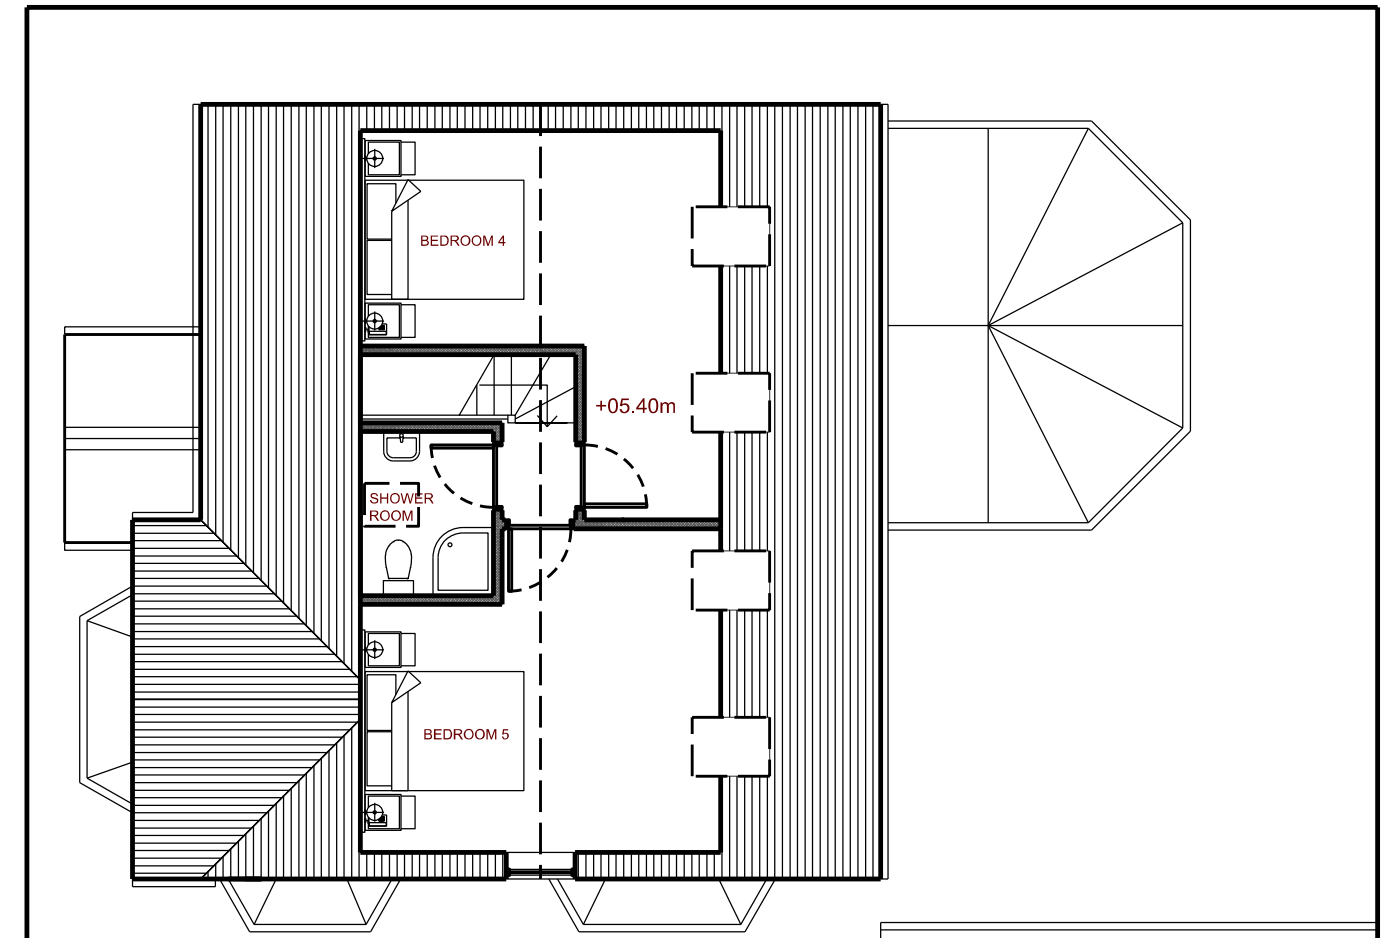


Second Floor Plan - Proposed

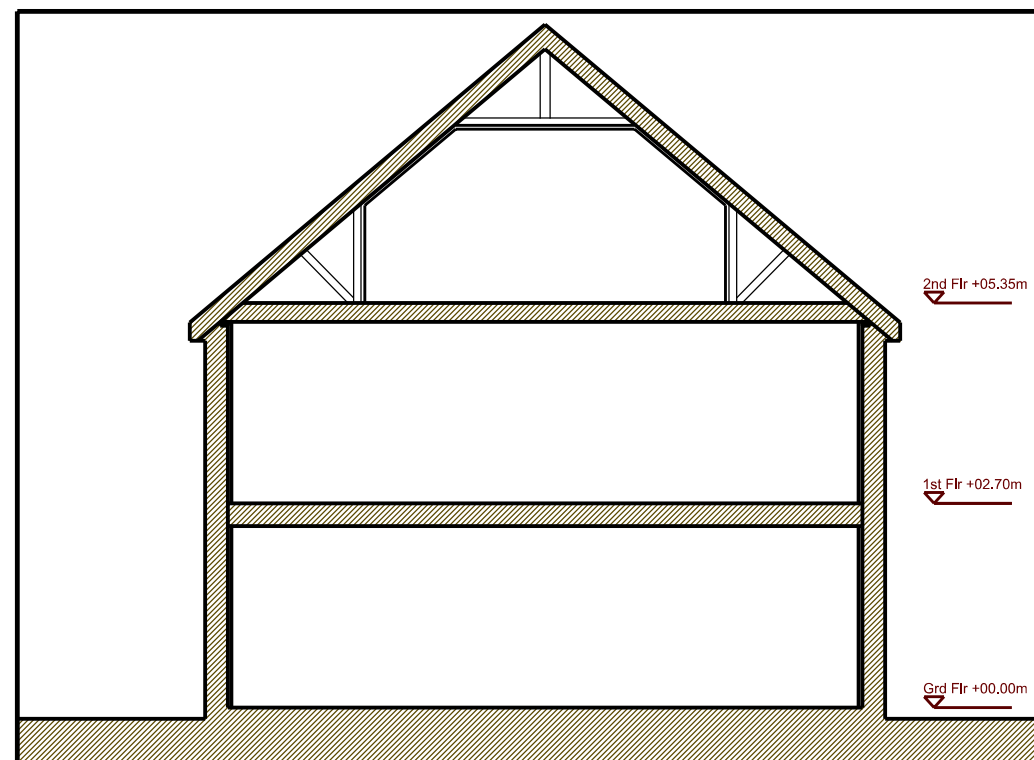

Cross Section

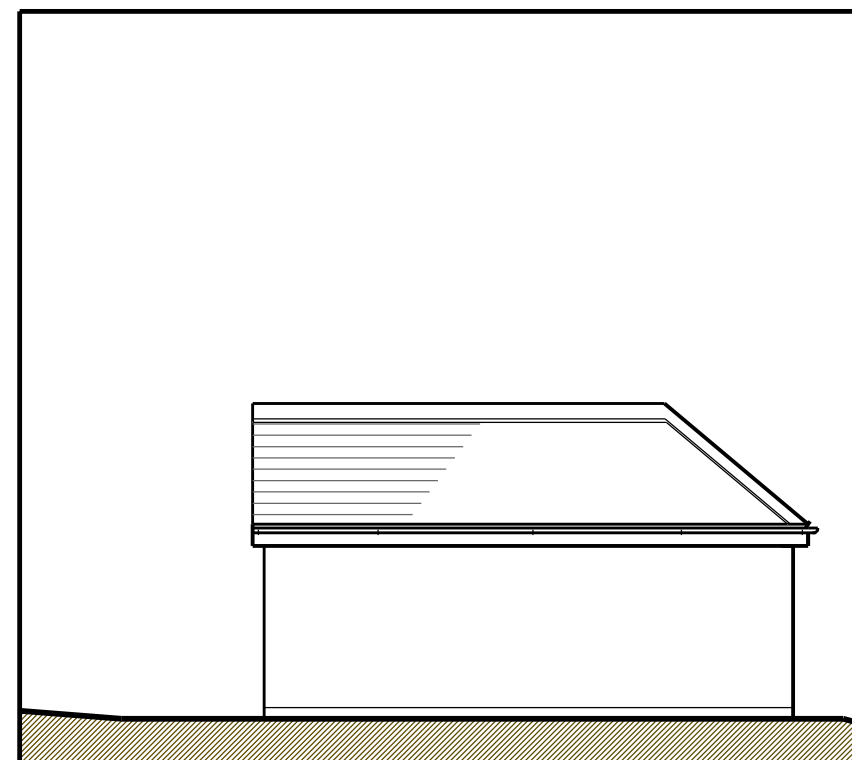

Garage North Elevation

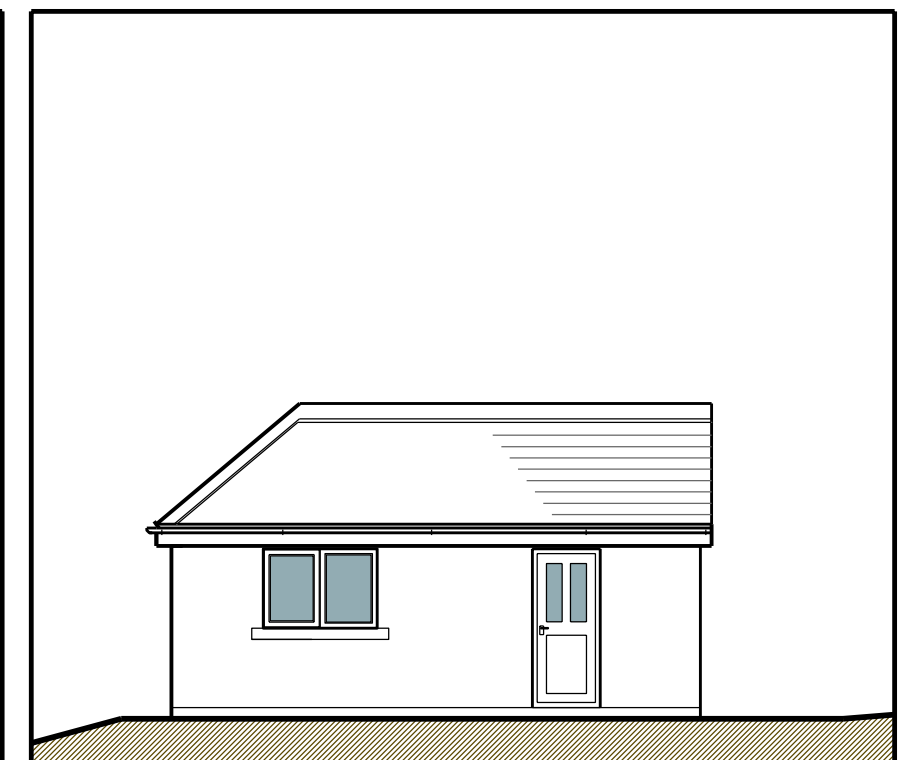

Garage South Elevation