



Front Elevation

Side Elevation

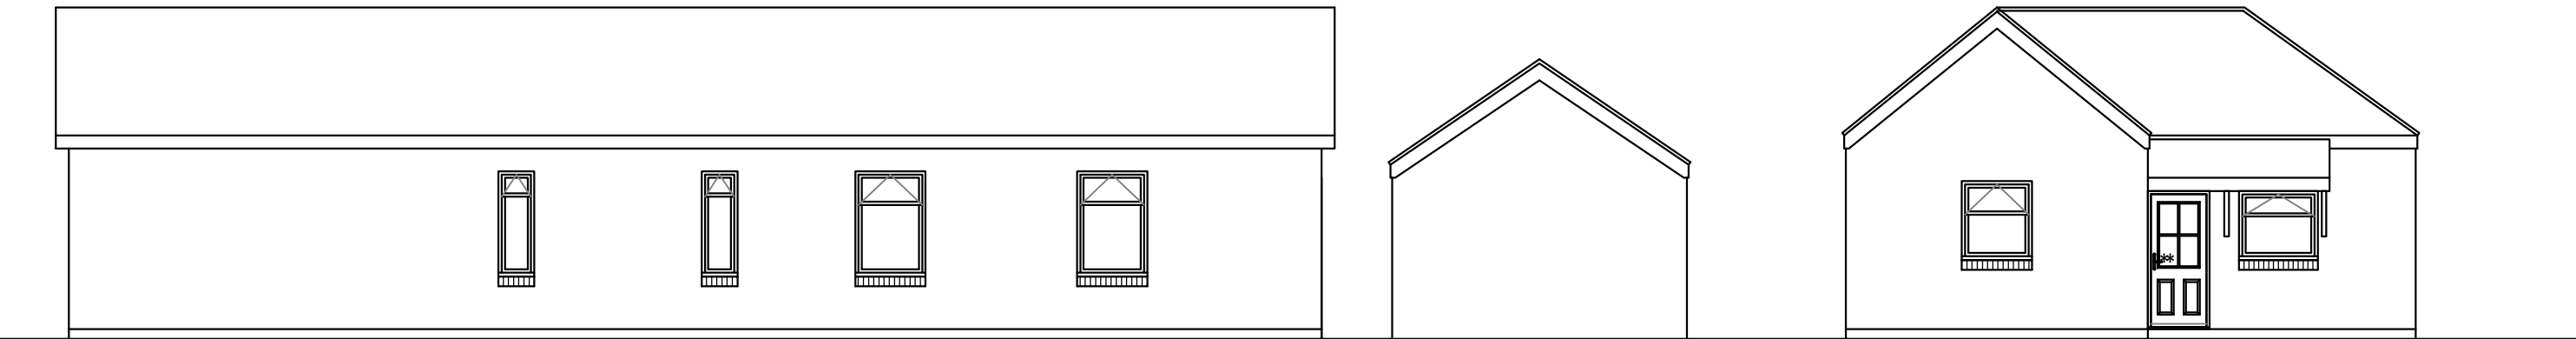


Rear Elevation

Side Elevation

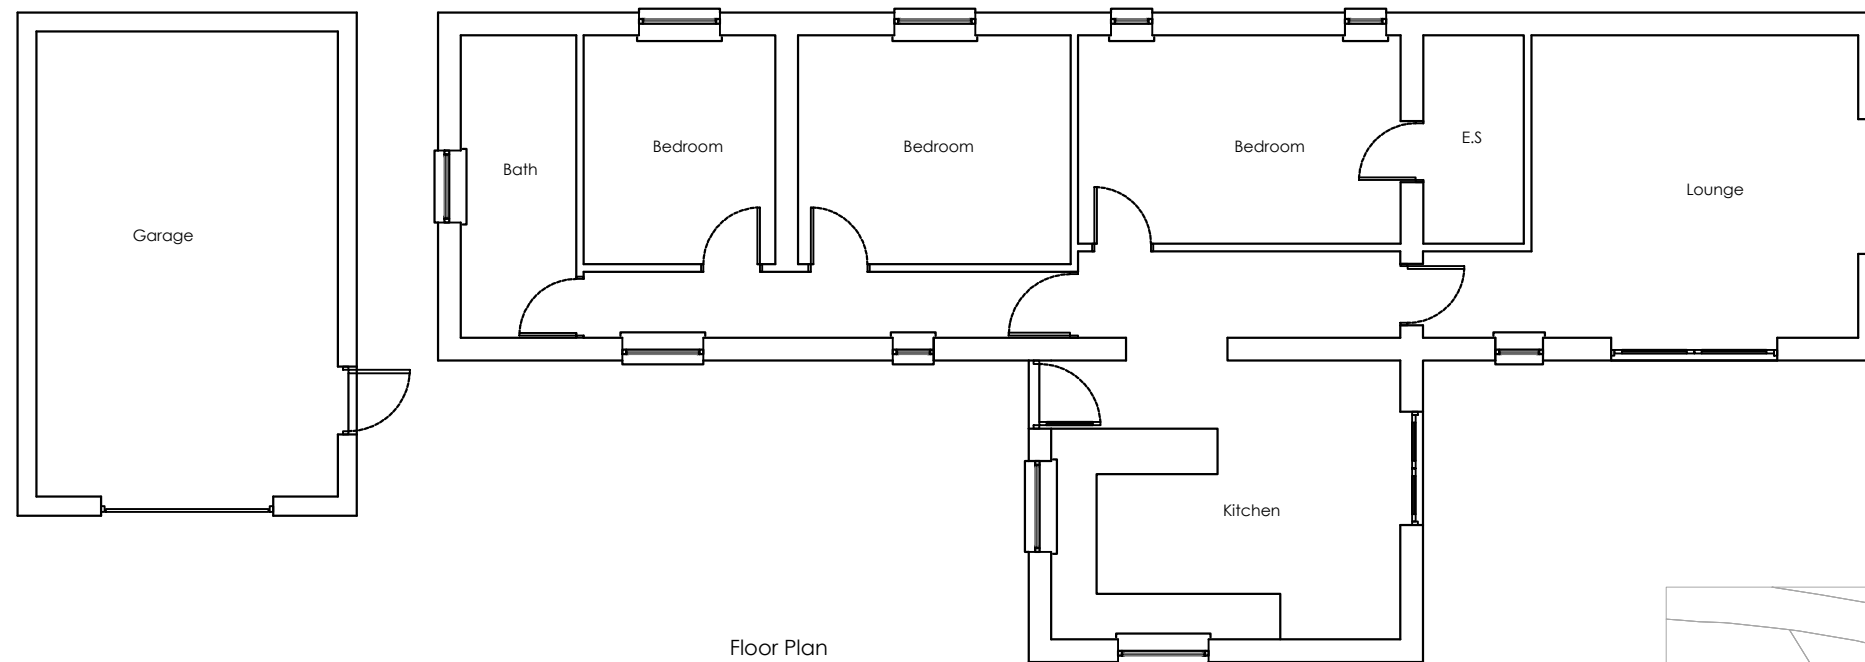


Floor Plan

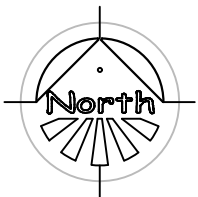

Planning drawings only - Not to be used for construction purposes.

Client
Project
1 Knoll Drift
Title
Existing Elevations & Plan

Scale	1:100 @ A3	Date
Drawn	AC	Checked
Drawing No.	Rev.	





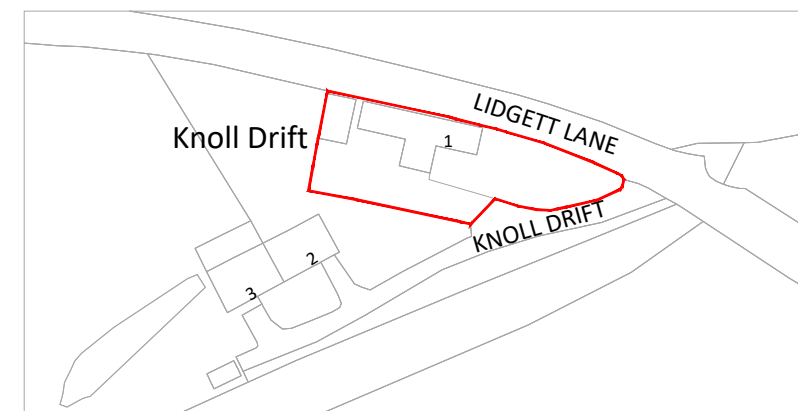


Location Plan 1:1250



ARCHITECTURAL SERVICES FOR DOMESTIC
EXTENSIONS, ALTERATIONS AND NEW BUILDS

01924 663241 / 07837 804088
andy@spacium.co.uk
www.spacium.co.uk

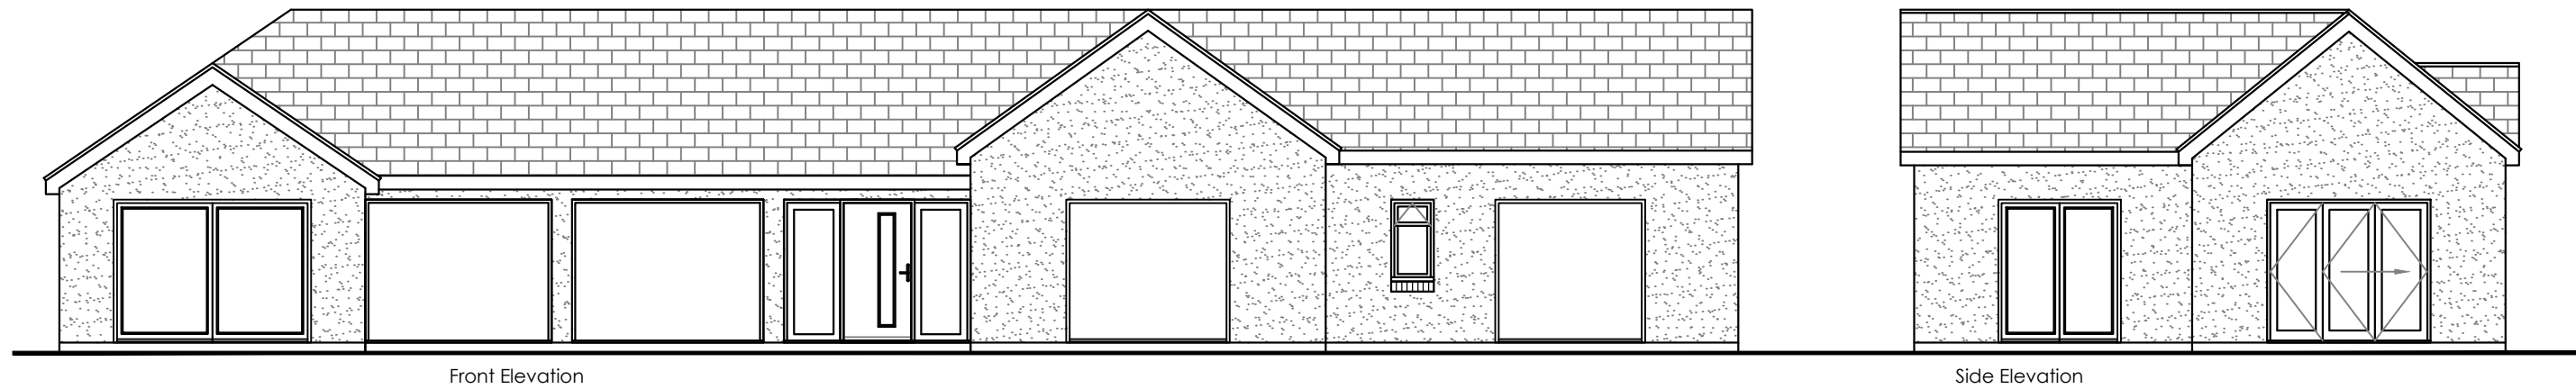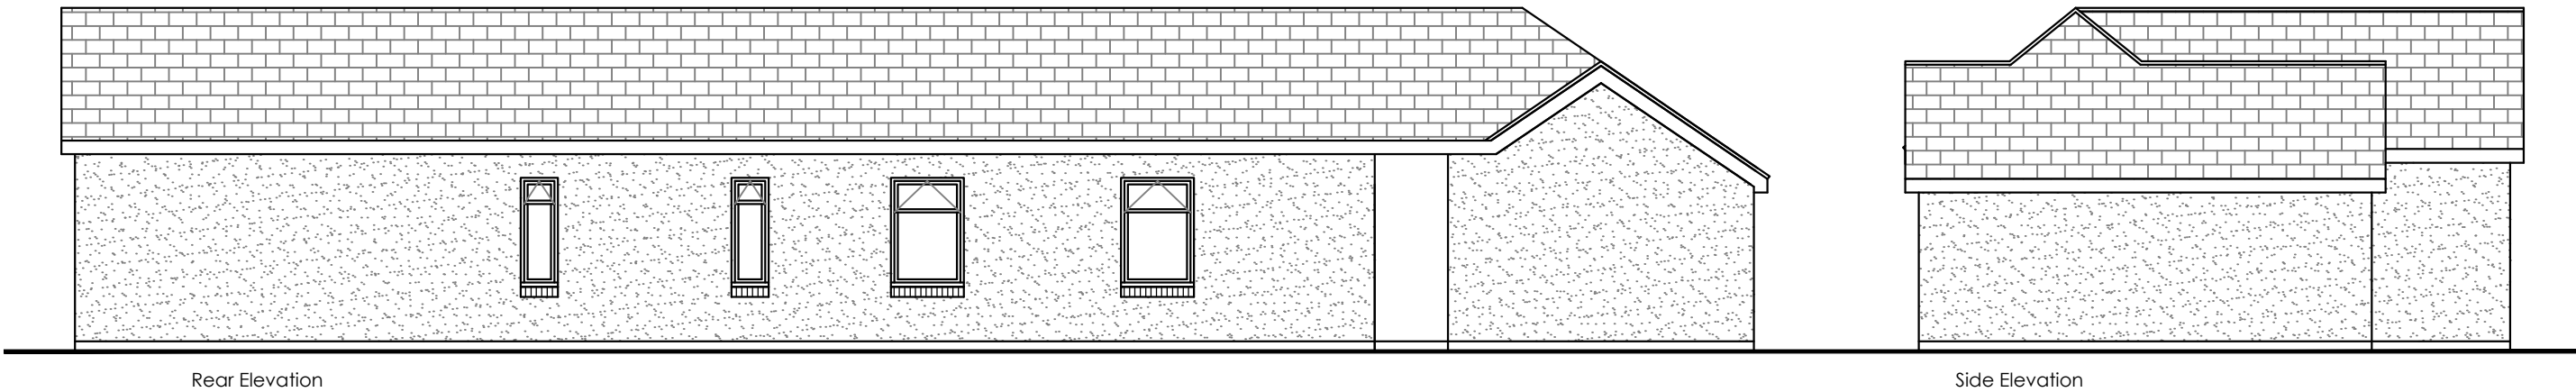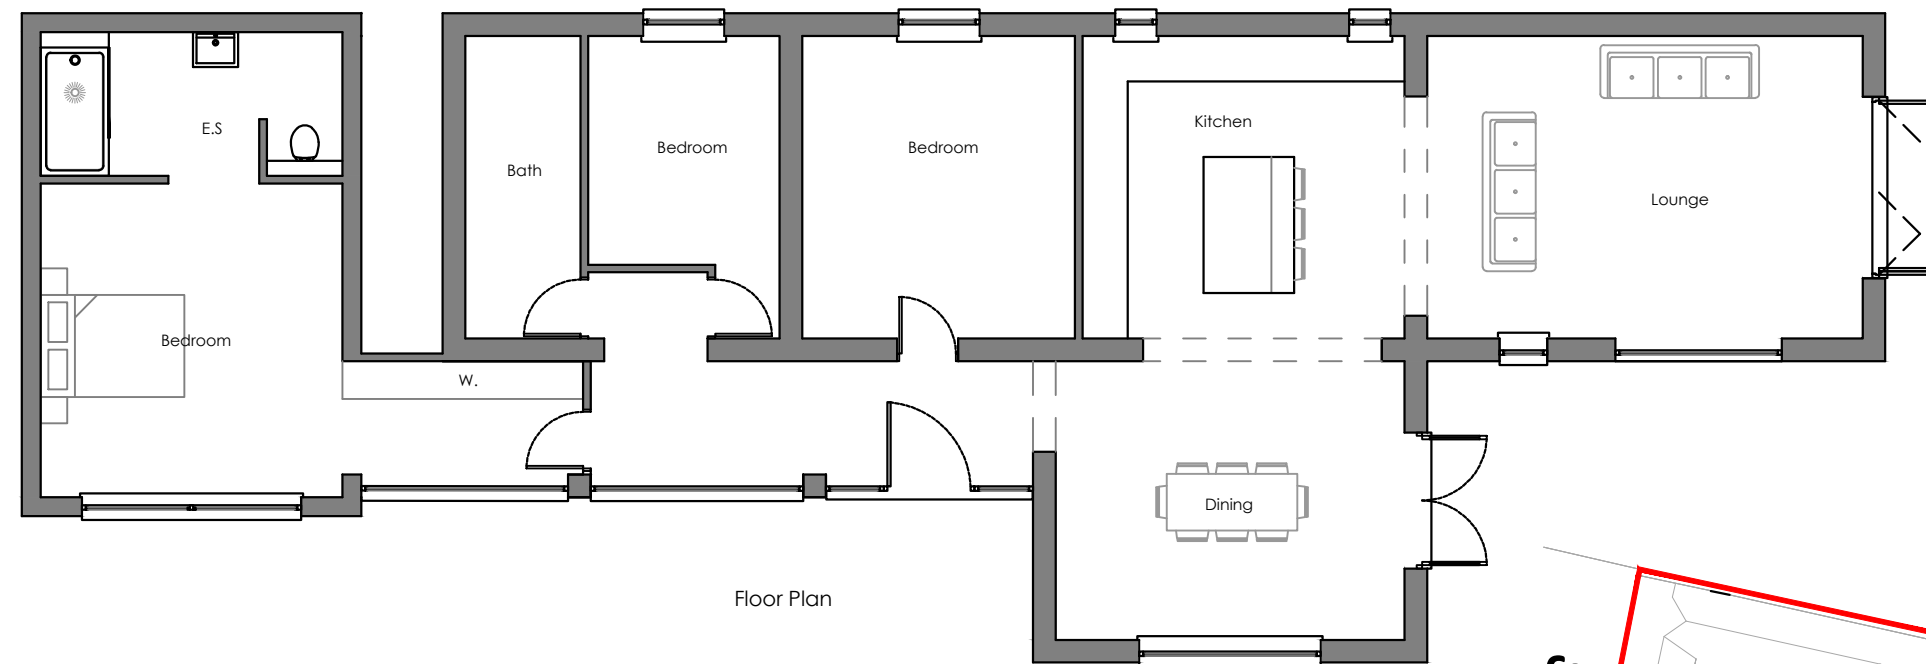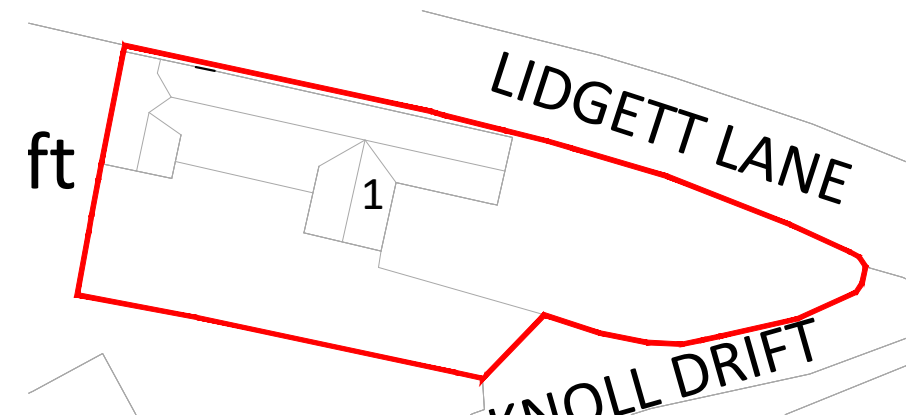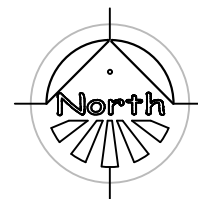

Planning drawings only - Not to be used for construction purposes.

Client
Project
1 Knoll Drift
Title
Proposed Elevations & Plan

Scale	1:100 @ A3	Date
Drawn	AC	Checked
Drawing No.		Rev.

**SPACIUM**
ARCHITECTURE

ARCHITECTURAL SERVICES FOR DOMESTIC
EXTENSIONS, ALTERATIONS AND NEW BUILDS

01924 663241 / 07837 804088
andy@spacium.co.uk
www.spacium.co.uk

Block Plan 1:500