


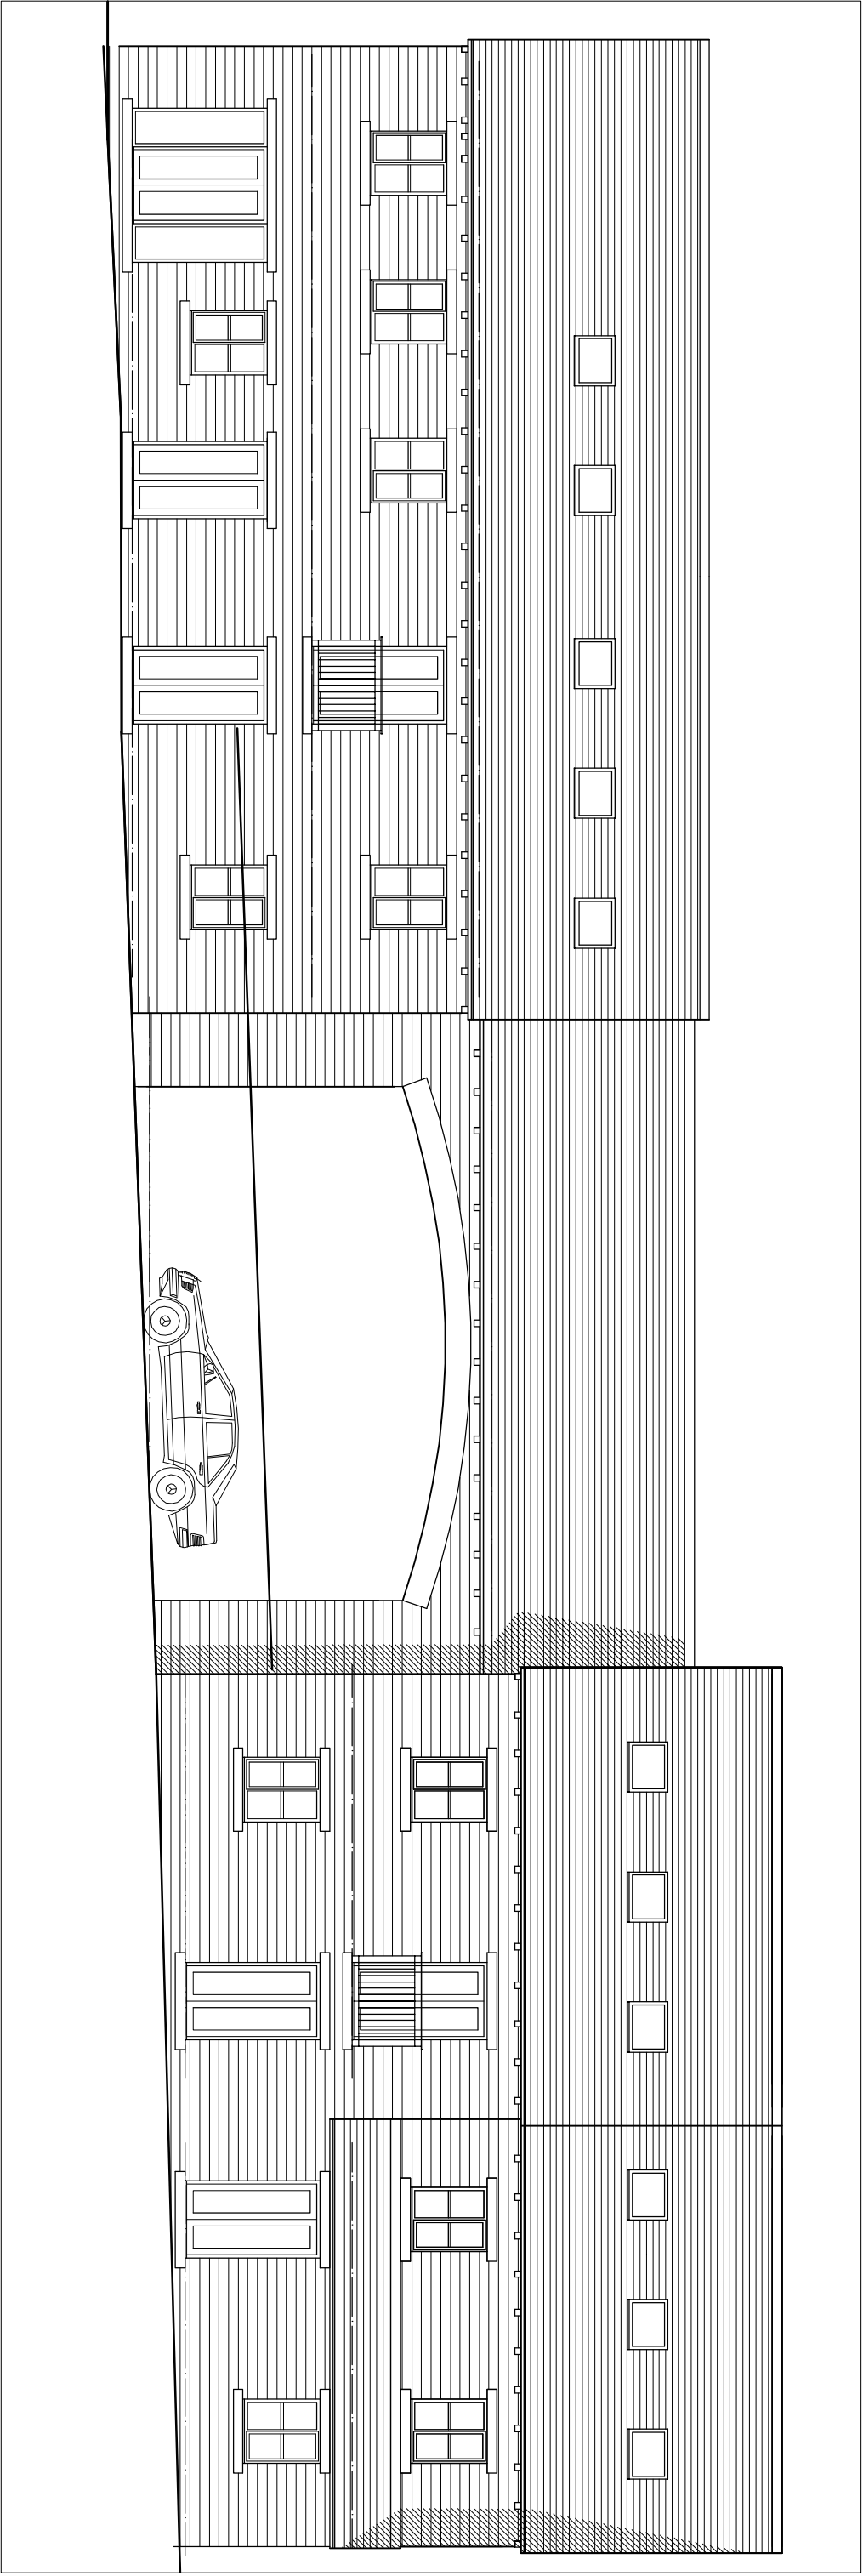

Plots 9–12 North Elevation

Rev.	Date:	Notes:
------	-------	--------

Mark Brotherton Ltd

Chartered Architect

FOX COTTAGE,WHITLEY ROAD,WHITLEY
WPT2 0LJ
TEL/FAX: 01924 49221
email:mbsa@tinyworld.co.uk

Client: Mr J Hutchins		
Project: Hoyle Mill, Thurstone. Residential Development		
Drawing: Plot 5–8 North Elevations		
Date: October 2009	Scale: 1:100	Rev:
Drawing No: 0961/124		