



Do not scale off this drawing
All heights, levels, sizes and dimensions to be checked on site before any work is put to hand

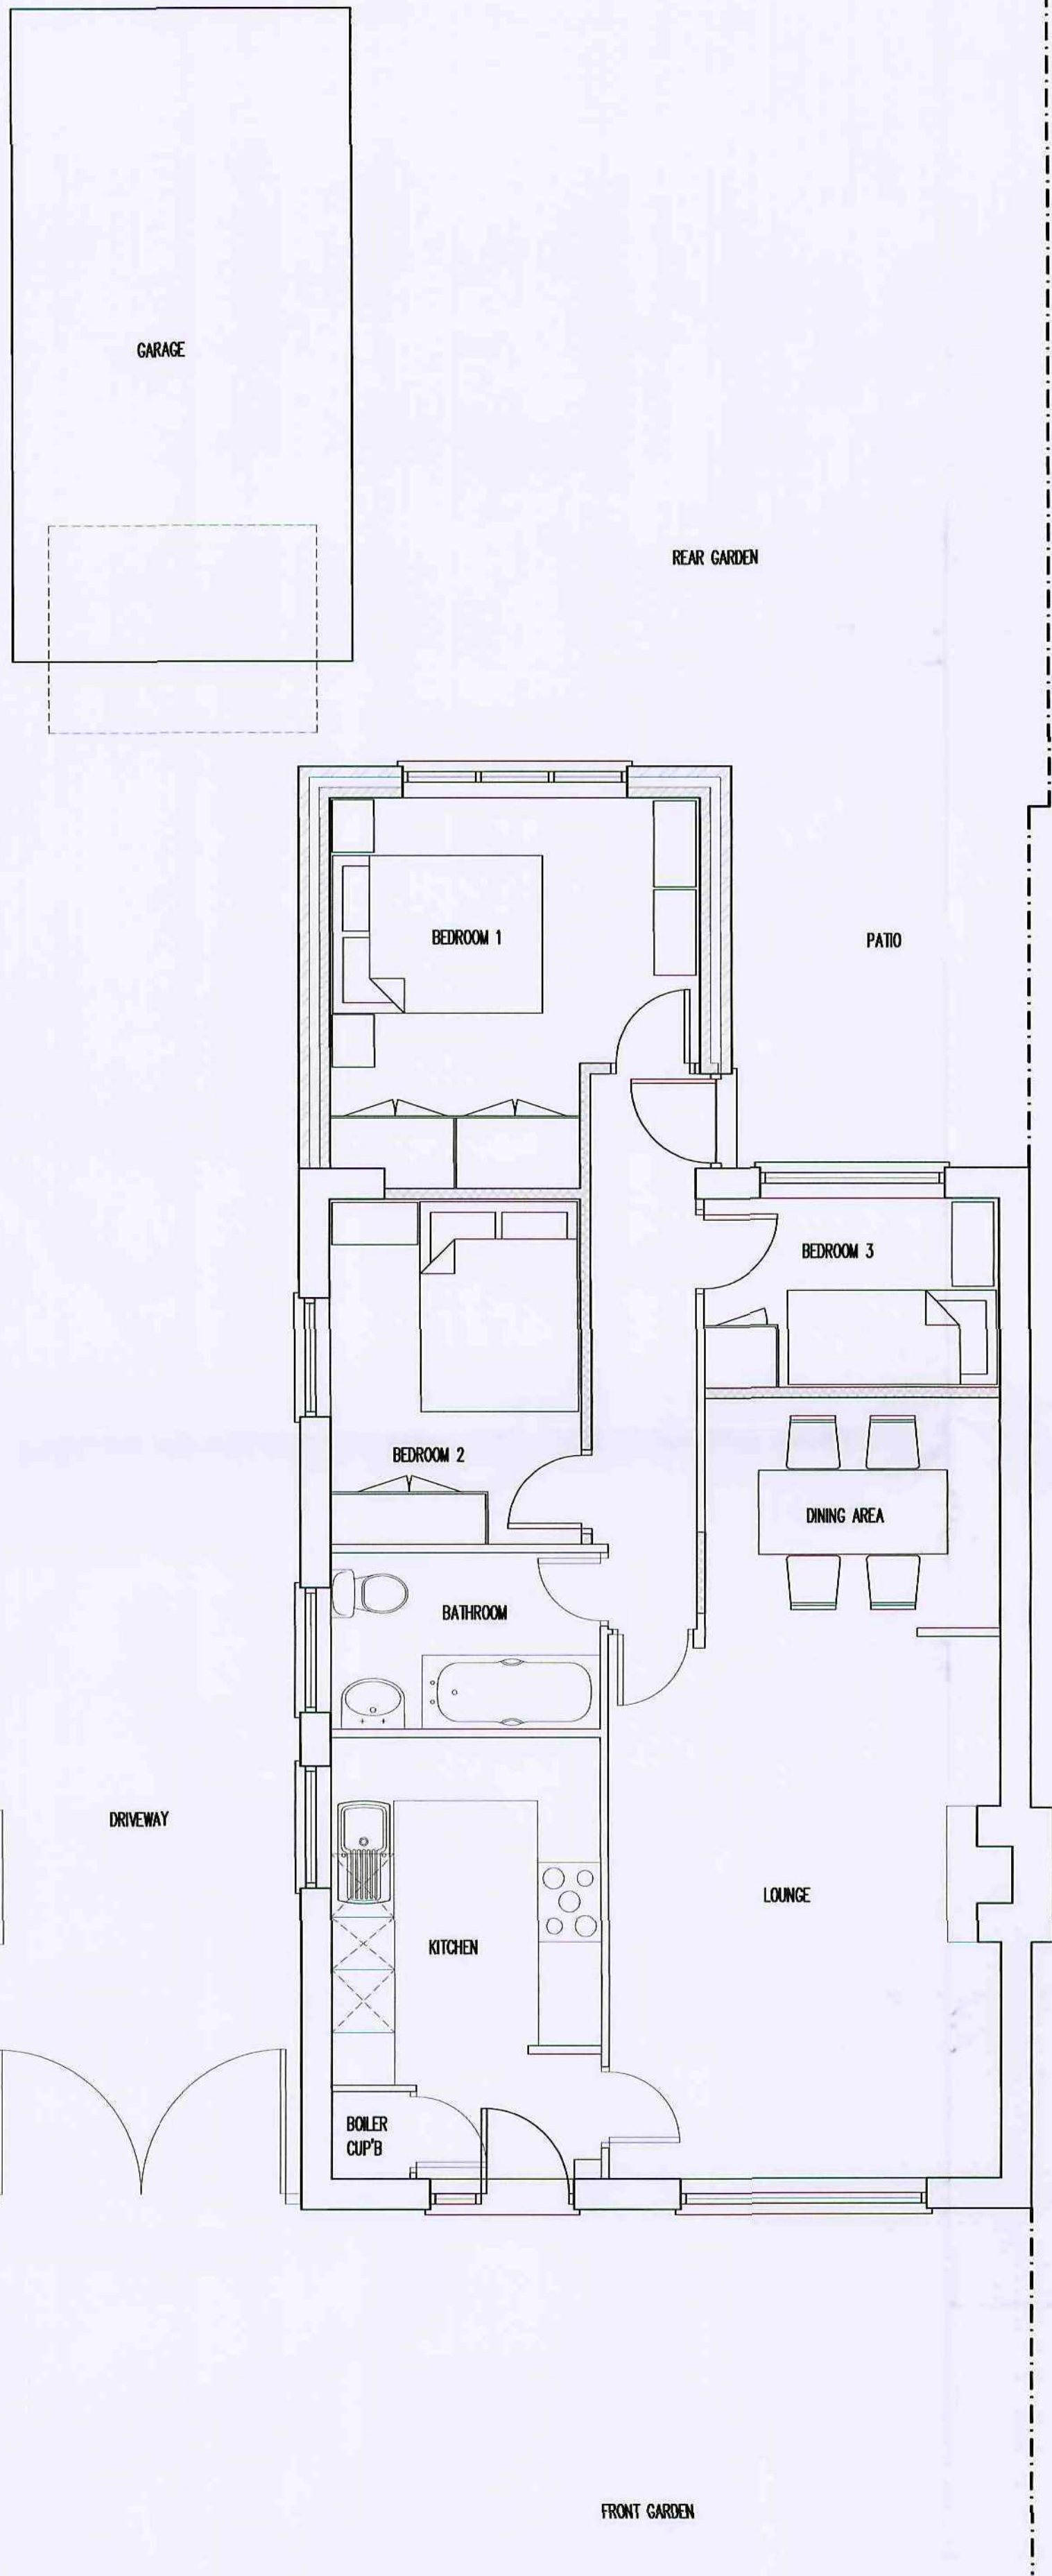

PROPOSED FLOOR PLAN

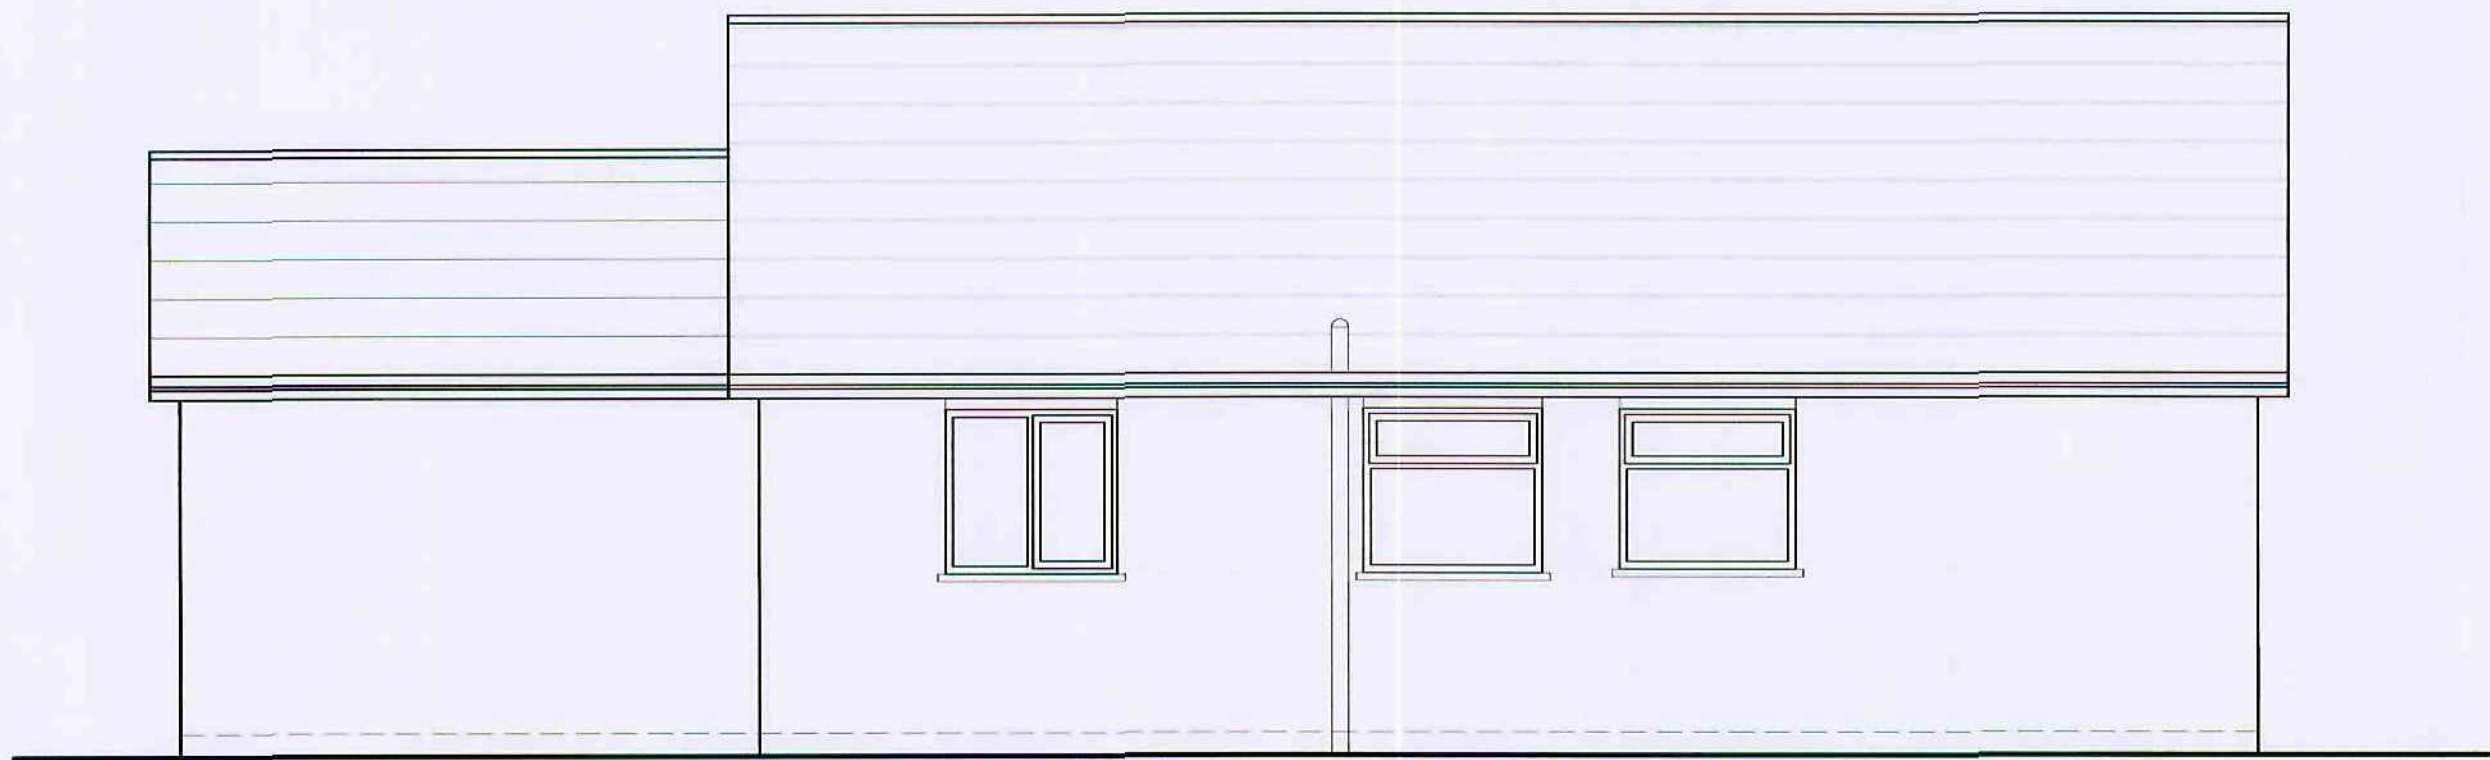


PROPOSED SIDE ELEVATION (DRIVE)




PROPOSED SIDE ELEVATION



EXISTING FRONT ELEVATION

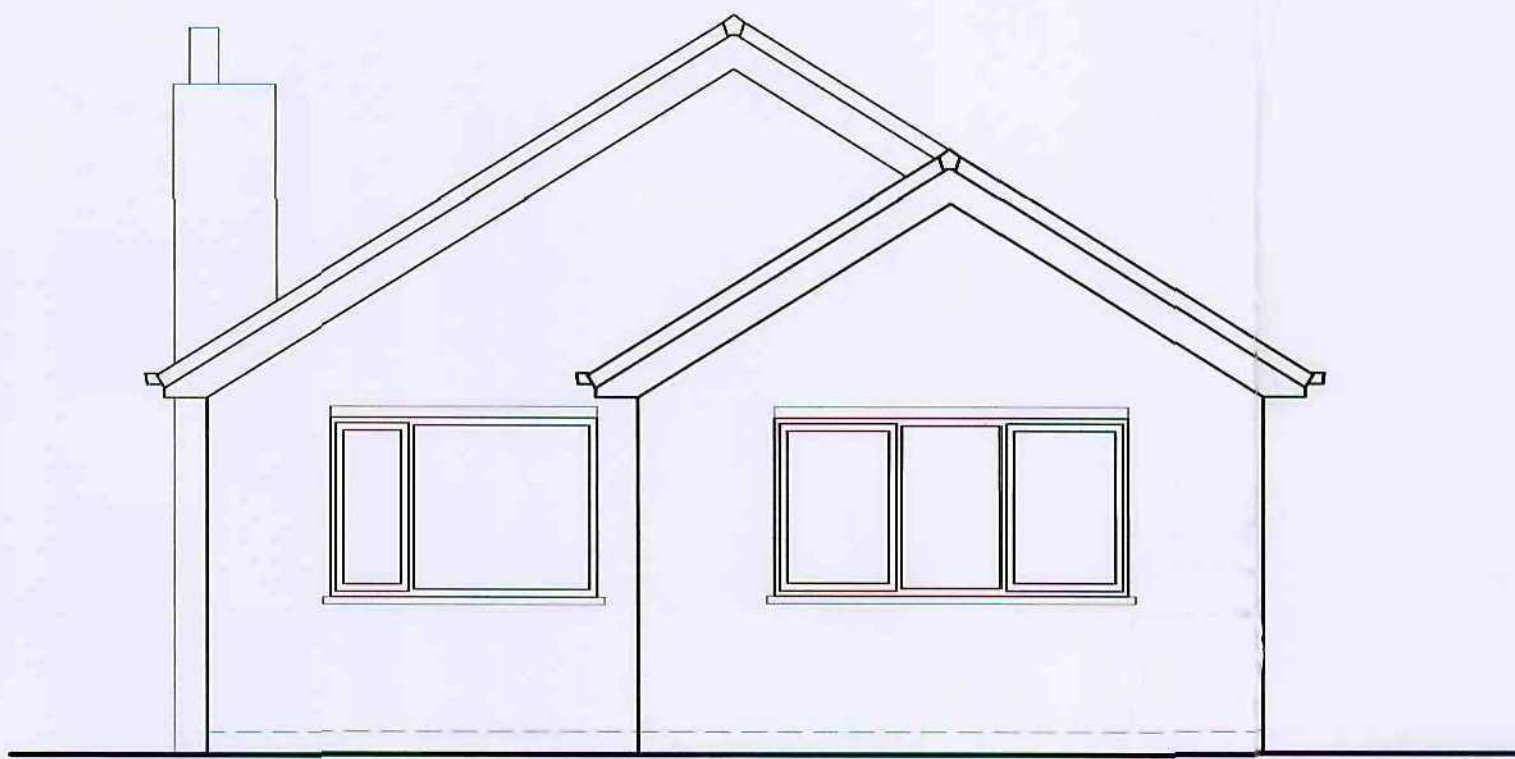

PROPOSED REAR ELEVATION

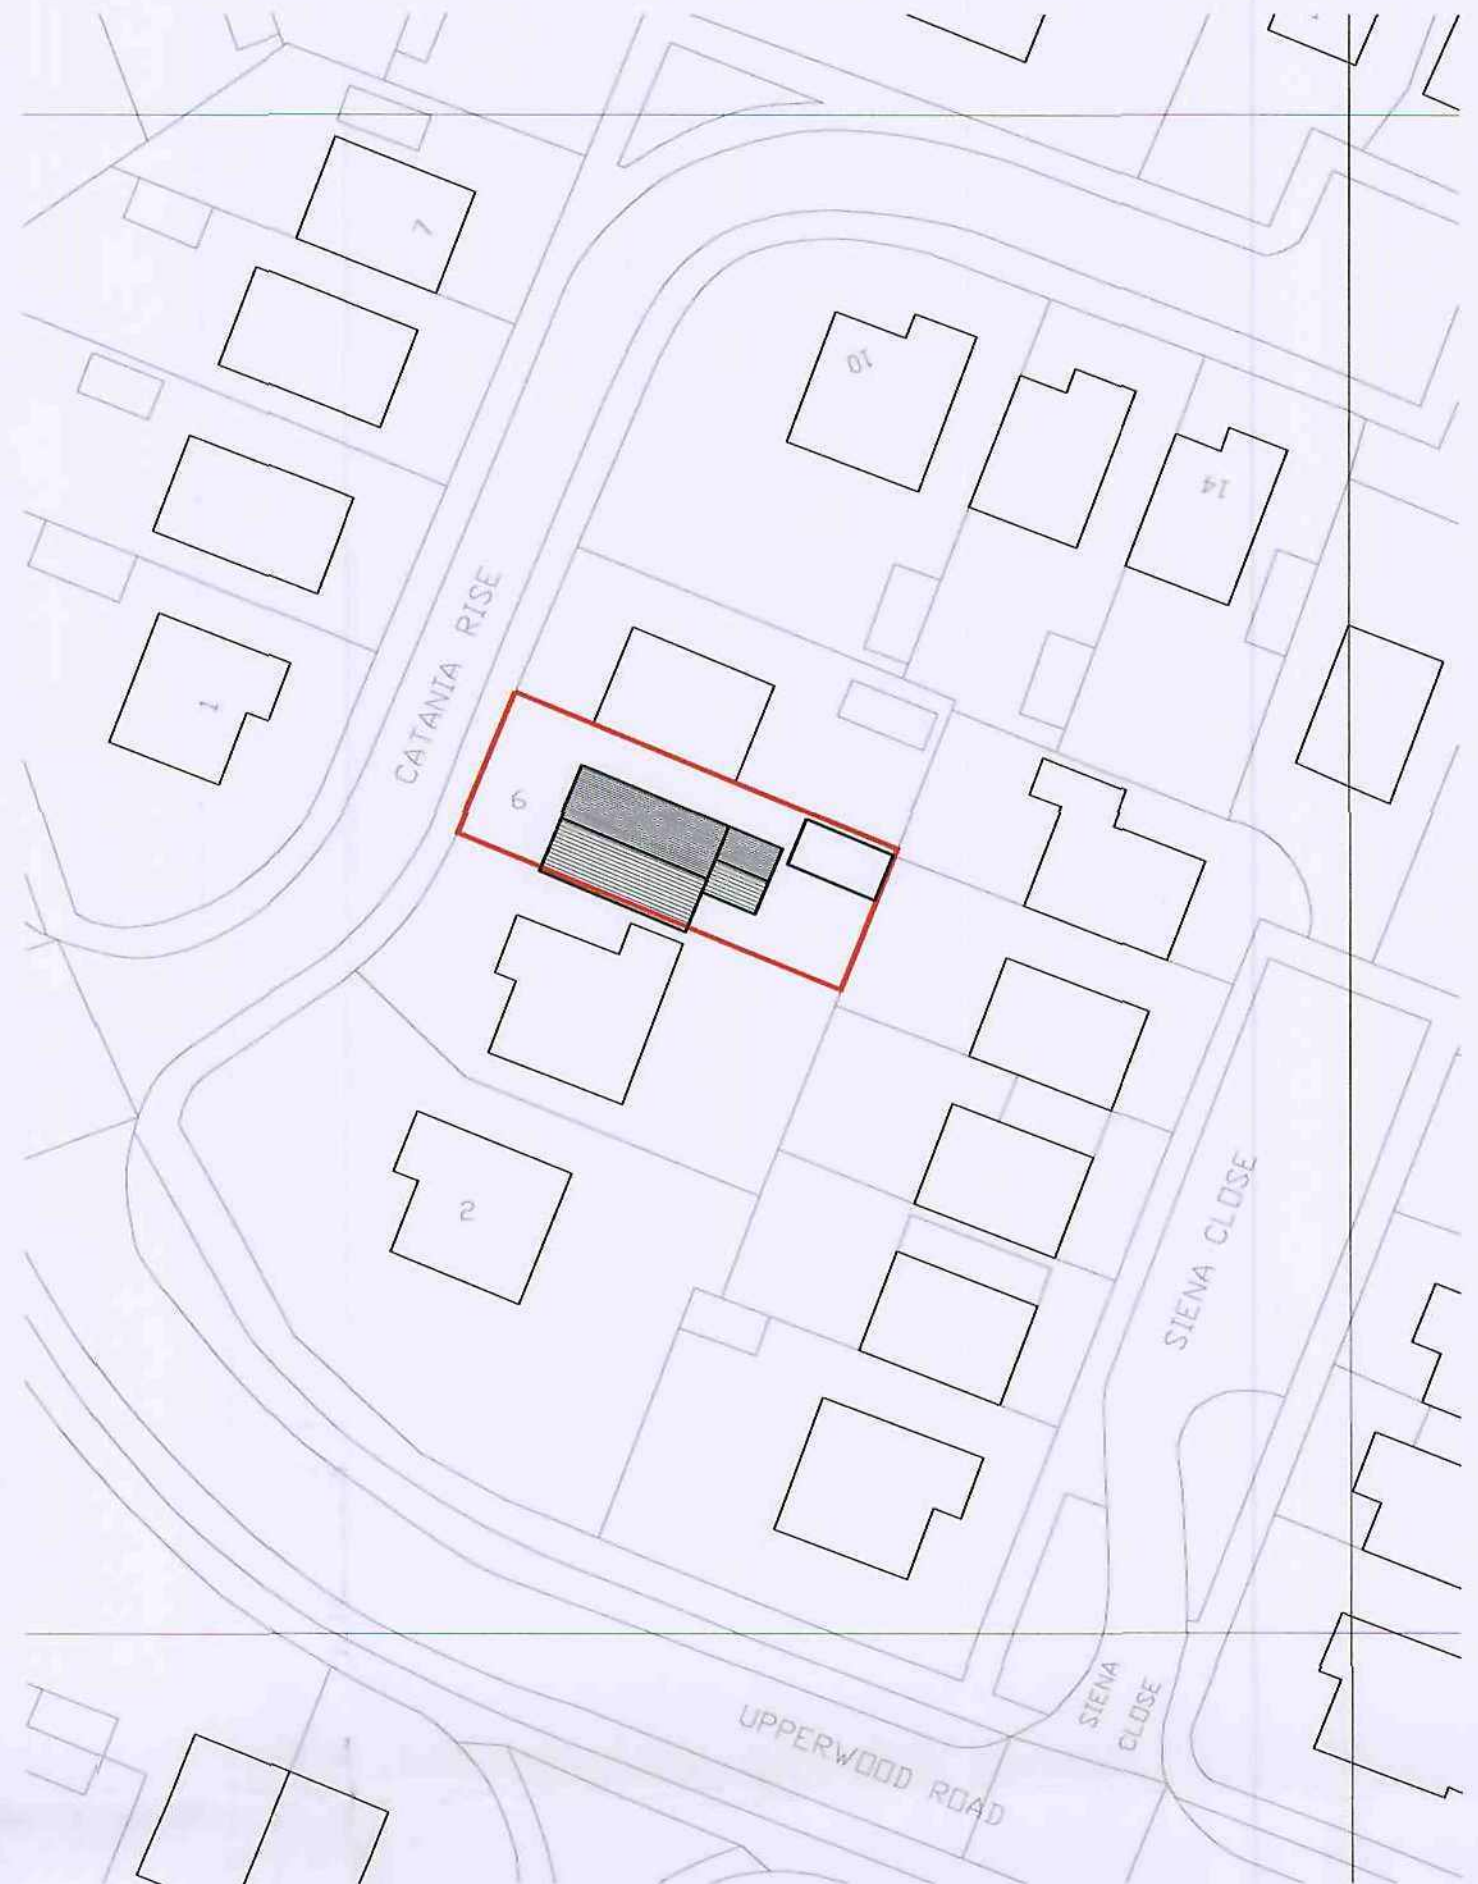

PROPOSED BLOCK PLAN
(1:500)

Revisions
A: RG 20080615 New rear doors (Bed 1)
changed into window and window (Bed 2)
changed to comply with Building Regulations

PROJECT
MR & MRS GALLAGHER
6 CATANIA RISE, DARFIELD
BARNSELY, S73 9QL

DRAWING TITLE
PROPOSED PLANS & ELEVATIONS

DRAWING STATUS
PLANNING

DRAWN
RG

DATE
24.06.07

SCALE
1:50 @ A1

DRAWING NO
004

REVISION
A