




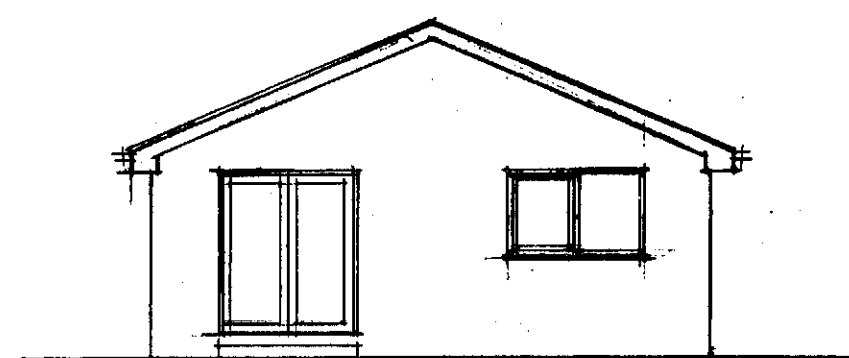


REAR ELEVATION

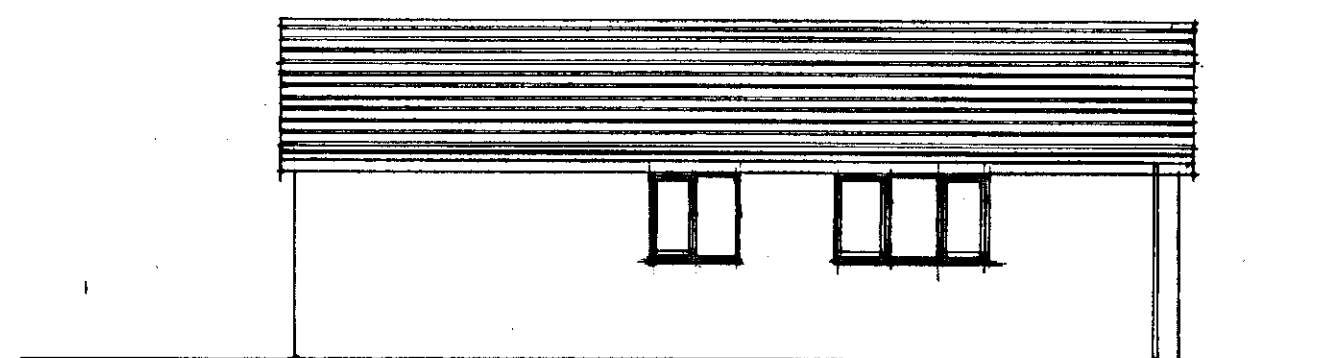


SIDE ELEVATION

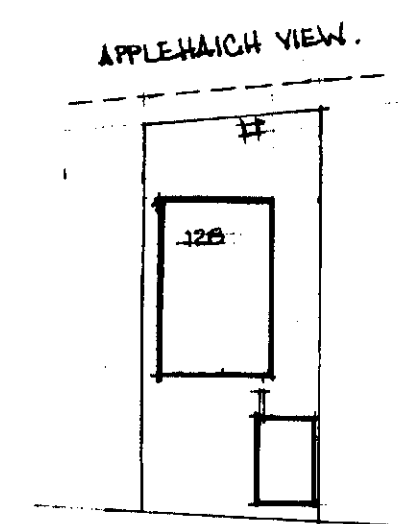

BLOCK PLAN
Scale 1:500

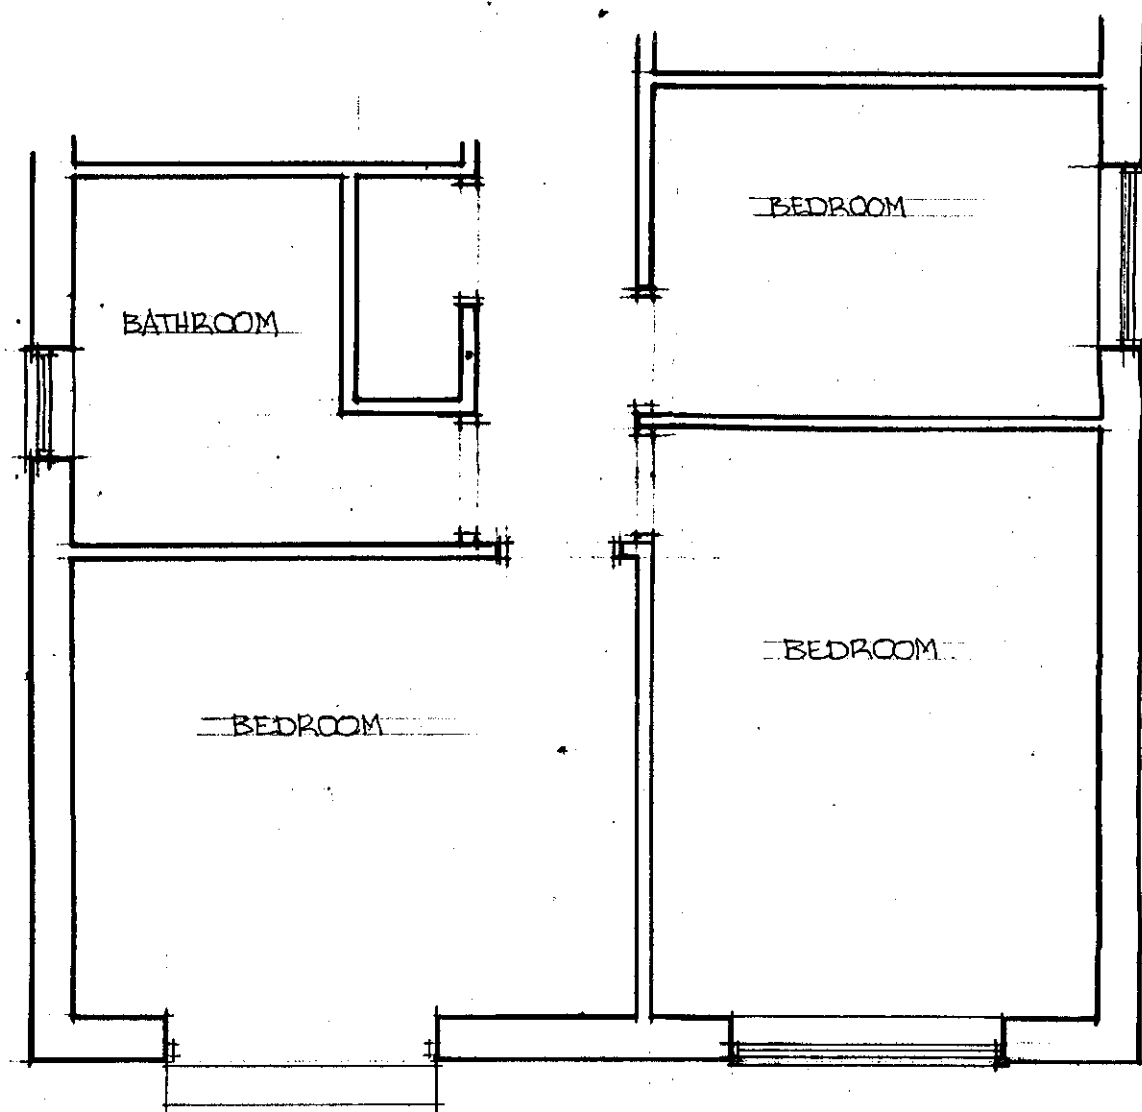


GROUND FLOOR PLAN

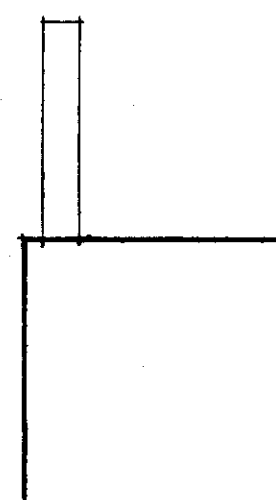


MR & MRS. SHAUN BOWLER,
1128 APPLEHAIGH VIEW,
BOYSTON, BARNSLEY, S71 4JG.
PLANS AS EXISTING

SCALE 1:50 & 1:100


MAY 2017.

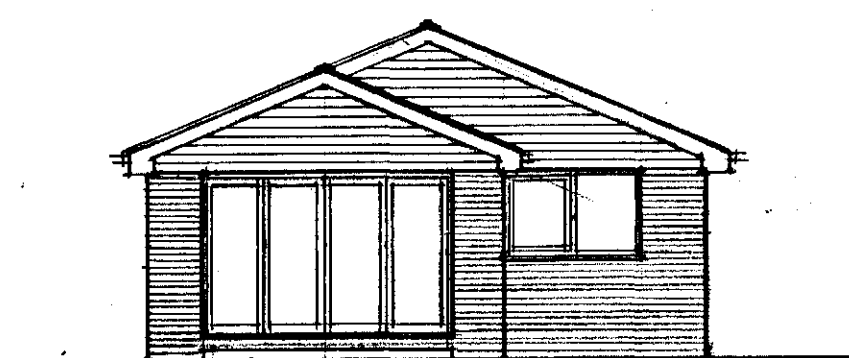


REAR ELEVATION

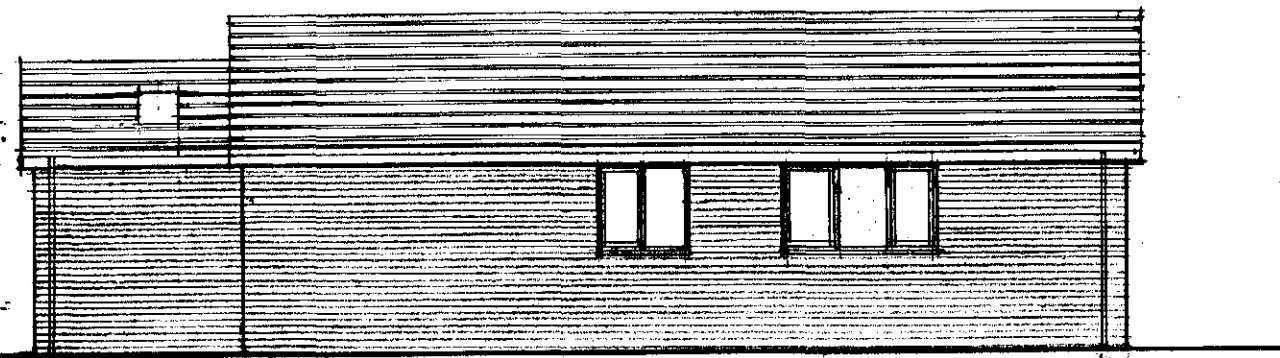


SIDE ELEVATION

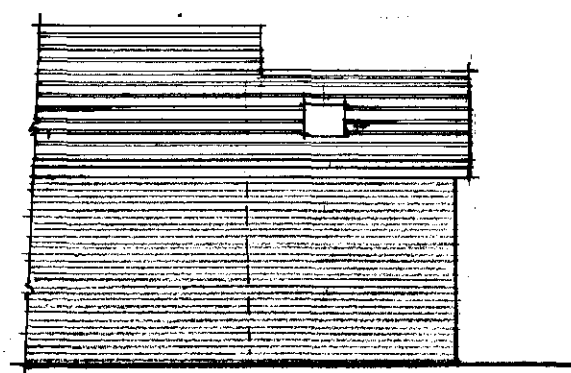


SIDE ELEVATION

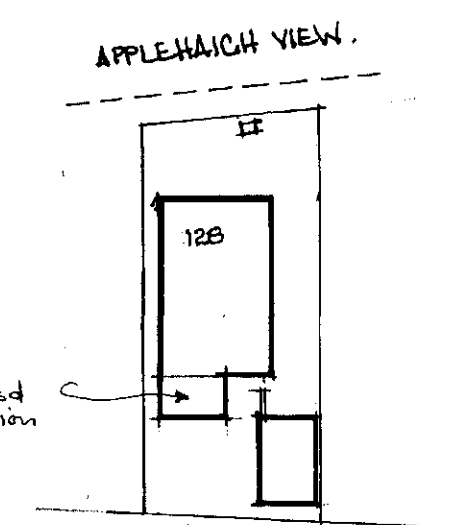


BLOCK PLAN
Scale 1:500

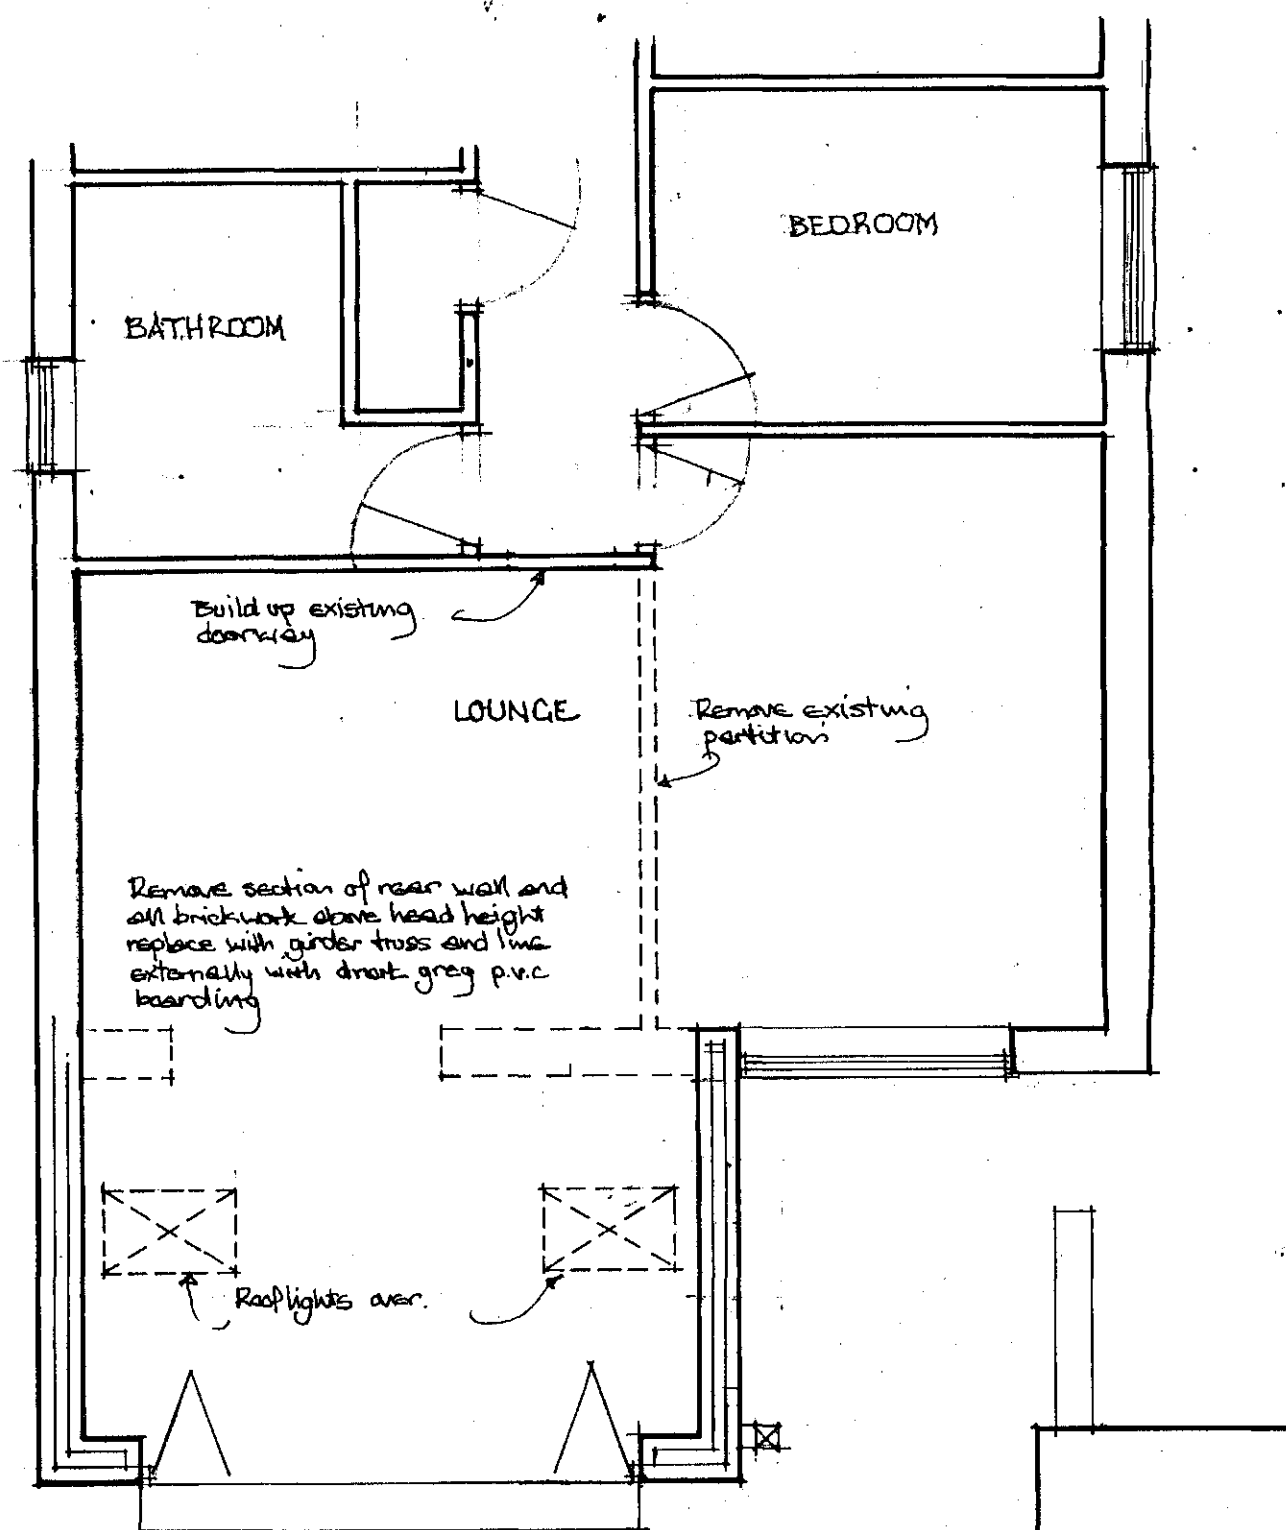

GROUND FLOOR PLAN

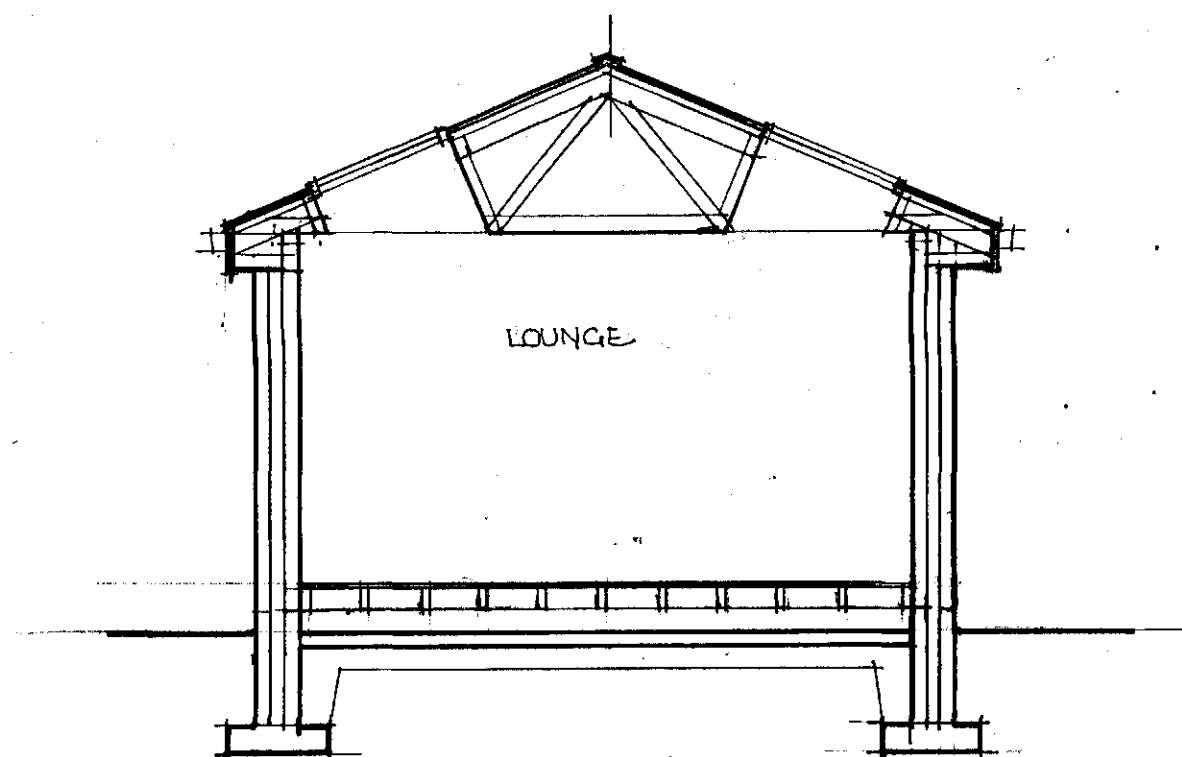

SECTION

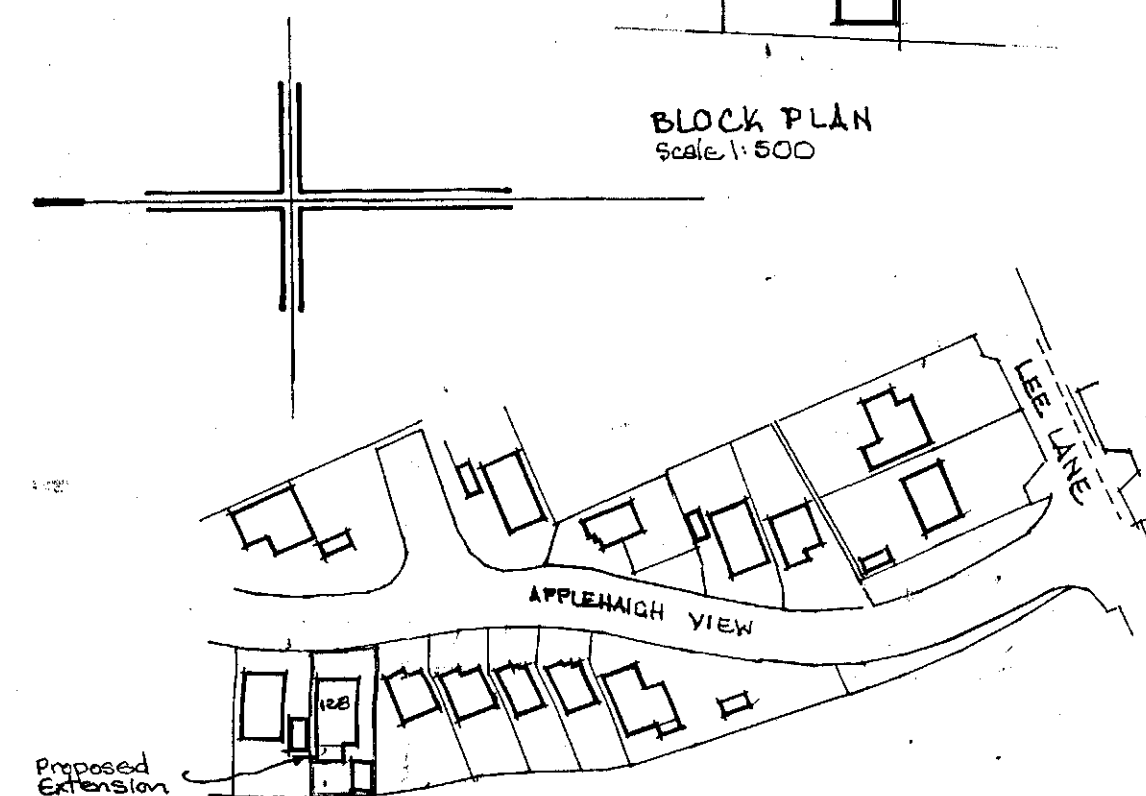

LOCATION PLAN
Scale 1:1250

MR & MRS. SHAUN BOWLER,
128 APPLEHAIGH VIEW,
ROYSTON, BARNSLEY, S71 4JG.
PROPOSED REAR EXTENSION.

SCALE 1:50 & 1:100

MAY 2017.
Revised June 2017