


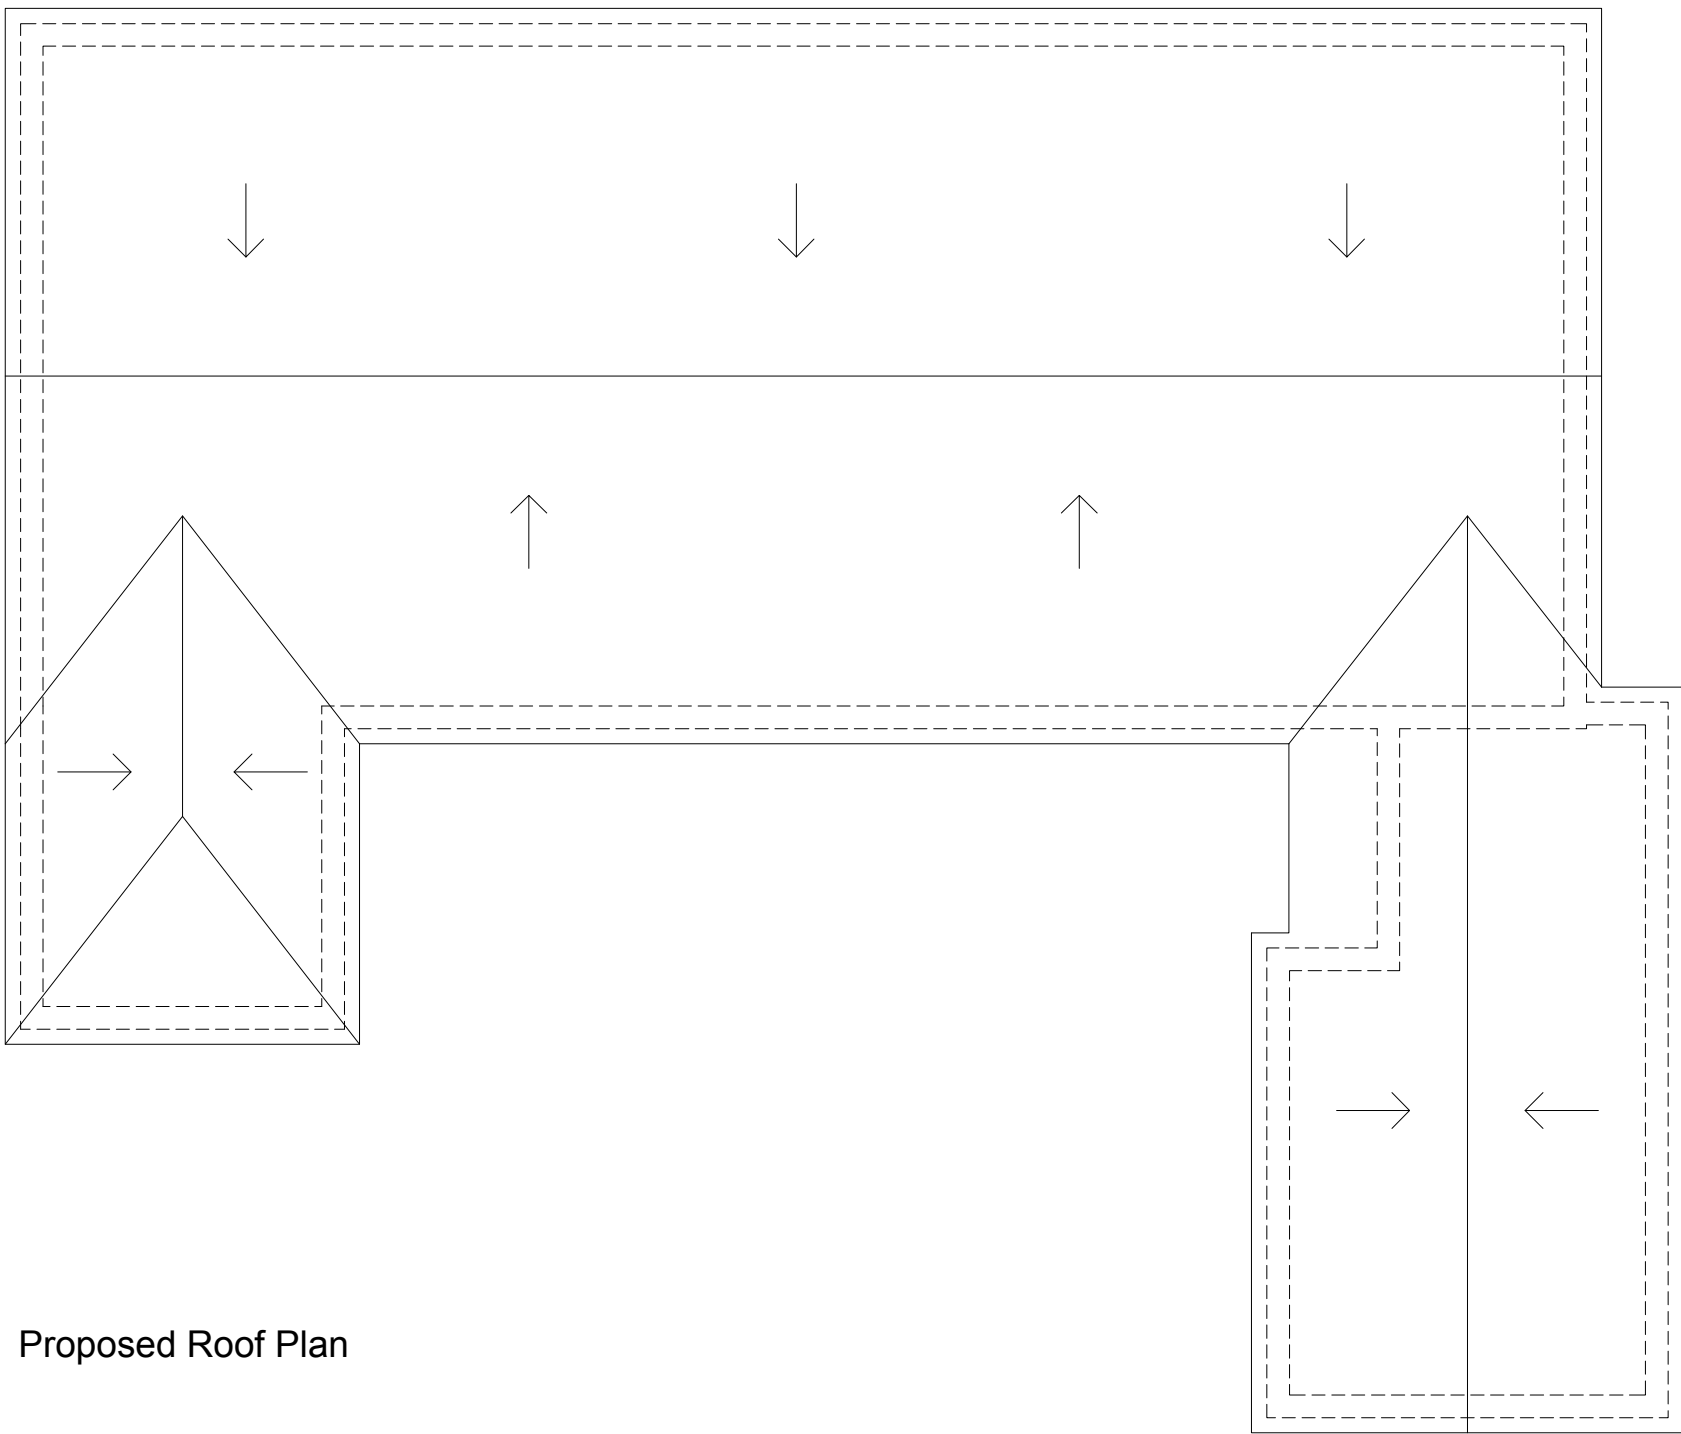


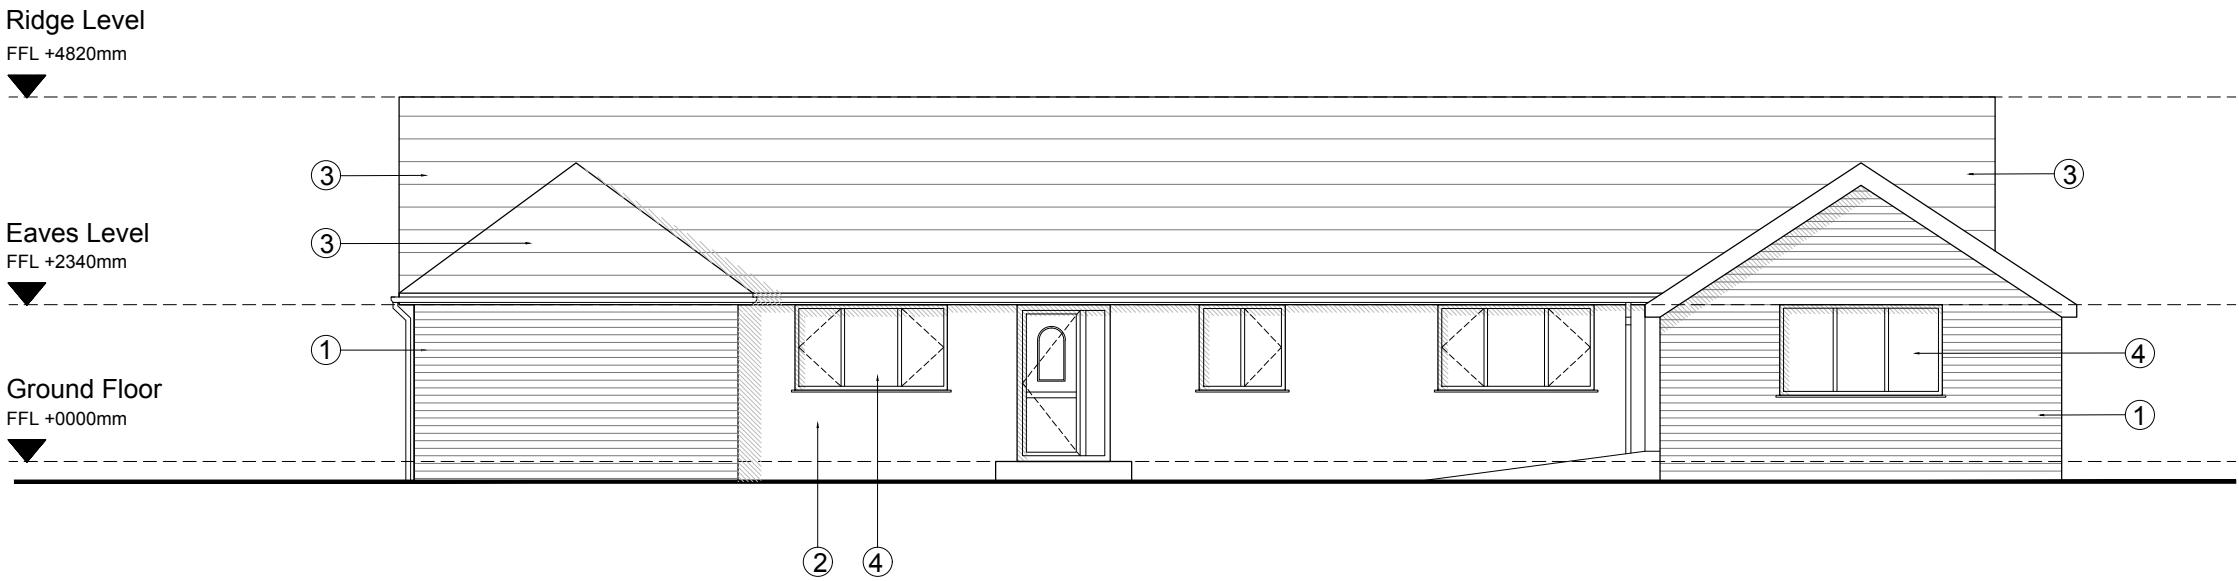


Proposed Roof Plan

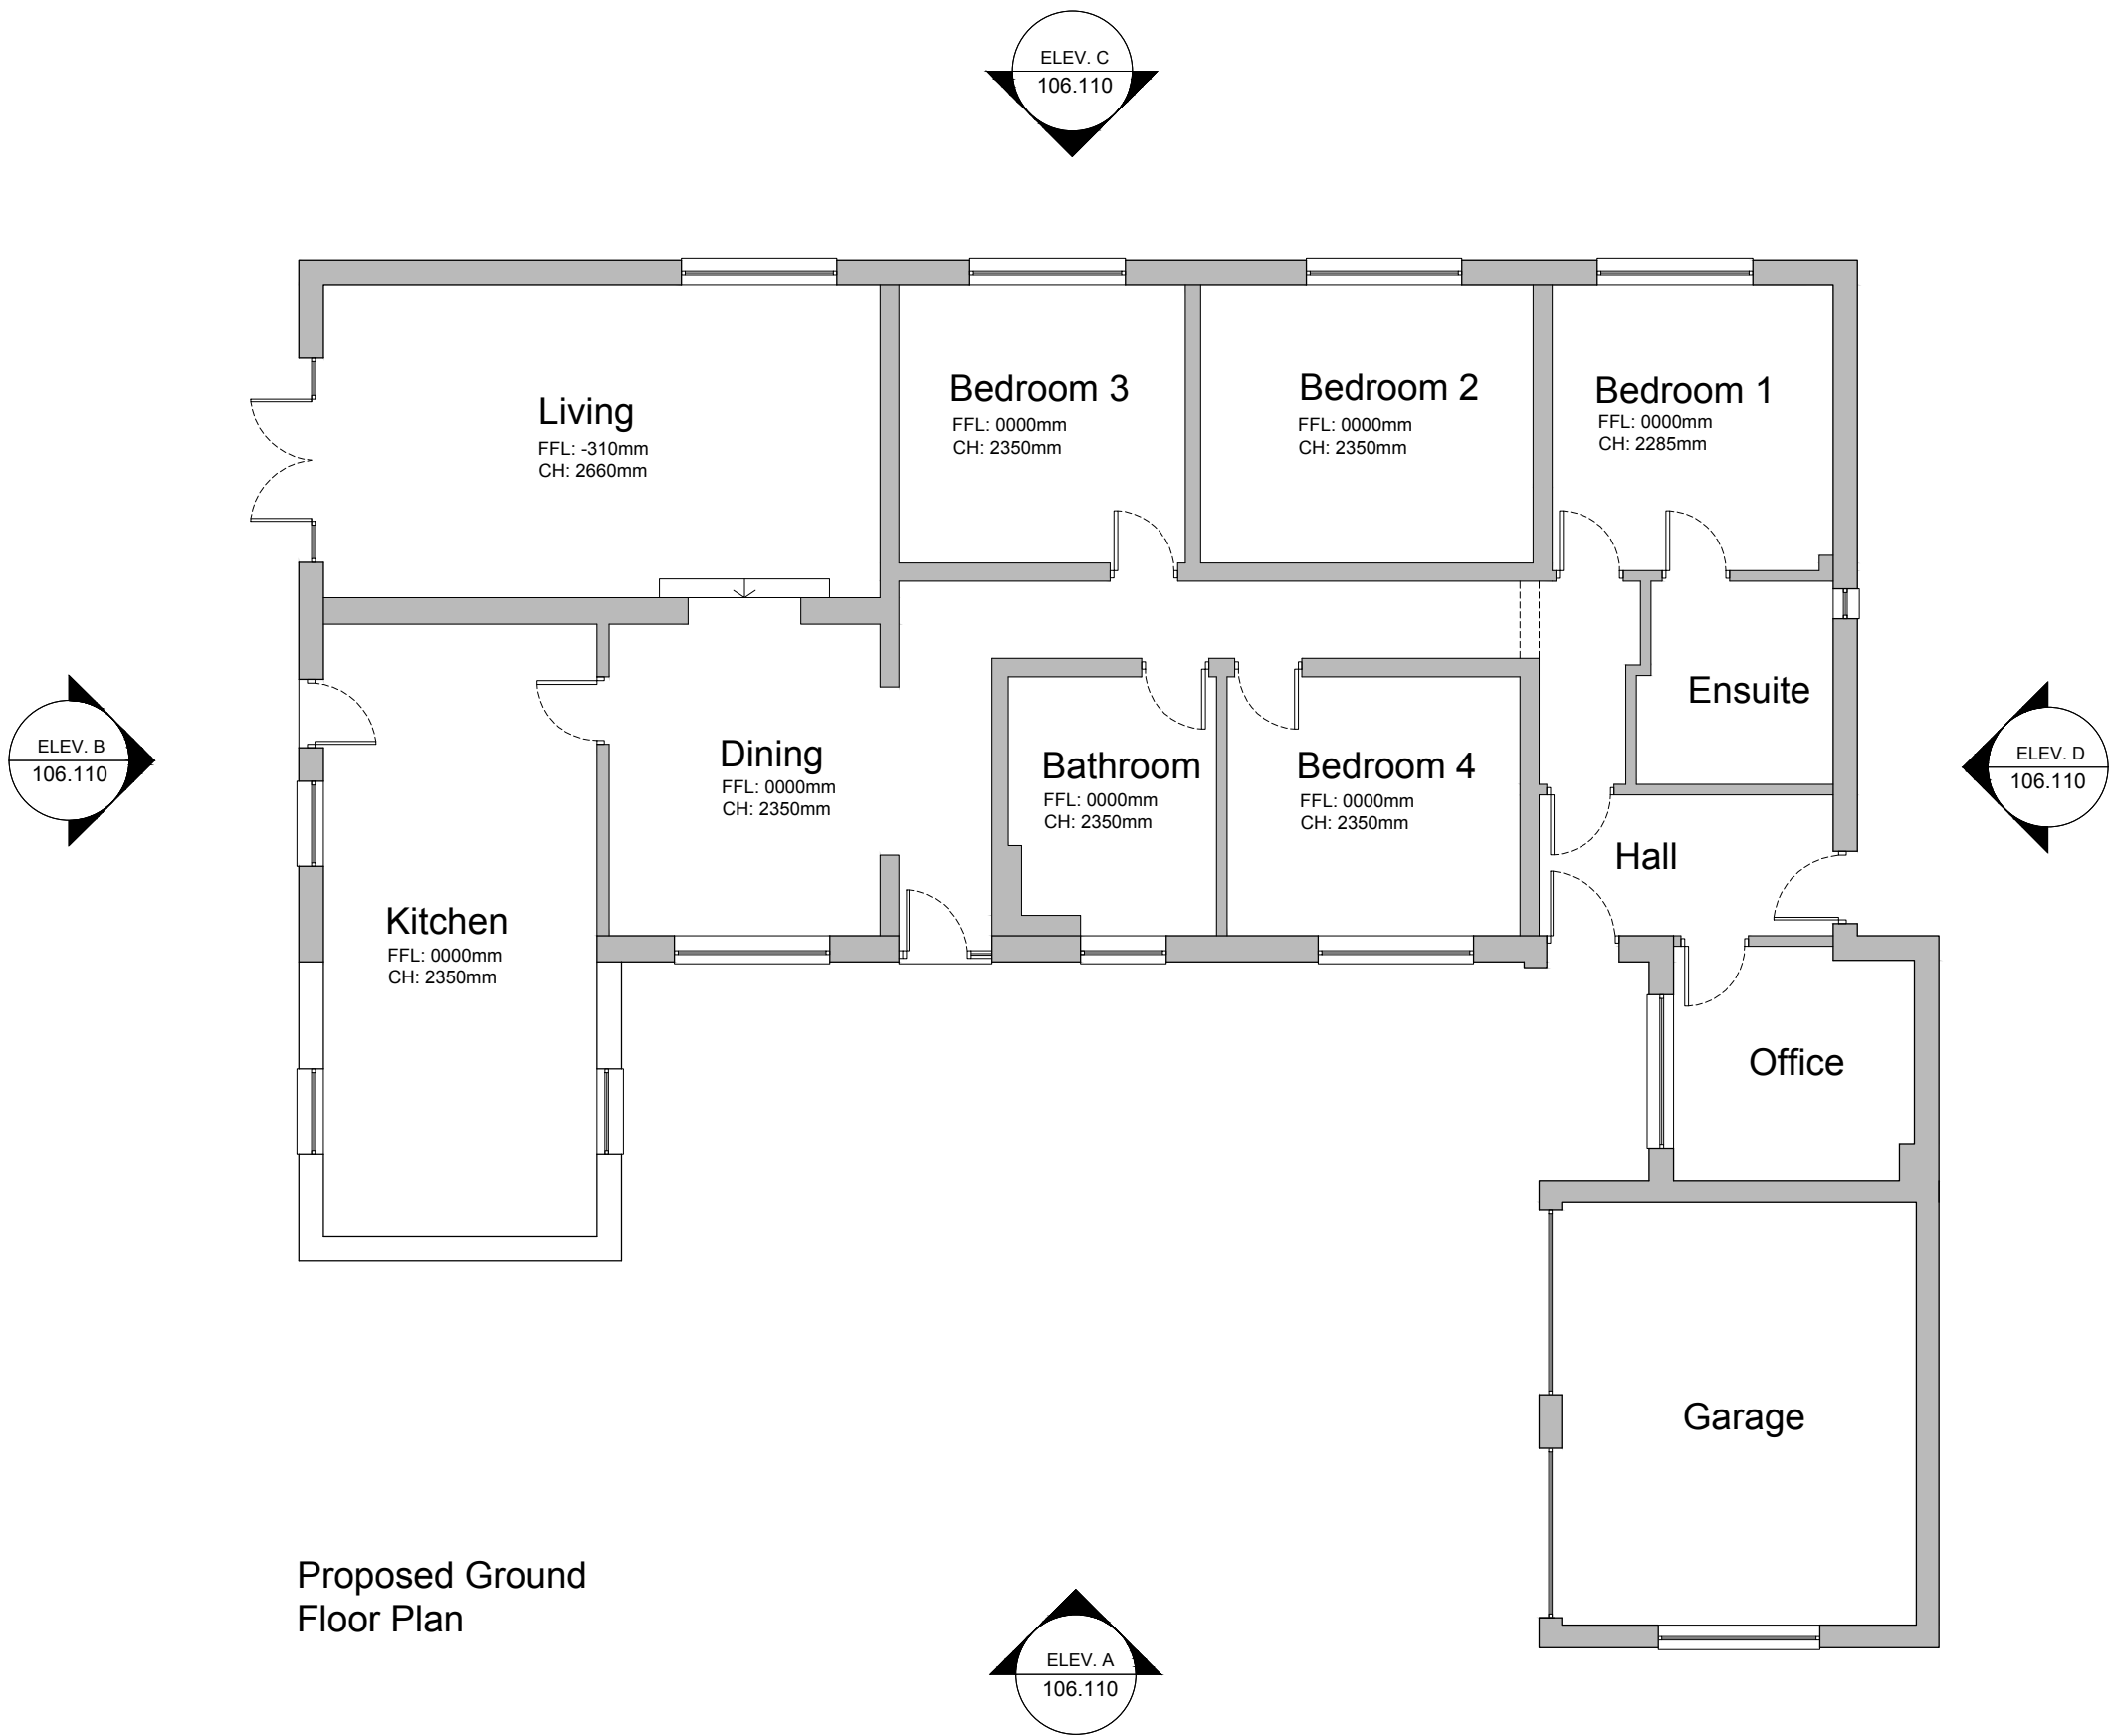


Elevation A
Proposed East Elevation

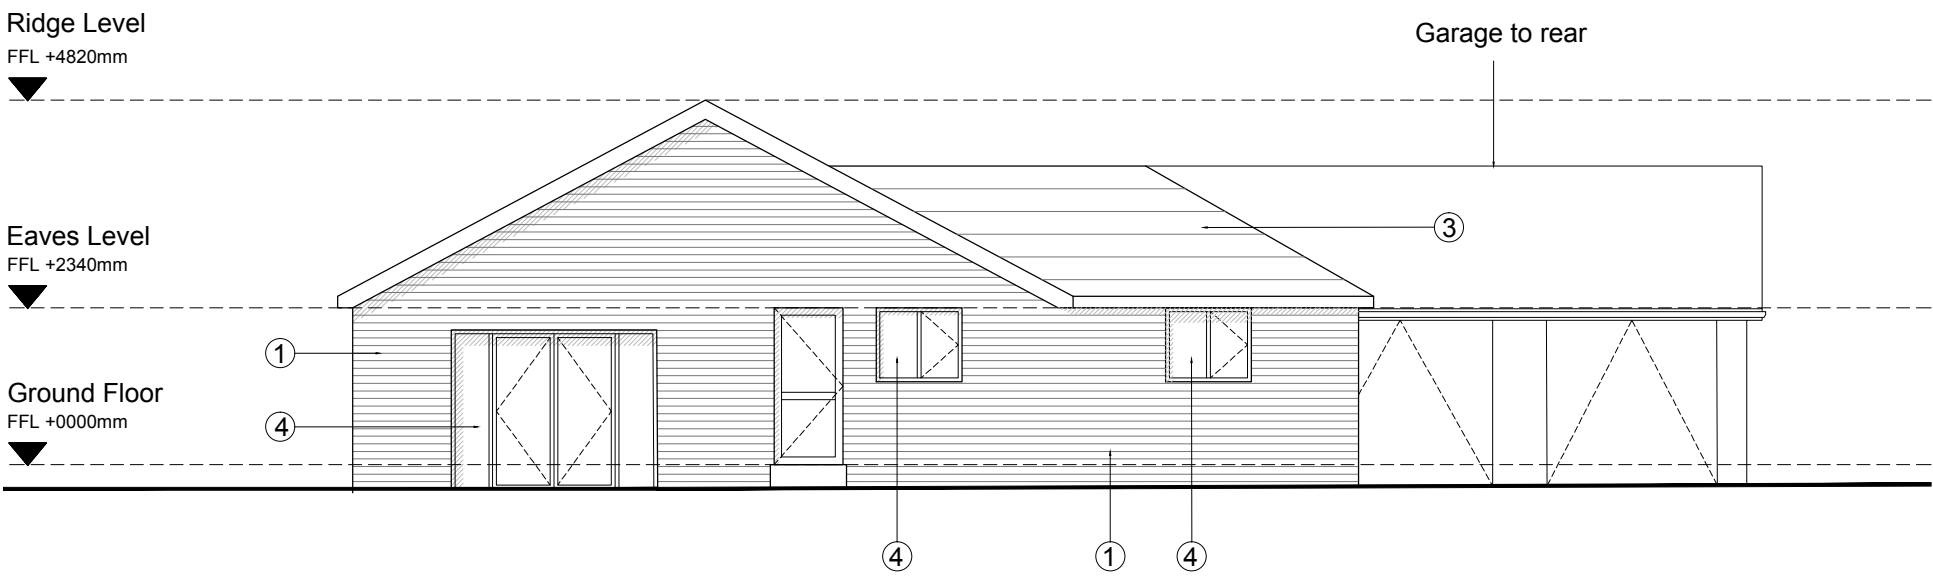


Elevation B
Proposed South Elevation

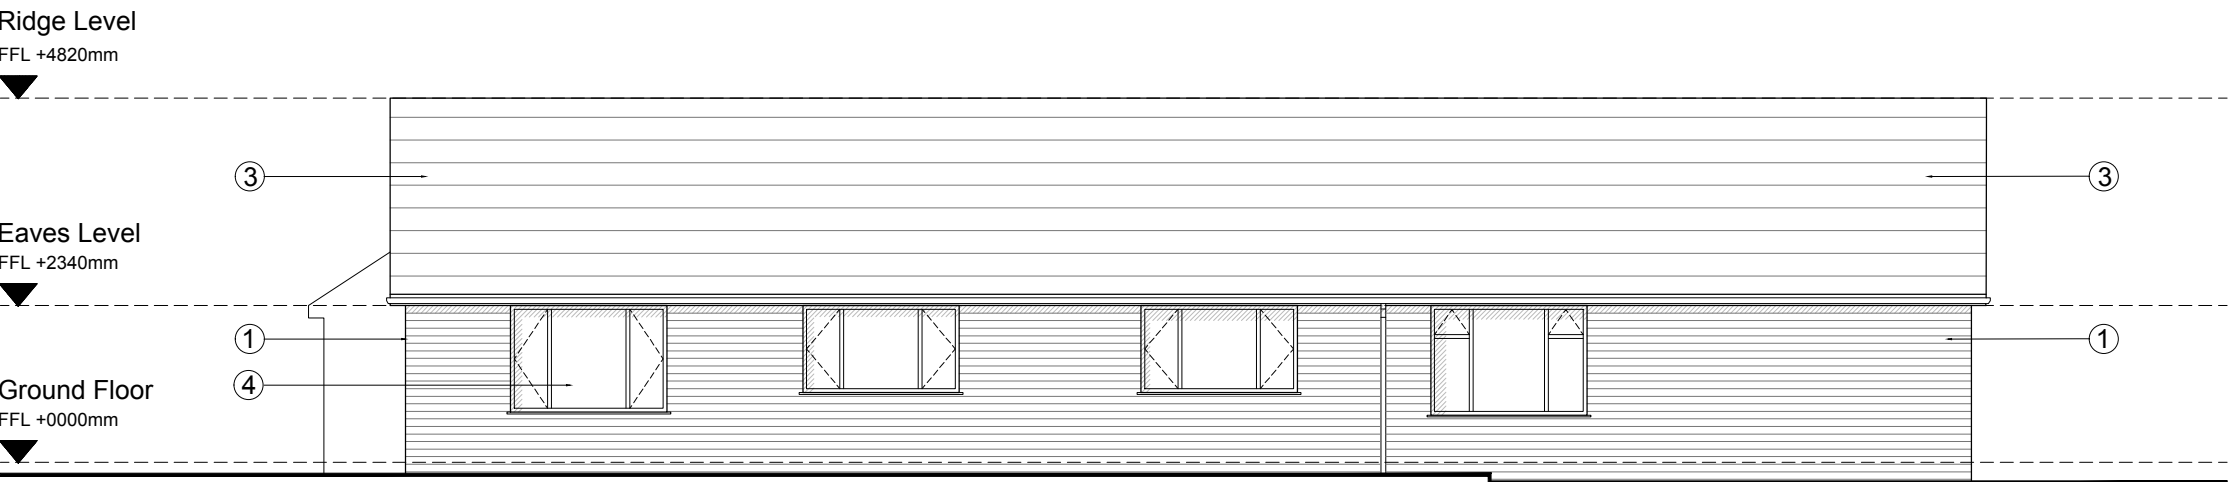

Elevation C
Proposed West Elevation

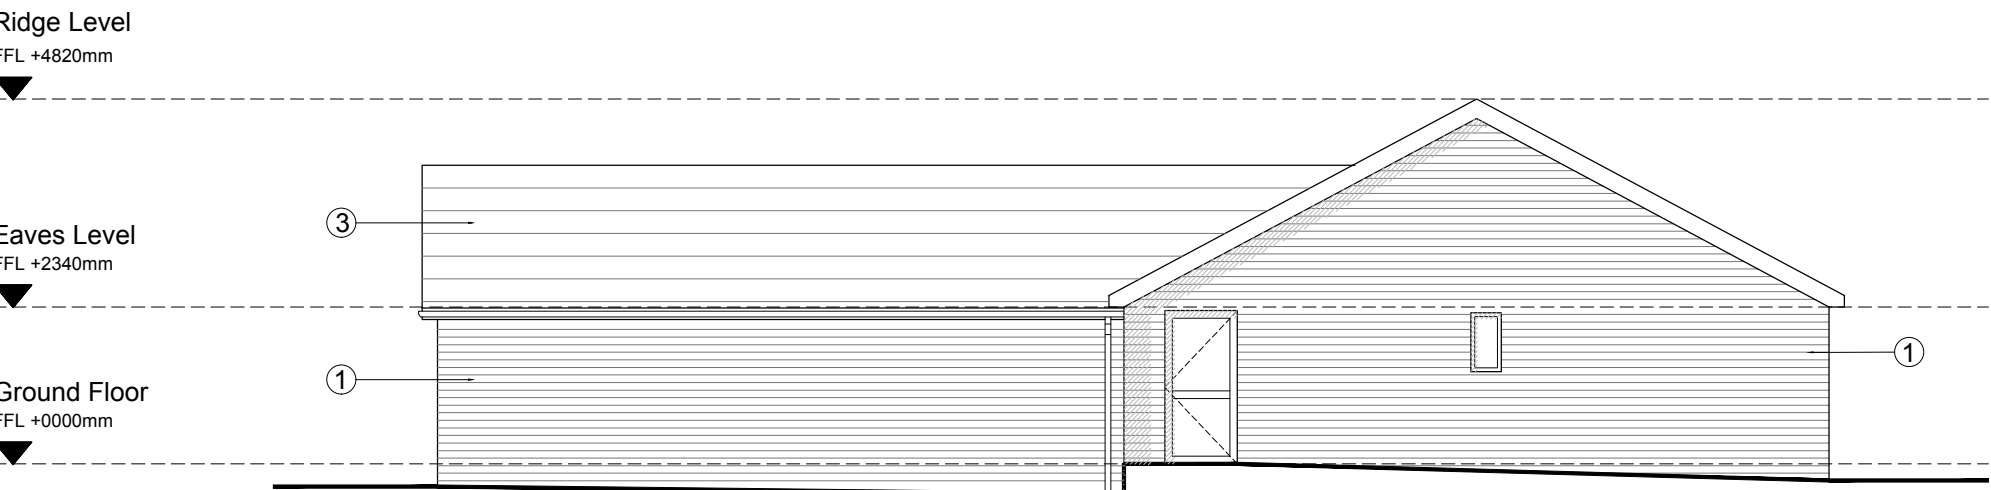

Elevation D
Proposed North Elevation

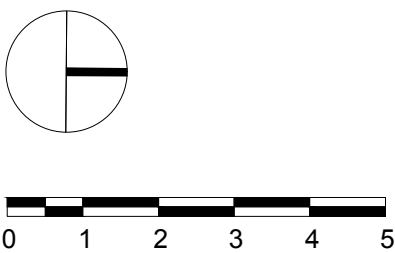

Notes:
The author of this drawing takes no responsibility for the location and accuracy of legal boundaries indicated on this drawing. Only figured dimensions are to be taken from this drawing. Dimensions should not be scaled from this drawing.

- Notes:**
- FFL Finish Floor Level
CH Ceiling Height
- ① Brickwork
② Stone
③ Roof Tiles
④ uPVC Windows
- Existing Walls (to be retained)

29.02.20	/	Issued for planning	DH
Date	Rev	Comments	By

I N F O R M A T I O N		
Project 10 Thurnscoe Bridge Lane Thurnscoe Rotherham S63 0SN		
Client Mr and Mrs Cooper		
Drawing Title Proposed Plans and Elevations		
Date. March 2020	Scale. 1:100 @ A1	Checked.
Project Ref. 106	Drawing No. 110	Rev. /