




CDM REGULATIONS

Safety, Health + Environmental Information

In addition to the hazards / risks typically associated with the types of work detailed on this drawing, please NOTE the following advisory statements. Notes may relate to CONSTRUCTION, MAINTENANCE + CLEANING, and / or DEMOLITION, however this list is not exhaustive.

rev	description	date	dr by	app by
-----	-------------	------	-------	--------

It is assumed that all works are to be carried out by a competent contractor working, where appropriate to an approved method statement.

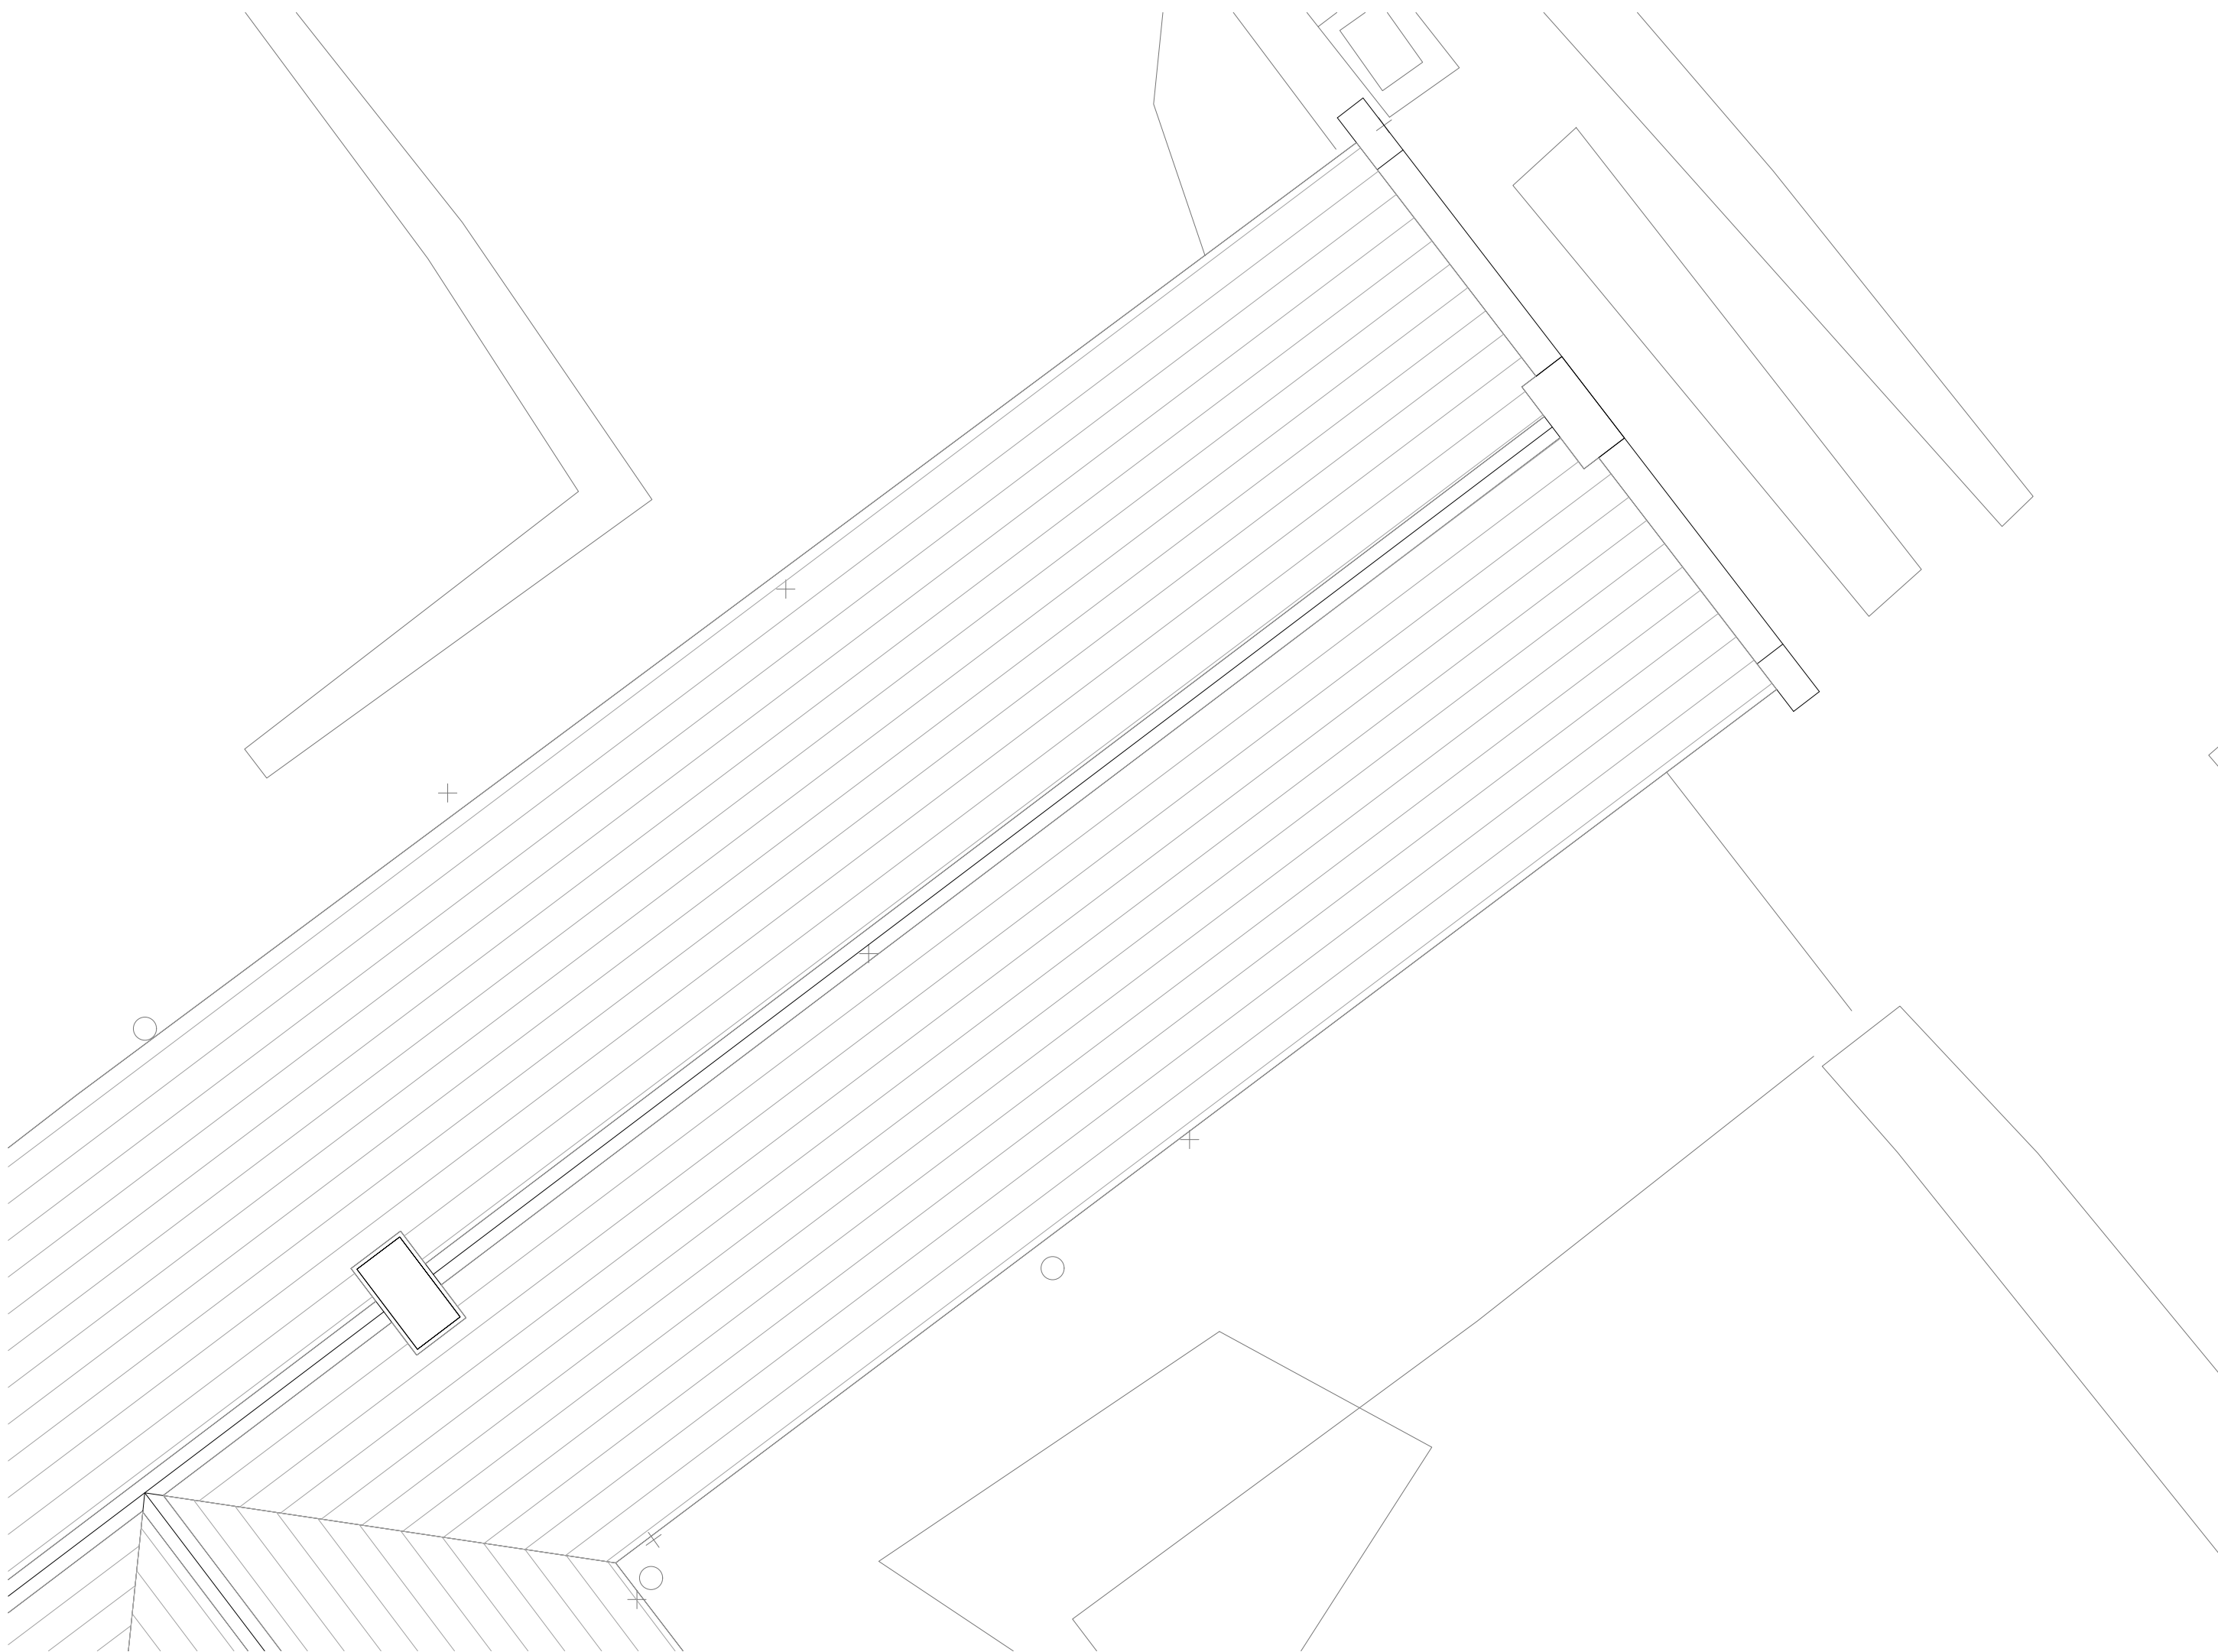

Roof plan

Farm Cottage

rev	description	date	dr by	app by
original by	WN	13.05.22		MW

status
Planning



Walker Dsp Architects
42 Oxford Street
York YO24 4AW
United Kingdom
Tel: +44(0)1904 655900
www.walkersp.com

client

project
Woodhead Hall Farm
Hoyland, Barnsley
S74 9SX

drawing title
Farm Cottage
Roof plan as Existing

scale @ A1	project No	drawing No	rev
1:50	808	PL31	-

This drawing is to read in conjunction with all related drawings. Do not scale from this drawing. All dimensions must be checked and verified on site before commencing any work or producing shop drawings. The originator should be notified immediately of any discrepancy. Walker Dsp Architects & logo are a trademark registered in Great Britain and Northern Ireland. © Walker Dsp Architects 2022

