




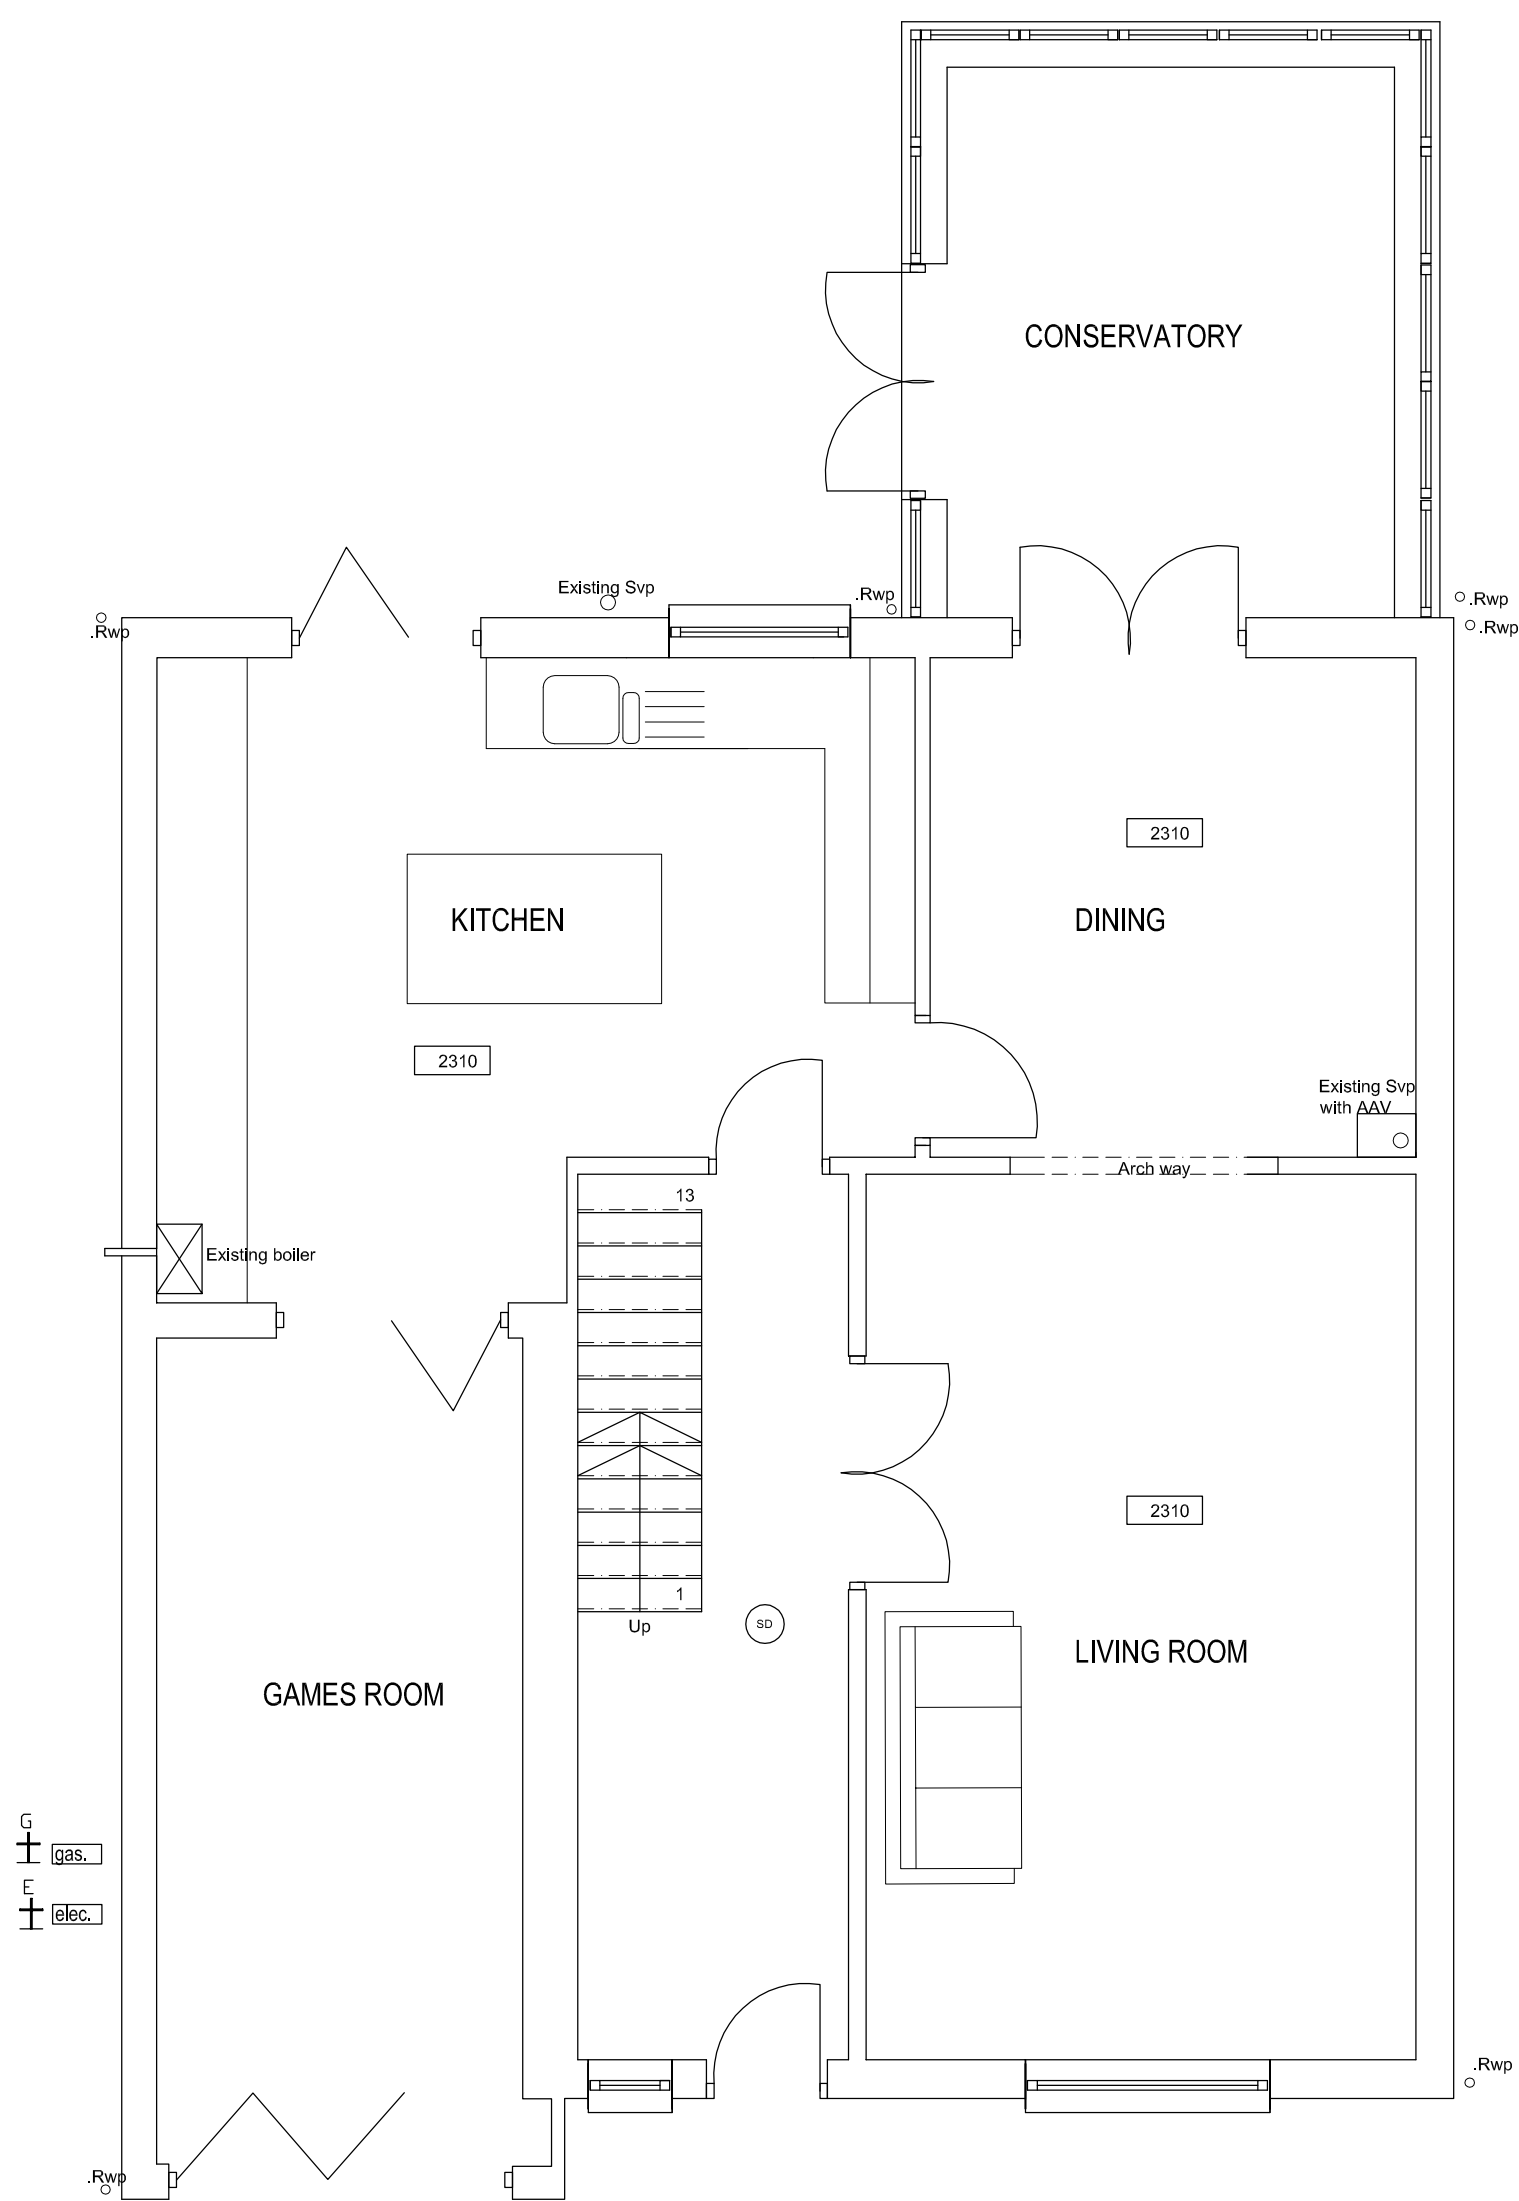


EXISTING GROUND FLOOR PLAN.
1/50

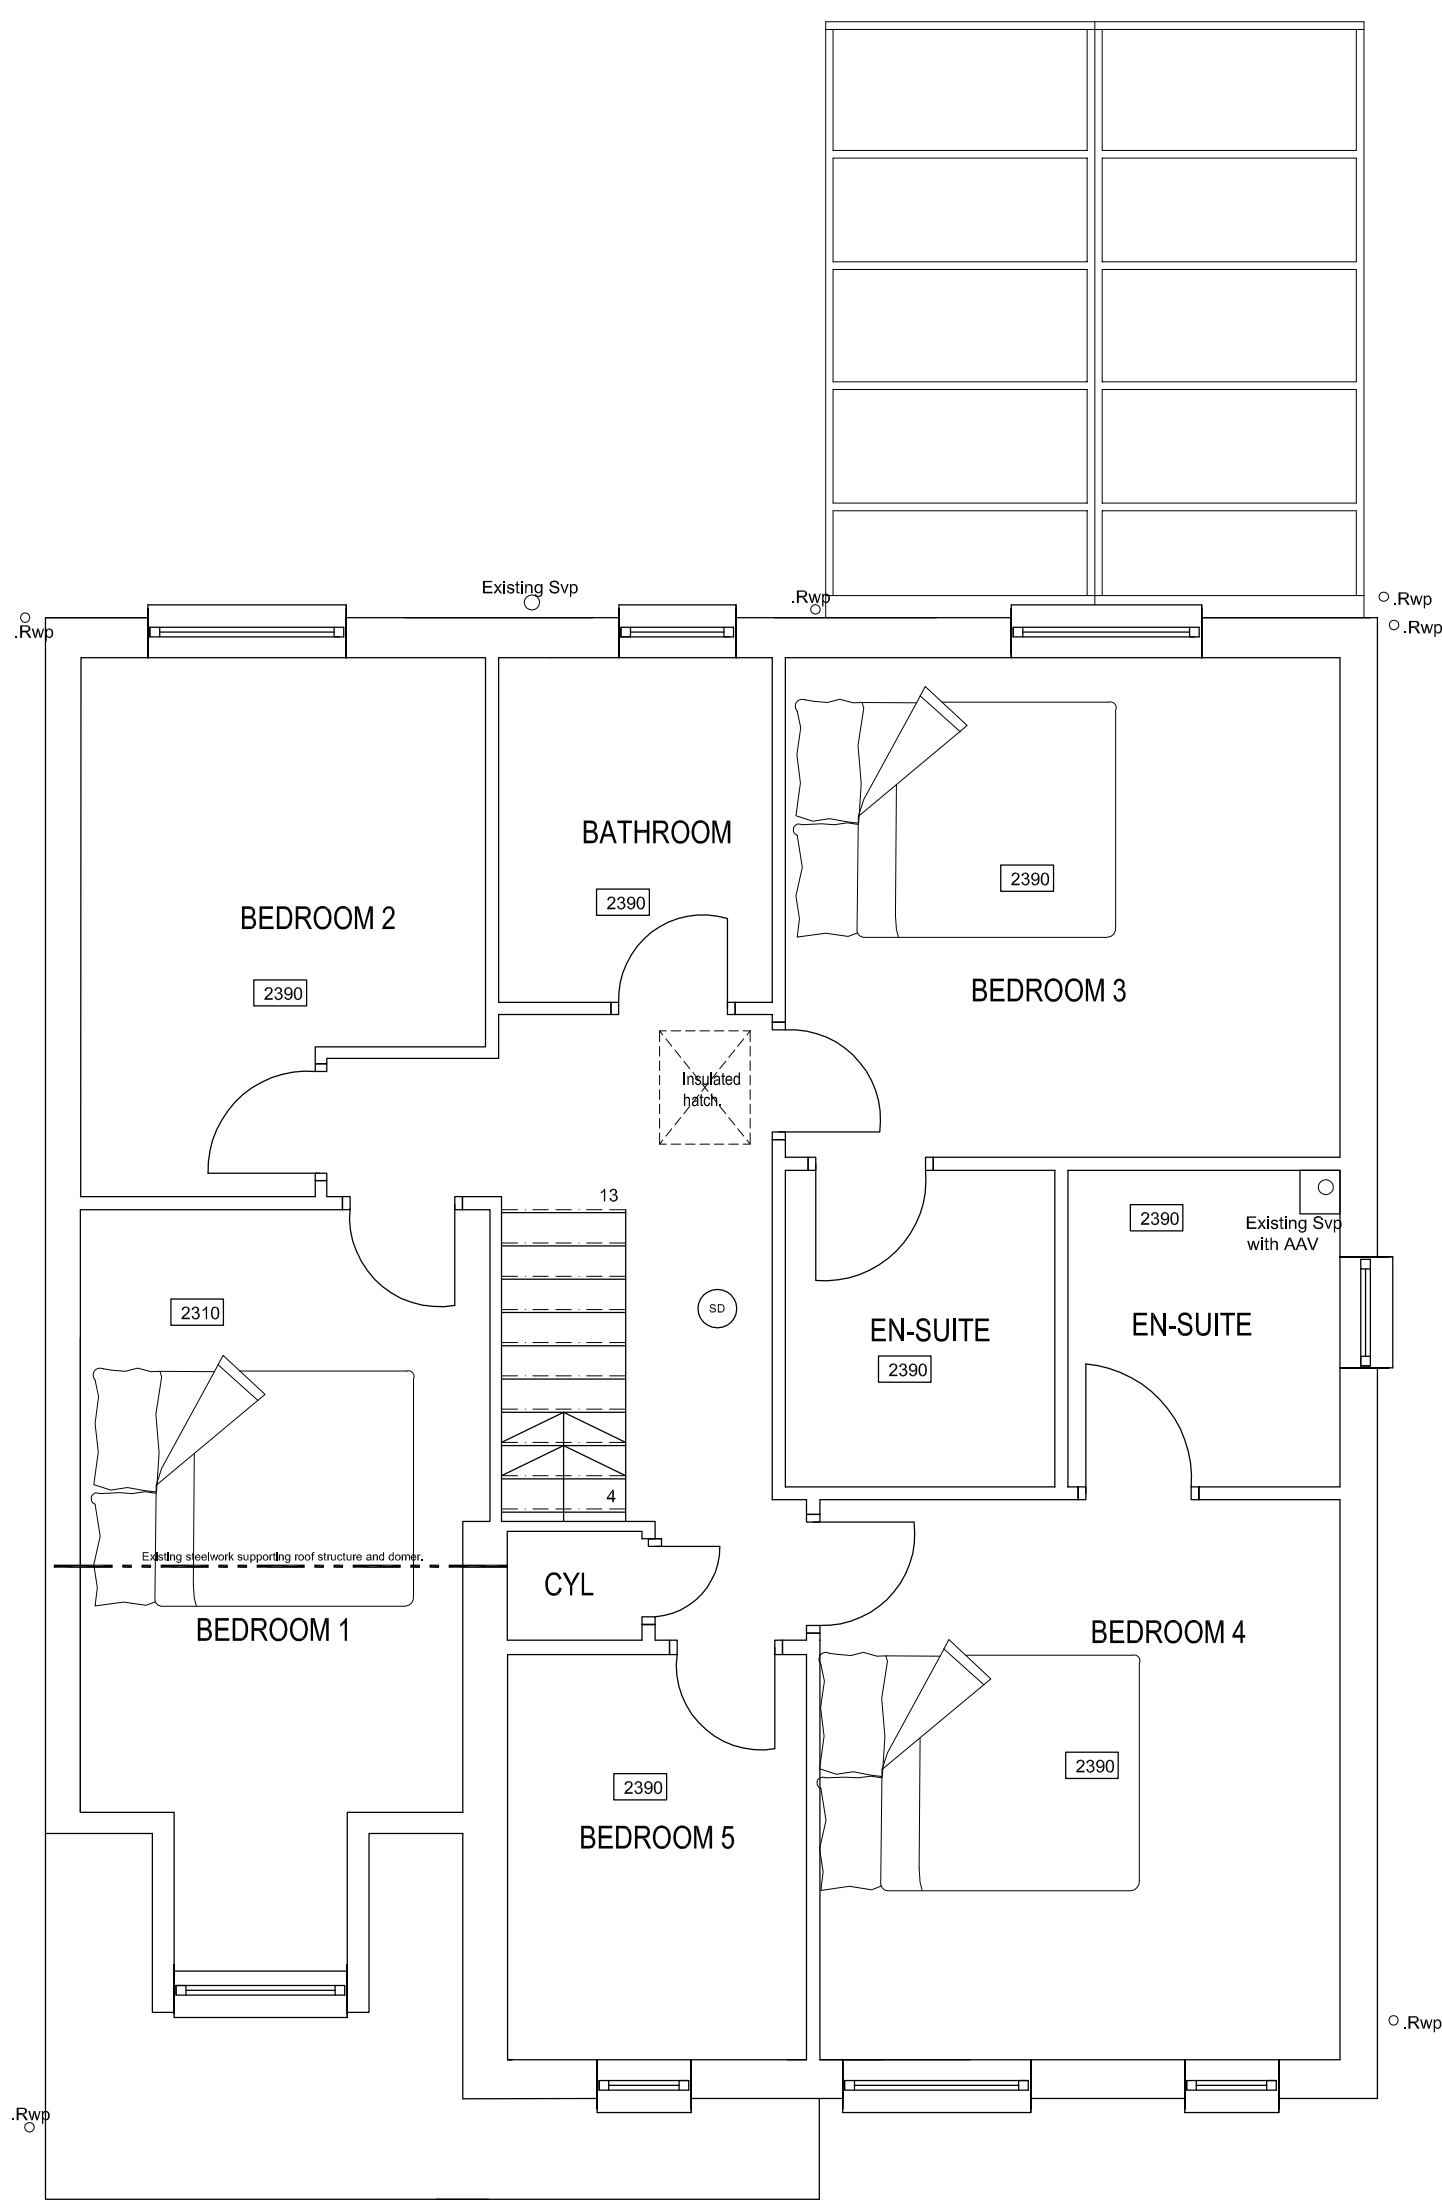


EXISTING FIRST FLOOR PLAN.
1/50

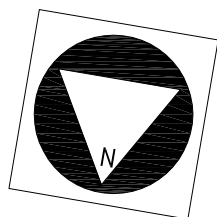

Revisions	
Projects. LOFT CONVERSION	
Client MARTYN HAWORTH.	
Drawing EXISTING SURVEY	
Date. AUGUST 2010	Dwg. No.
Scale -----	
DO NOT SCALE. COPYRIGHT ANY DISCREPANCIES TO BE REPORTED IMMEDIATELY.	

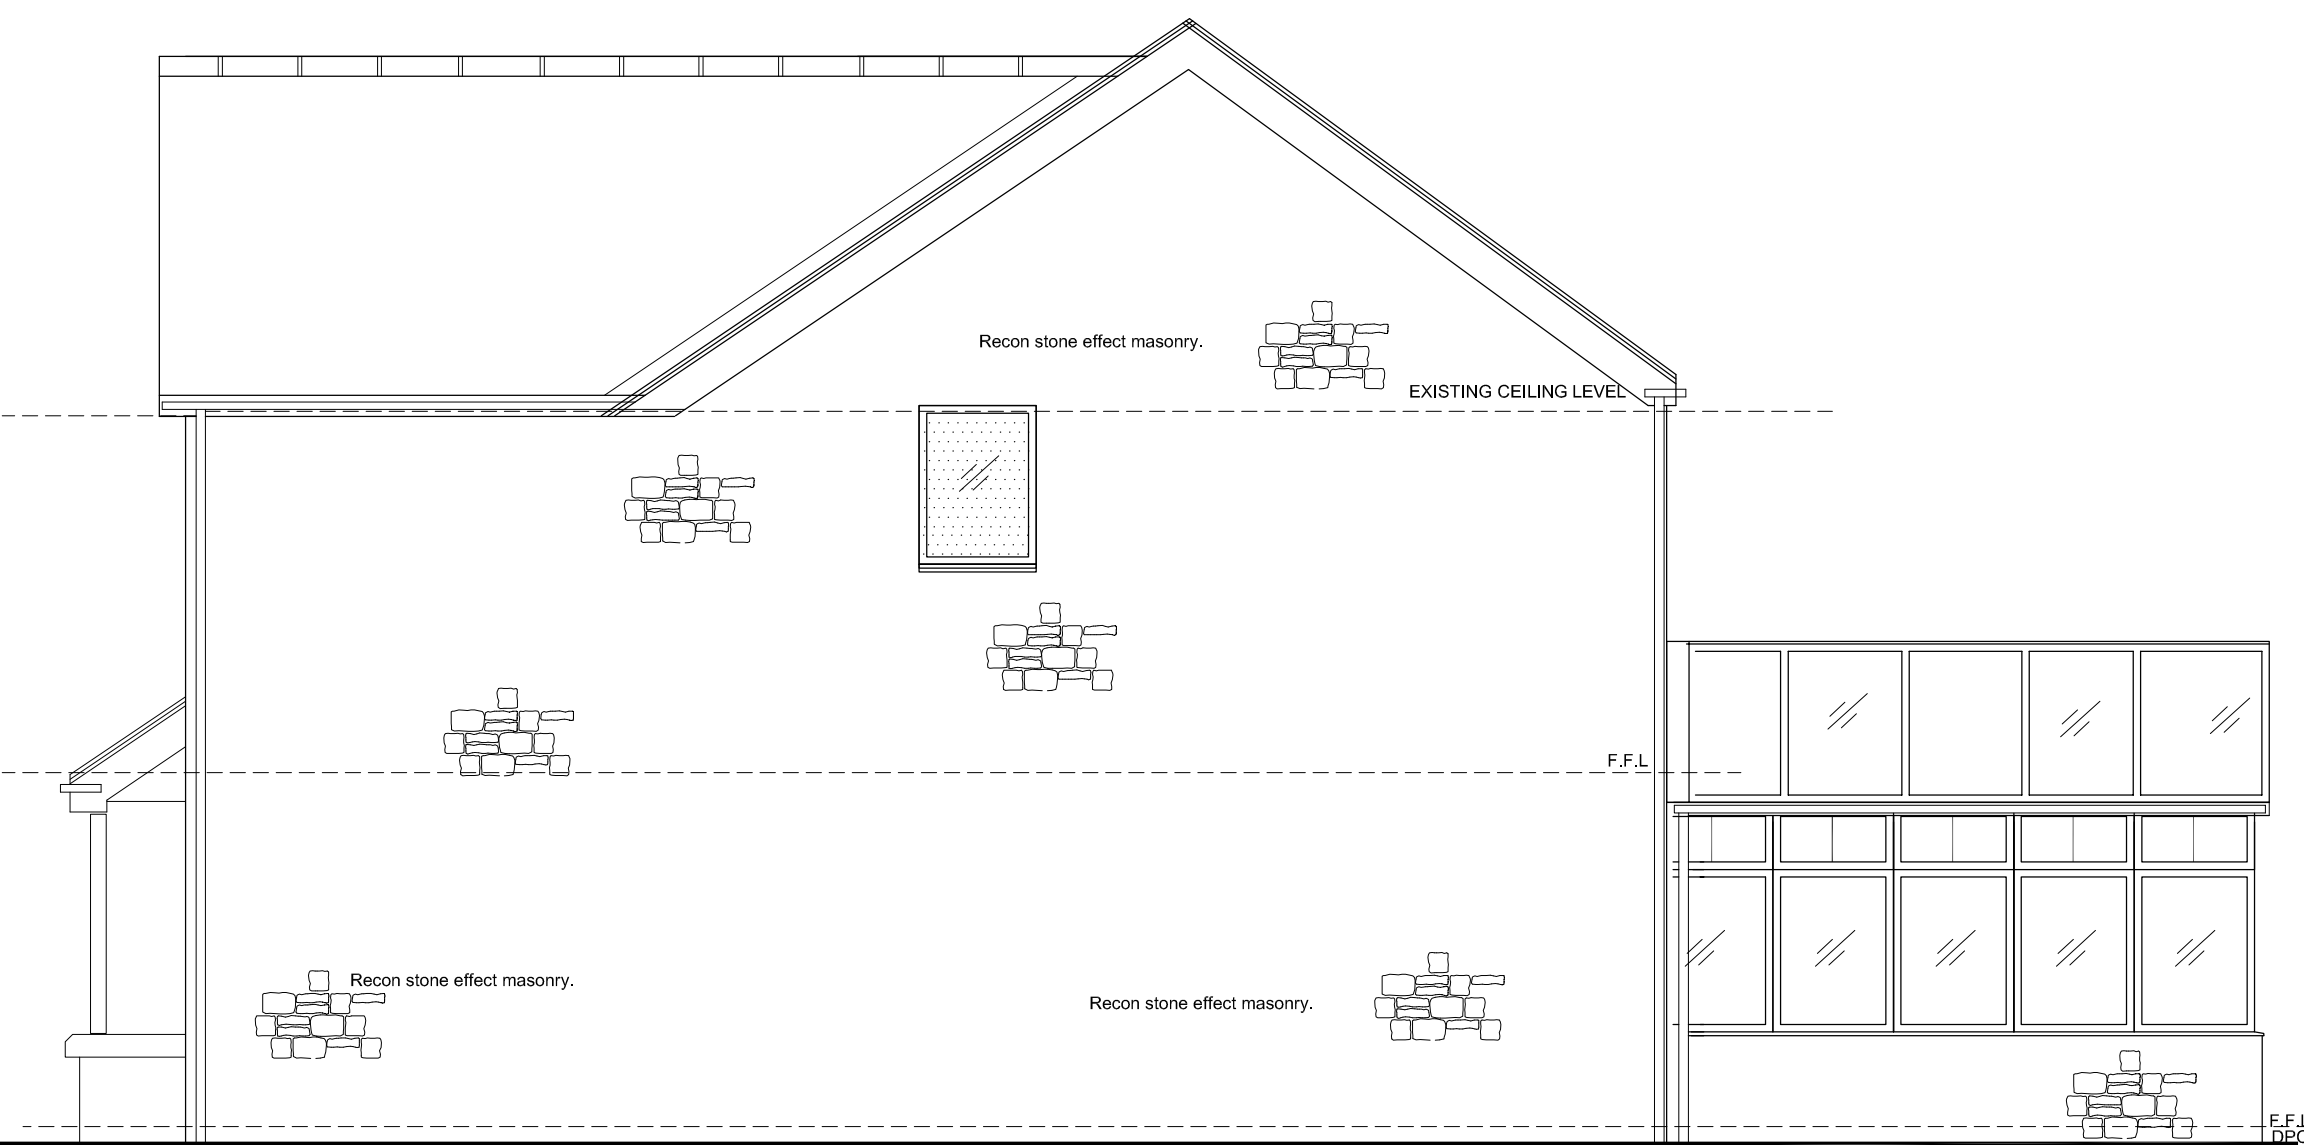


EXISTING SIDE ELEVATION.
1/50

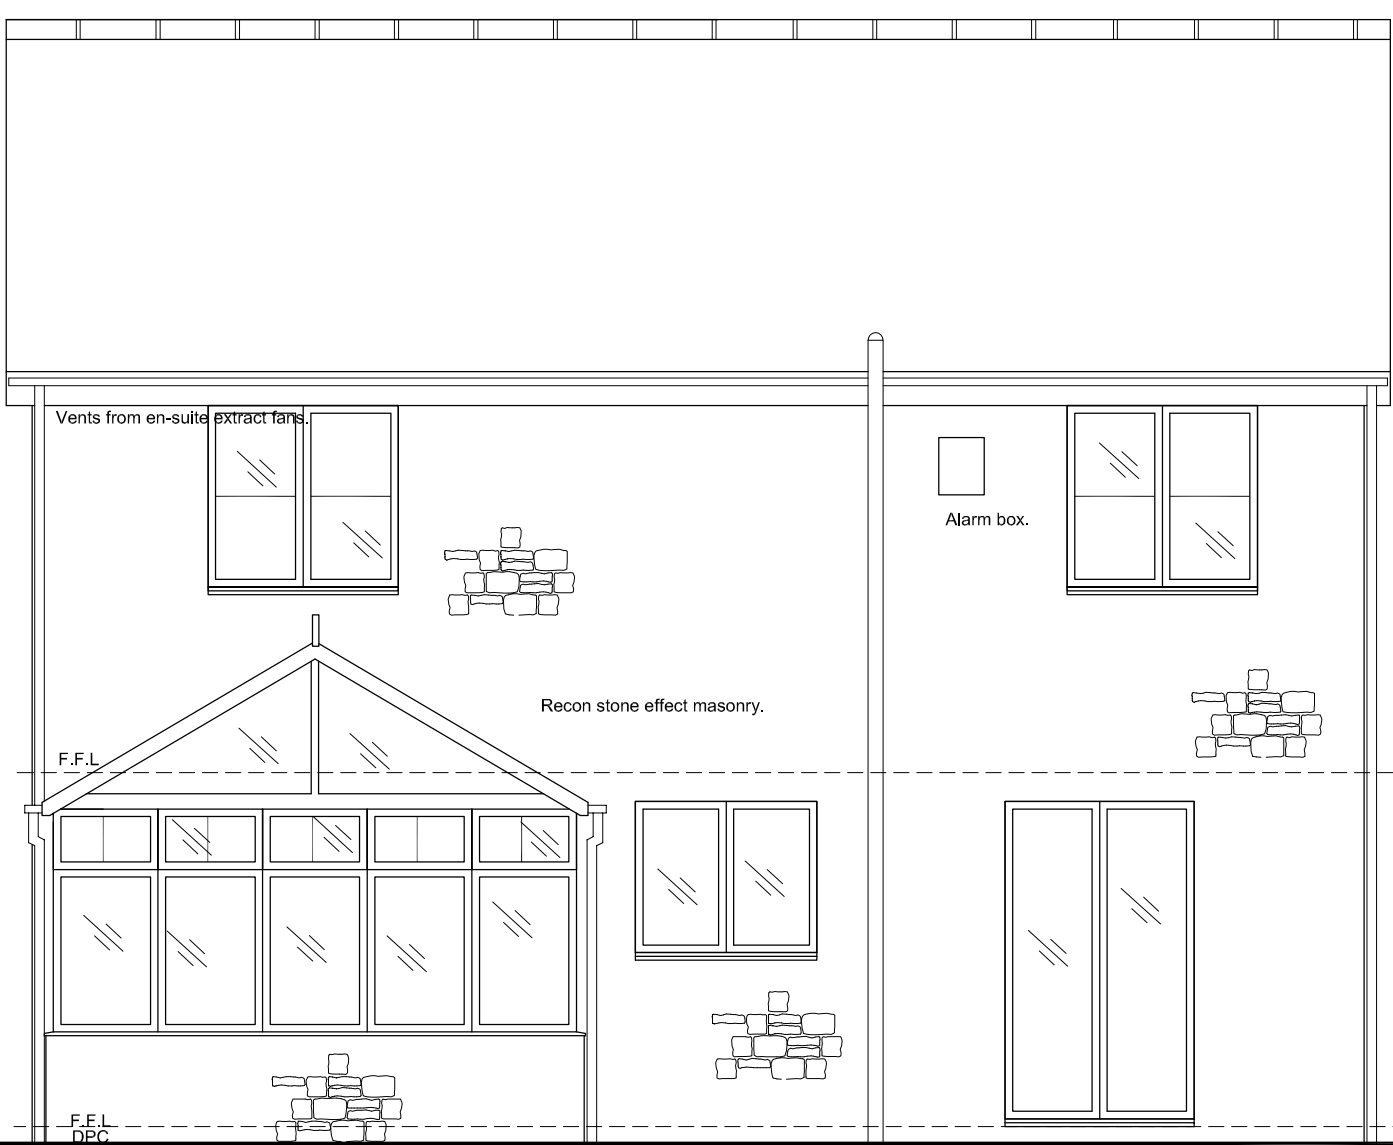

EXISTING REAR ELEVATION.
1/50



EXISTING FRONT ELEVATION.
1/50

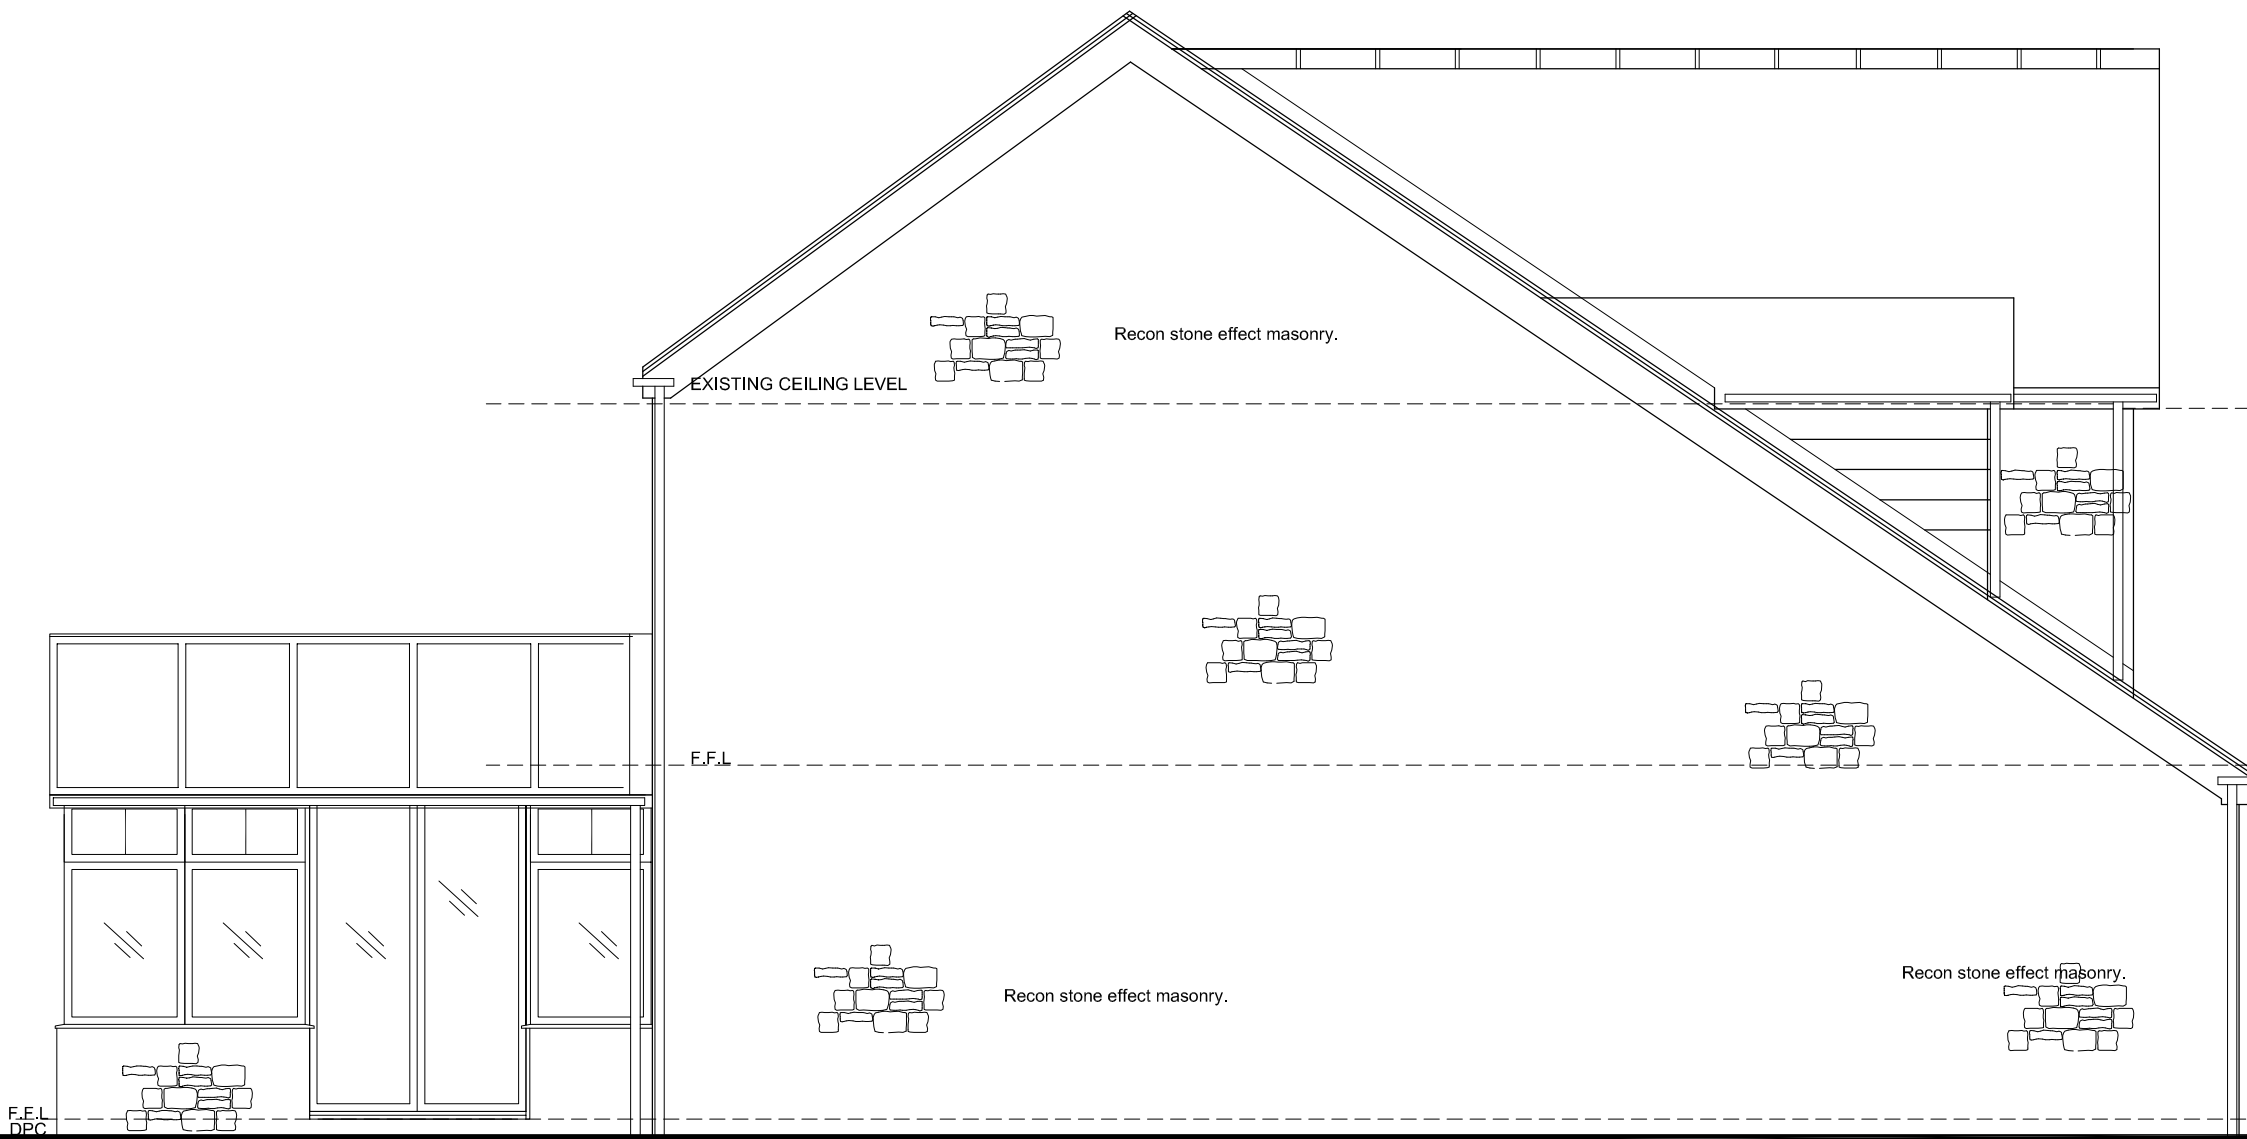

EXISTING SIDE ELEVATION.
1/50