





FRONT ELEVATION

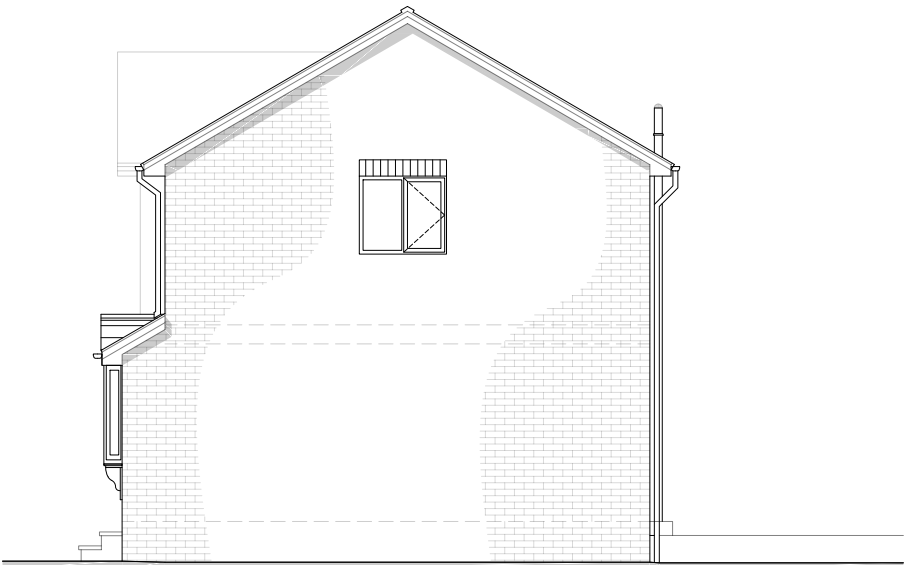


SIDE ELEVATION (R)



REAR ELEVATION

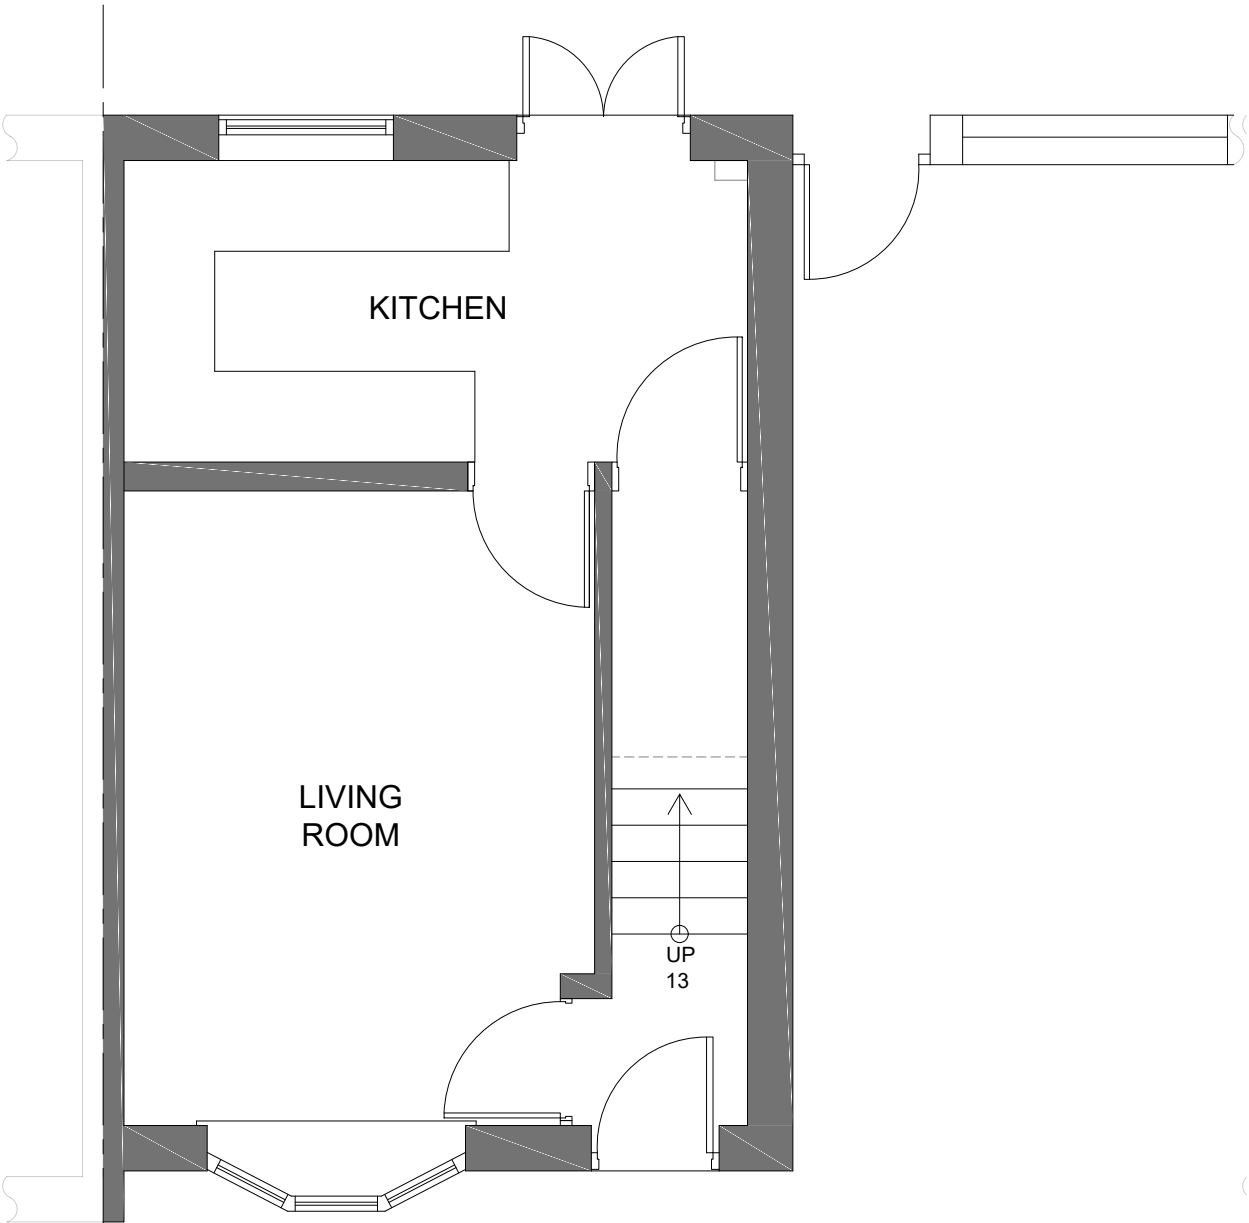

GROUND FLOOR PLAN

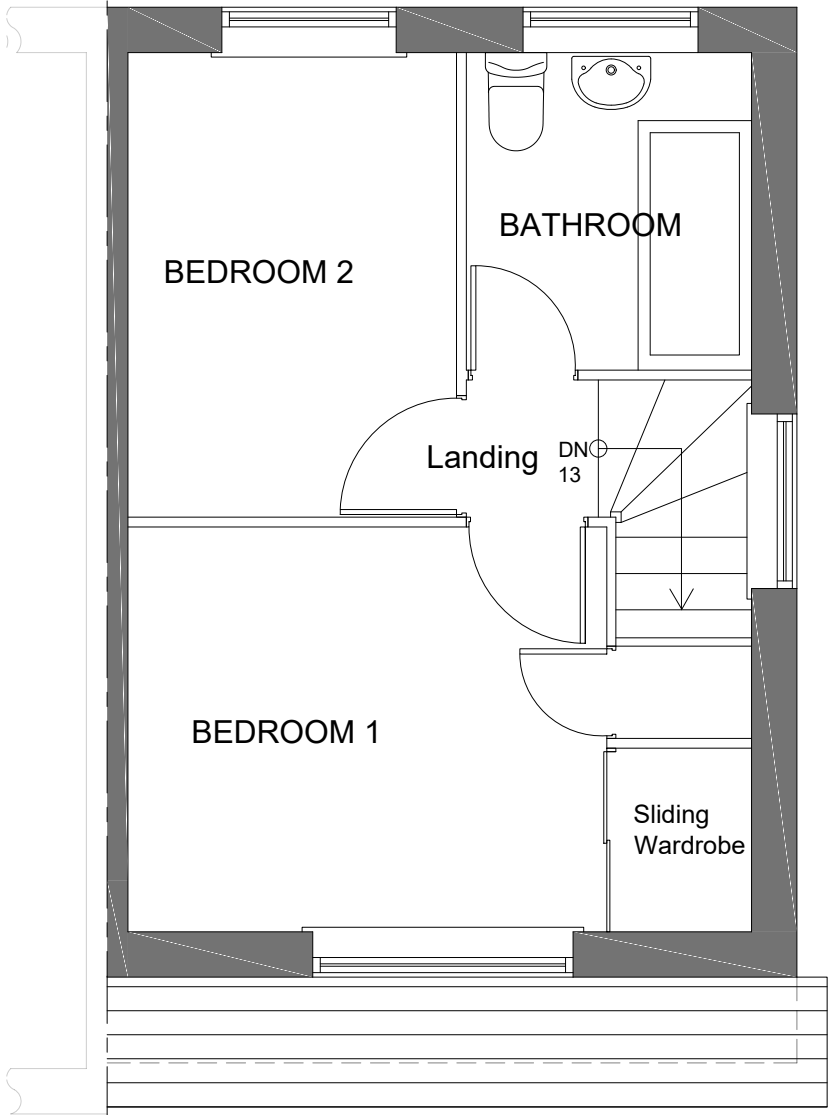

FIRST FLOOR PLAN

Rev:	Date:	Description:	By:
07762656187	24/04/2017	PLANNING	SH
07762656187	24/04/2017	EXISTING	SH
07762656187	24/04/2017	PLANS & ELEVATIONS	SH
Client: Mr S Wheatman			
Site Address: 94 Park View, Shafon Barnsley, S72 8PY			
Project: Proposed two storey side extension			
Drawn by: SH	Date: 24/04/2017	Rev:	
Scale: 1:50 & 1:100	Dwg No: 1708_102		