

NOTES

Built in 1818 of coursed stone under a blue slate roof, the Methodist Chapel is a significant building in the Billingley conservation area. Traditional materials and methods to be used to produce a conversion having minimal impact on the site.

PROJECT

Change of use to residential dwelling. Demolition of chimney and utility. New two storey extension on western elevation. New window openings and roof lights on southern elevation. Access for off road parking. Timber conservatory to southern elevation.

Scale 1:50 at A3

Measured in mm


Drawing no 01

E Sheldon



Methodist Chapel

Chapel Lane


Billingley S72 0HZ

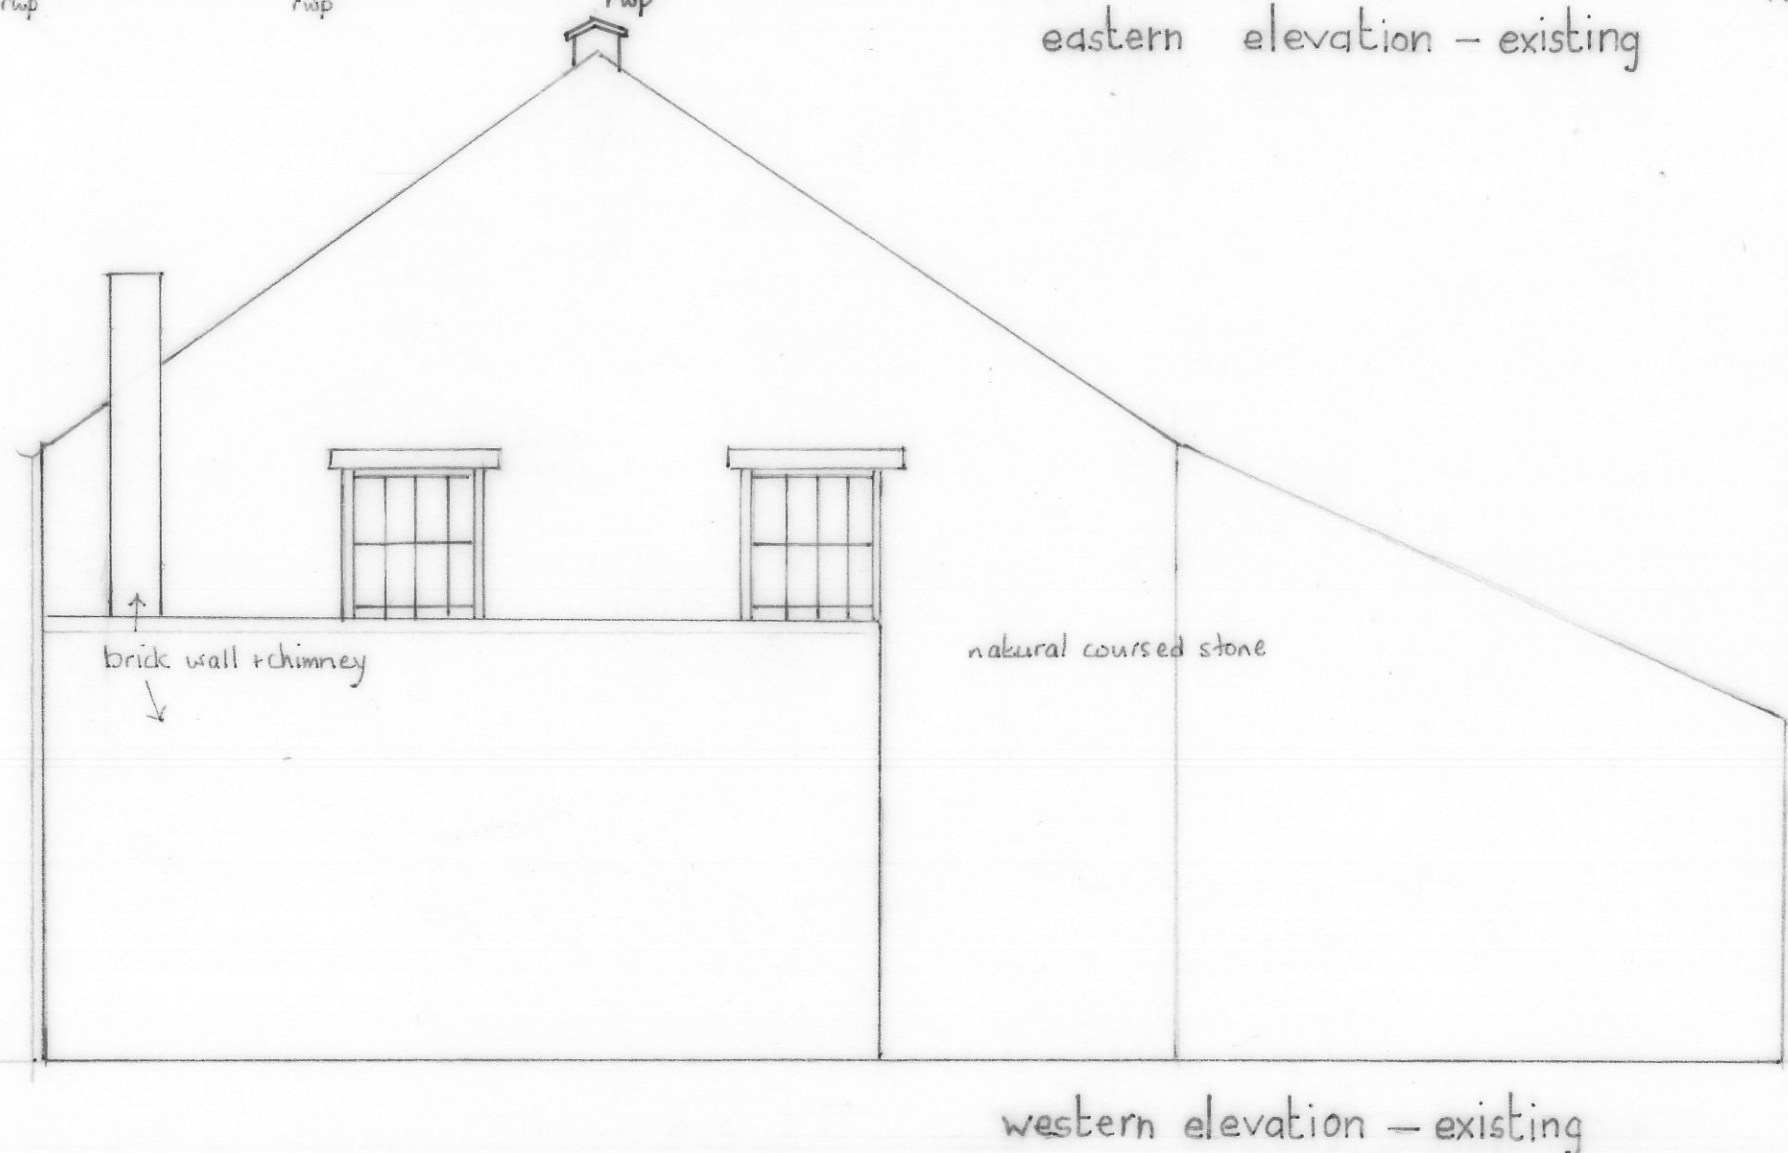

0 1m 2m
Scale bar

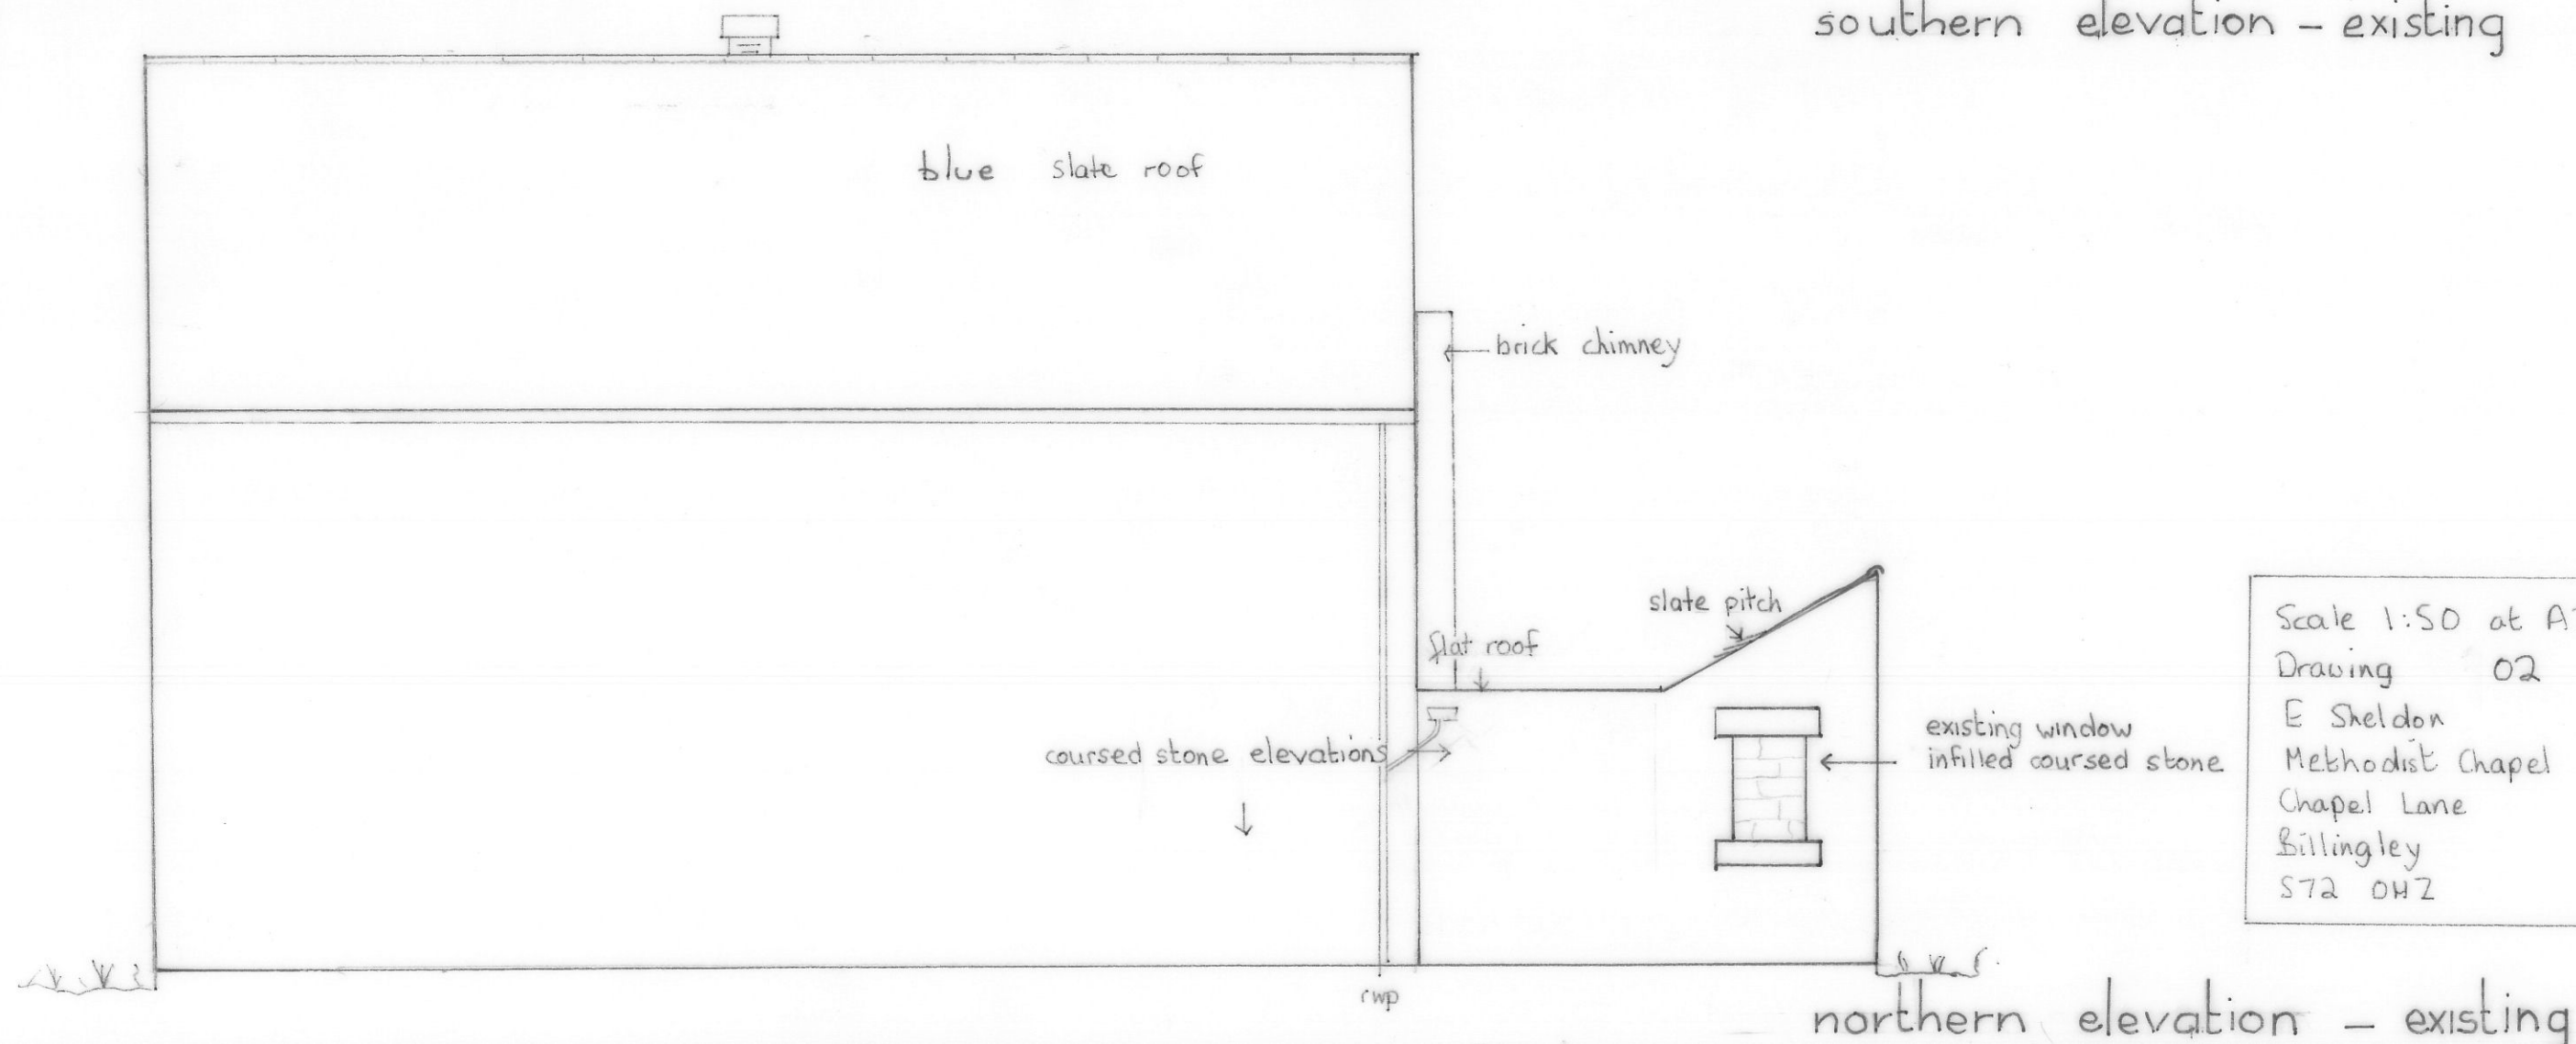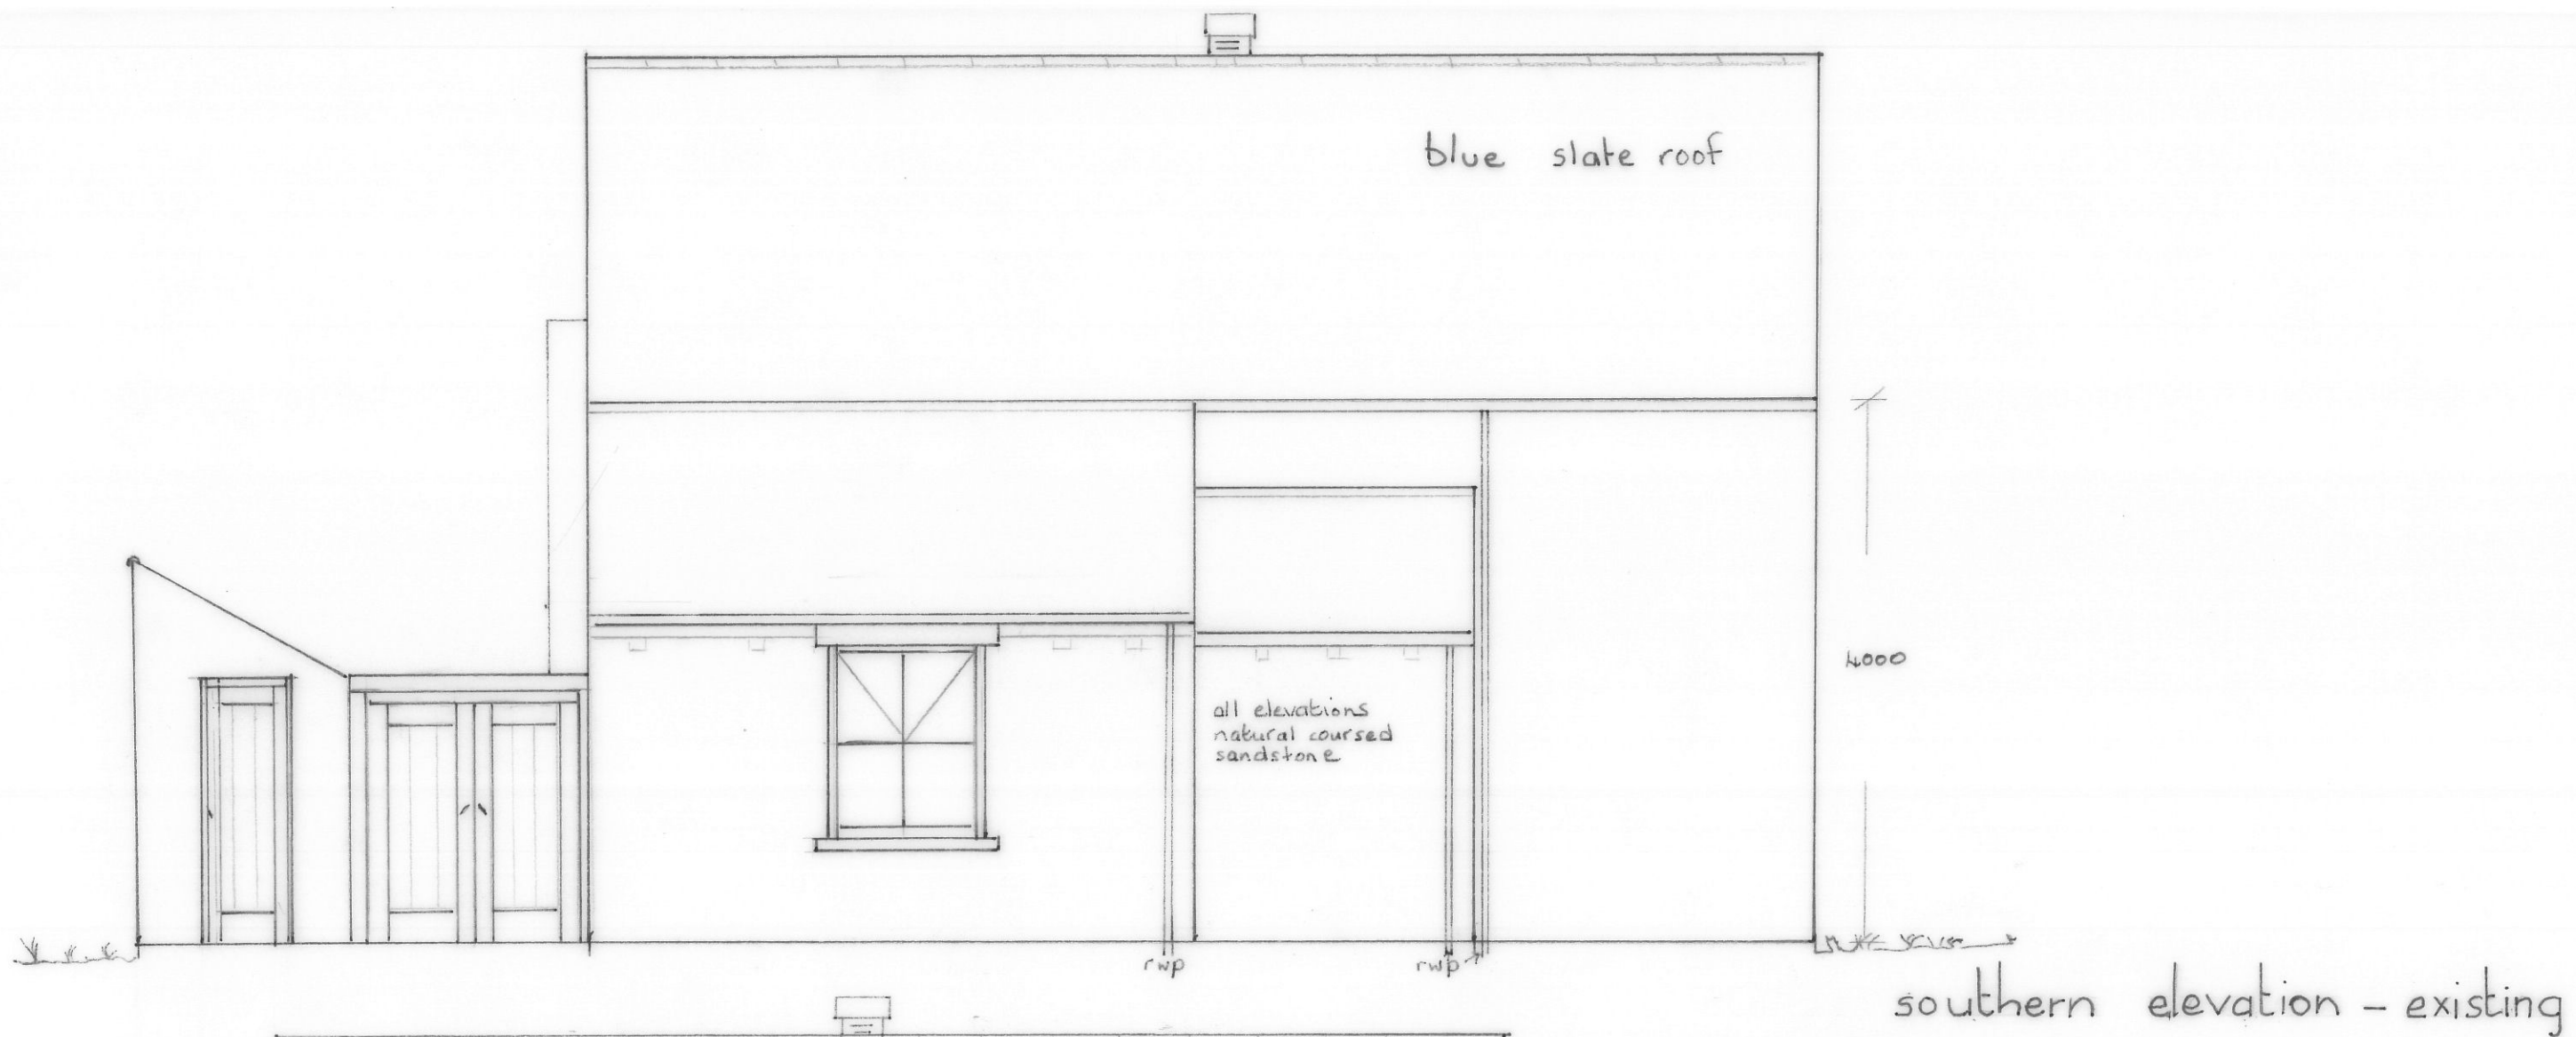

Scale 1:50 at A3
 Drawing 02
 E Sheldon
 Methodist Chapel
 Chapel Lane
 Billingley
 S72 0HZ

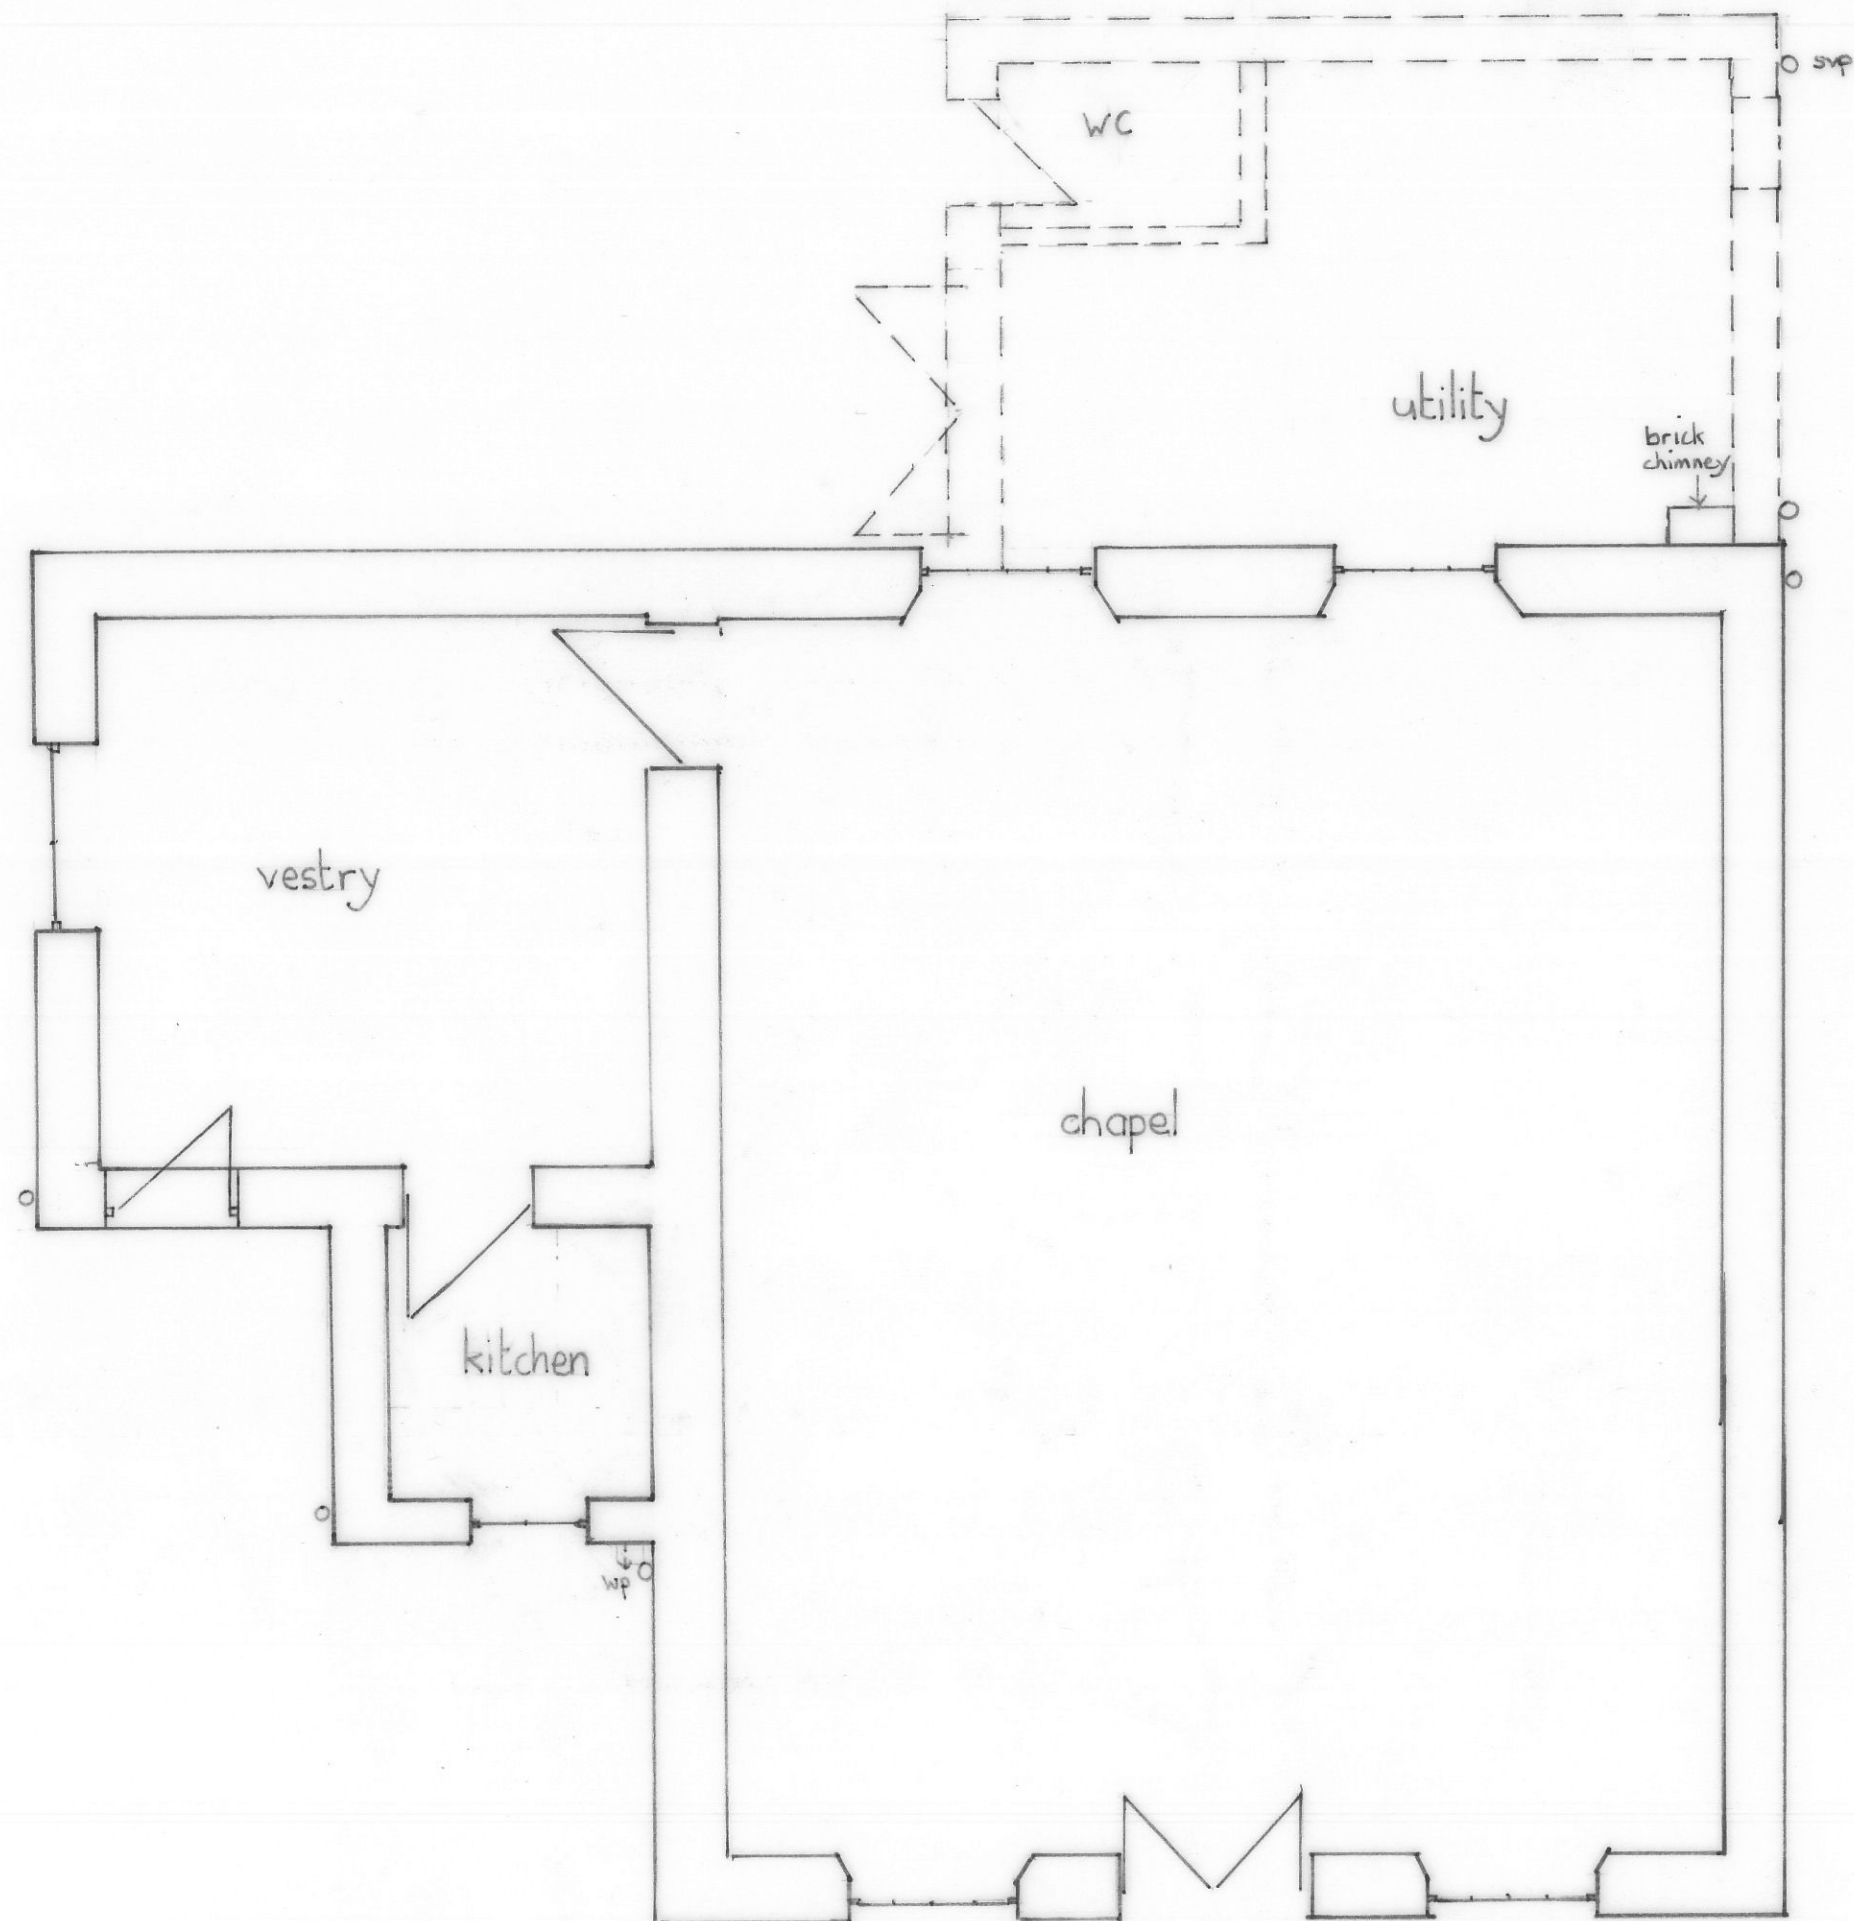


ground floor plan - existing

Scale 1:50 at A3
 Drawing 03
 E Sheldon
 Methodist Chapel
 Chapel Lane
 Billingley
 S71 OH2



eastern elevation - proposed

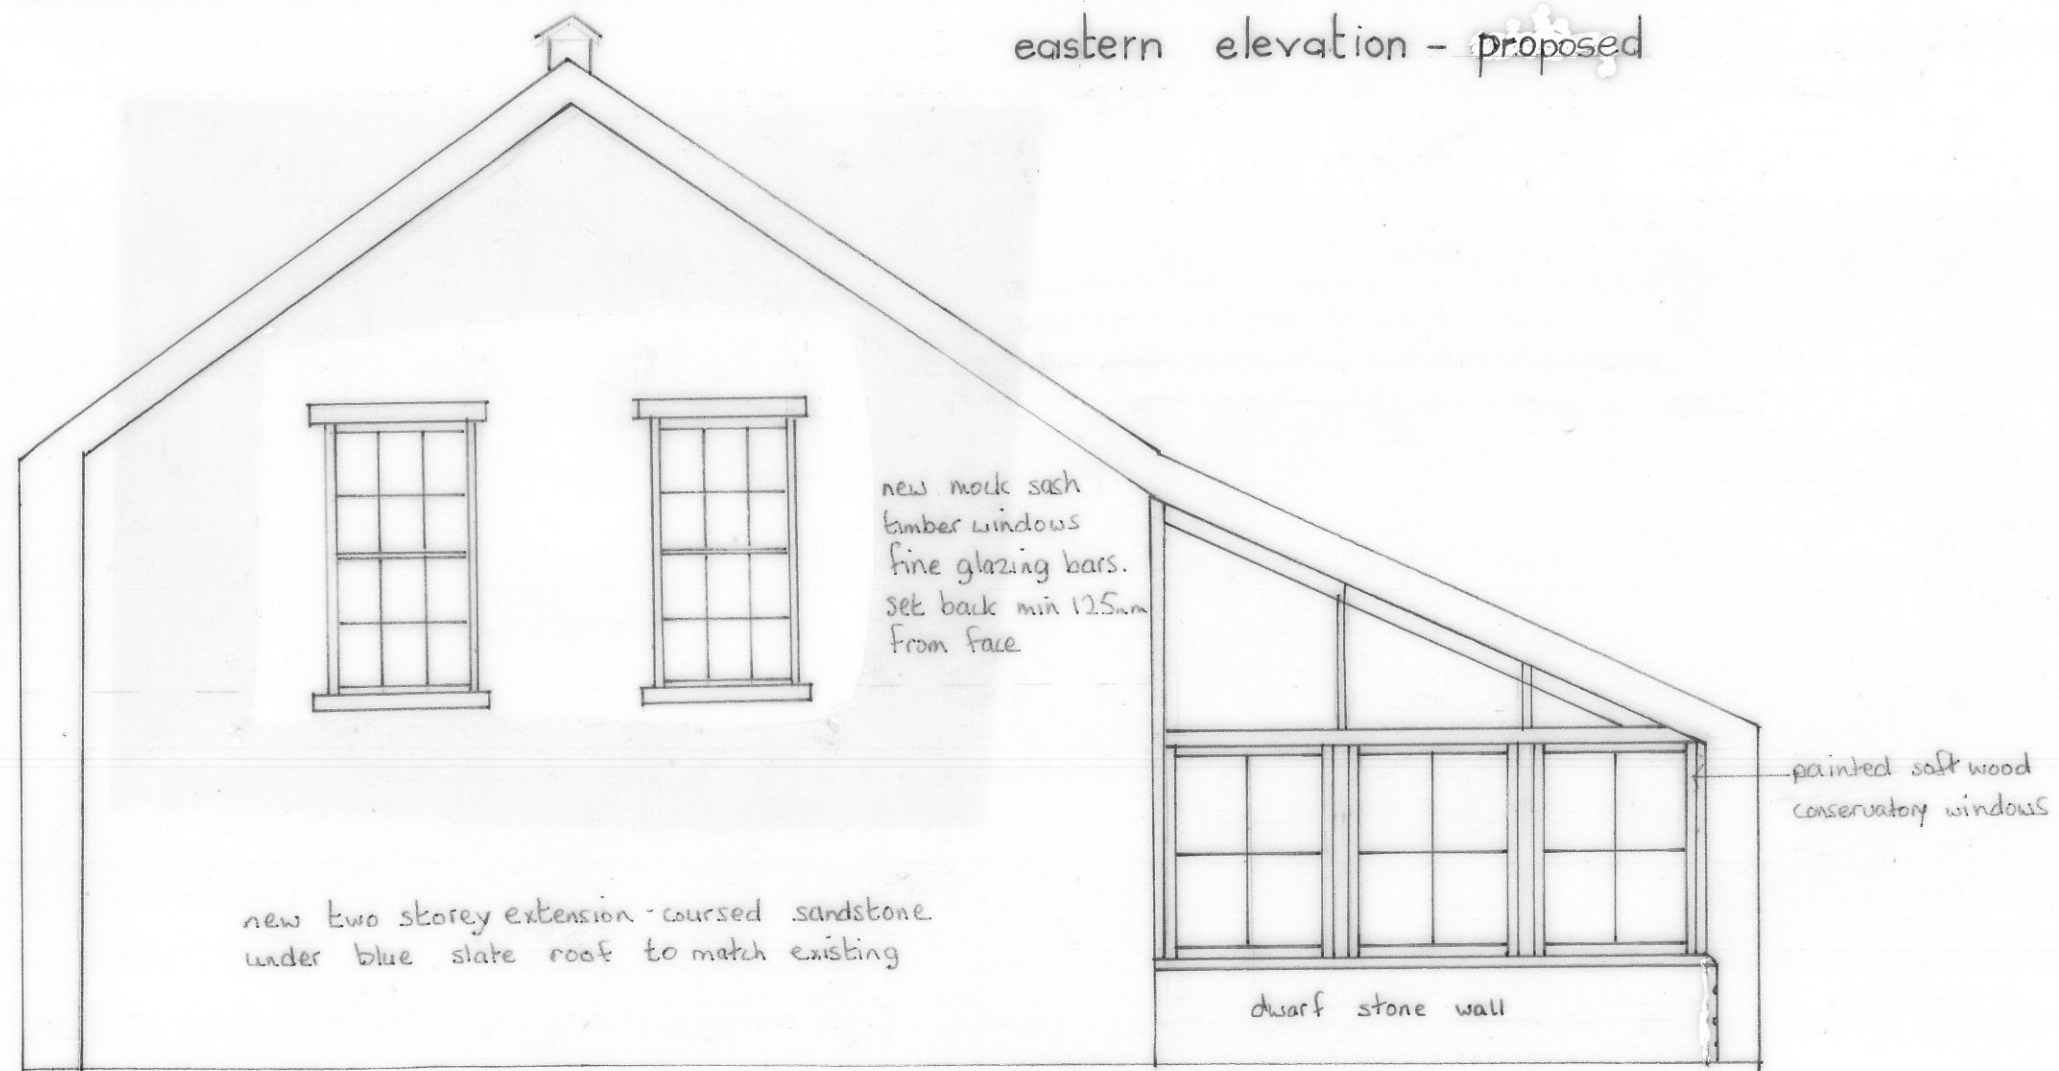

western elevation proposed


Scale 1:50 at A3
Drawing 04
E Sheldon
Methodist Chapel
Chapel Lane
Billingley
S72 0H2



roof lights
conservation design

← internal floor level

southern elevation - proposed

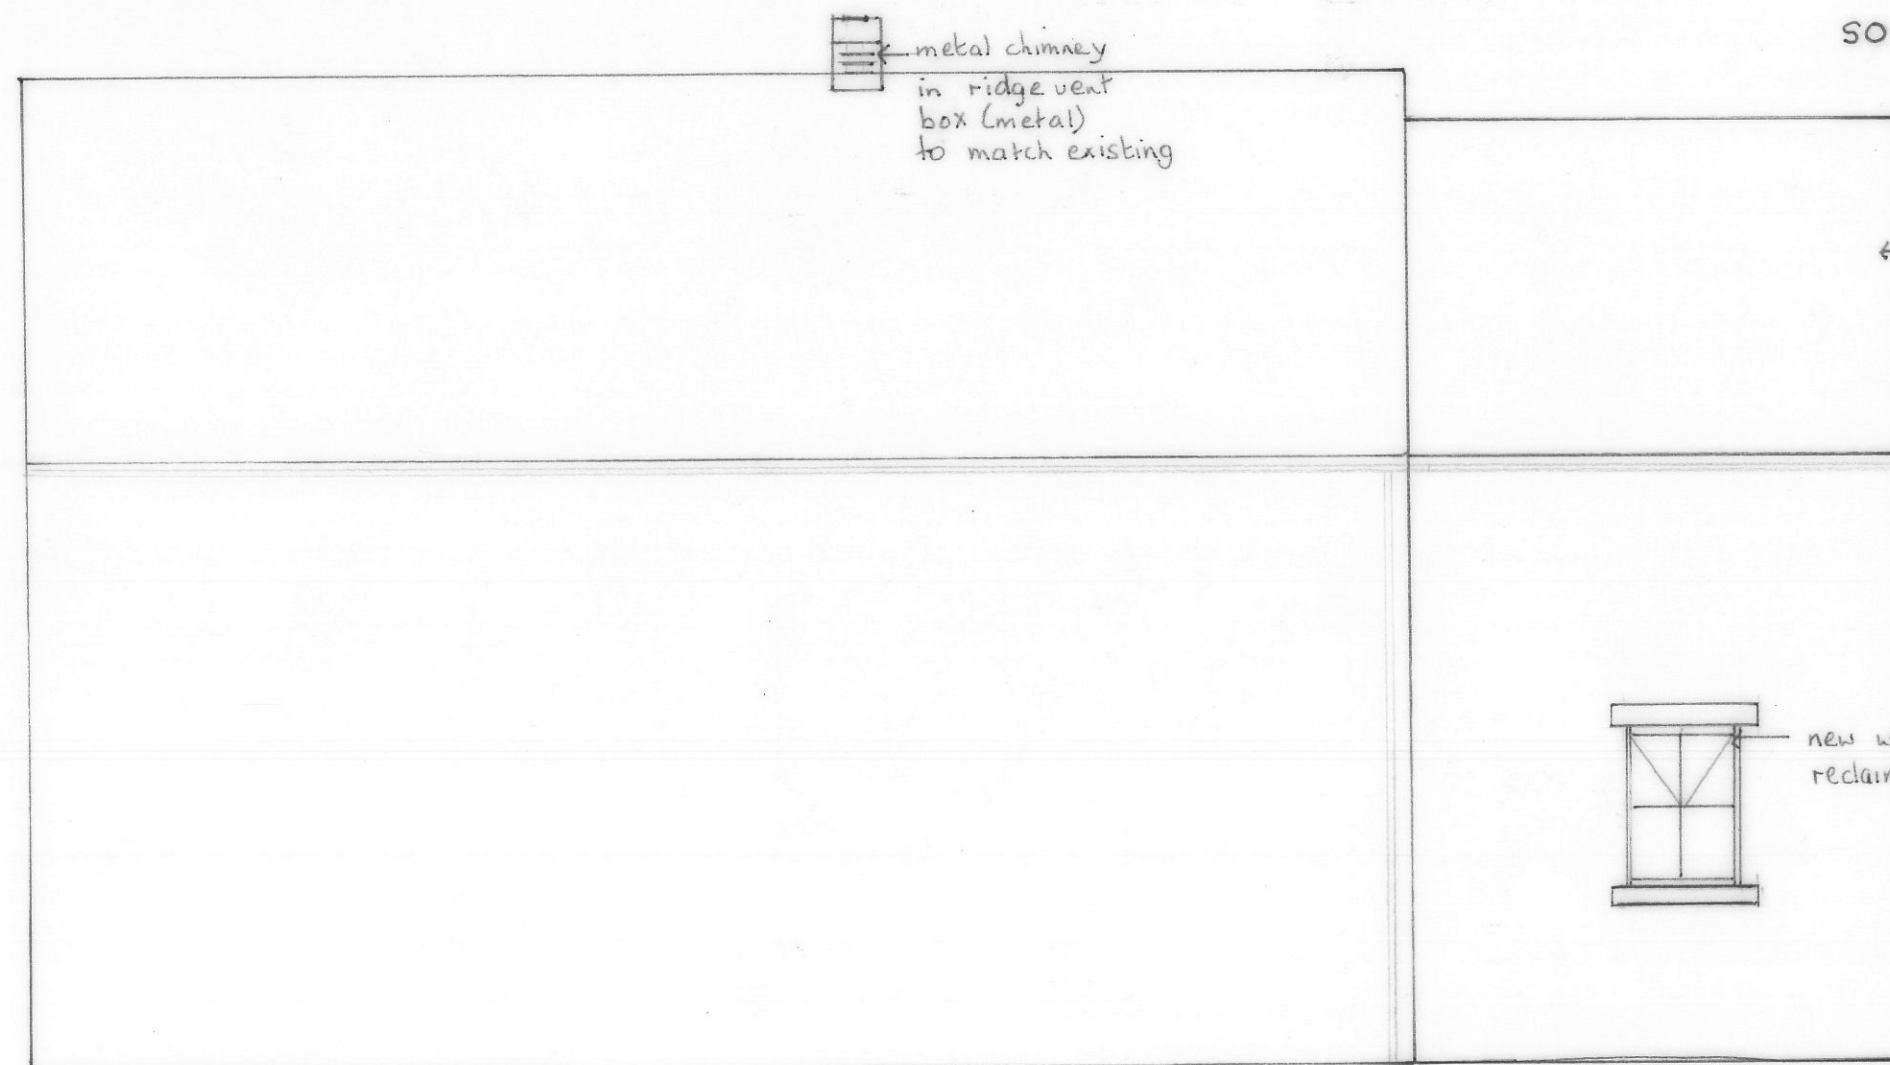

← metal chimney
in ridge vent
box (metal)
to match existing


← new two storey extension
coursed sandstone under
blue slate roof to match
existing.

← new window opening
reclaimed head & cill


rwp

northern elevation - proposed


Scale 1:50 at A3
Drawing 05
E Sheldon
Methodist Chapel
Chapel Lane
Billingley
S72 0HZ

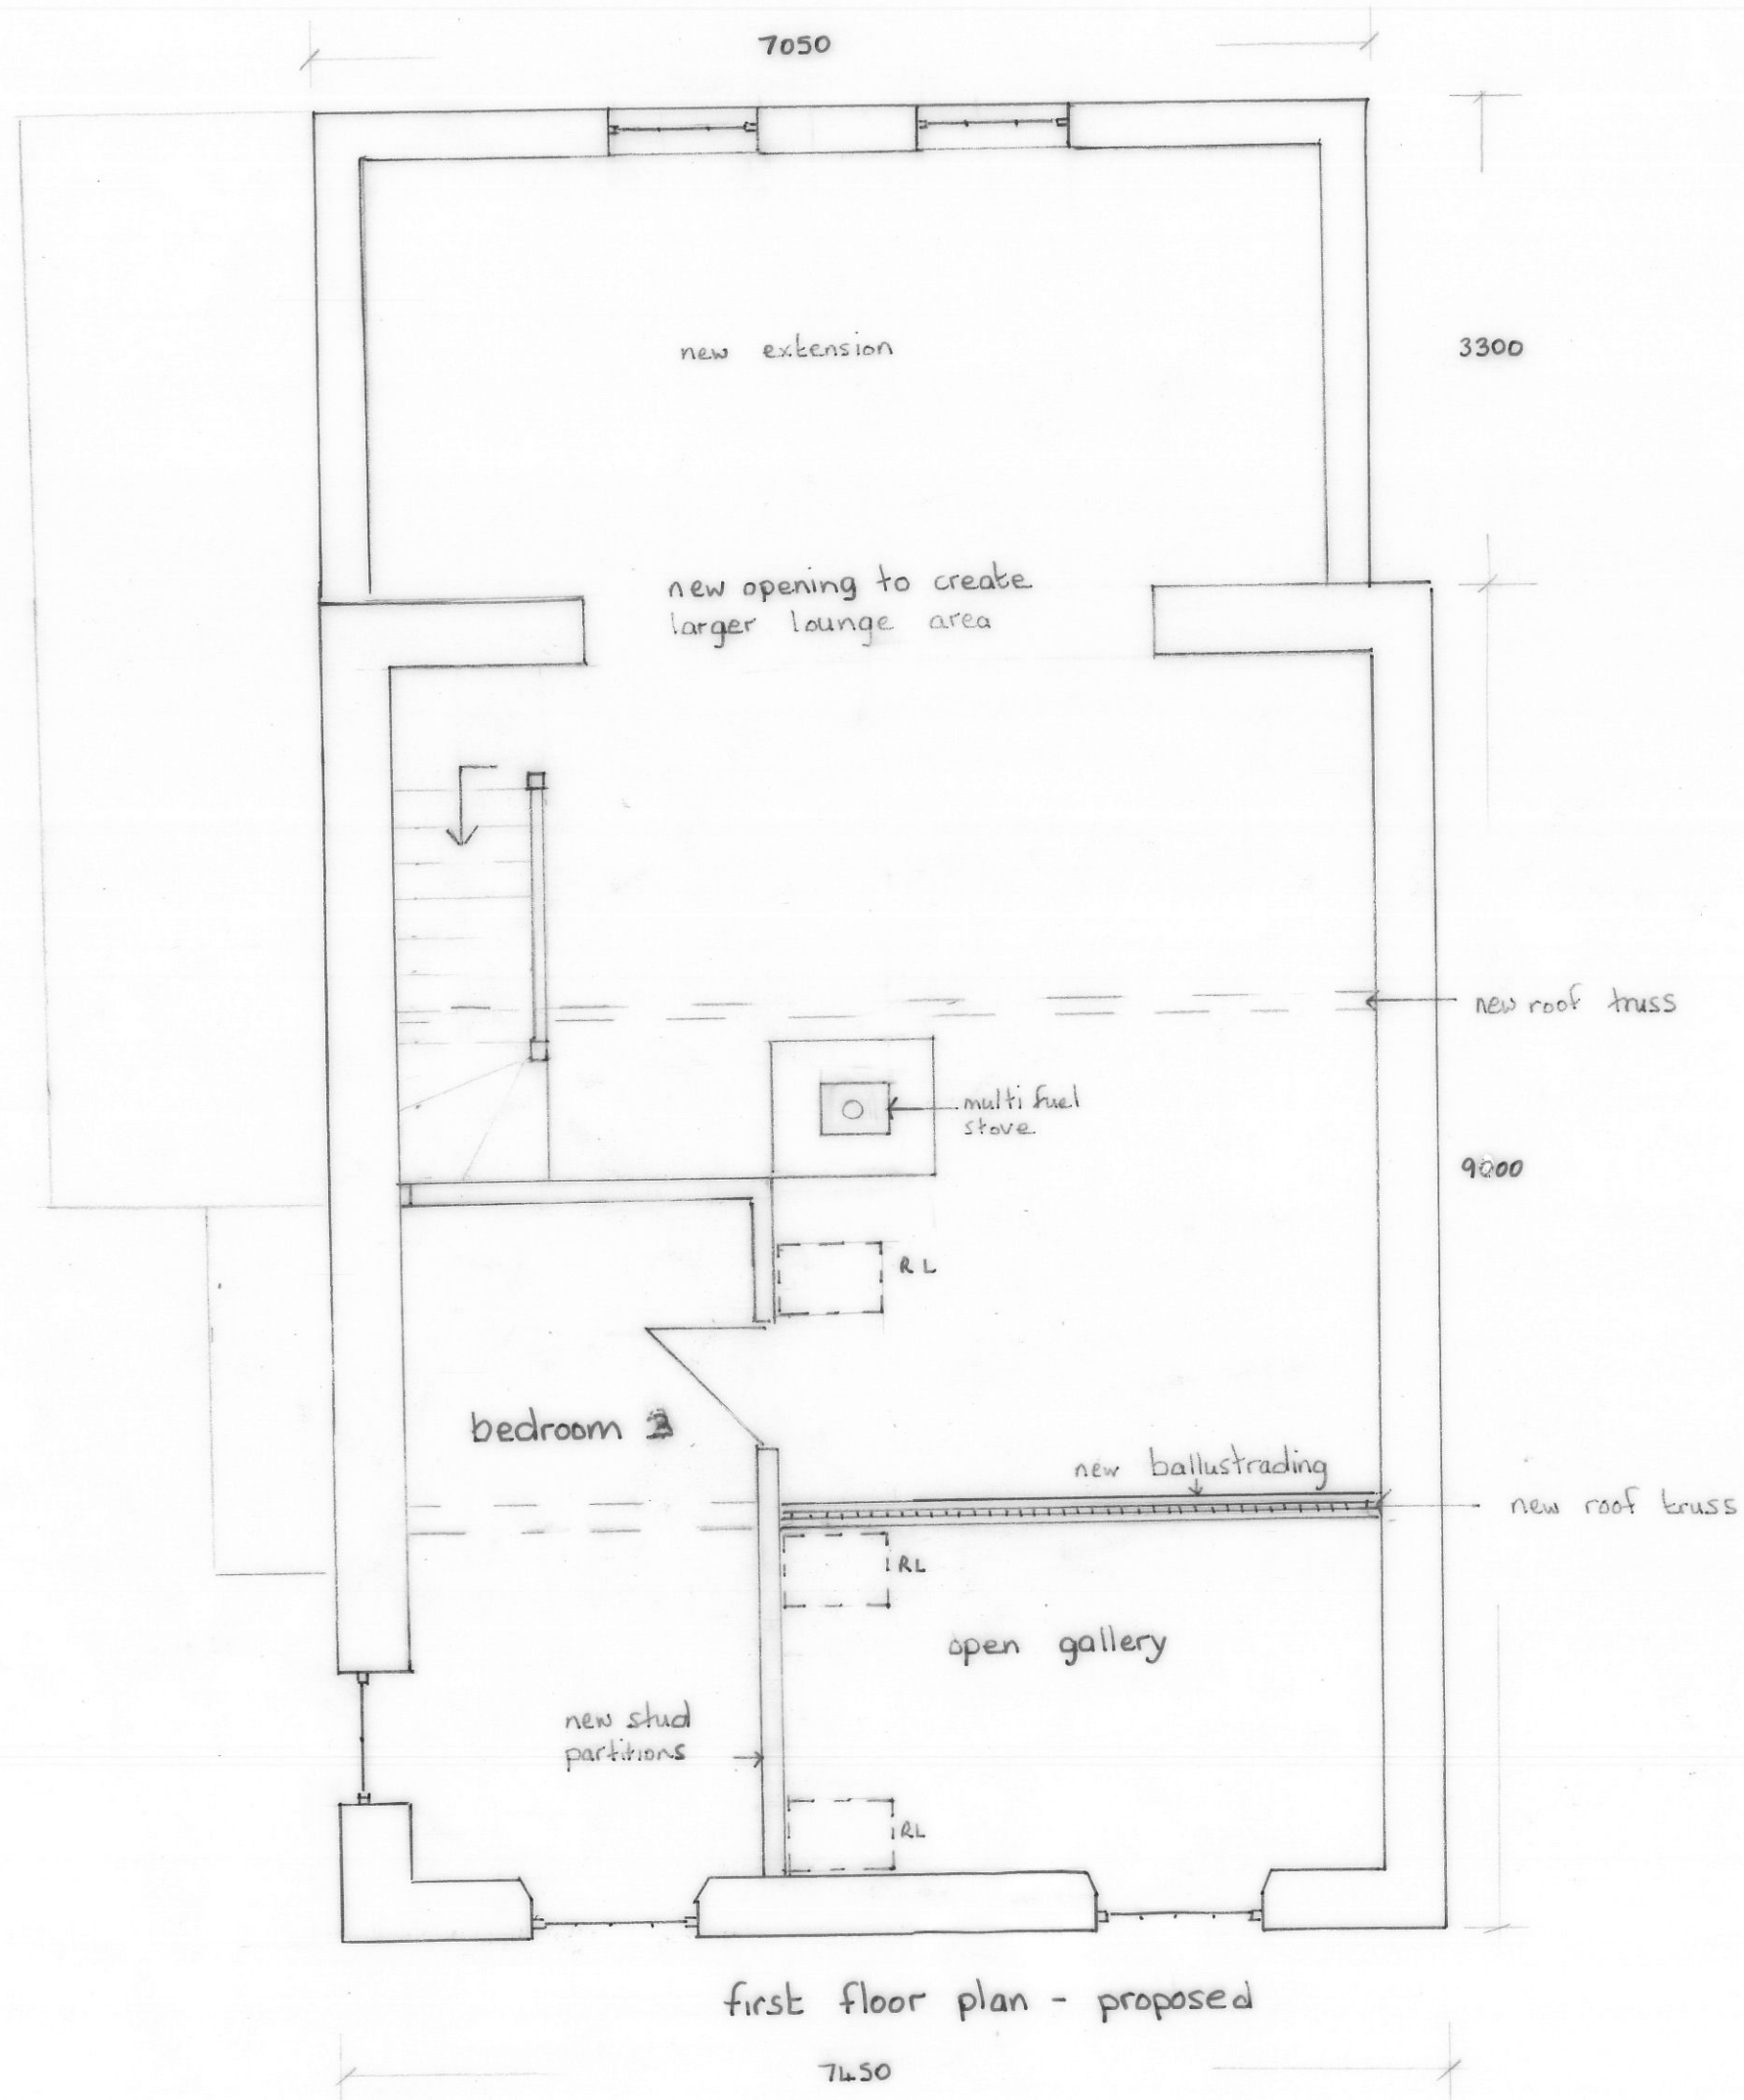


Scale 1:50 at A3
 Drawing 07
 E. Sheldon
 Methodist Chapel
 Chapel Lane
 Billingley
 S72 0HZ

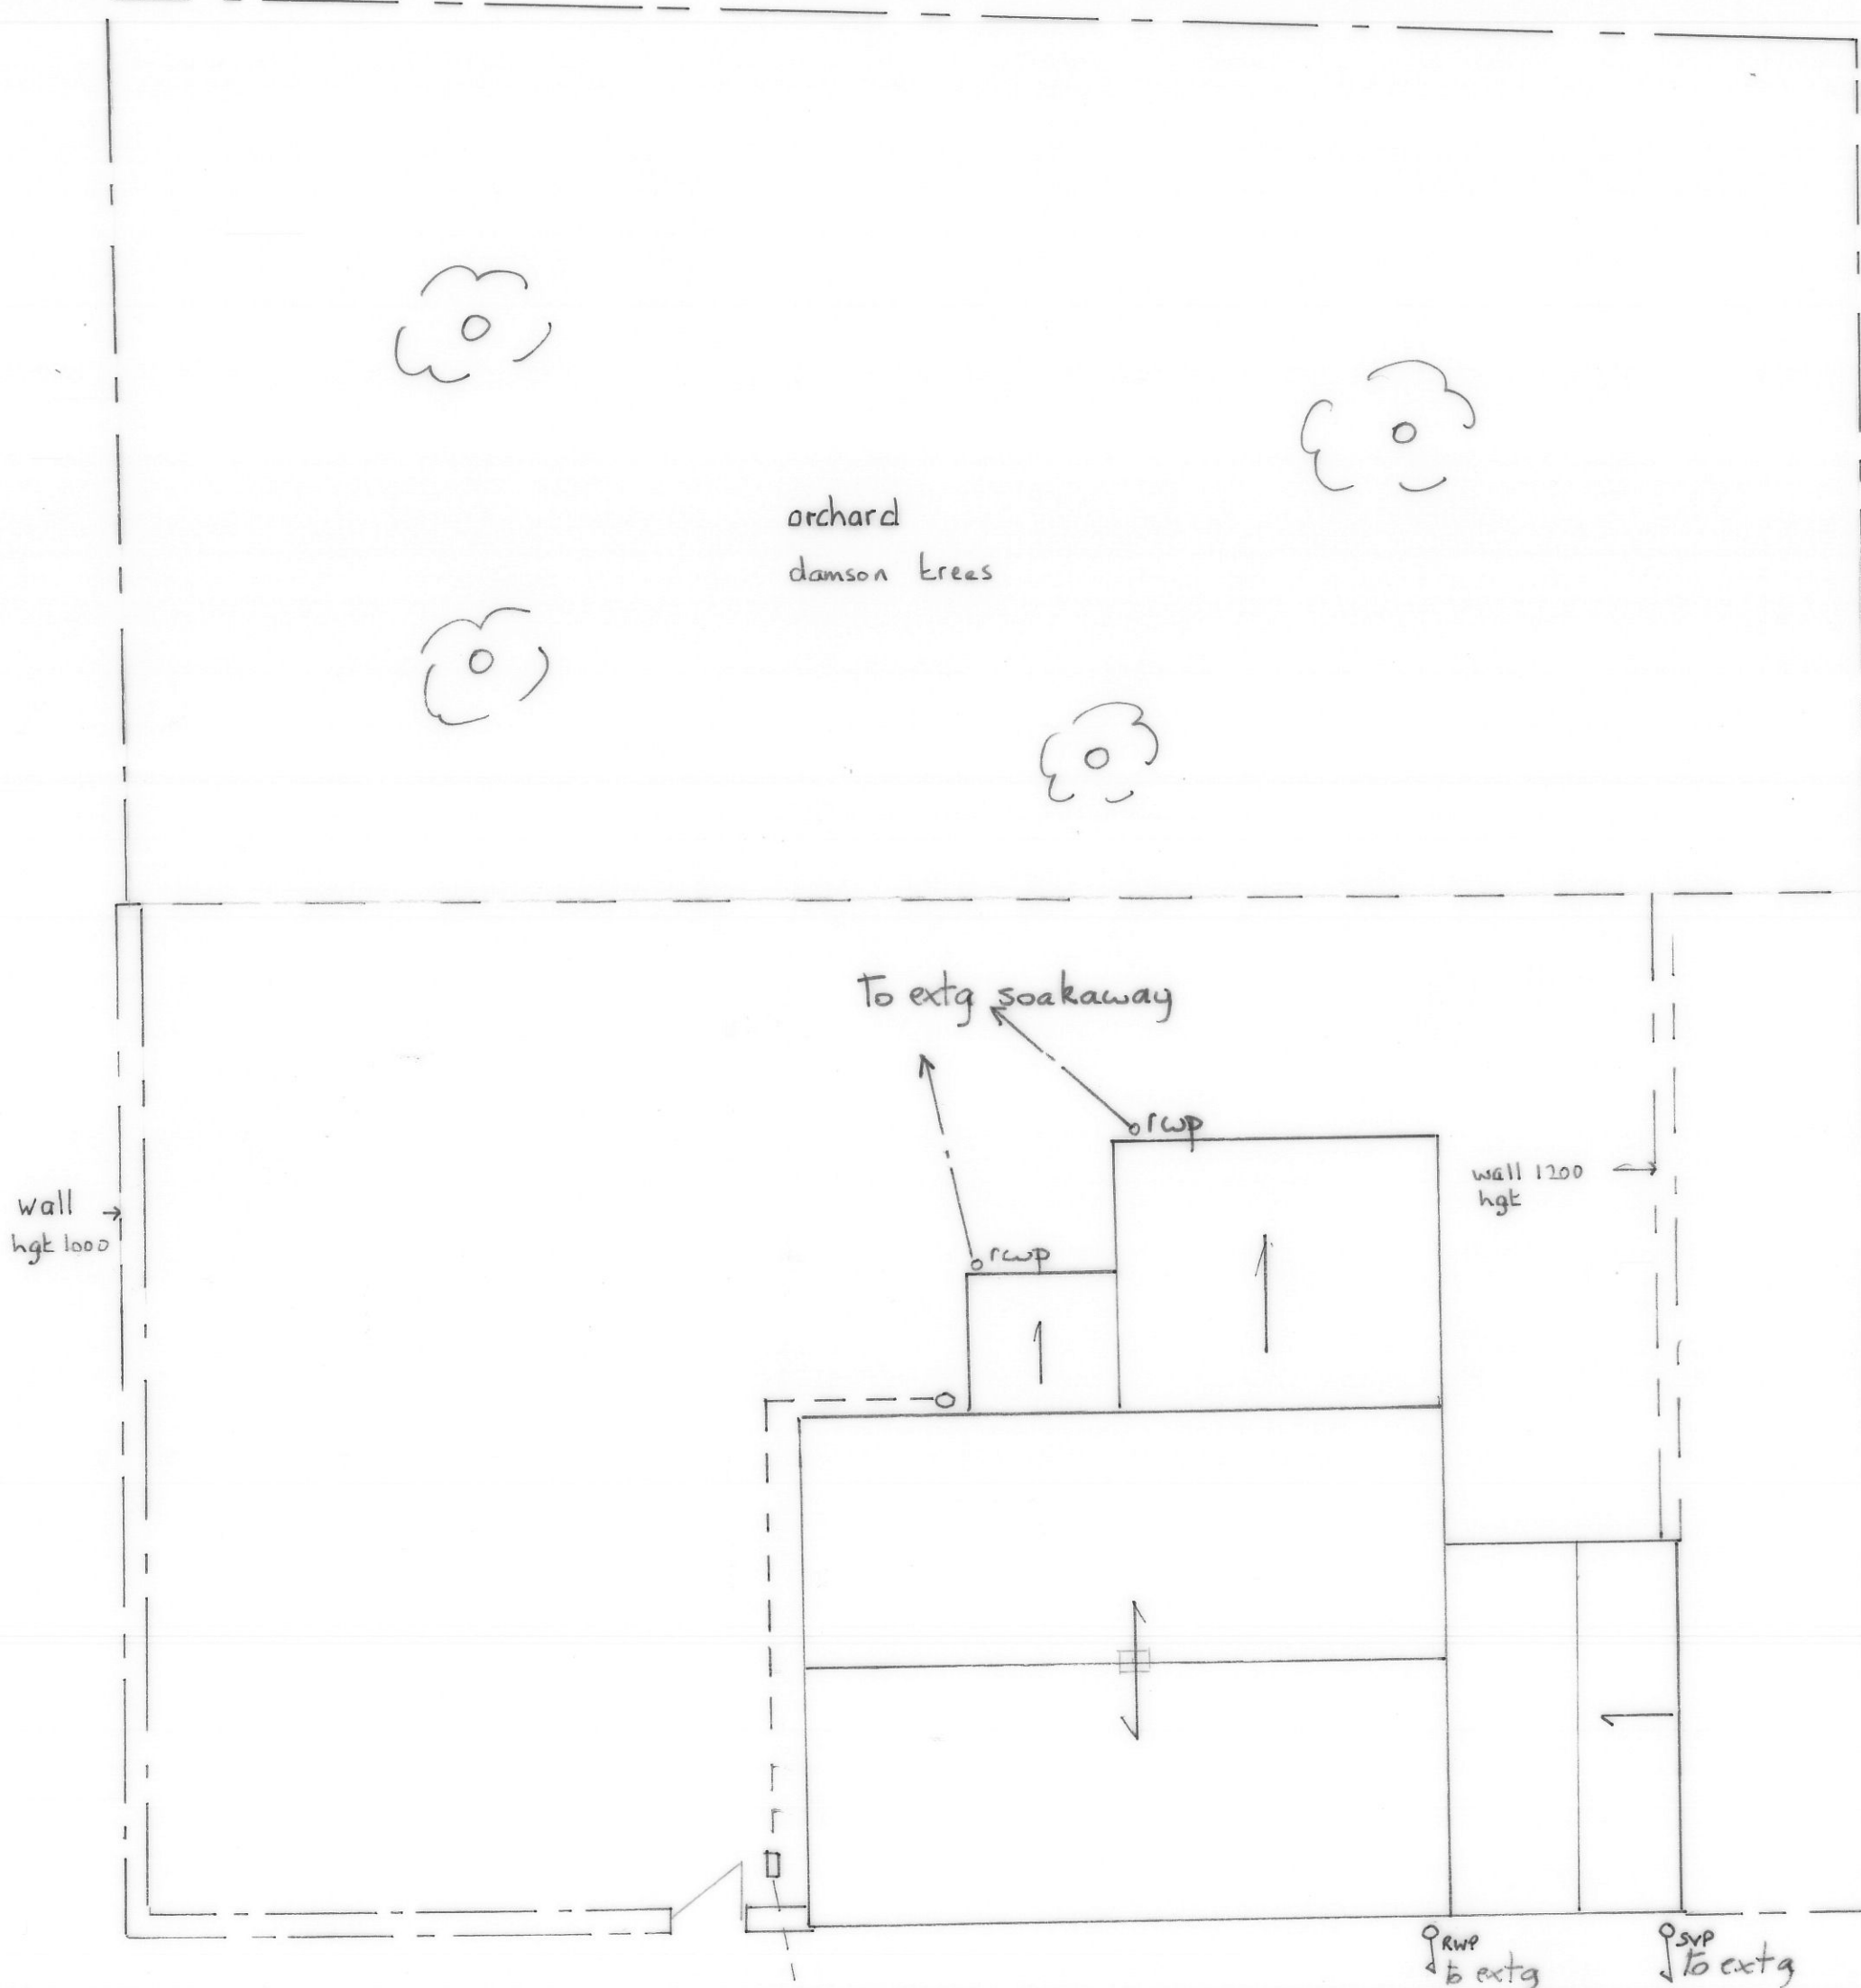

site plan - existing

 

Scale 1:100 at A3
Drawing 08
E Sheldon
Methodist Chapel
Chapel Lane
Billingley
S72 0HZ

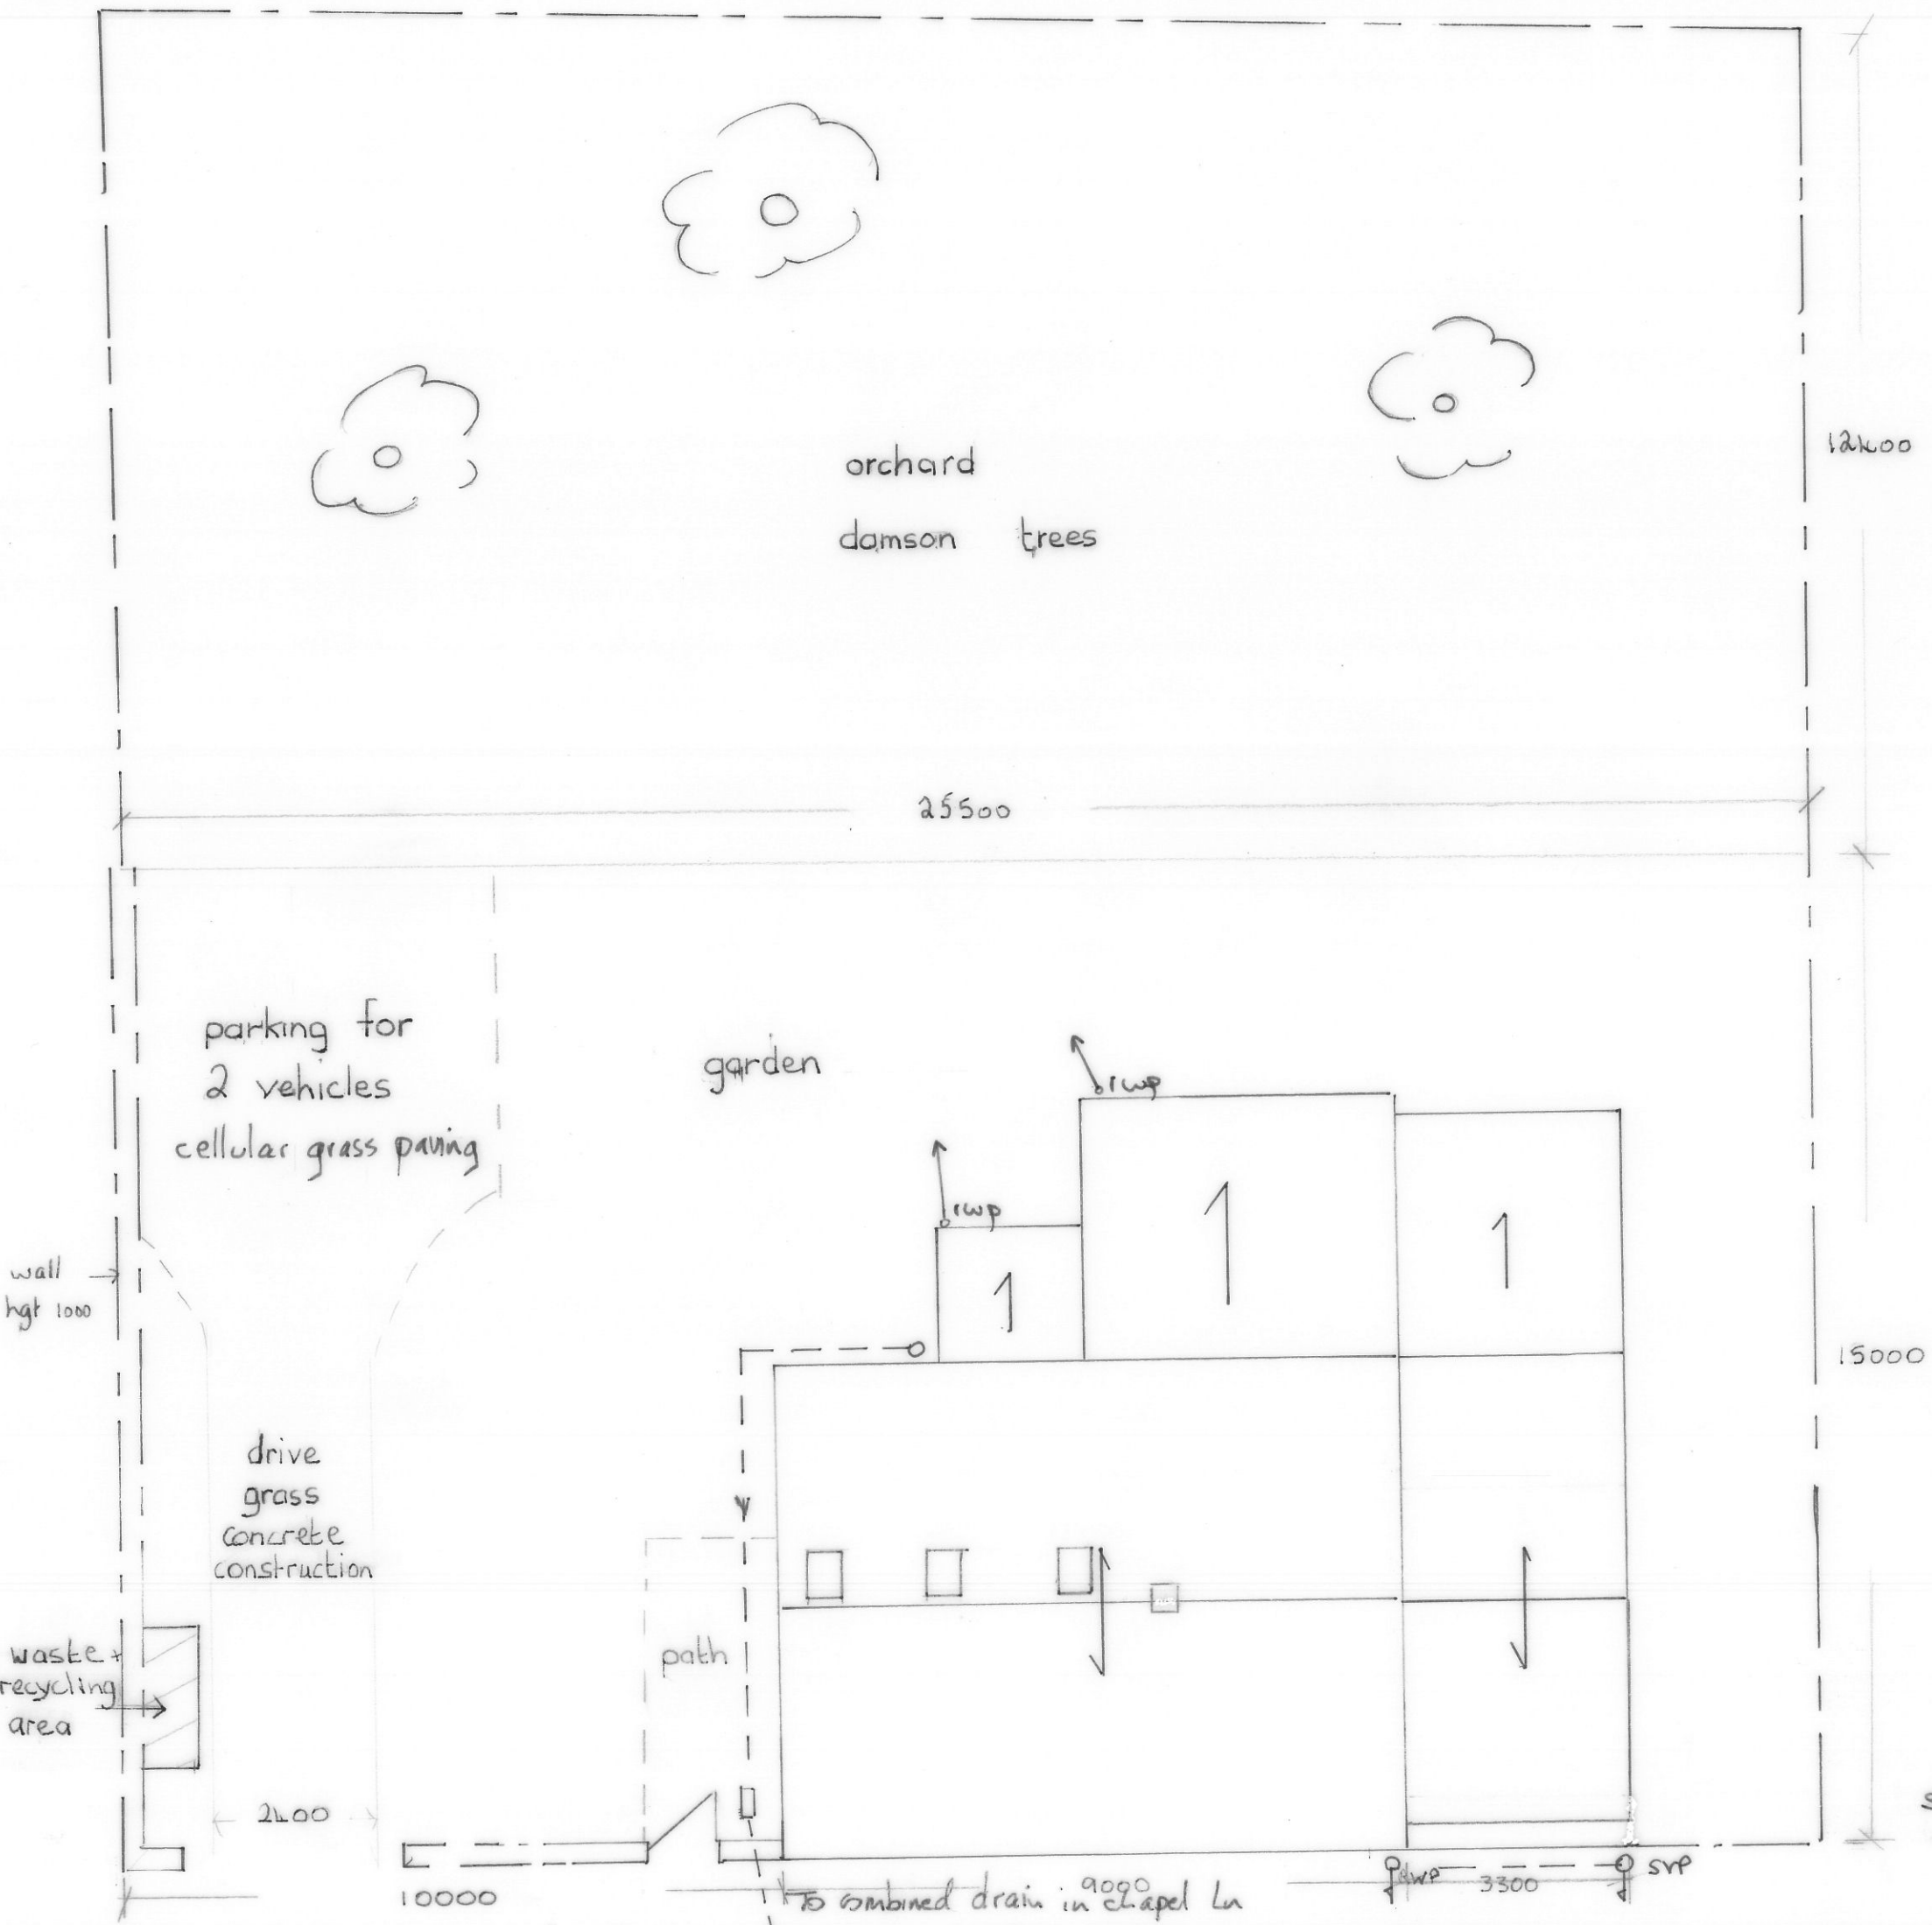

Scale 1:100 at A3
Drawing 09
E Sheldon
Methodist Chapel
Chapel Lane
Billingley
S72 0H2

site plan - proposed
scale 1:100



--- conservation area
boundary Billingley



Scale 1:500 at A3

location plan - Methodist Chapel
Billingley

Drawing 10
Scale 1:500 at A3
Methodist Chapel
Chapel Lane
Billingley
S72 OH2

fields

fields

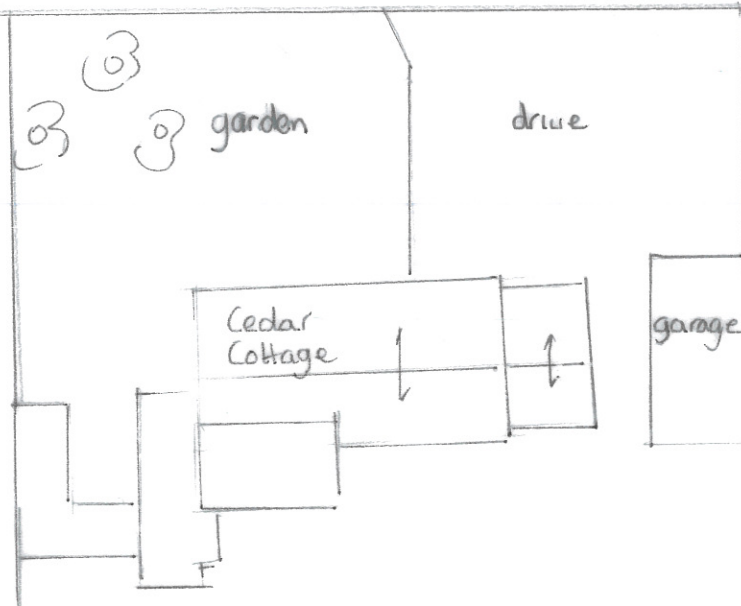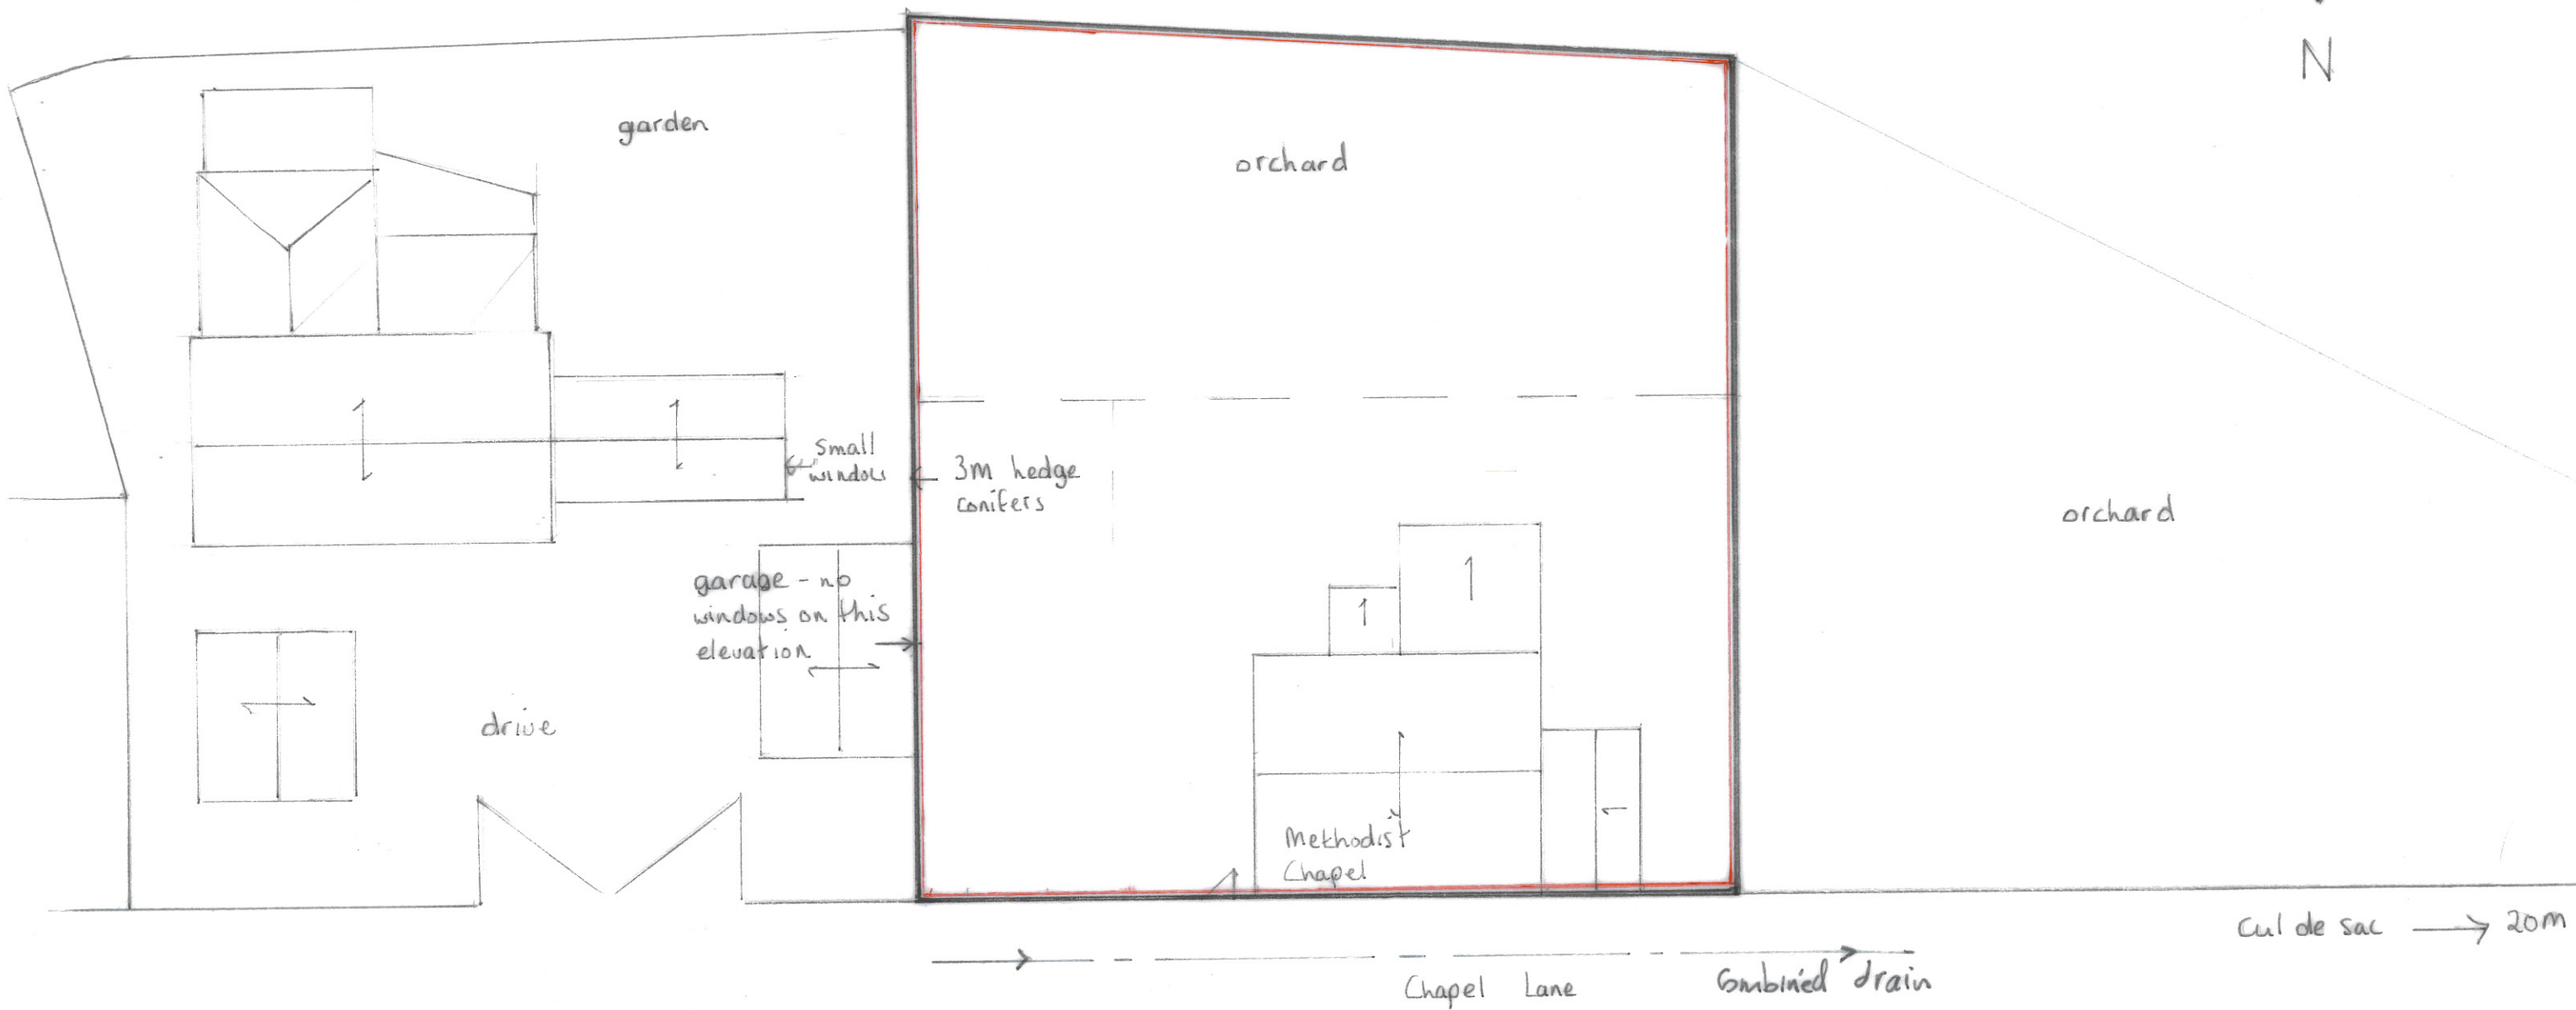

fields

Site Layout existing
showing adjacent buildings

0 2m 4m 6m 8m
Scale bar

Scale 1:200 at A3
Drawing 11
E Sheldon
Methodist Chapel
Chapel Lane
Billingley
S72 0H2