



Drawing No.	Rev No.
MIF001 -004	

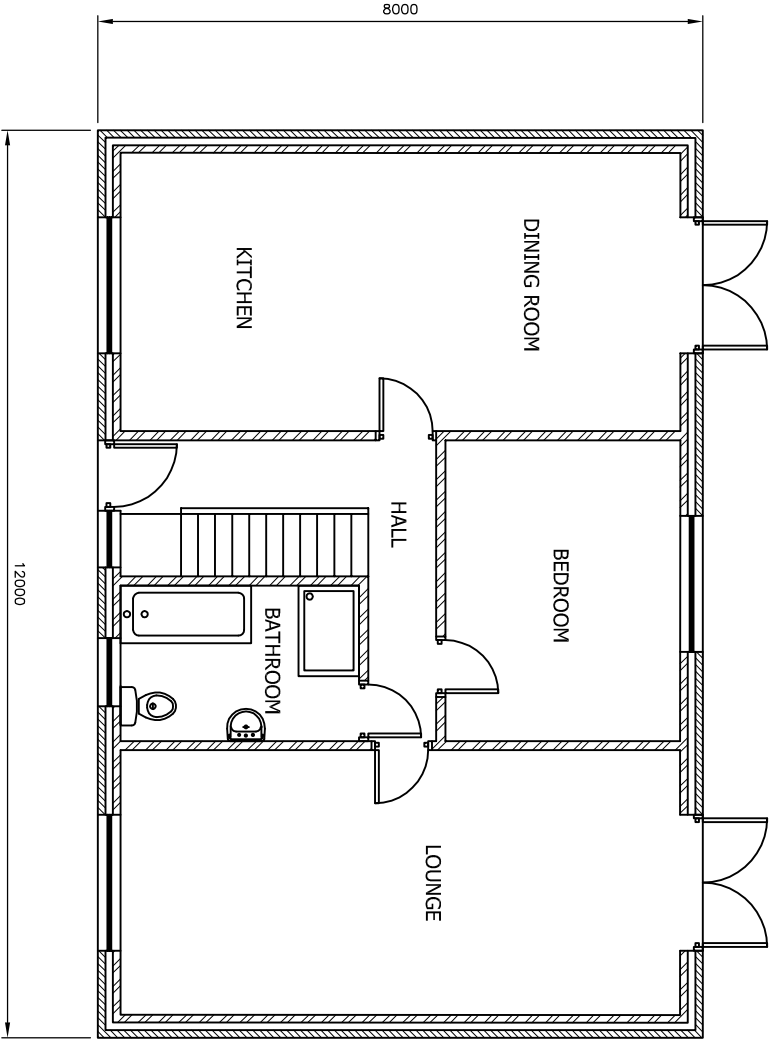

PROPOSED GROUND FLOOR PLAN
SCALE 1:100 AT A3

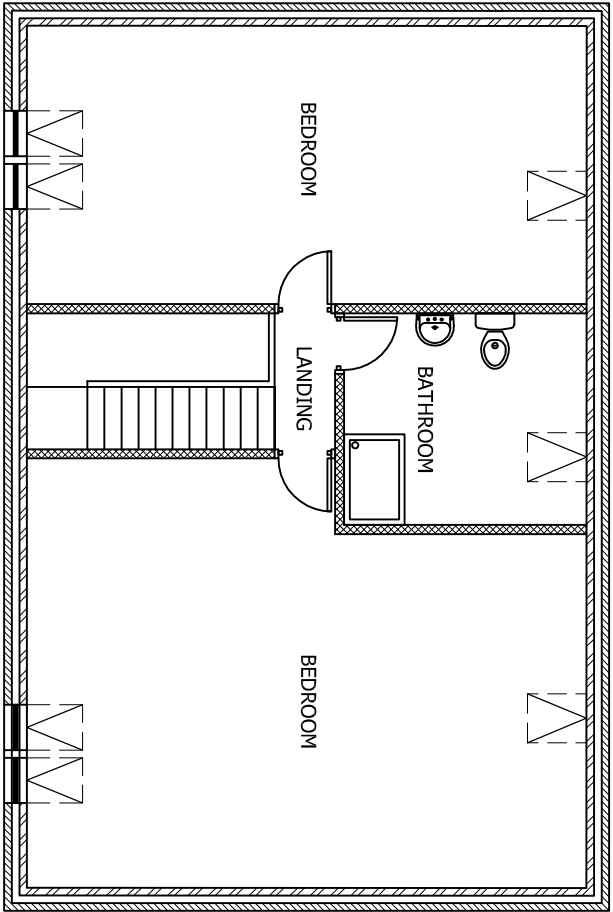

PROPOSED FIRST FLOOR PLAN
SCALE 1:100 AT A3

DO NOT SCALE: Contractor to check all dimensions and report any omissions or errors

NOTES

Rev	Description	By	CHK	App	Date
-----	-------------	----	-----	-----	------

JRB DESIGNS LTD
1 Saville Road
Cudworth
Barnsley
S72 8LT
Tel: 01226 383542
Fax: 01226 380078
Mob: 07970 541192
Email: joinie@jrbdesigns.co.uk
This drawing is copyright. © Jrbdesigns Ltd.

Client
MR I FLETCHER

Drawing Title
PROPOSED PLANS

Address
**22, ABBEY ROAD
LUNDWOOD
BARNSELEY
S71 5QD**

Project Title:
**PROPOSED DETACHED
BUNGALOW**

Purpose of Issue:
PLANNING

Drawing Status
FIRST ISSUE

Scale at A3	Drawn By	Date	
AS SHOWN	JRB	18/02/2014	
Checked By	Date	Approved By	Date
IF	18/02/2014	IF	18/02/2014
Project No.	Drawing No.	Revision	
MIF001	004		

APPROVAL ☒ INFORMATION ☐ TENDER ☐ CONTRACT ☐ CONSTRUCTION ☐