




| Drawing No. | Rev No. |
|-------------|---------|
| MPS001 -003 |         |

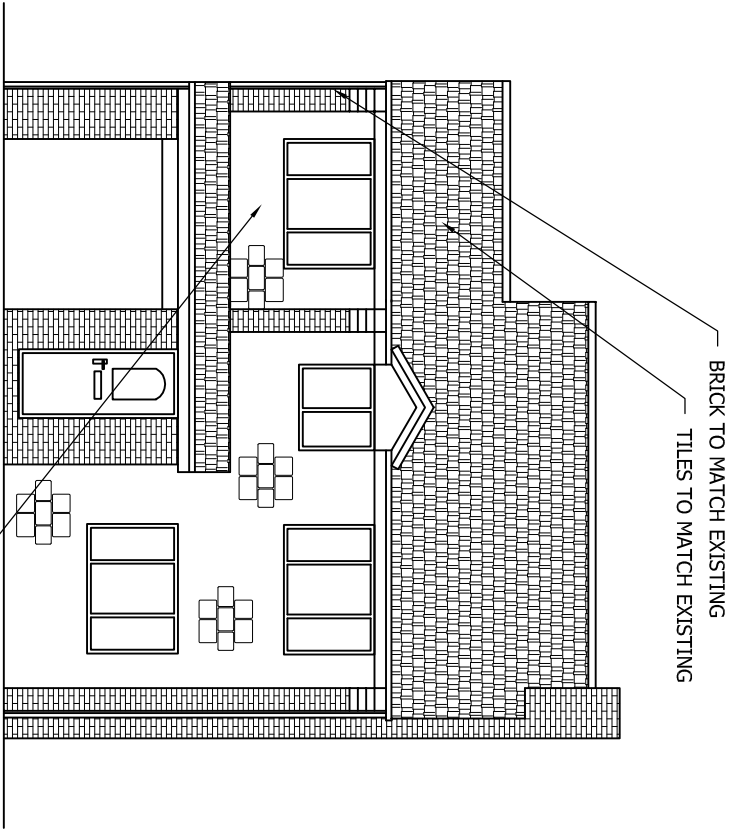

PROPOSED FRONT ELEVATION  
SCALE 1:100 AT A3

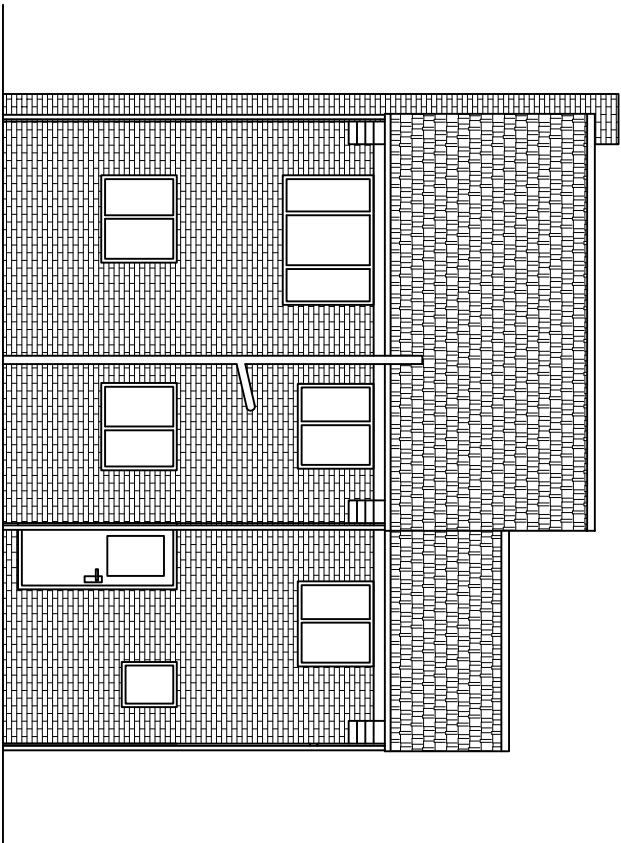

PROPOSED REAR ELEVATION  
SCALE 1:100 AT A3

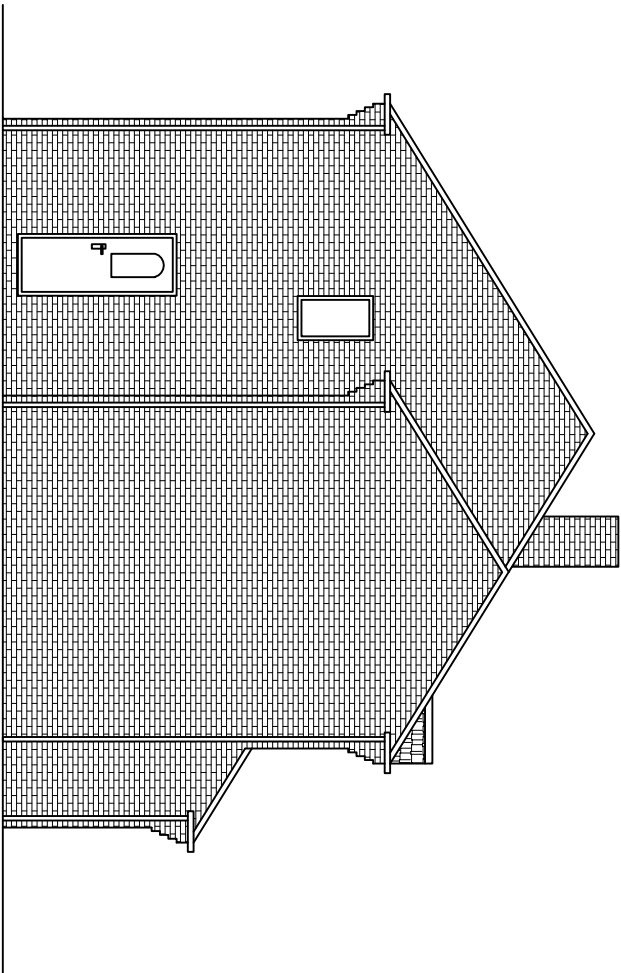

PROPOSED END ELEVATION  
SCALE 1:100 AT A3

DO NOT SCALE: Contractor to check all dimensions and report any omissions or errors

## NOTES

| Rev | Description | By | CHK | App | Date |
|-----|-------------|----|-----|-----|------|
|-----|-------------|----|-----|-----|------|

JRB DESIGNS LTD  
1 Saville Road  
Cudworth  
Barnsley  
S72 8LT  
Tel: 01226 383542  
Fax: 01226 380078  
Mob: 07970 541192  
Email: join@jrbdesigns.co.uk  
This drawing is copyright. © Jrbdesigns Ltd.

Client

MR P SINCLAIR

Drawing Title

PROPOSED ELEVATIONS

Address

17 DOVESIDE DRIVE  
DARFIELD  
BARNSLEY  
S73 9JJ

Project Title:

PROPOSED TWO STOREY  
SIDE EXTENSION

Purpose of Issue:

PLANNING

Drawing Status

FIRST ISSUE

|             |             |             |
|-------------|-------------|-------------|
| Scale at A3 | Drawn By    | Date        |
| AS SHOWN    | JRB         | 30/05/2014  |
| Checked By  | Date        | Approved By |
| 30/05/2014  | 30/05/2014  | 30/05/2014  |
| Project No. | Drawing No. | Revision    |
| MPS001      | 003         | -           |

APPROVAL ☒ INFORMATION ☐ TENDER ☐ CONTRACT ☐ CONSTRUCTION ☐