
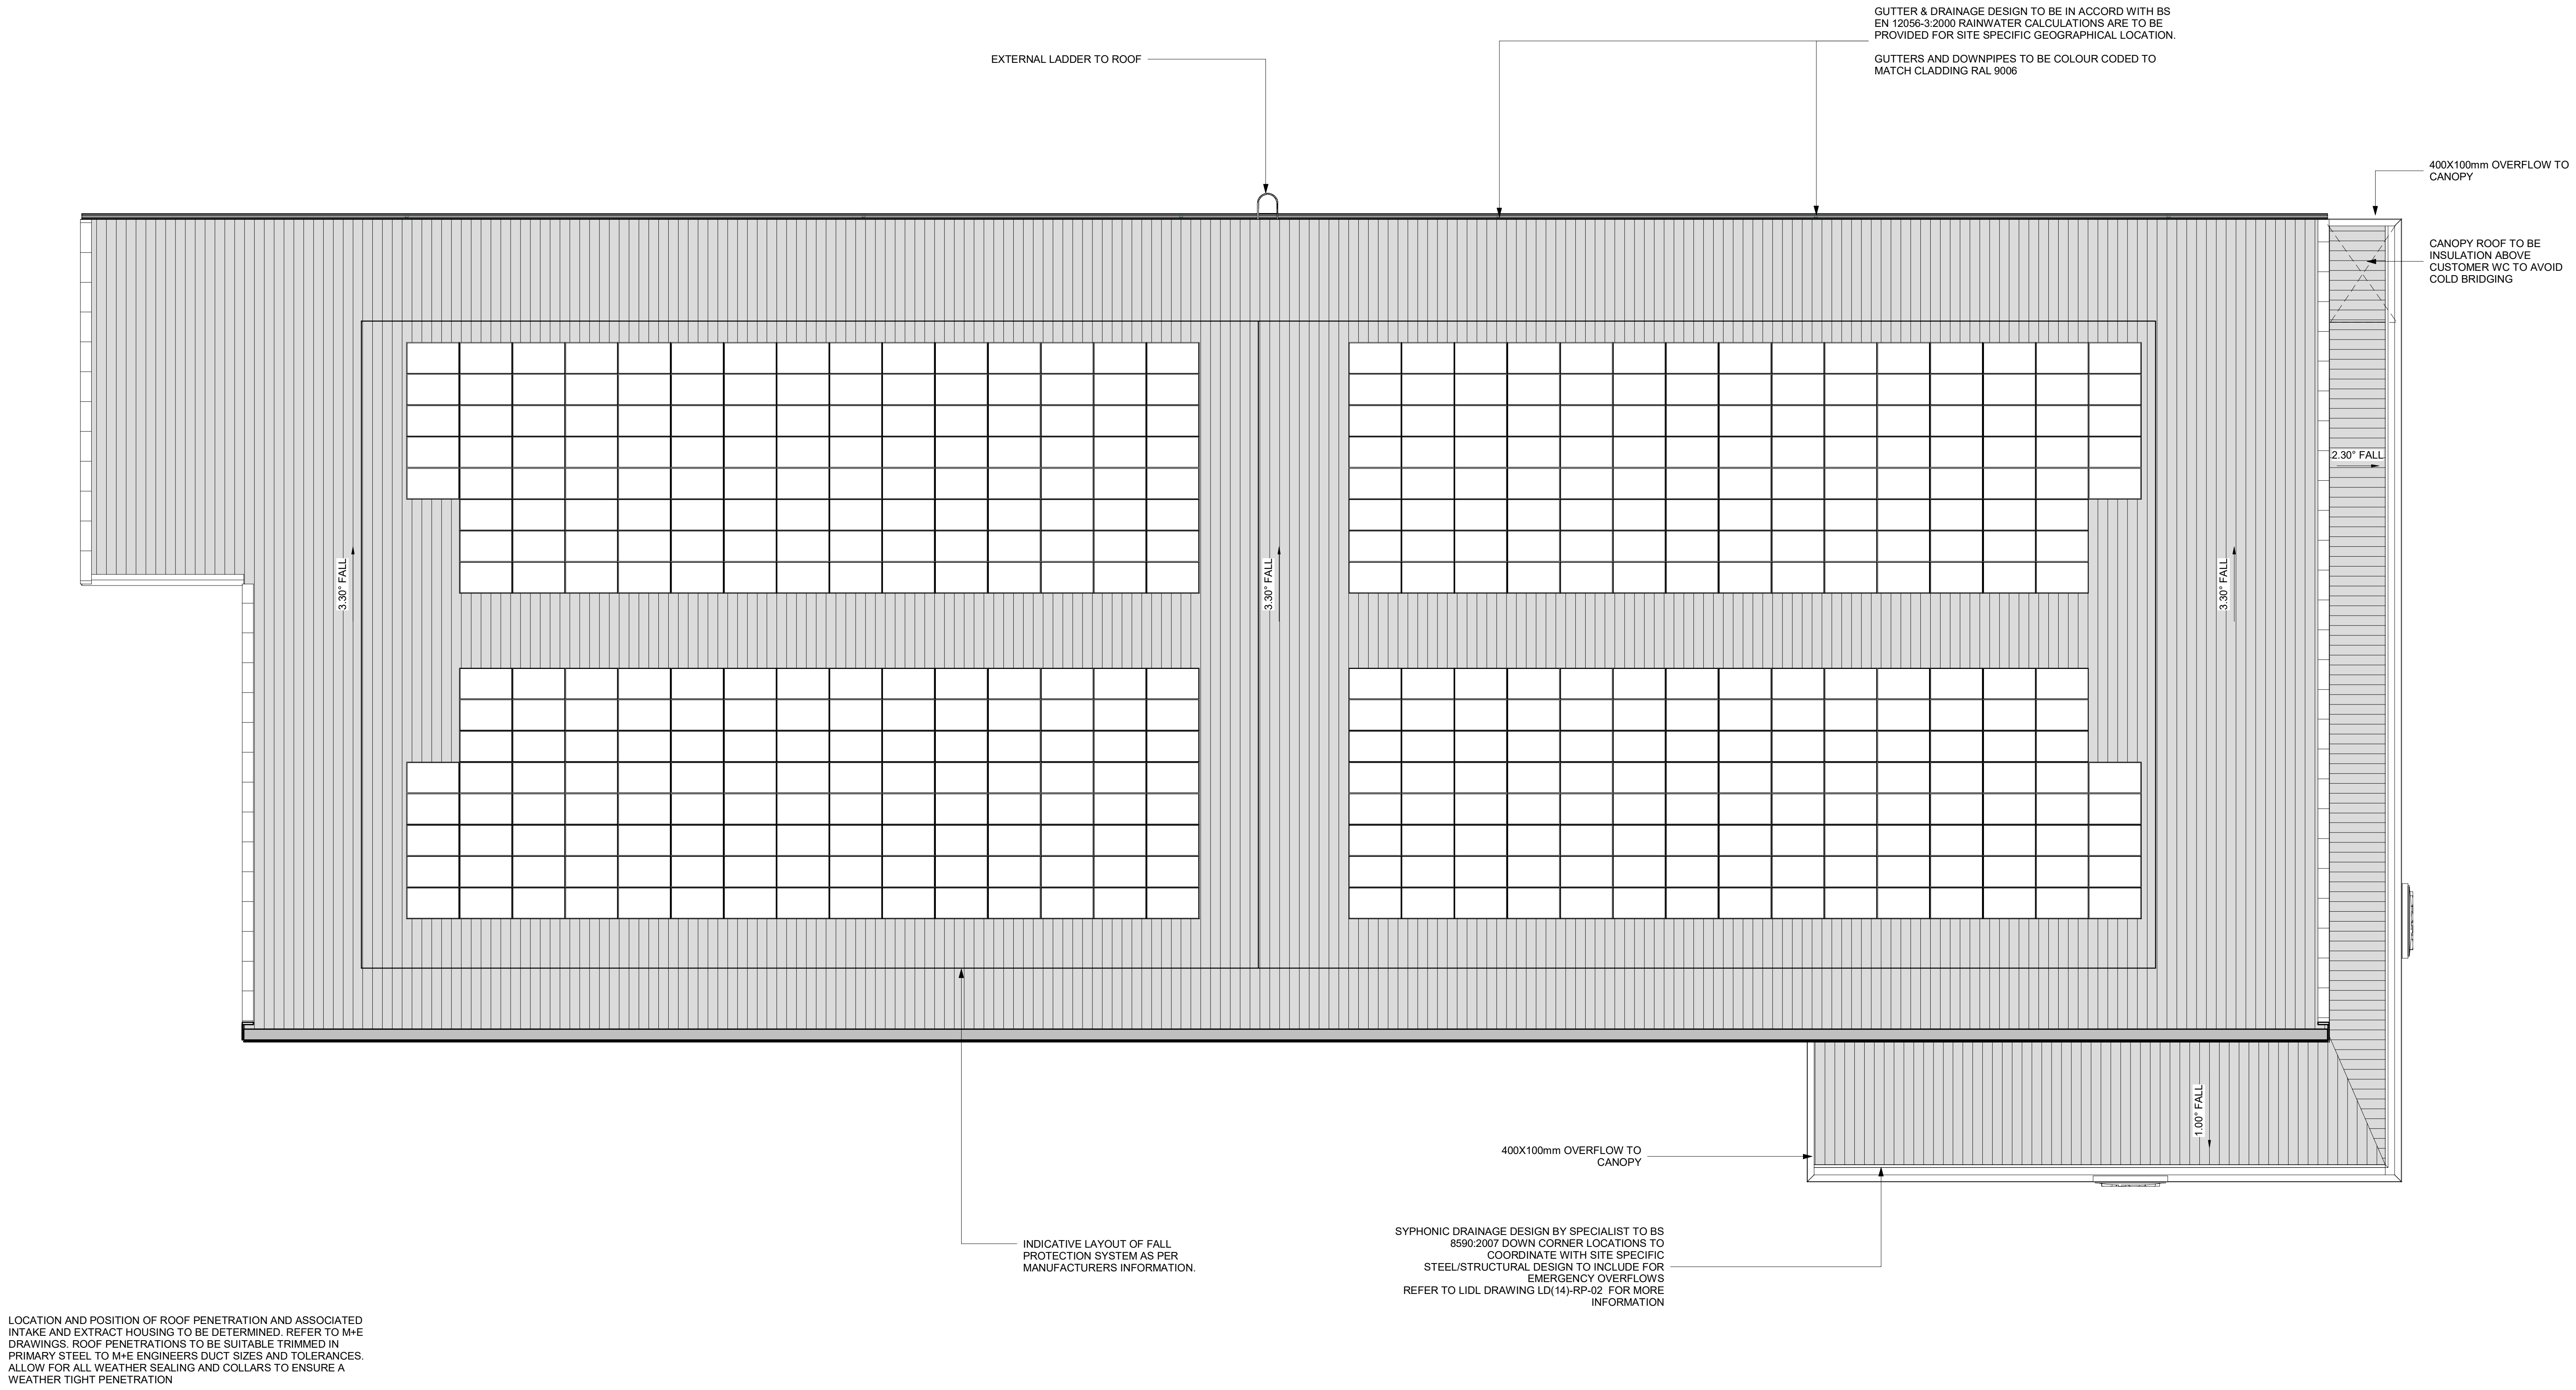


 

C2	PLANNING ISSUE	31/01/23	NH	JM
C1	PLANNING ISSUE	04/02/23	DM	FW
Rev	Description	Date	By	Chk

Status

PLANNING

SMR

SMALLEY MARSEY RISPIN

ARCHITECTS

Floor 2 - The Exchange - Station Parade - Harrogate - HG1 1TS
01423 707 757 admin@smrarchitects.co.uk

Project

HOYLAND, CROSS KEYS LANE

Client



Drawing Title

PROPOSED ROOF PLAN

Proj Ref	Origin	Zone	Level	Type	Rate	Norm	Status	Rev
-- 7579 - SMR -	00 -	01 -	DR -	A -	2102 -	A3 -	C2	
SMR Job Ref	Sheet	A0	Scale	1 : 100	Drawn	SM		