
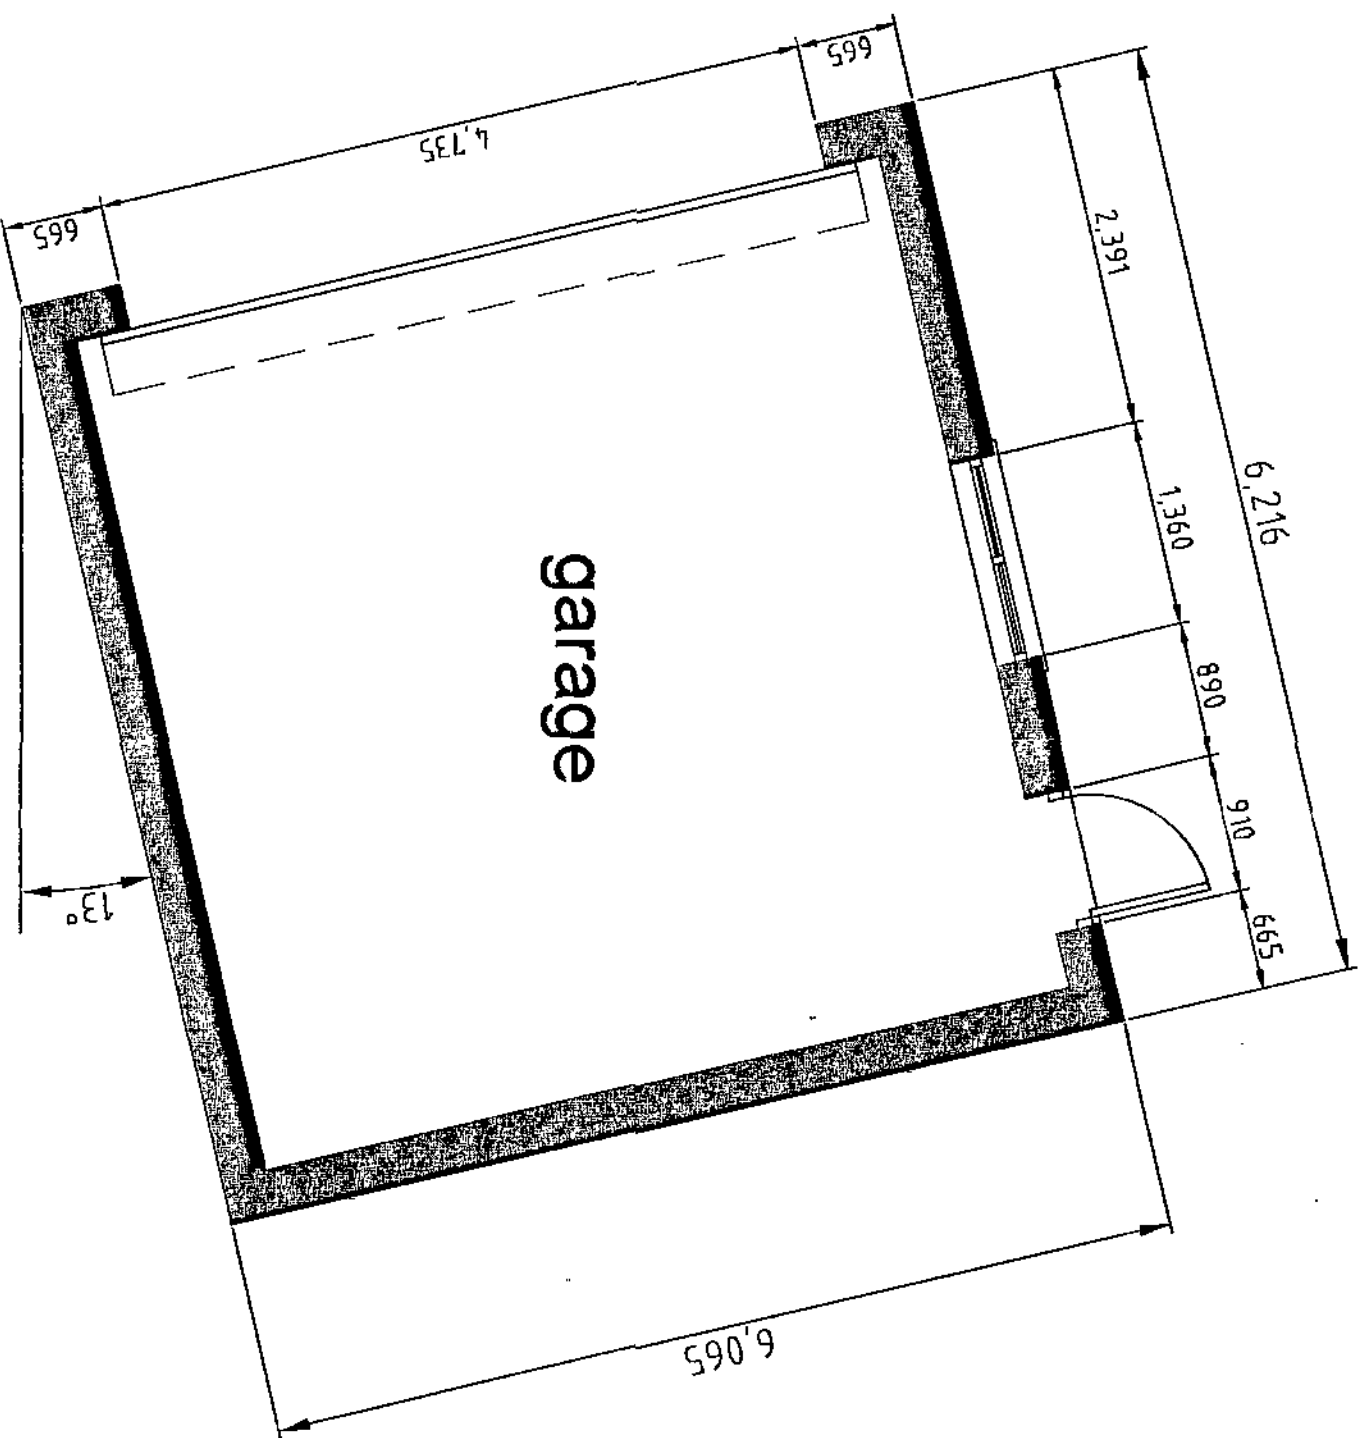
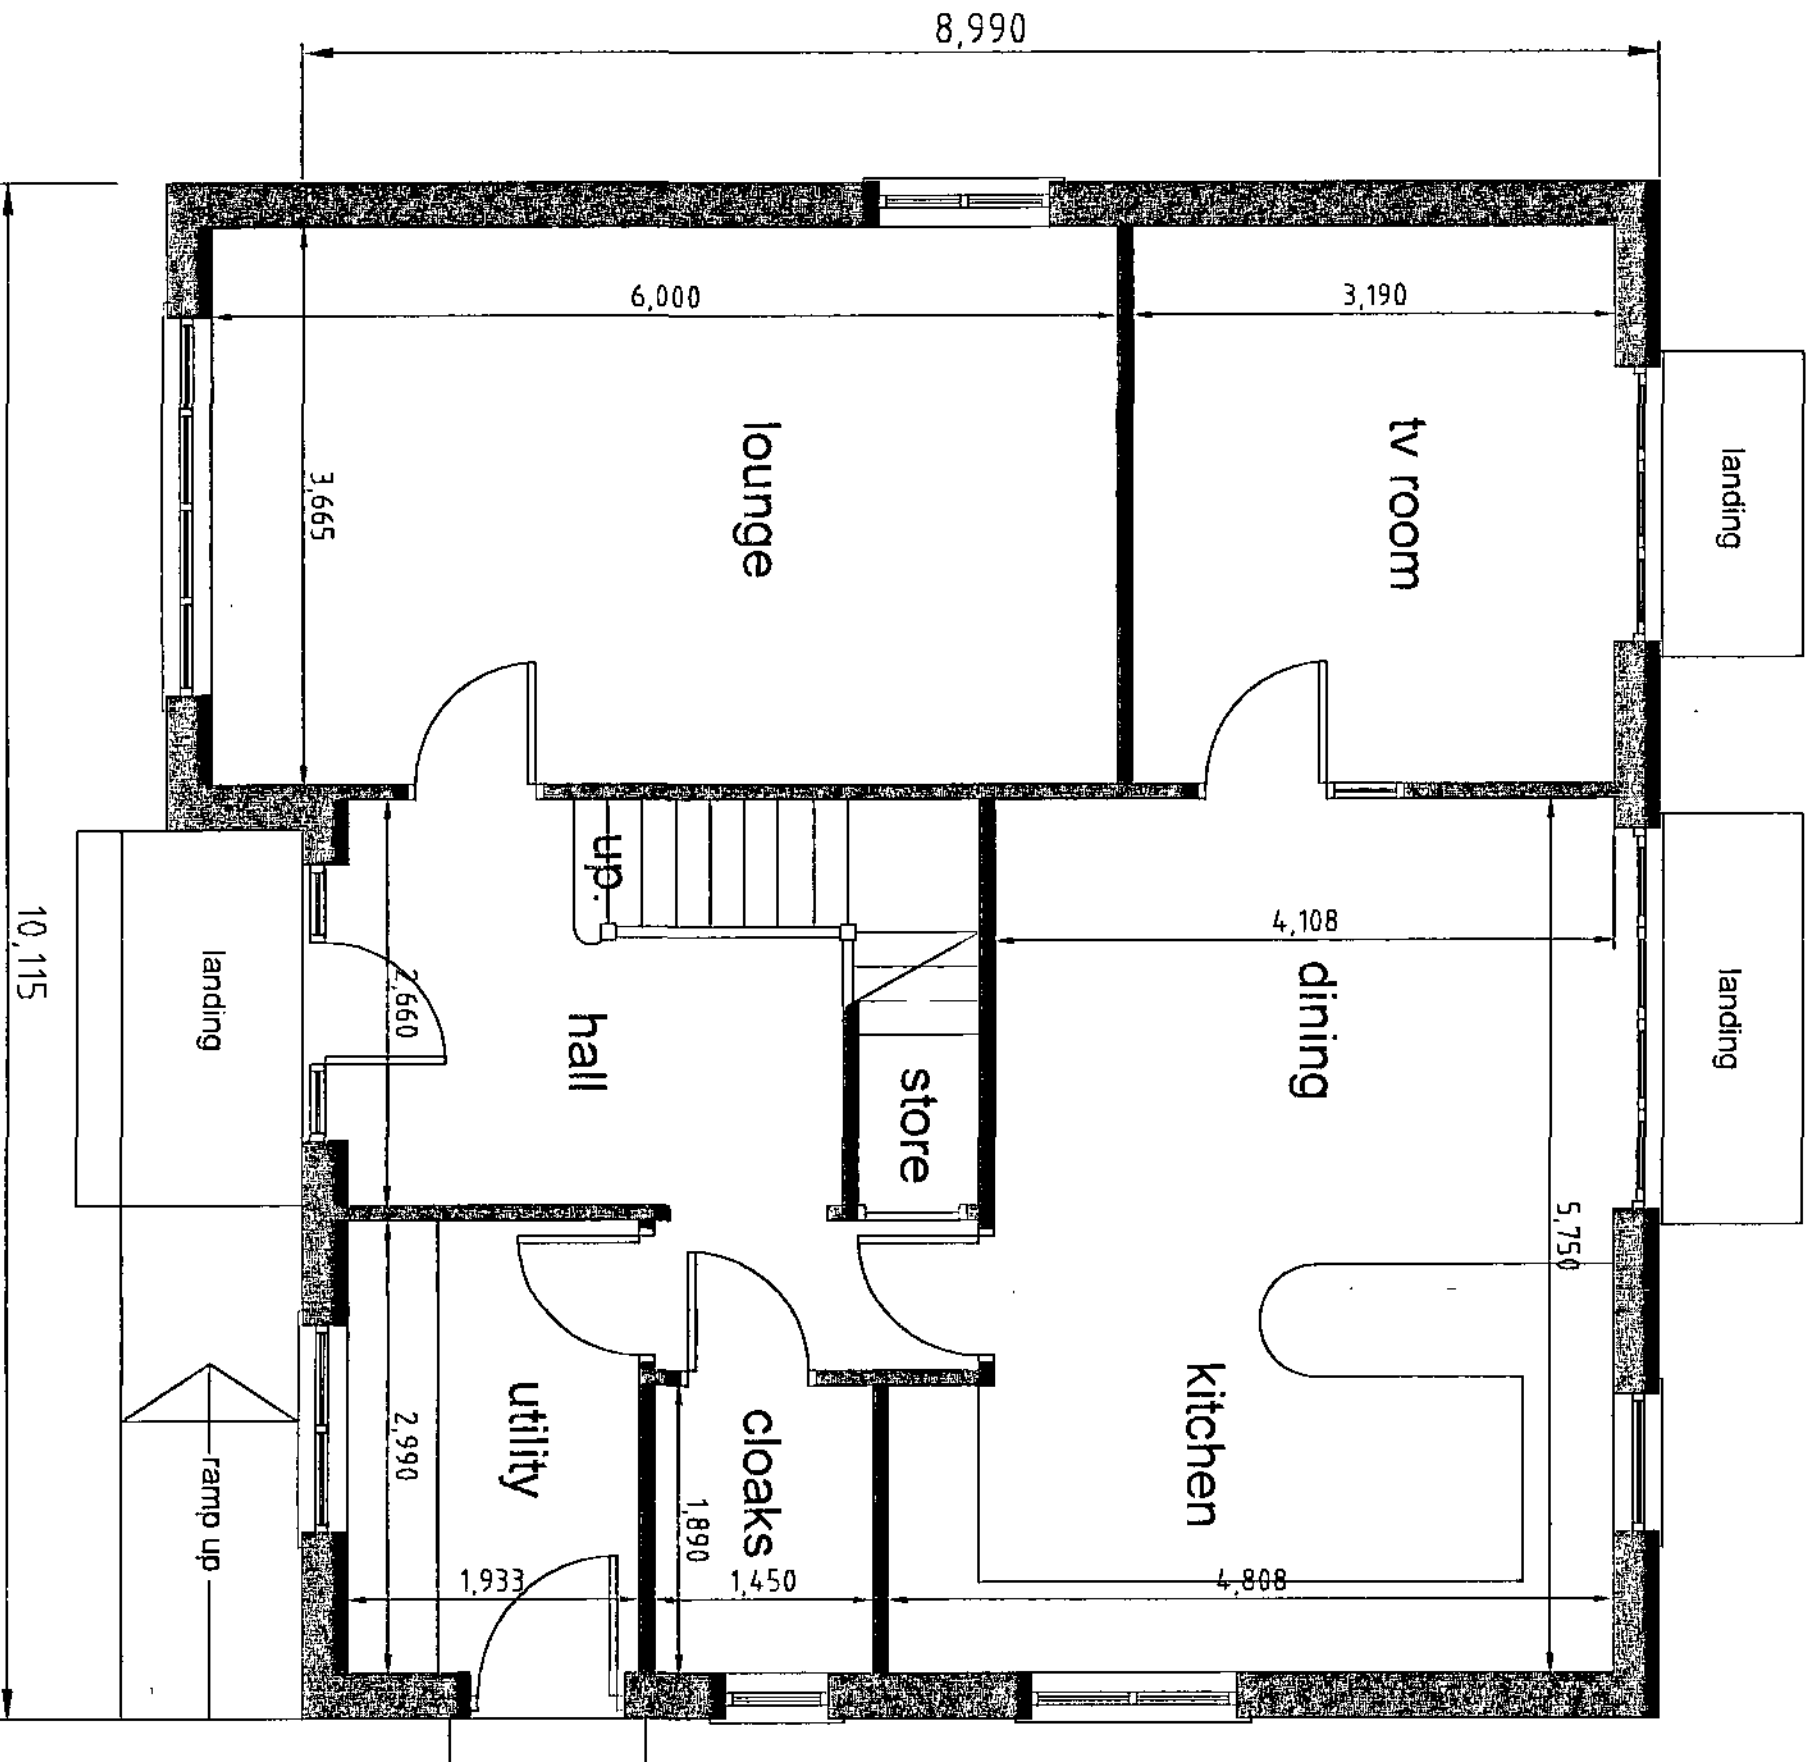
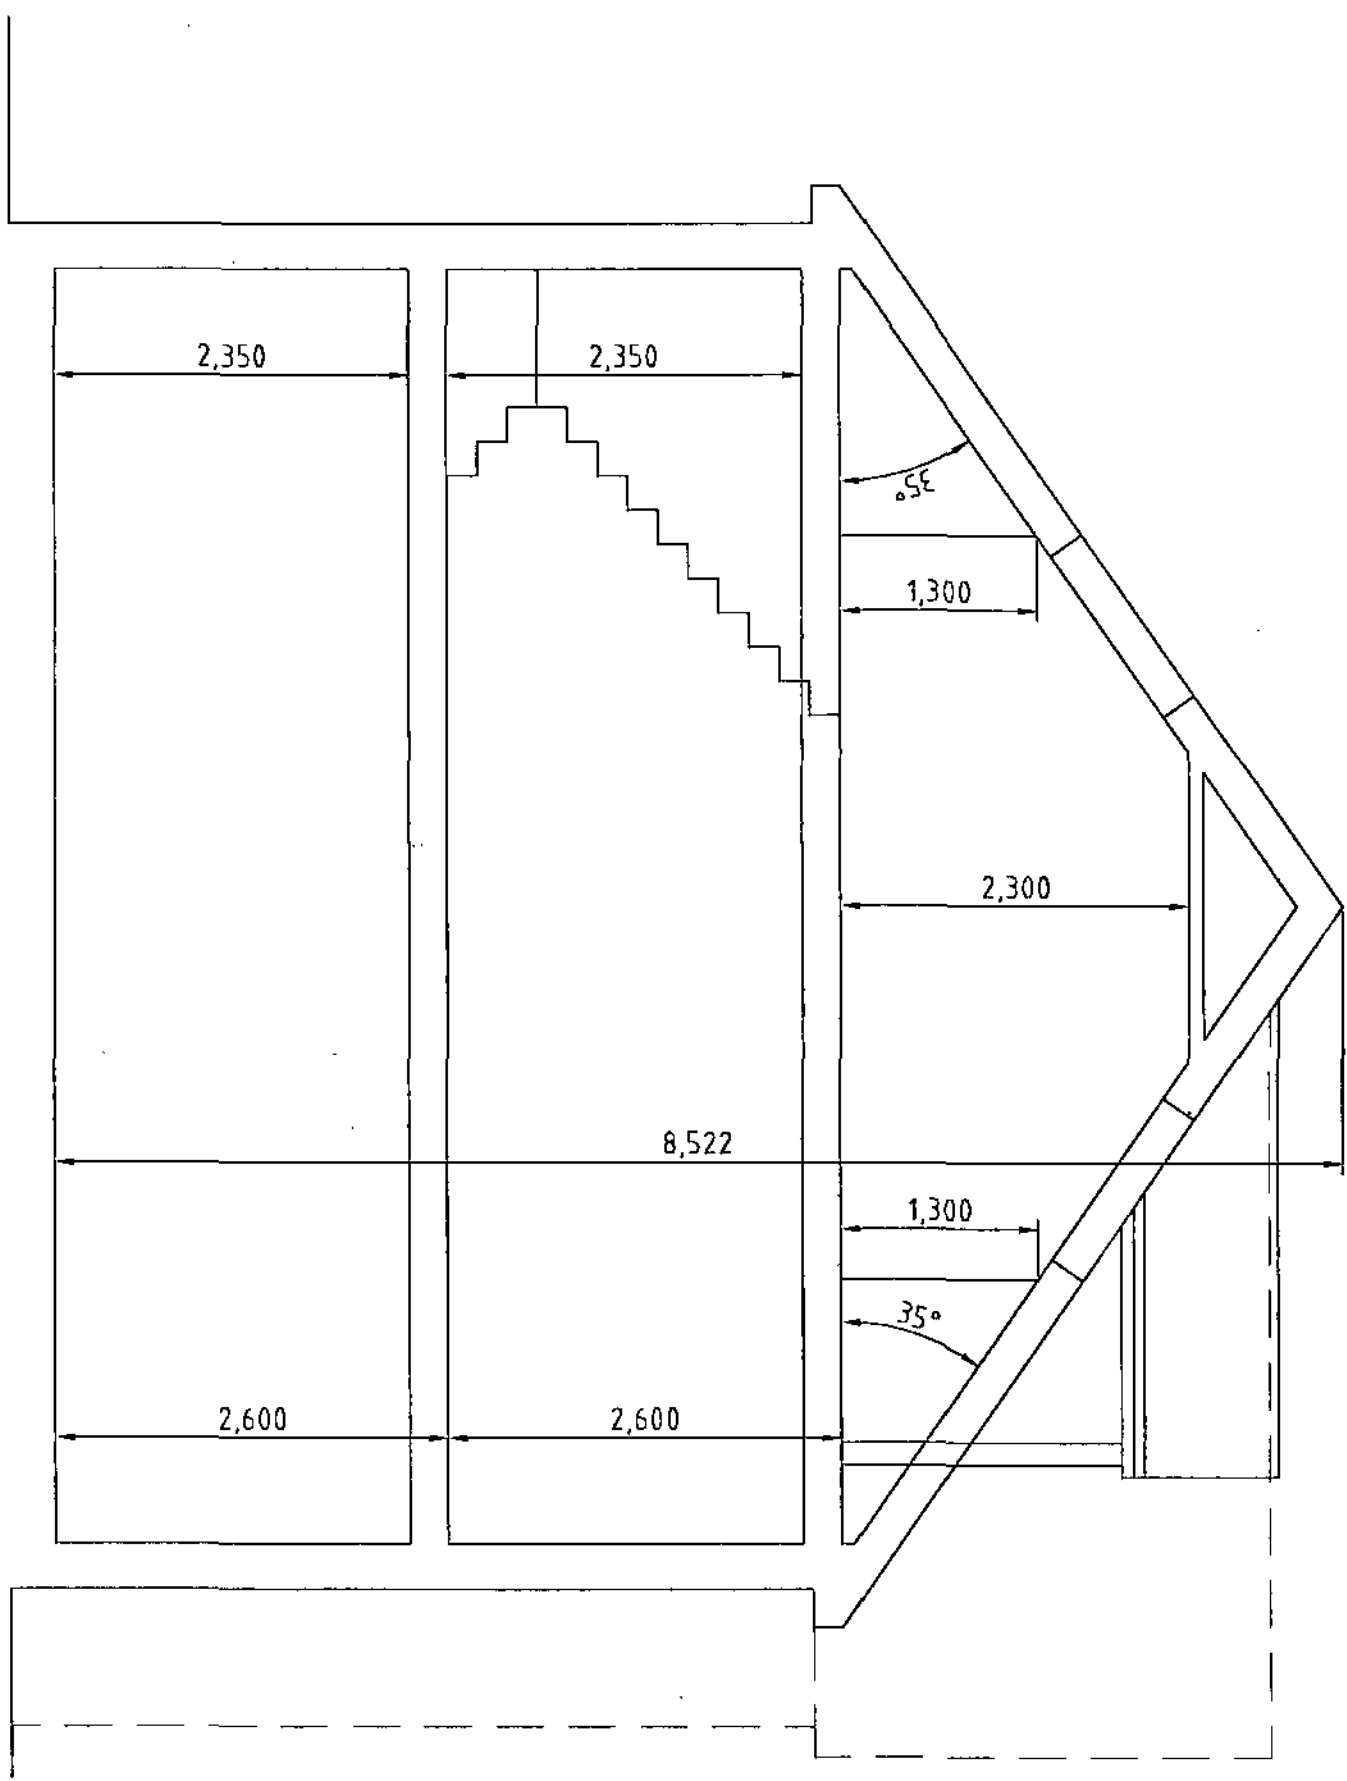
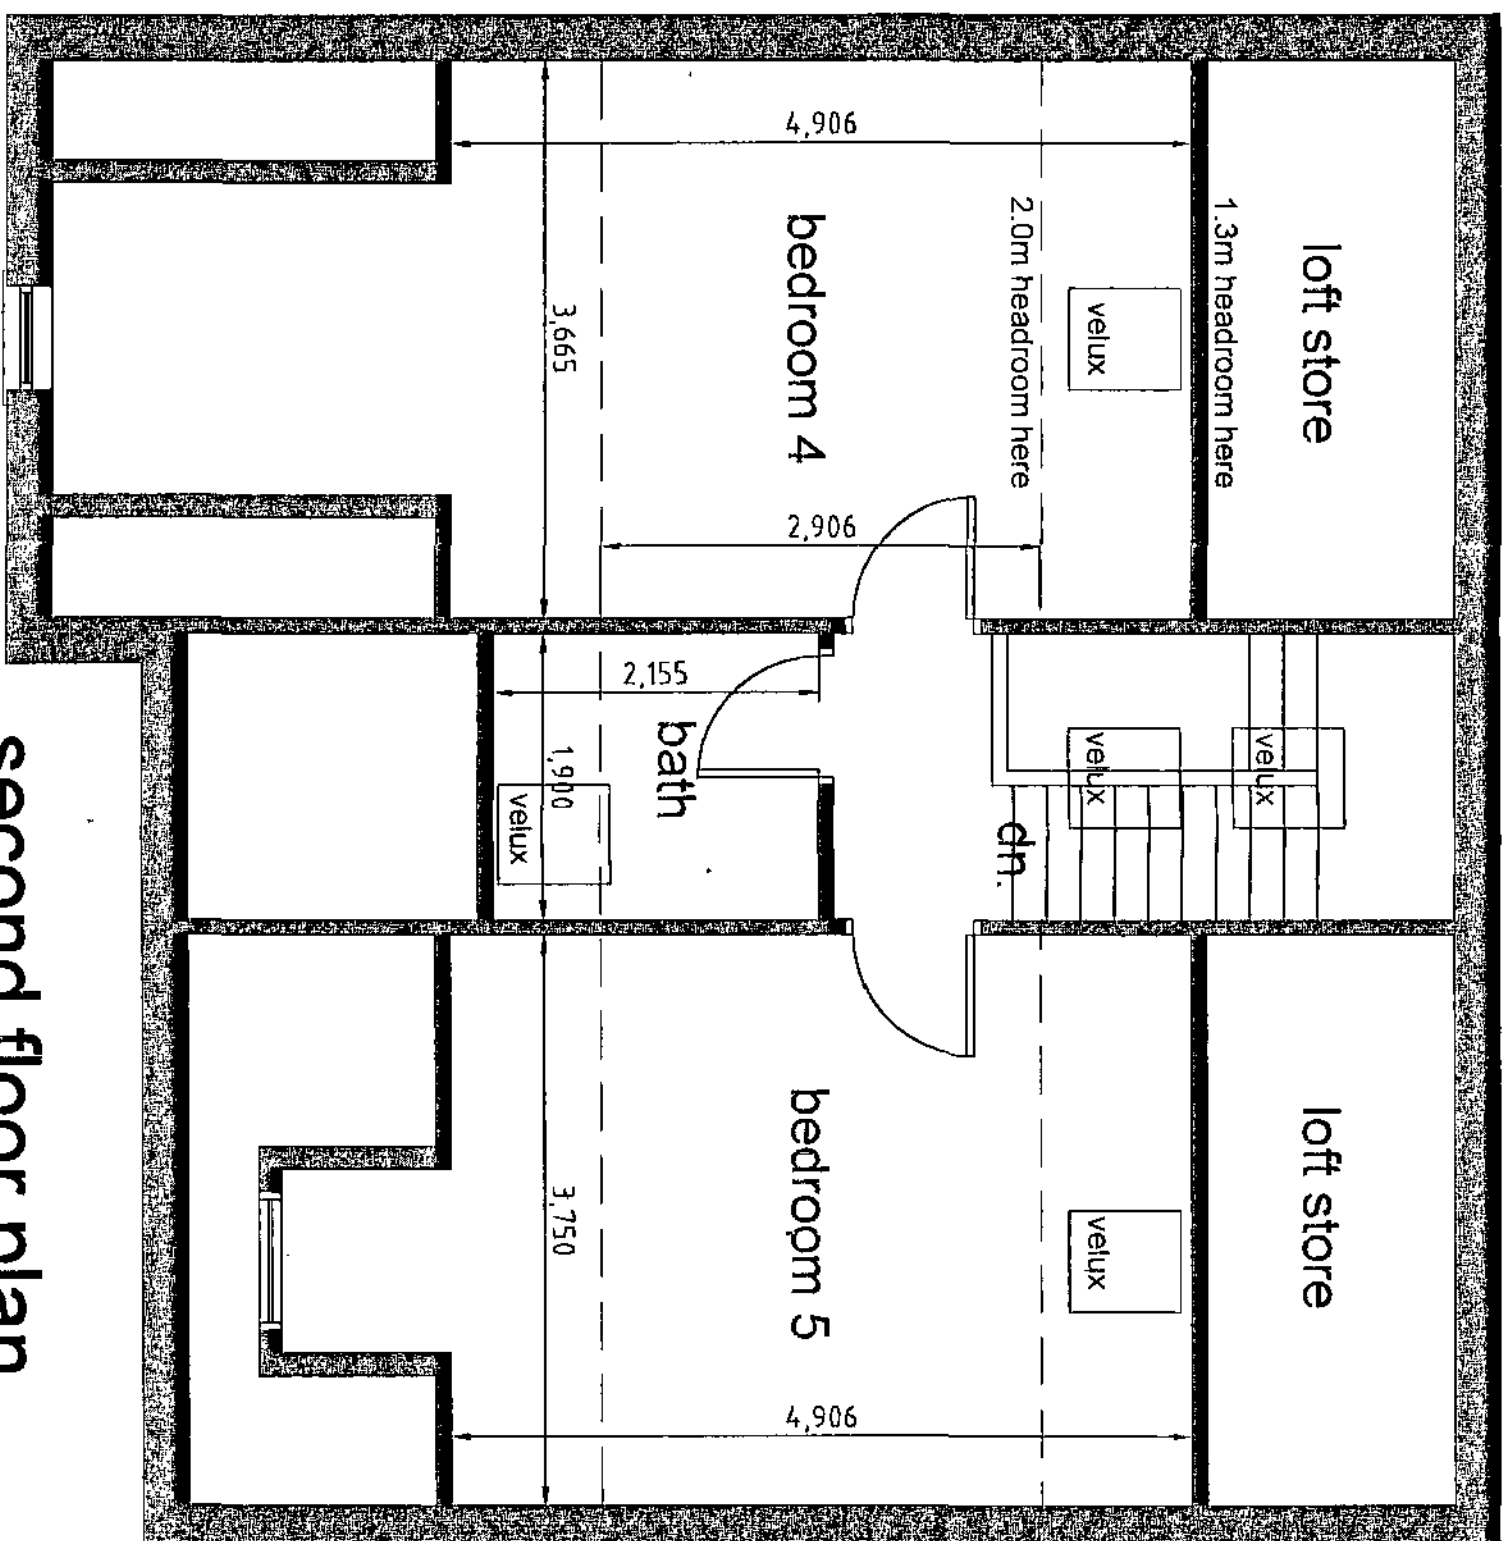


1) This drawing and the design and details depicted thereon are the copyright of Peter Dimberline Chartered Architect.
2) All dimensions on this drawing are to be checked by the Contractor and any discrepancies are to be reported to the Architect.
3) Do not scale critical dimensions of this drawing.
4) Contractor to ensure that all Health & Safety requirements (CMA Regulations) in relation to this project will be complied with.

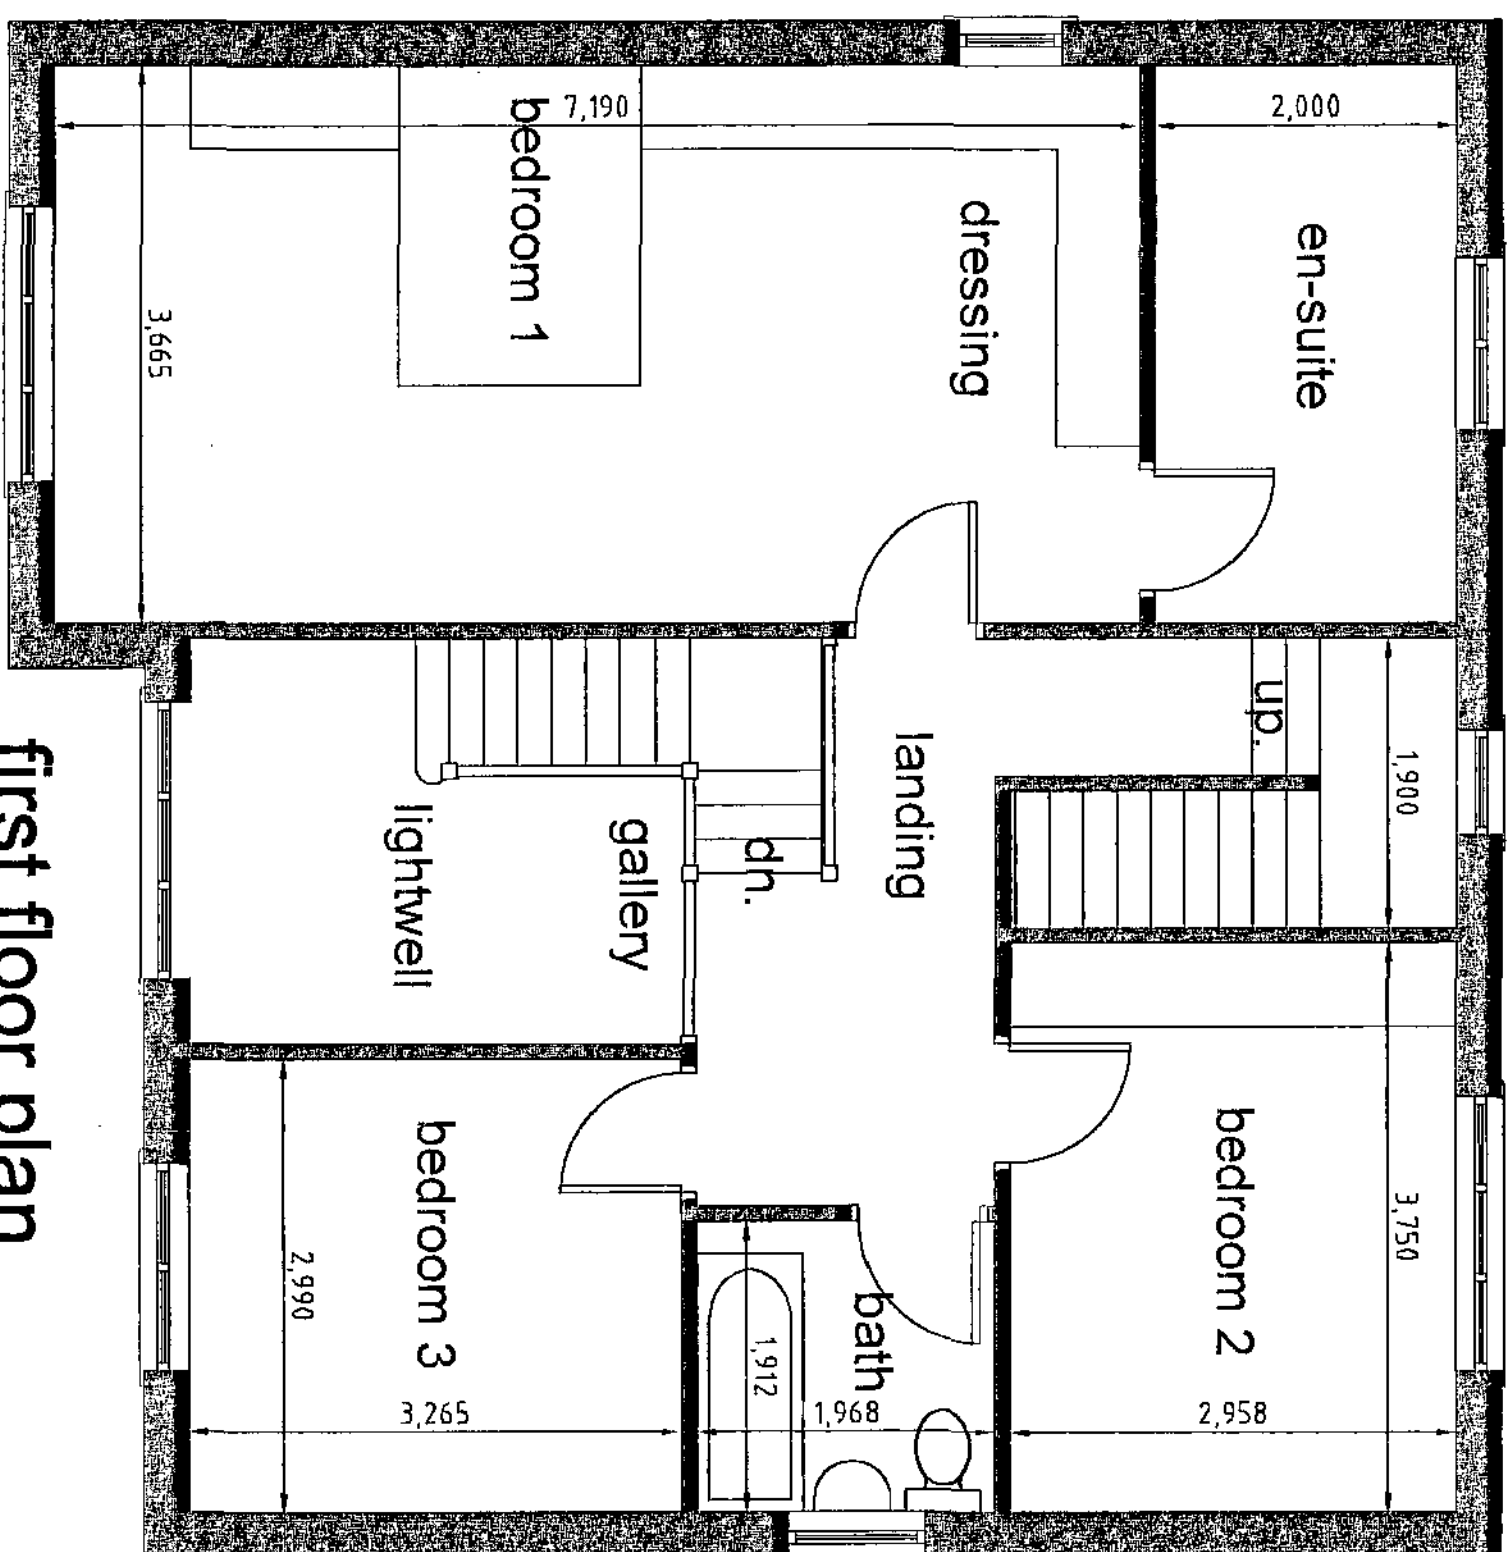

REVISIONS

PETER DIMBERLINE Dip Arch, RIBA
CHARTERED ARCHITECT
2 TIPSEY COURT, STAINCROSS
BARN斯LEY, S75 6FZ
tel/fax (01226) 390947
email: pdimberline@iscall.co.uk

CLIENT
Mr and Mrs Hadfield

PROJECT
Proposed detached dwelling with detached garage

LOCATION
Land adjacent Top House, Top Row, Ardsley, Barnsley, S71 5EJ


DRAWING
Proposed layouts and basic section

SCALES 1:50 **DATE** July '12

DRWG No. 2012/009/01 **DRAWN BY** PD

REV.


1) This drawing and the design and details depicted therein are the copyright of Peter Dimberline Chartered Architect.
2) All dimensions on this drawing are to be checked by the Contractor and any discrepancies are to be reported to the architect.
3) The Contractor shall be responsible for obtaining all necessary planning and building regulations approval.
4) Contractor to ensure that all Health & Safety requirements (CDM Regulations) in relation to this project will be complied with.

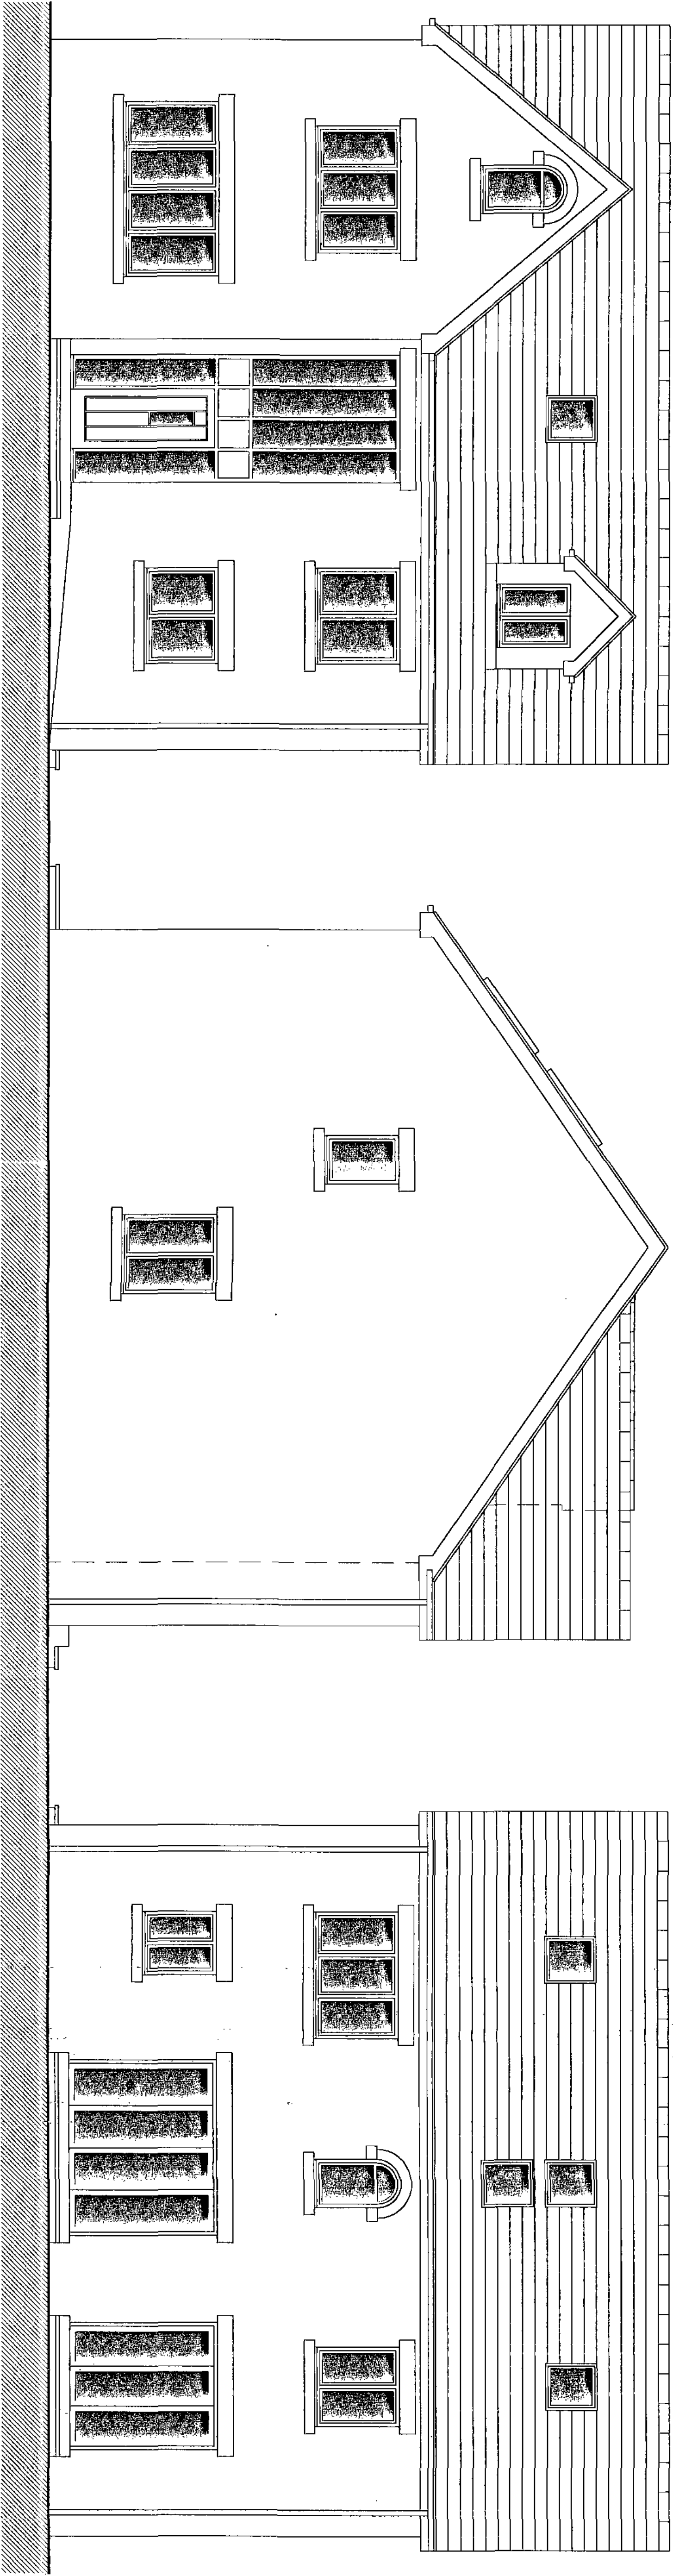

south elevation

west elevation

north elevation

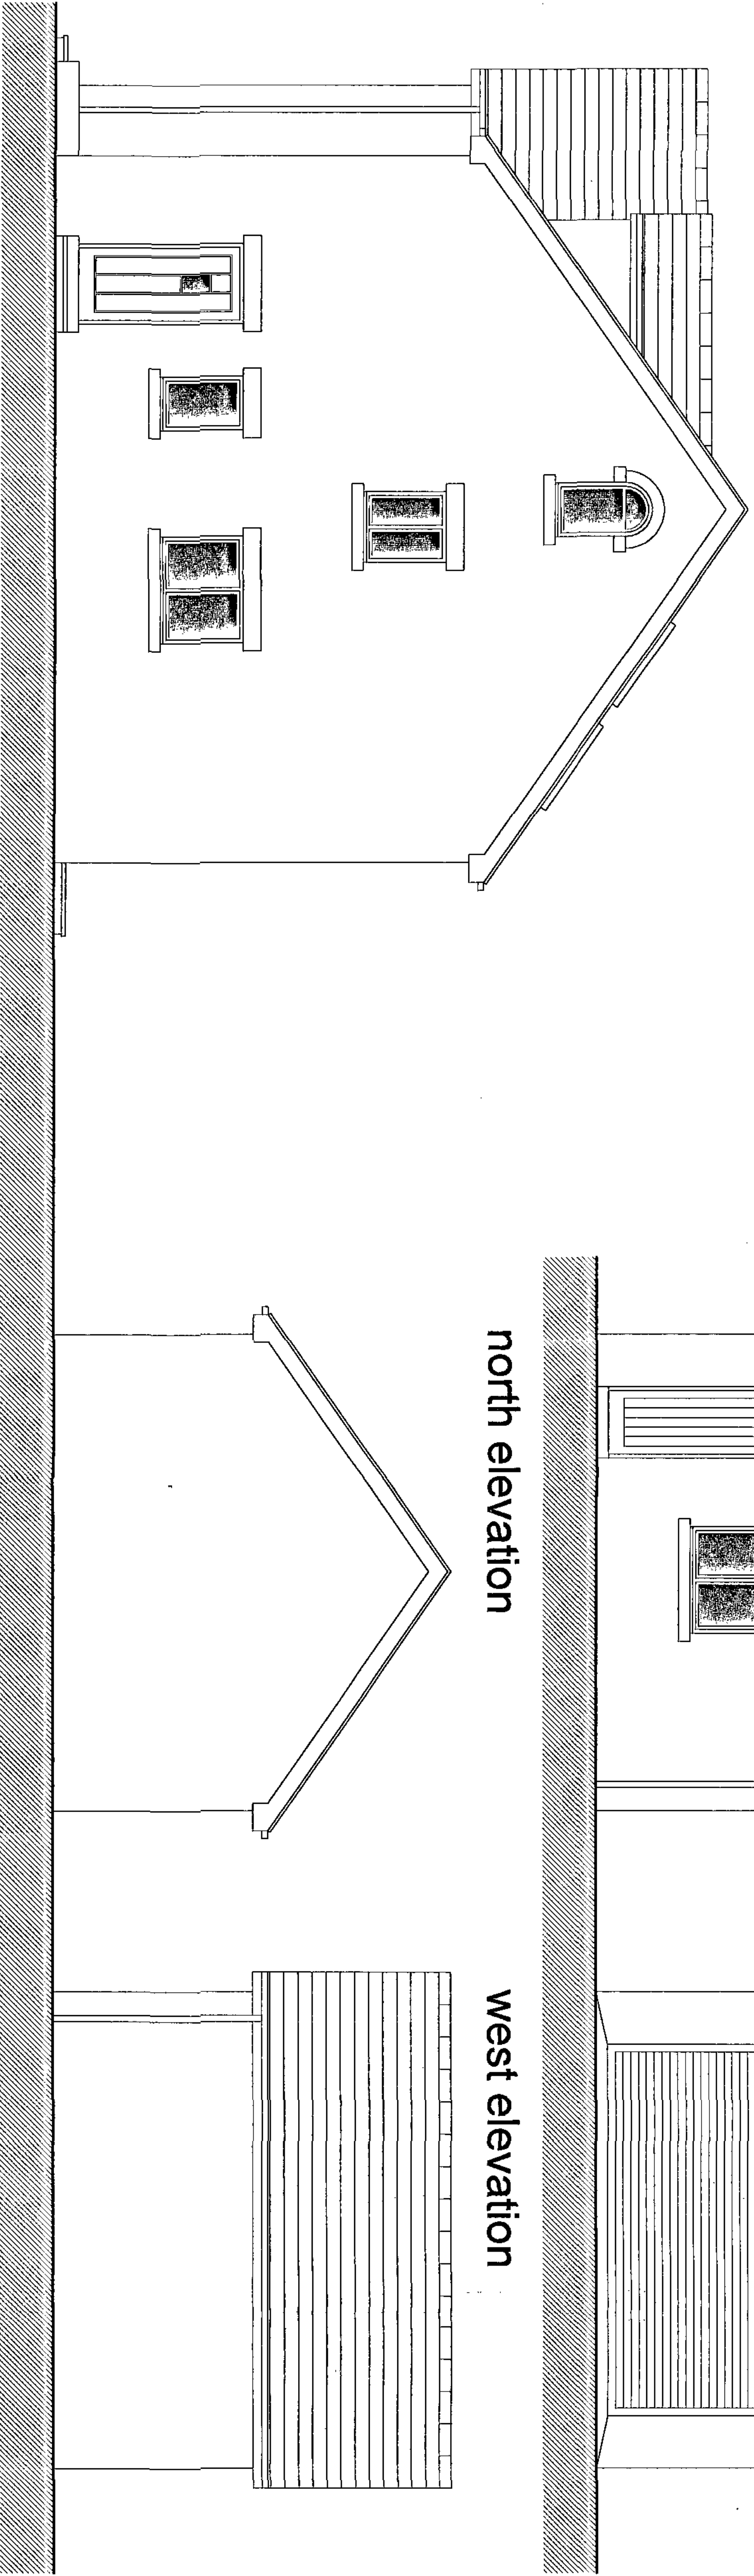


east elevation

east elevation

south elevation

garage elevations

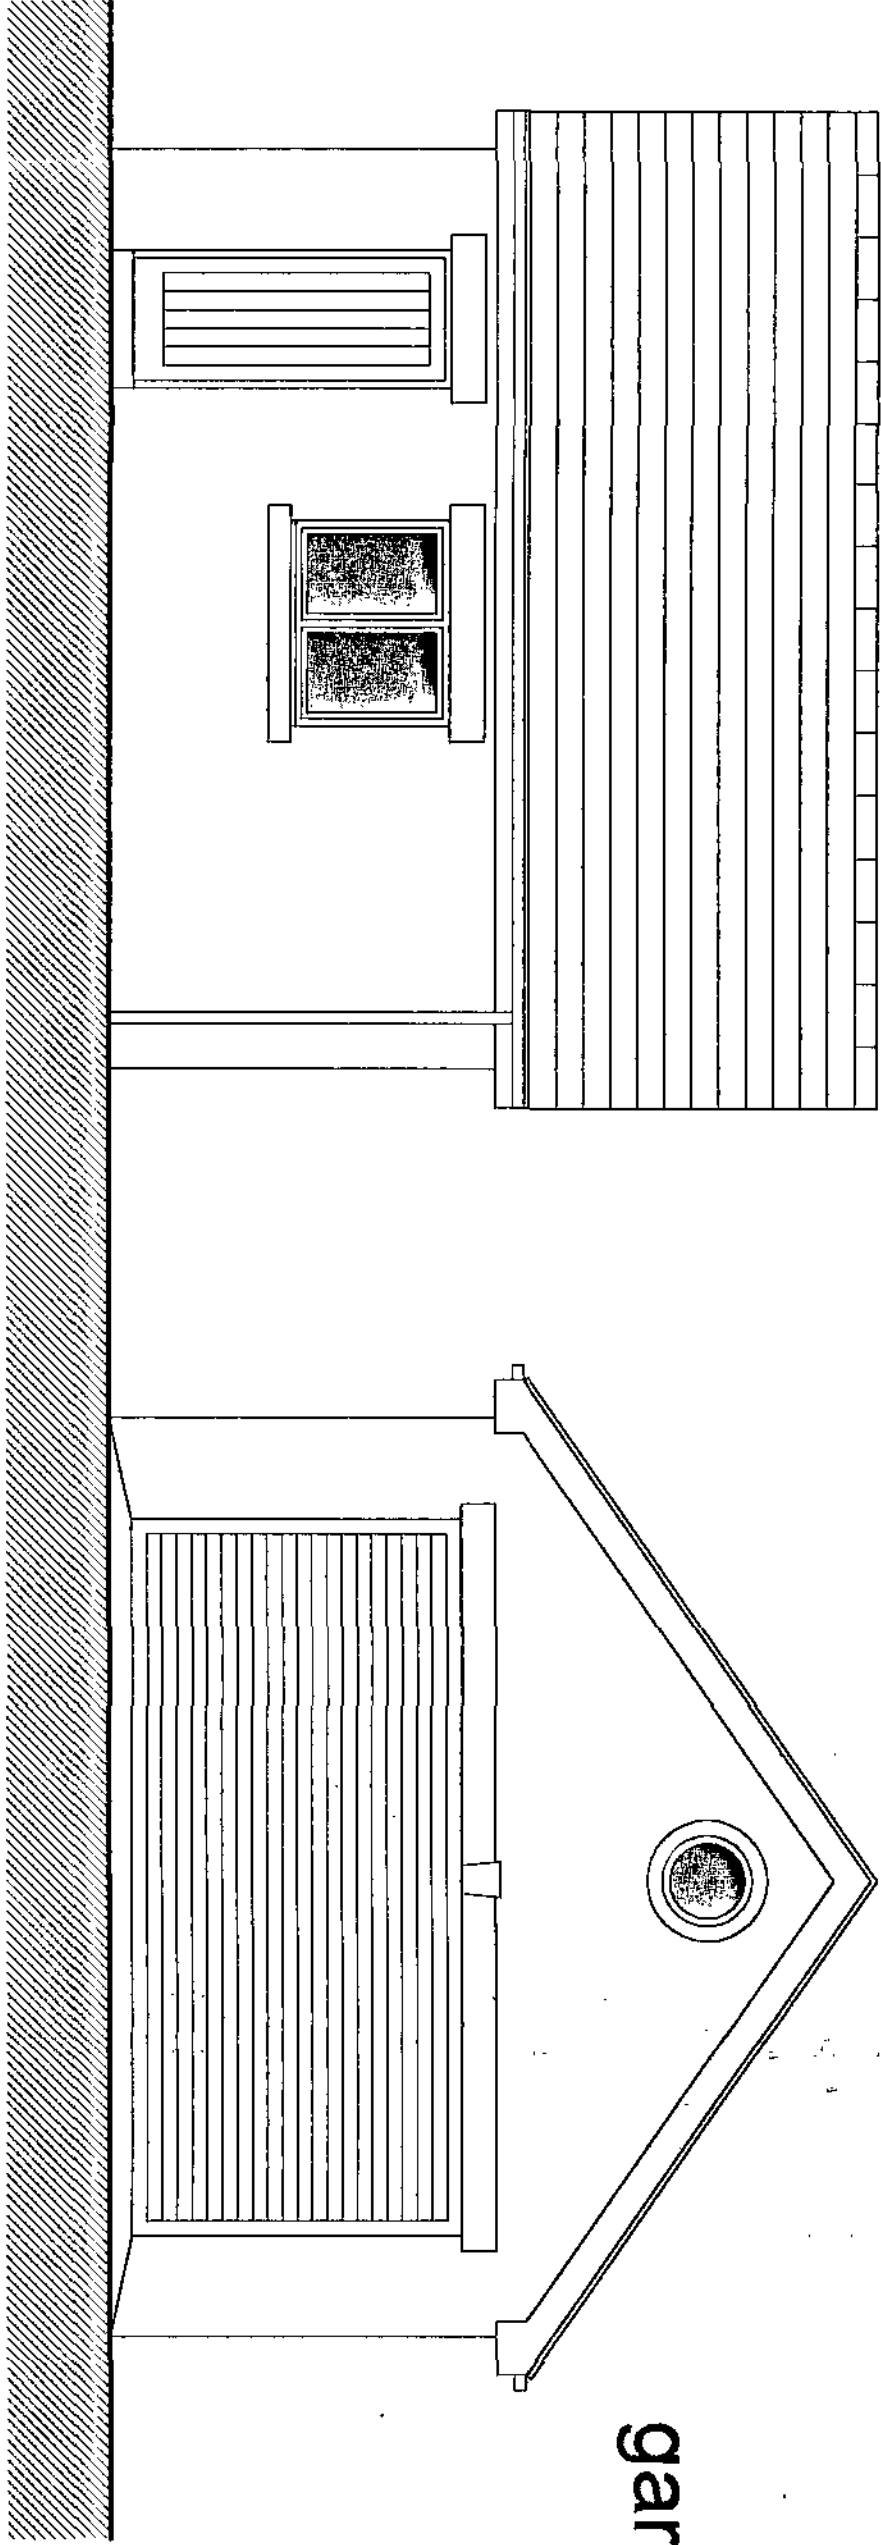

north elevation

west elevation

REVISIONS

PETER DIMBERLINE Dip Arch, RIBA
CHARTERED ARCHITECT

2 TIPSEY COURT, STAINCROSS
BARNSELEY, S75 6FZ

tel/fax (01226) 390947
email: pdimberline@btscall.co.uk

CLIENT
Mr and Mrs Hadfield



PROJECT
Proposed detached dwelling with
detached garage

LOCATION
Land adjacent Top House, Top Row,
Ardsley, Barnsley. S71 5EJ

DRAWING
Proposed elevations


SCALES	1:50	DATE	July '12
DWG No.	2012/009/02	DRAWN BY	PD
REV.			

- 1) This drawing and the design and detail depicted herein are the copyright of Peter Dimberline Chartered Architect.
- 2) All dimensions on this drawing are to be checked by the Contractor and any discrepancies are to be reported to the Architect.
- 3) Do not scale critical dimensions off this drawing.
- 4) Contractor to ensure that all Health & Safety requirements (CDM Regulations) in relation to this project will be complied with.

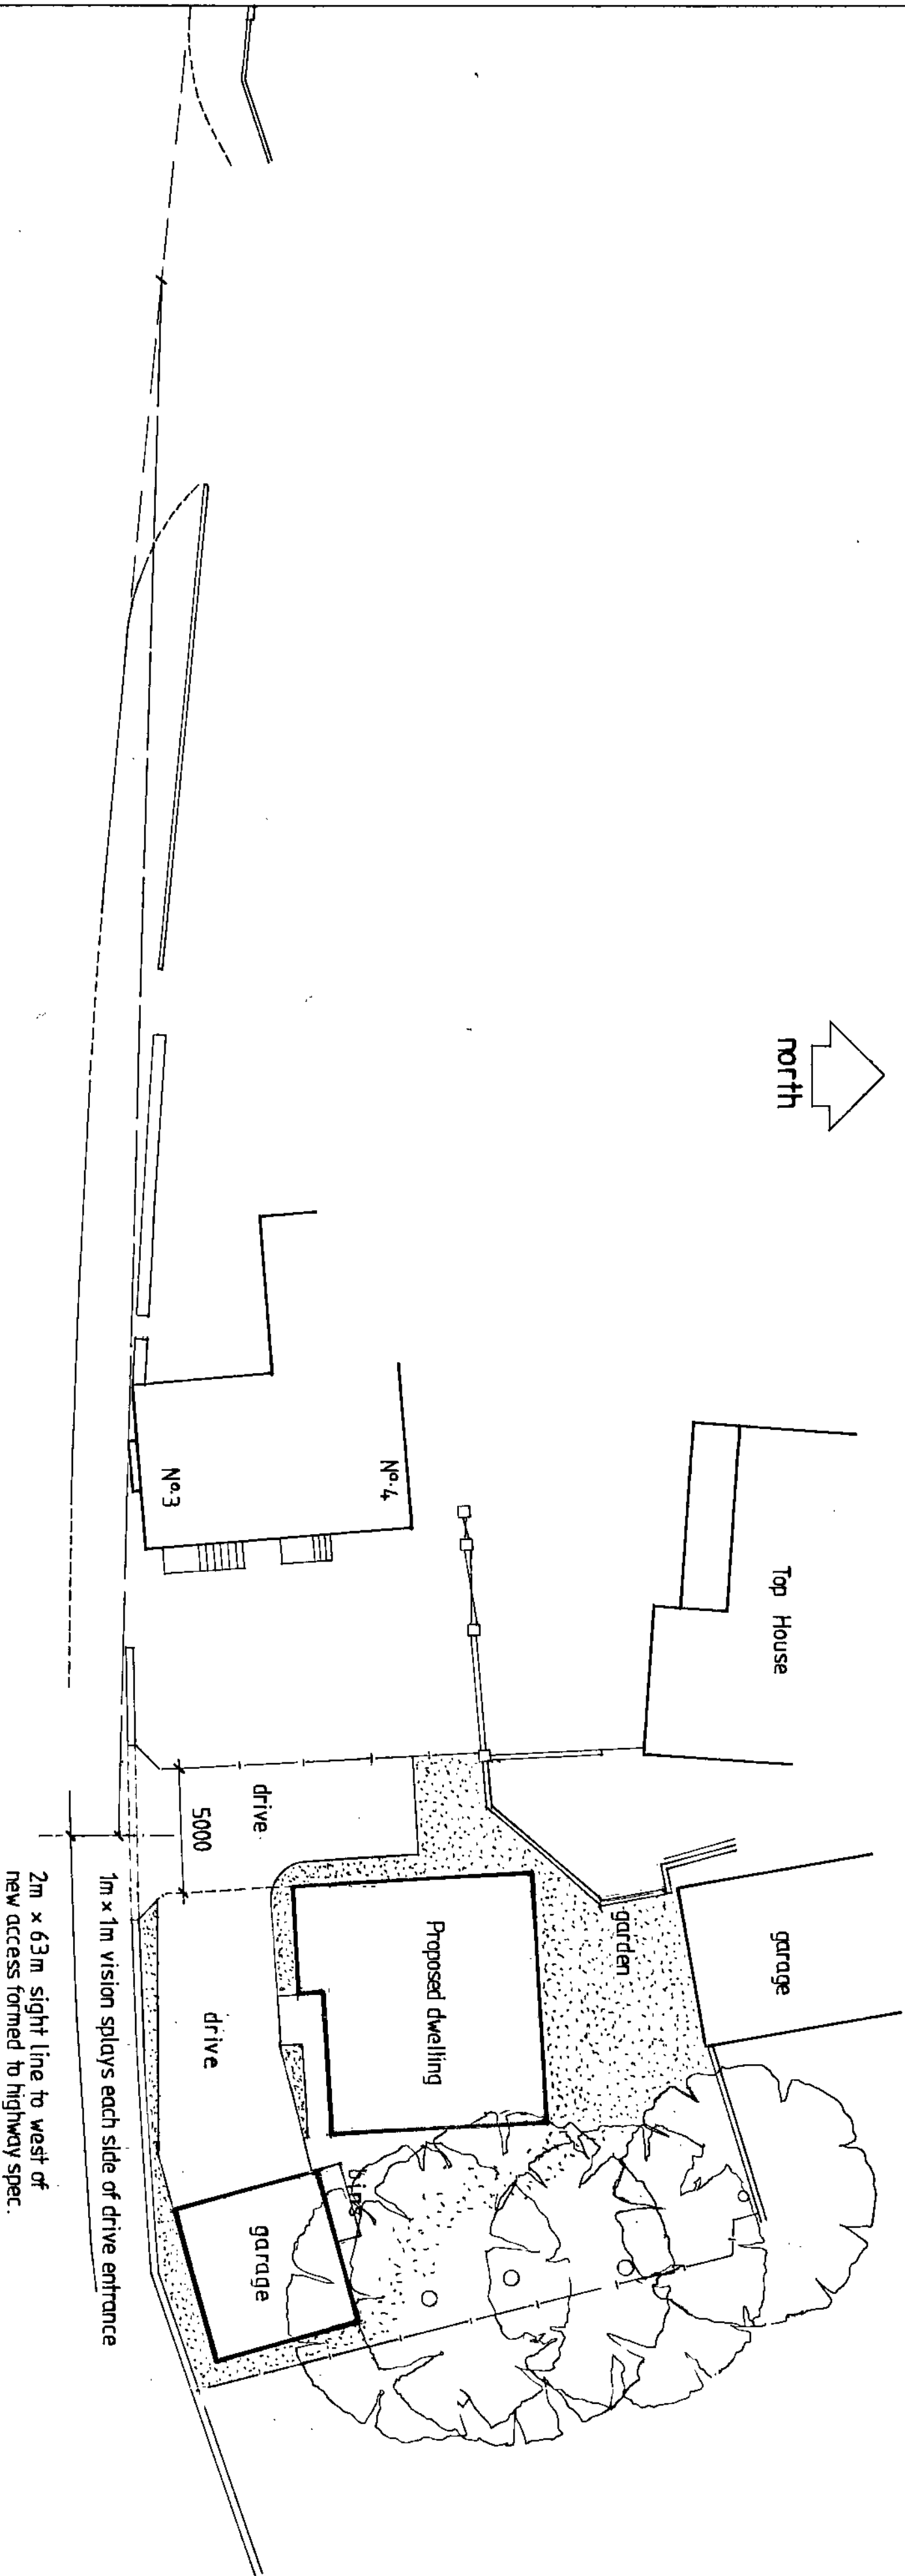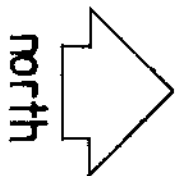


Doncaster Road

2m x 63m sight line to west of
new access formed to highway spec.
1m x 1m vision splays each side of drive entrance

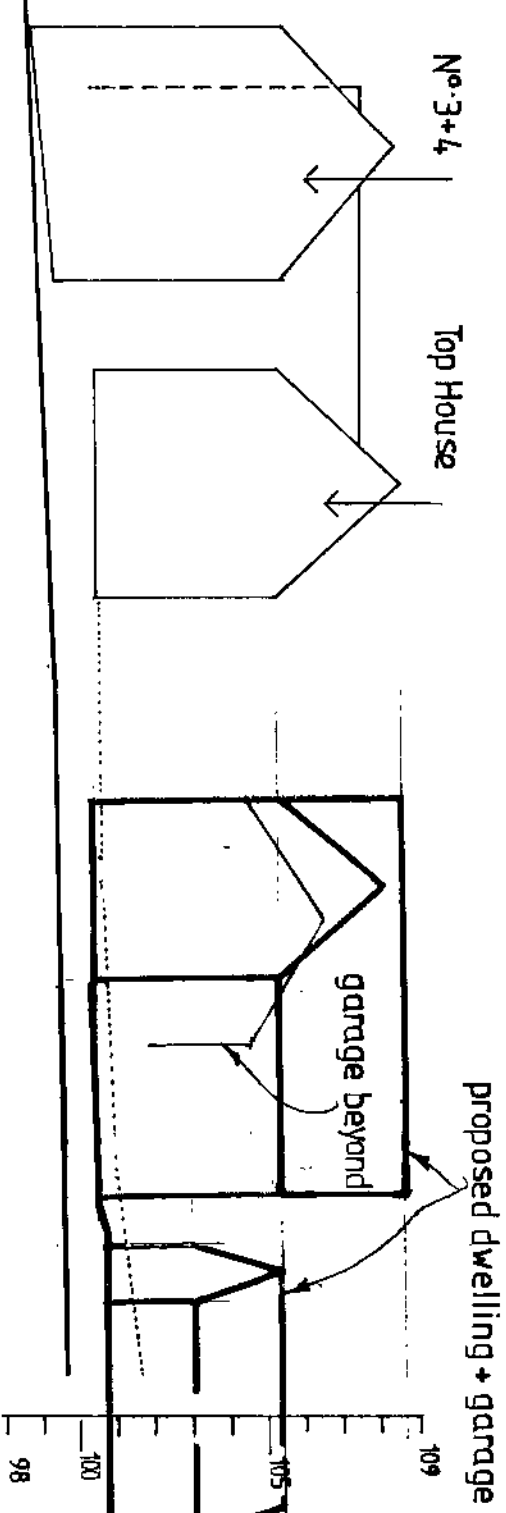

REVISIONS

PETER DIMBERLINE
CHARTERED ARCHITECT

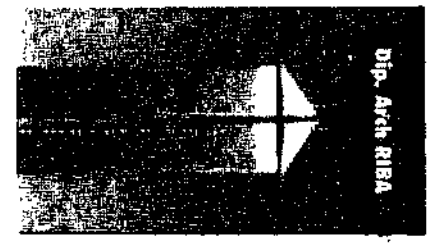

2 TIPSEY COURT
WAKEFIELD ROAD
STAINCROSS
BARNSTLEY S75 6FZ
TEL/FAX (01226) 390947

CLIENT
Mr and Mrs Hadfield

PROJECT
Proposed detached dwelling

LOCATION
Site adjacent Top House, Top Row,
Ardley, Barnsley.

DRAWING
Proposed site layout.

SCALES
1:200, DATE Sept '12

DRAWG. No. 2012 / 009 / 03 DRAWN BY PQ.

REV