



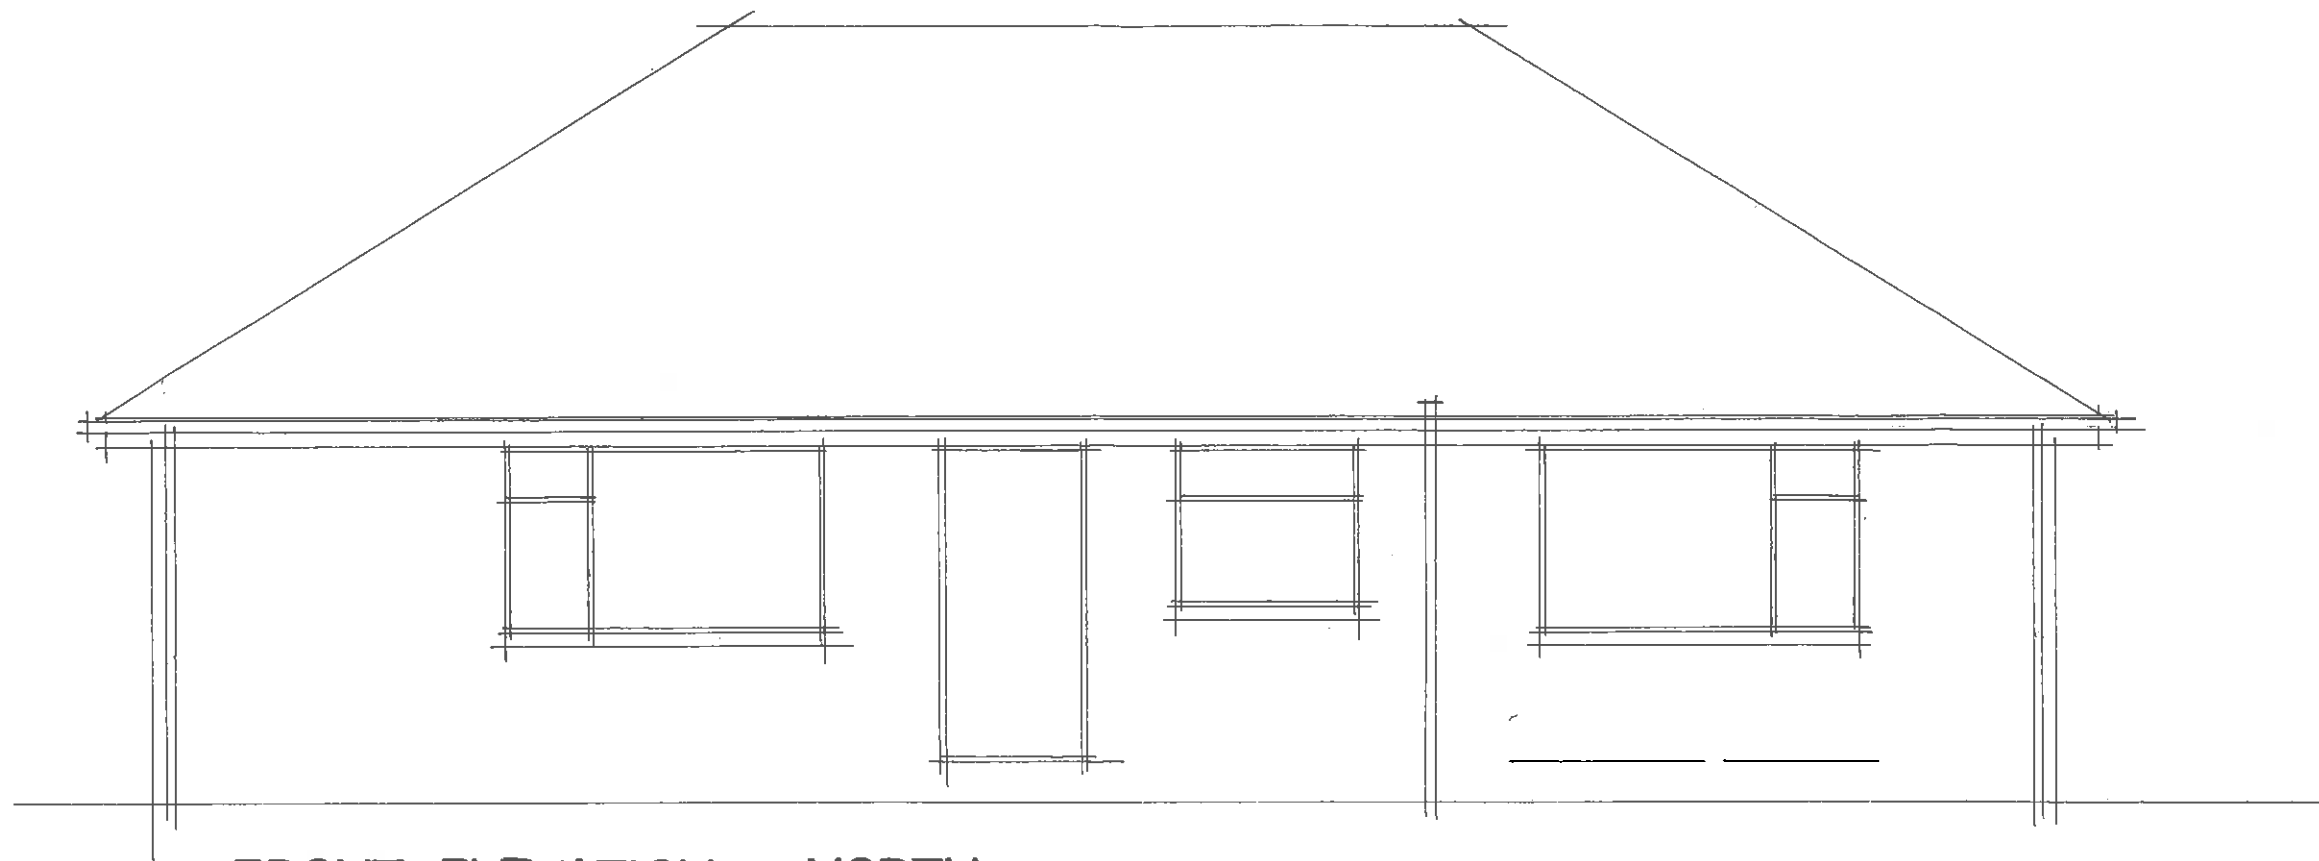

FRONT ELEVATION NORTH

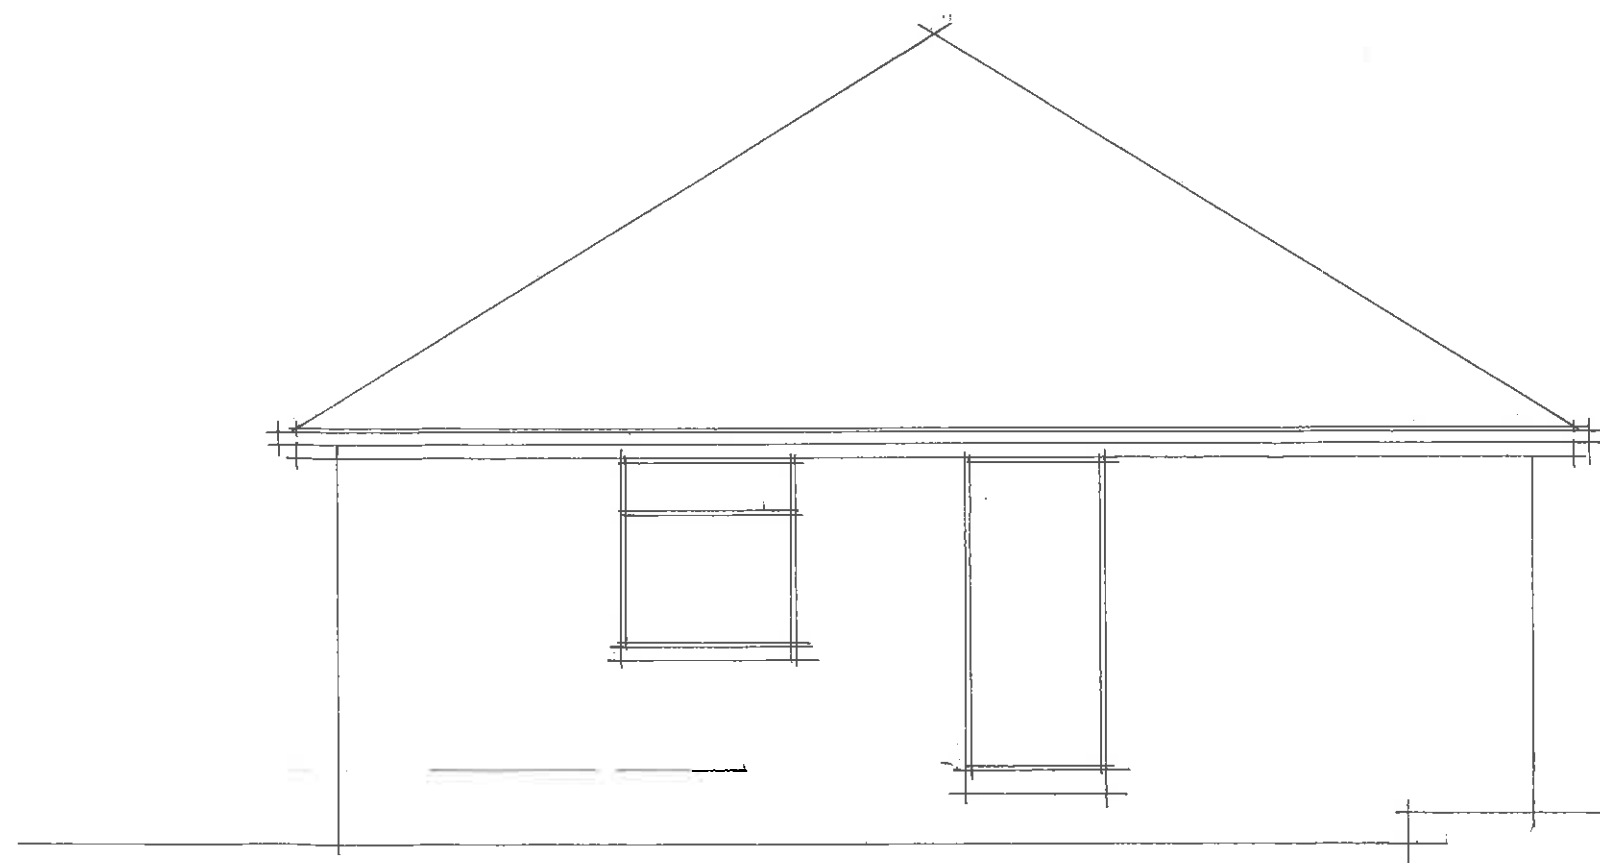

SIDE ELEVATION EAST

EXISTING ELEVATIONS · 1

BROADFIELD

13a WELLHOUSE LANE PENISTONE

DRG NO 1615·6

SCALE 1·50