


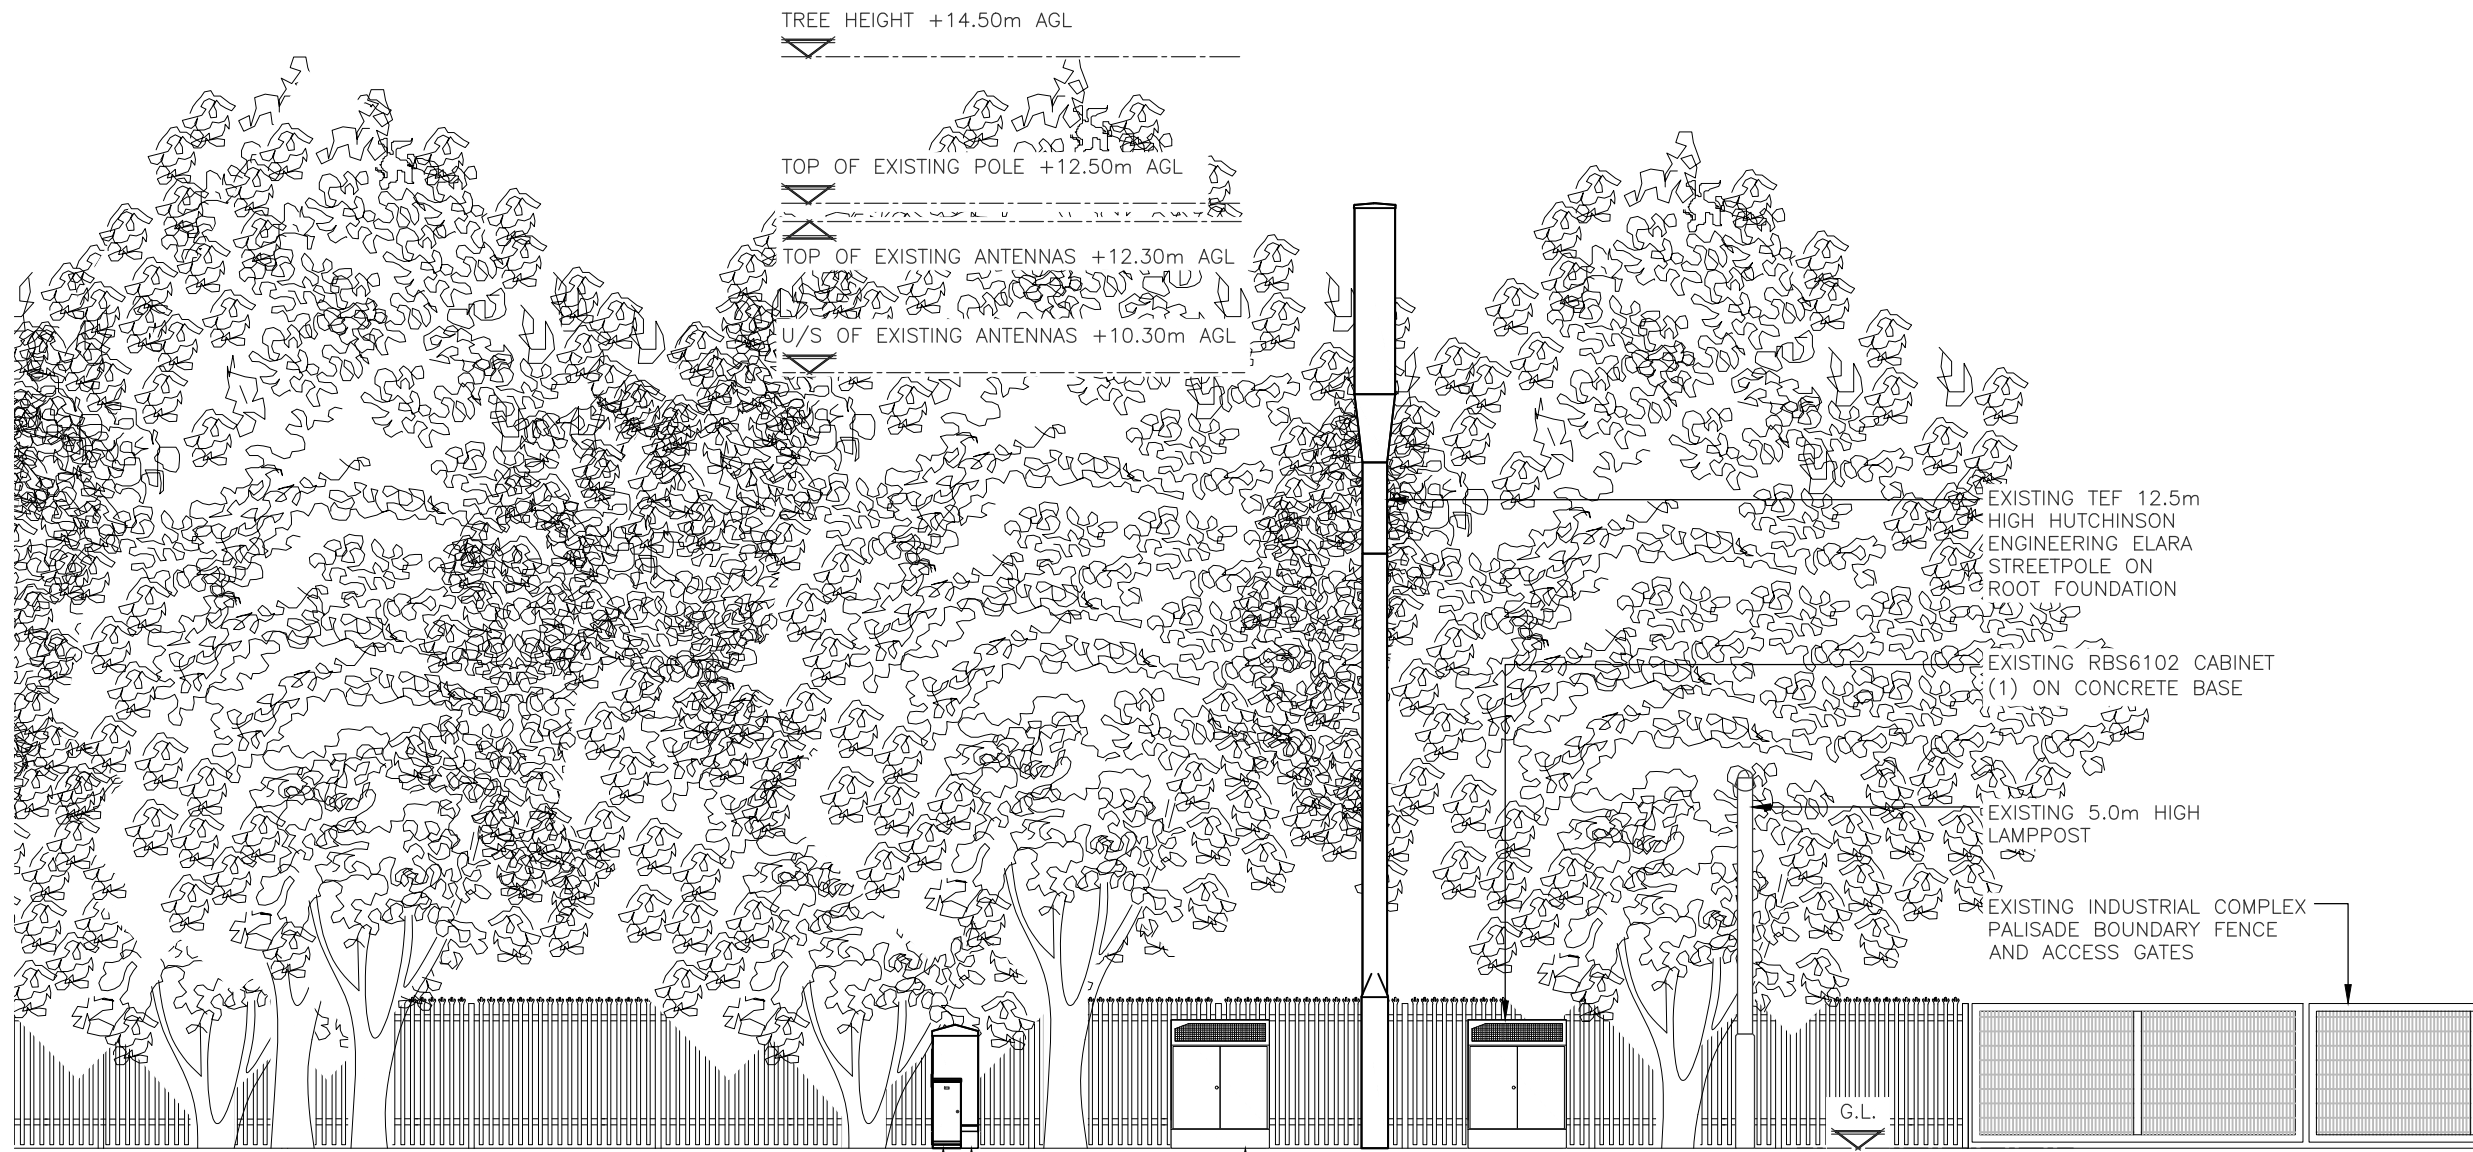

EXISTING EAST ELEVATION
(1:100)




ALL DIMENSIONS ARE IN mm UNLESS NOTED OTHERWISE

N.G.R E: 433367 N: 406556

NOTES:

A	Issued For Approval	SSC	NDS	14.07.21
REV	MODIFICATION	BY	CH	DATE

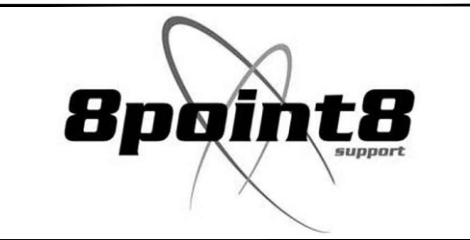

Cell Name	Opt.
STOCK LANE SW	-

Cell ID No		
CTIL	TEF	VF
114506 22	071716	N/A

Site Address / Contact Details		
STOCK LANE SW STOCK LANE BARNSELEY SOUTH YORKSHIRE S75 2DS		

Drawing Title:	EXISTING SITE ELEVATION
----------------	-------------------------

Purpose of issue:	PLANNING	Dwg Rev:

Drawing Number:	300	A
-----------------	-----	---

Surveyed By:	NDS	Original Sheet Size:	A3	Pack Issue:

Drawn:	SSC	Date:	14.07.21	Checked:	NDS	Date:	14.07.21	A
--------	-----	-------	----------	----------	-----	-------	----------	---