






Existing Front Elevation

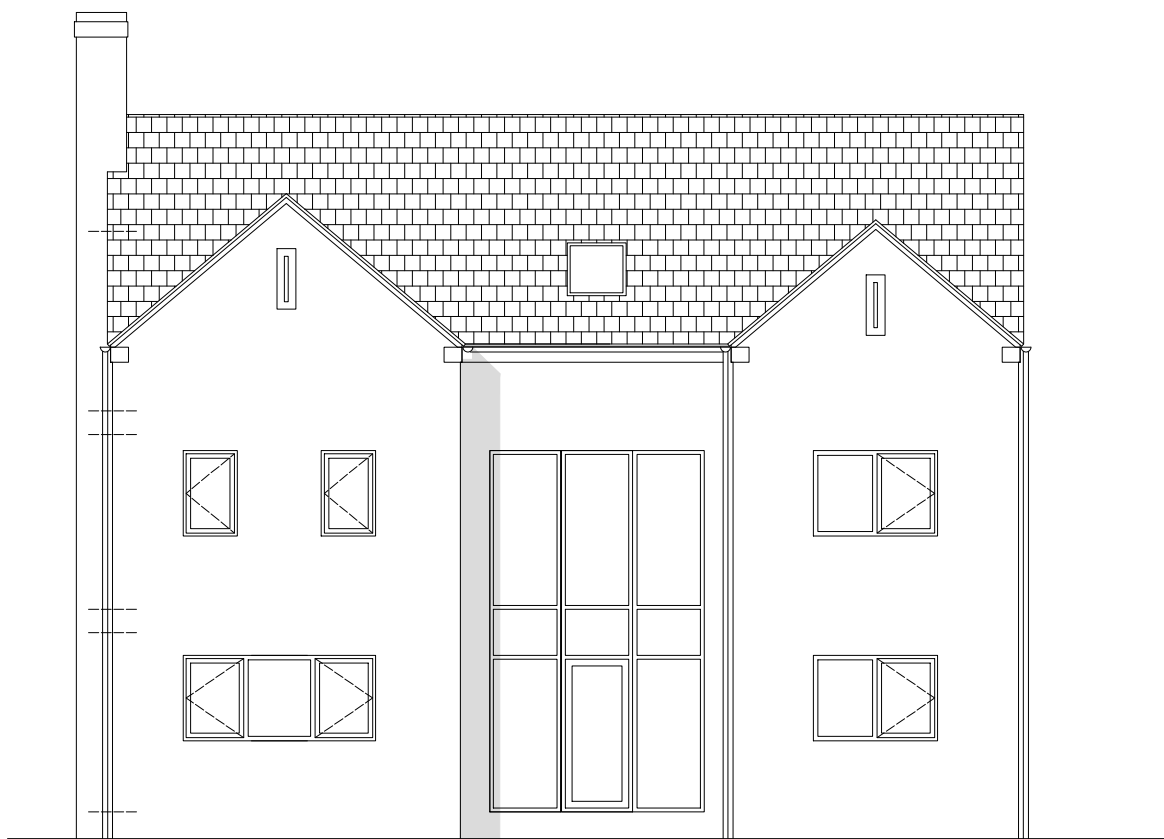


Existing Side Elevation

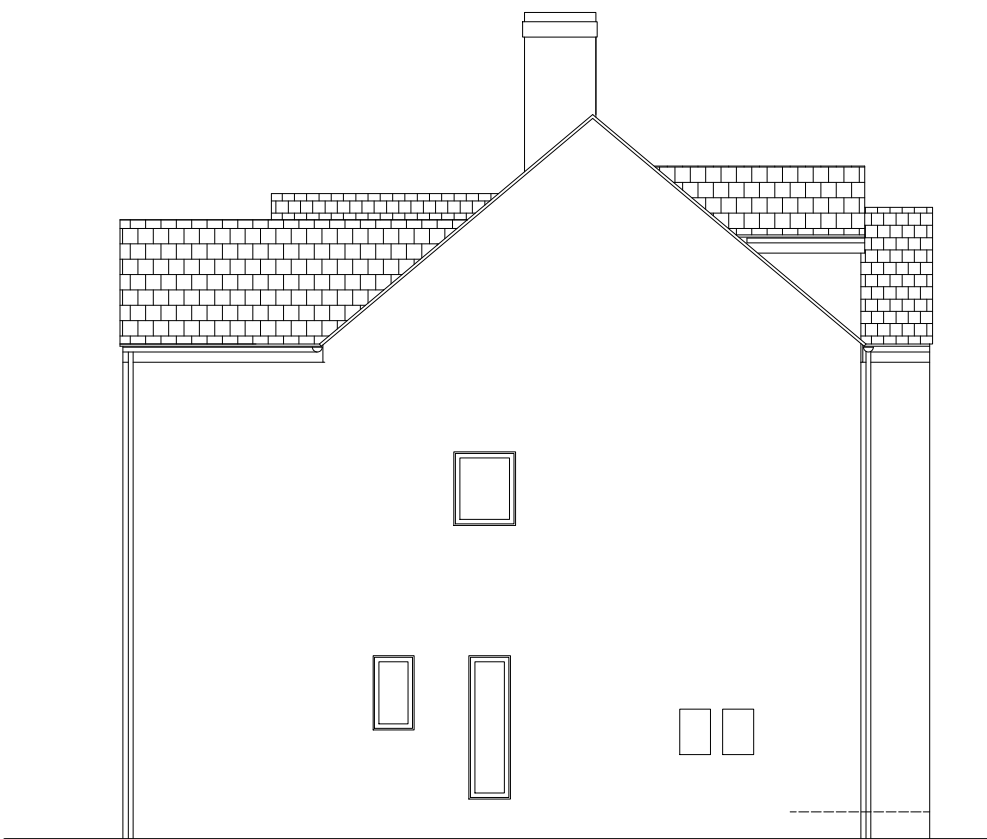

Existing Rear Elevation

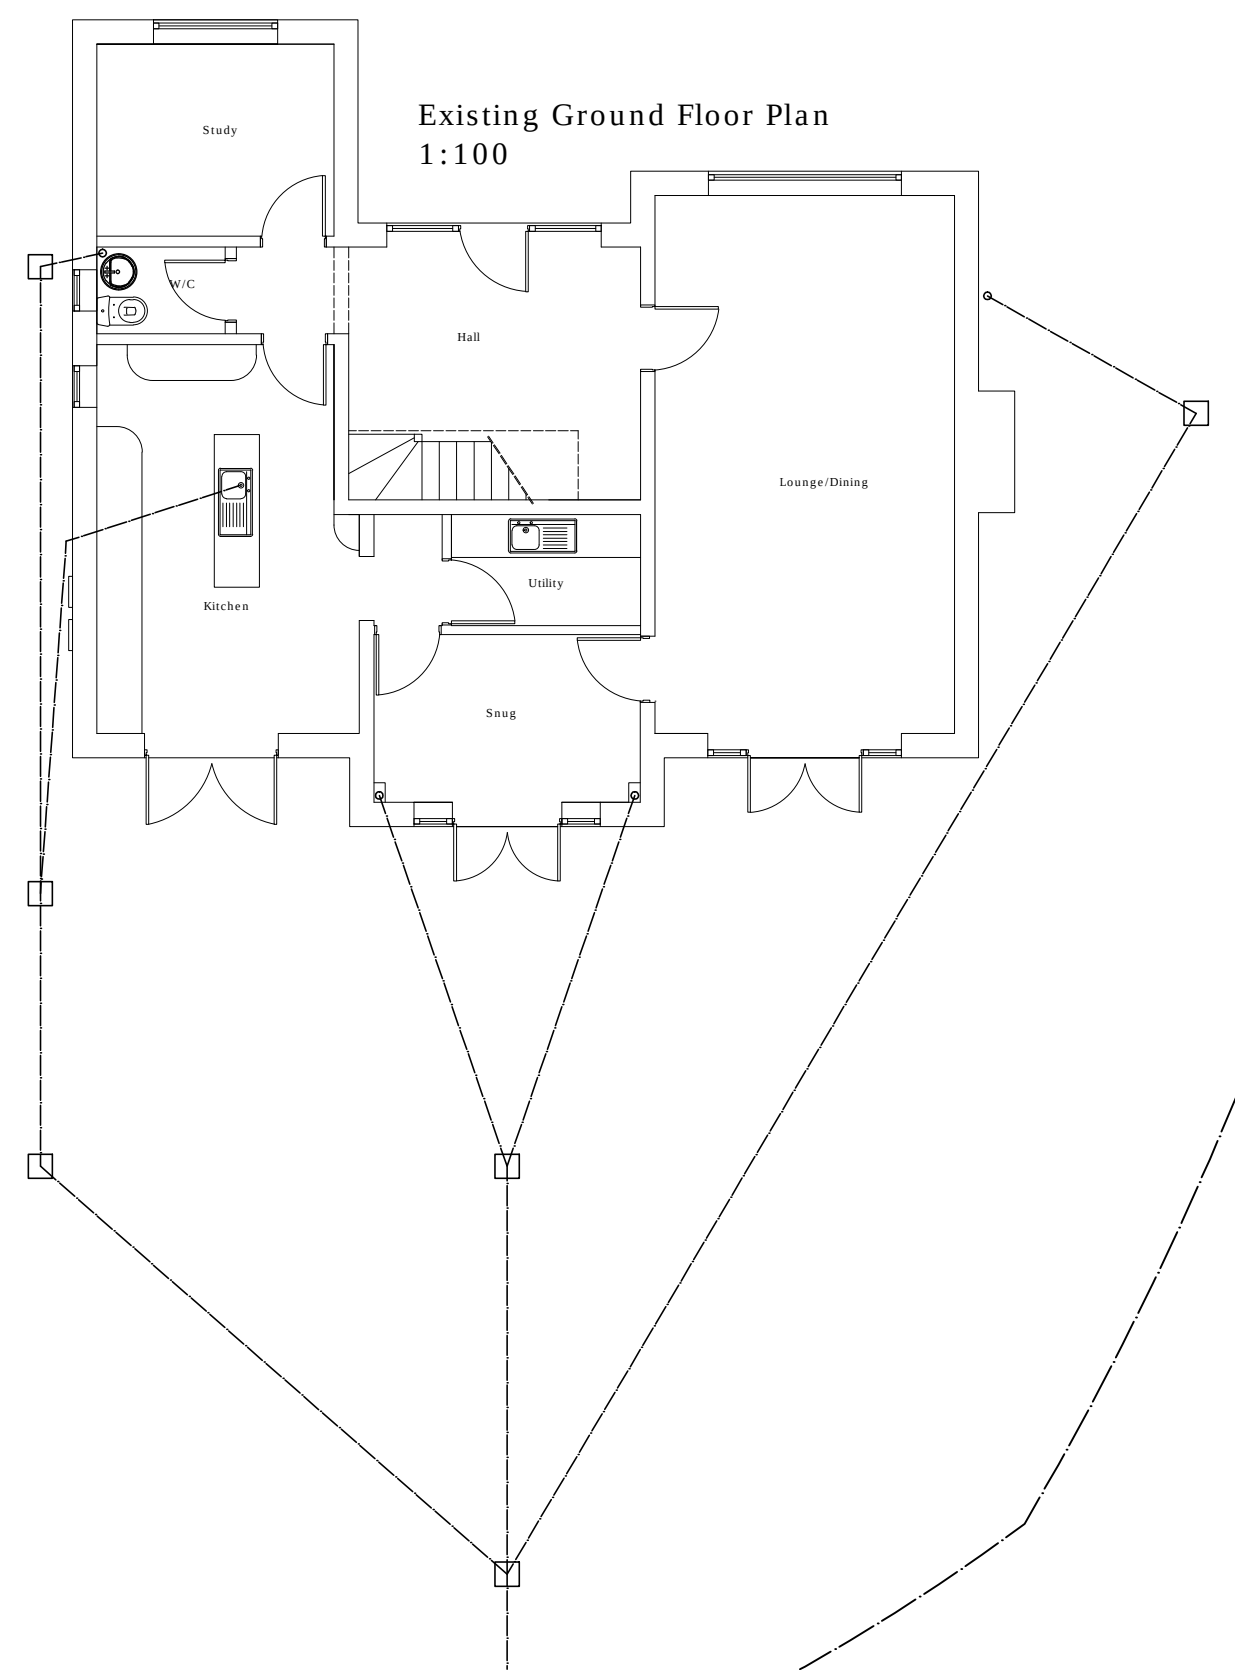


Existing Ground Floor Plan
1:100

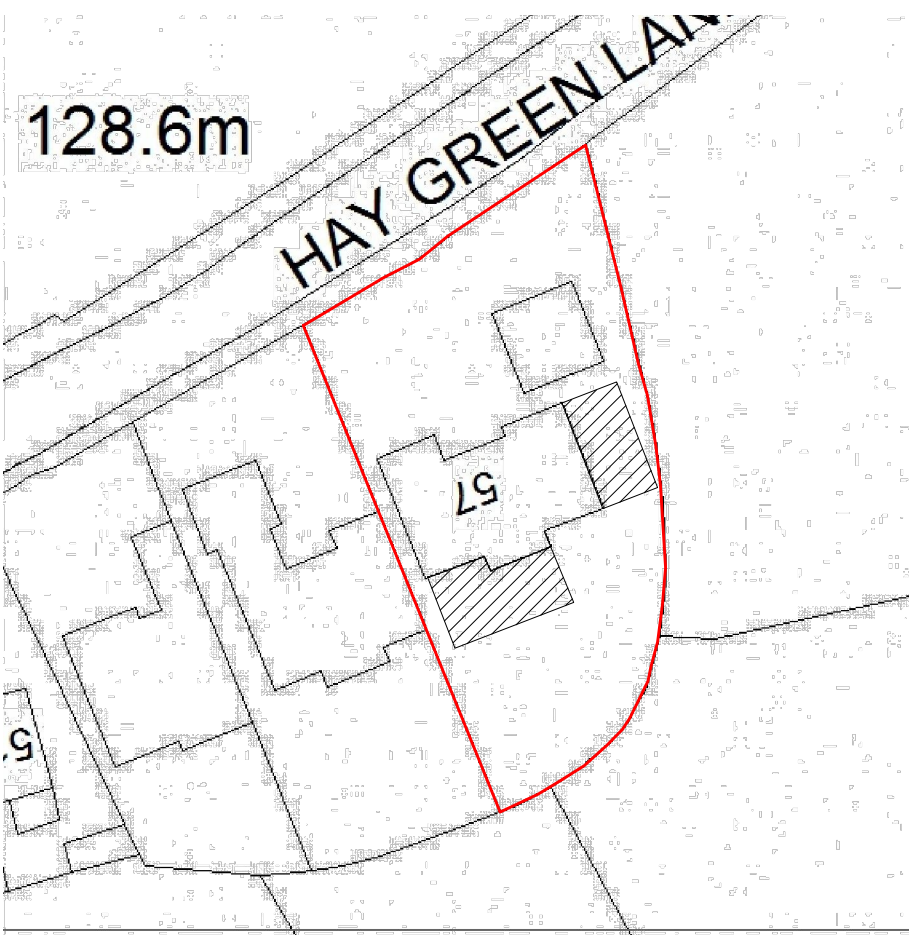


SITE PLAN SCALE 1:500
SCALE: 1:1250 on A4
CENTRE COORDINATES: 434833 , 401427



LOCATION PLAN SCALE 1:1250

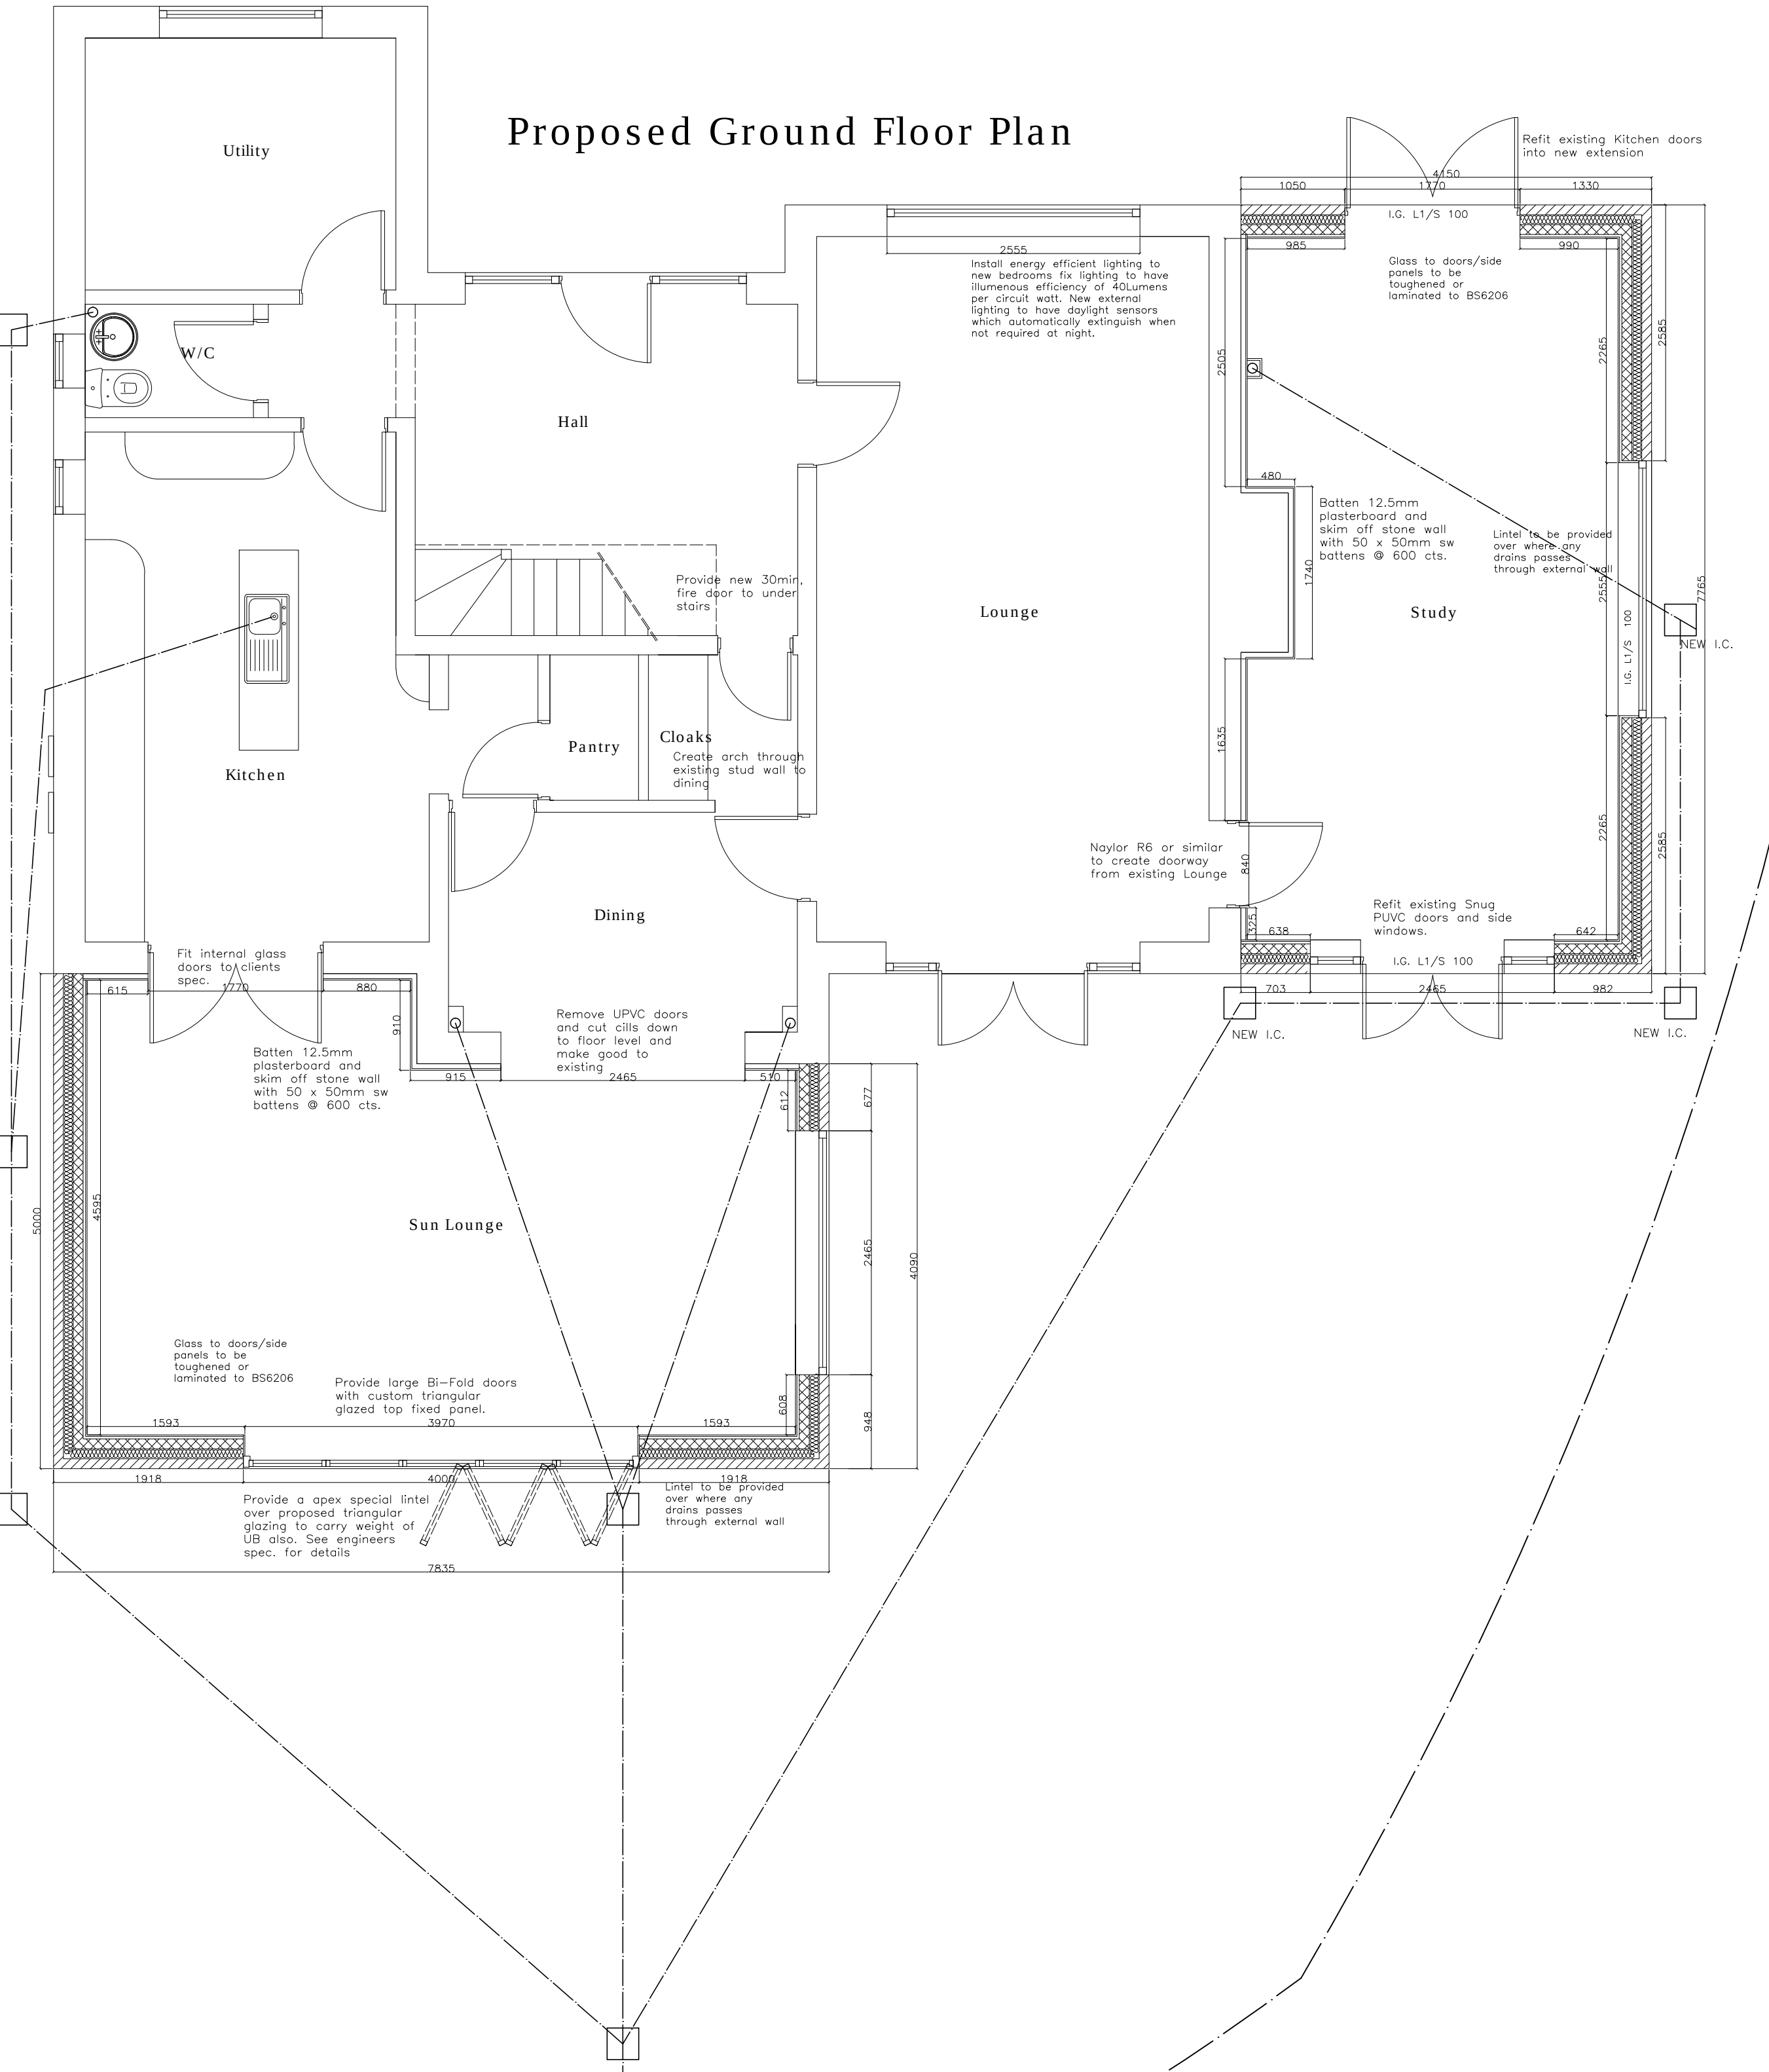

Proposed Ground Floor Plan

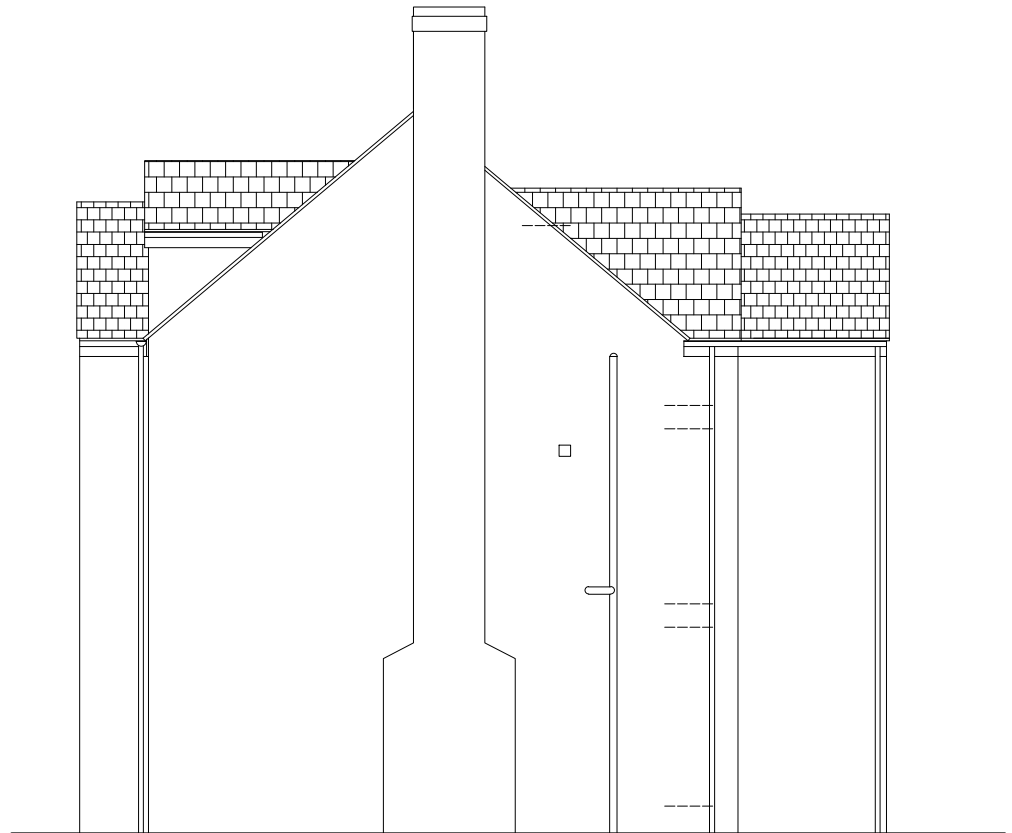


Existing Side Elevation




Proposed Front Elevation




Proposed Rear Elevation

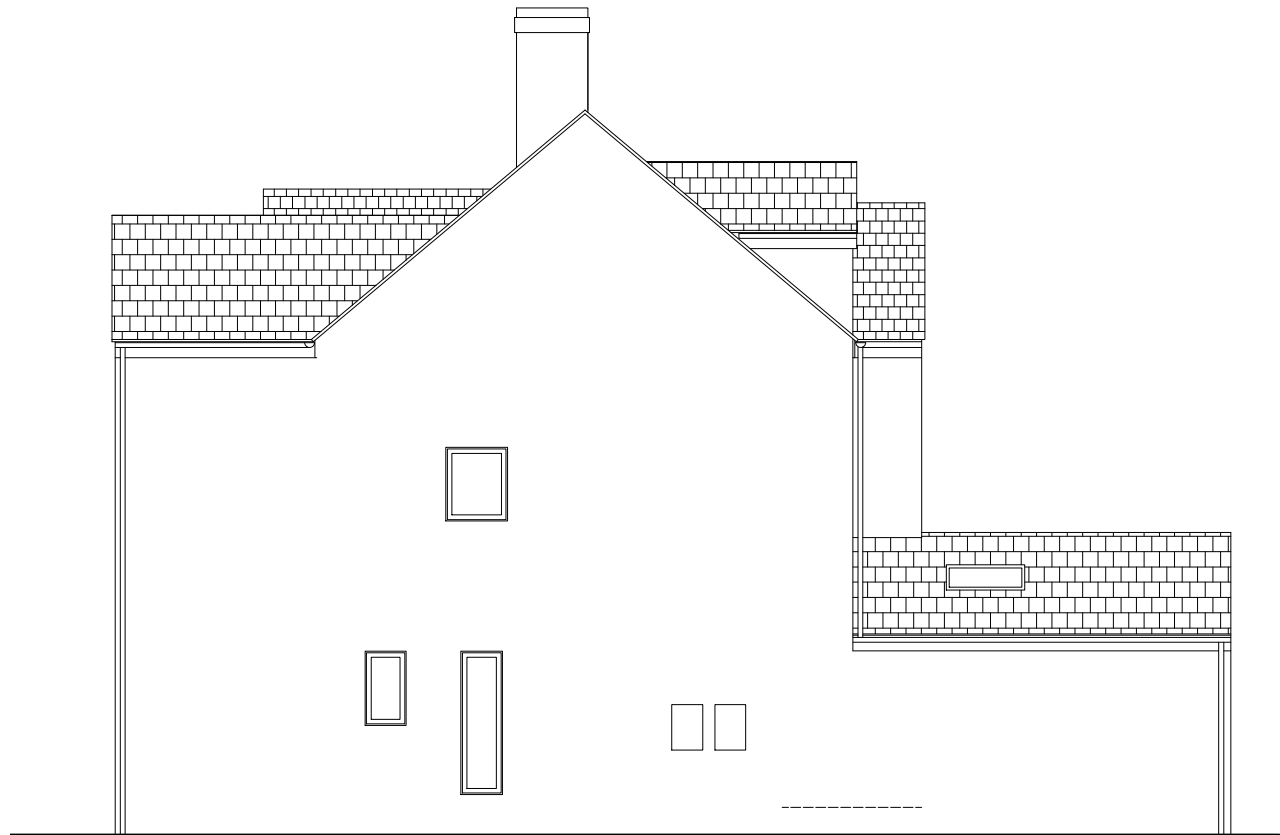

Proposed Side Elevation

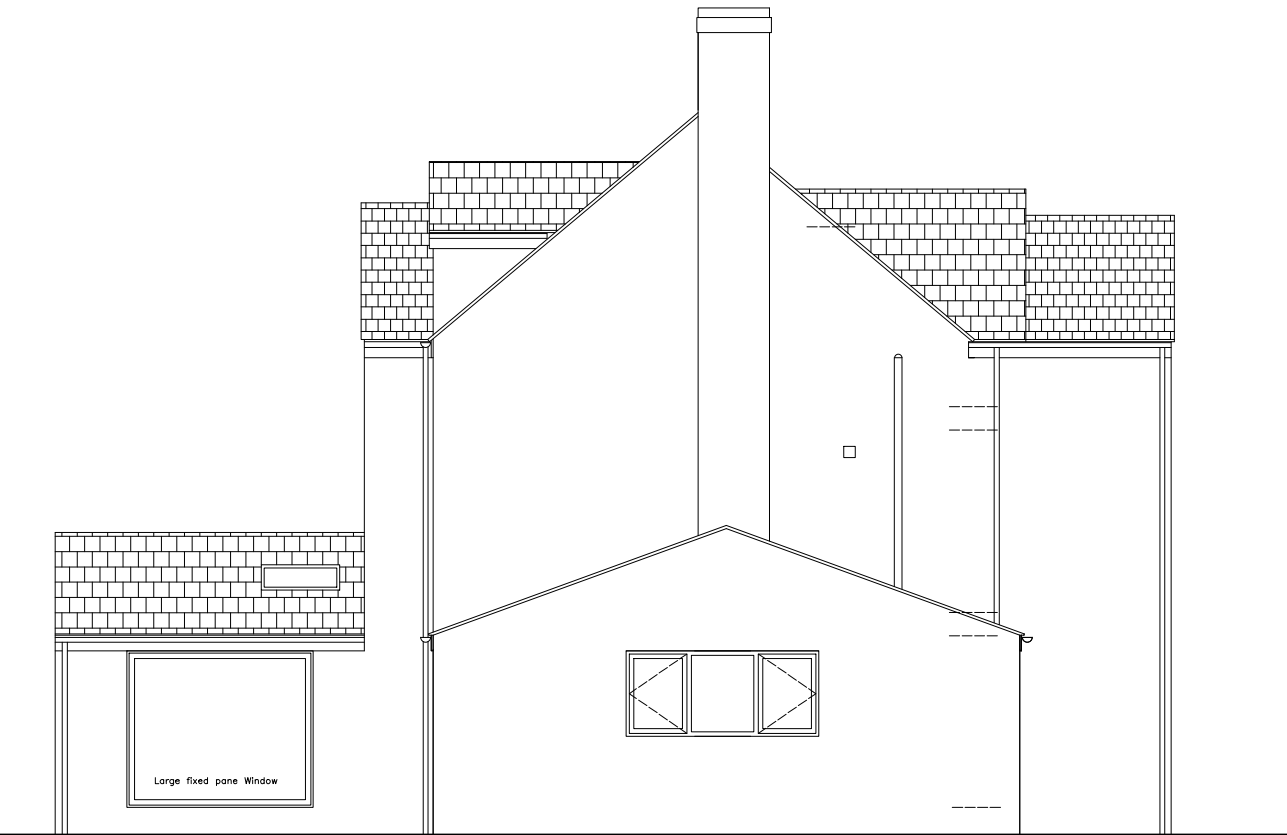

Proposed Side Elevation

 

This drawing has been prepared by FC Architecture and the data contained herein may be used or reproduced only with FC Architecture's approval.

ORIGINAL - 27-10-16
REV A - 25-01-17 - REDUCED HEIGHT TO 4M ON REAR EXTENSION

FC ARCHITECTURE

Architectural Design Planning Consultants Project Management
Building works Structural engineering.

9 Fardell Gardens
Bramley
S66 1WP
Tel. 0114 299 7564
07738 61 66 88
www.sfontoncoopland.com
Enquiries@sfontoncoopland.com

project title:
CHERRY TREE HOUSE
HAY GREEN LANE, BIRDWELL, S70 5XA

drawing title:
PROPOSED SIDE/REAR EXTENSION
PROPOSED PLANS/ELEVATIONS
SITE/LOCATION PLAN

scale	job agent	drawn	checked
1:50/100/500/1250	FC	SFC	
date	project no.	drawing no.	revision
25-01-17	101605	5XA-SK01	A