




**PROPOSED
REAR ELEVATION**
SCALE 1:100




**PROPOSED
SIDE ELEVATION**
SCALE 1:100




**PROPOSED
FRONT ELEVATION**
SCALE 1:100

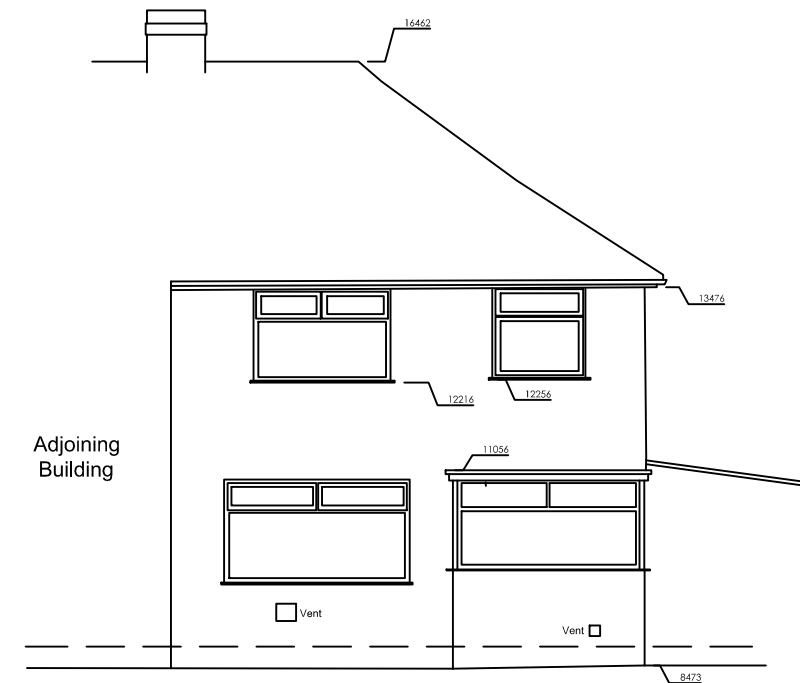


**EXISTING
REAR ELEVATION**
SCALE 1:100

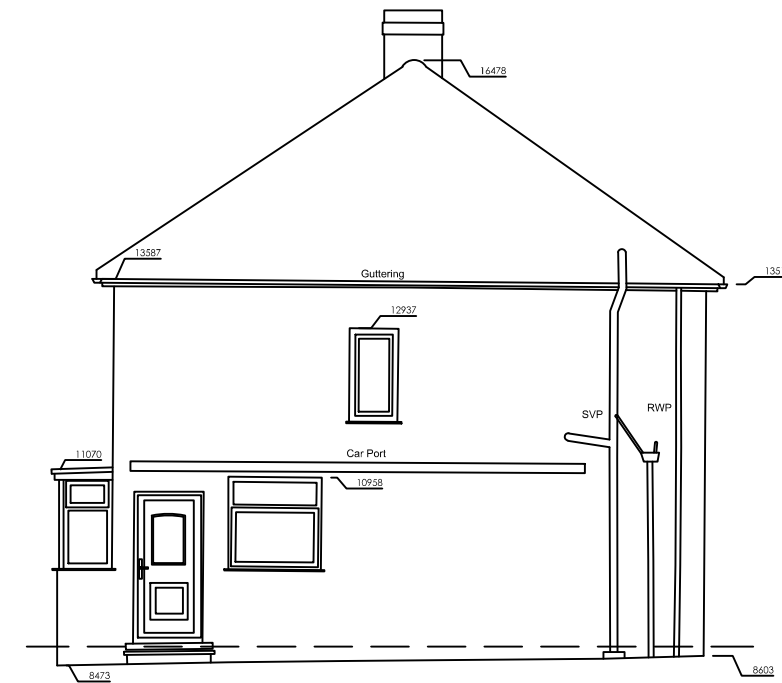


**EXISTING
SIDE ELEVATION**
SCALE 1:100

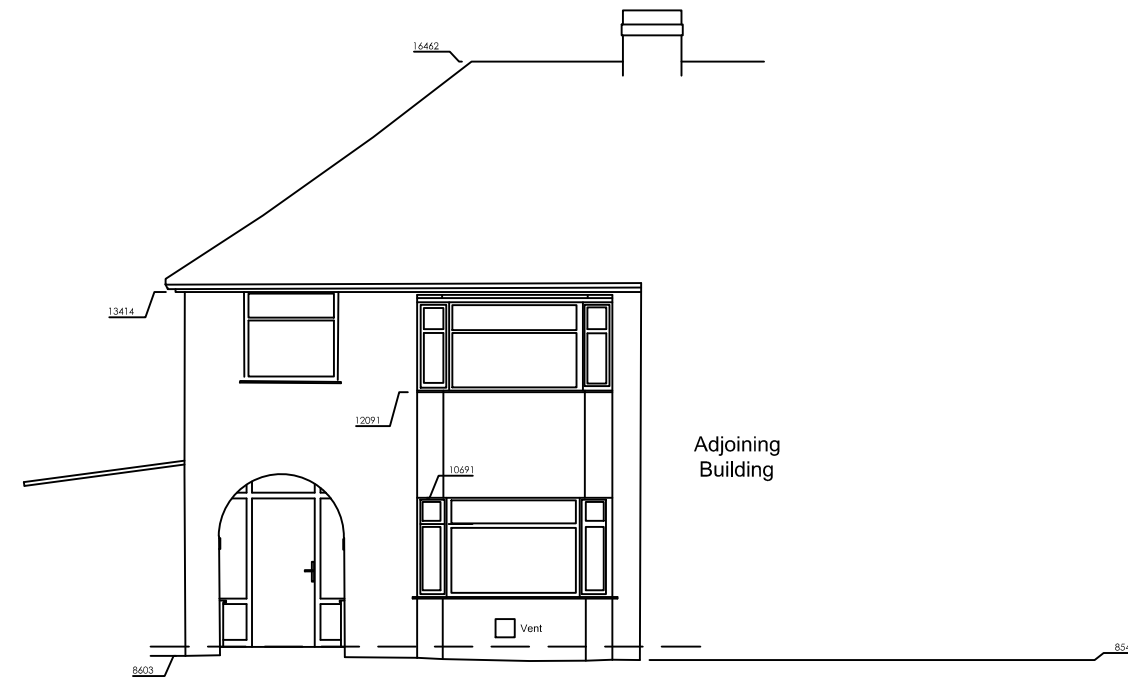


**EXISTING
FRONT ELEVATION**
SCALE 1:100

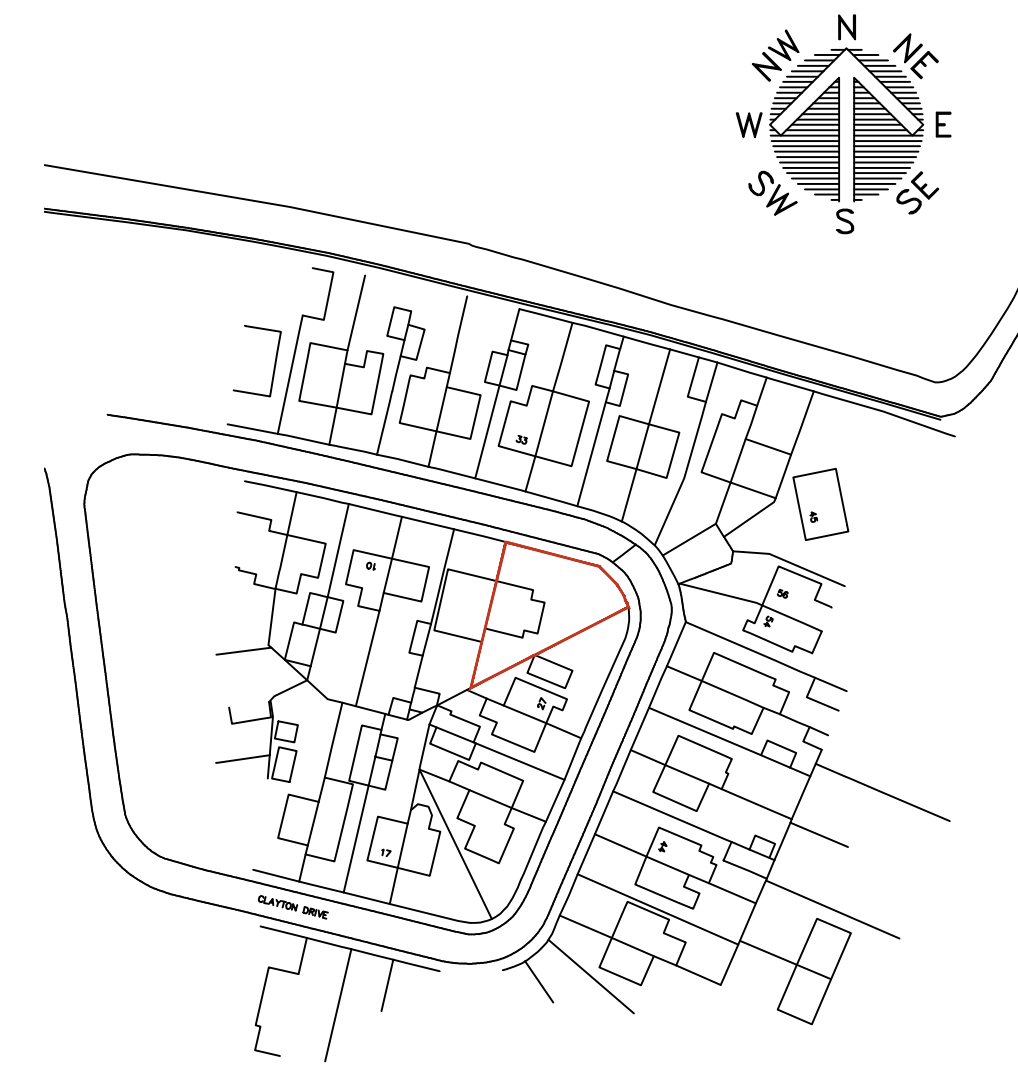


LOCATION PLAN
SCALE 1:1250

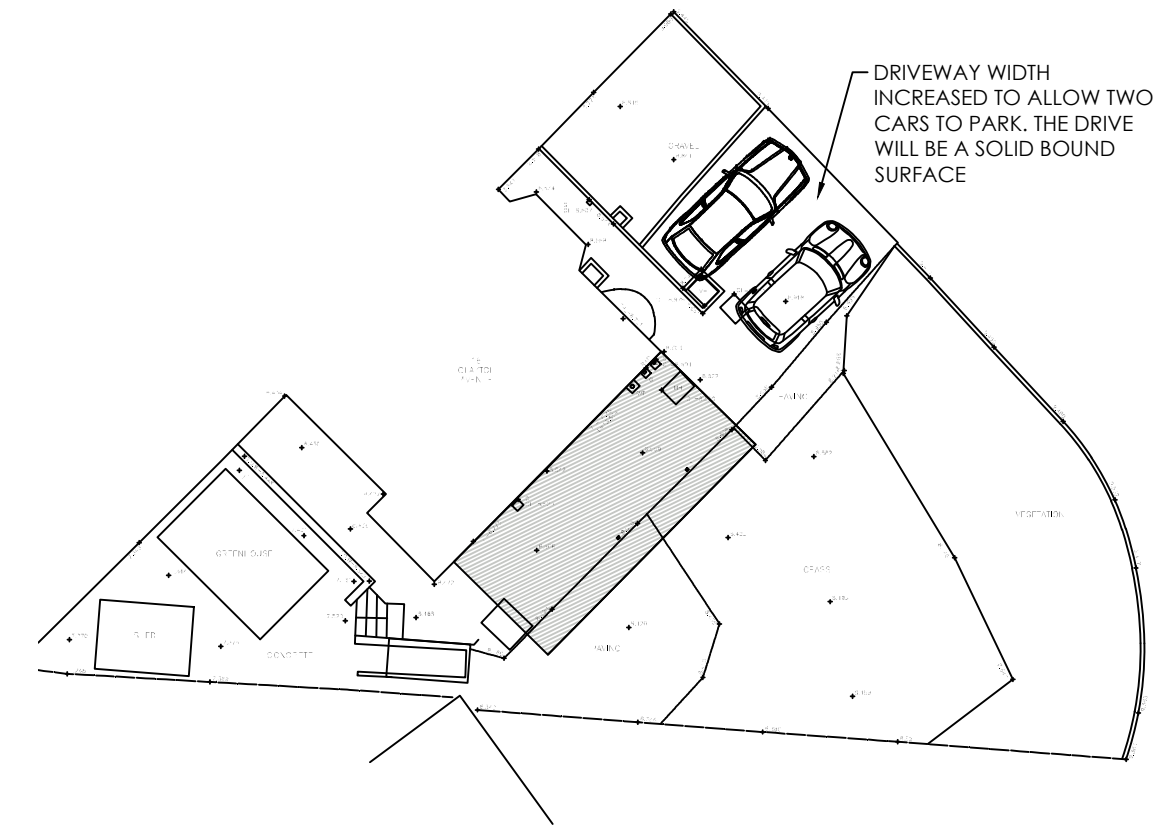


BLOCK PLAN
SCALE 1:200

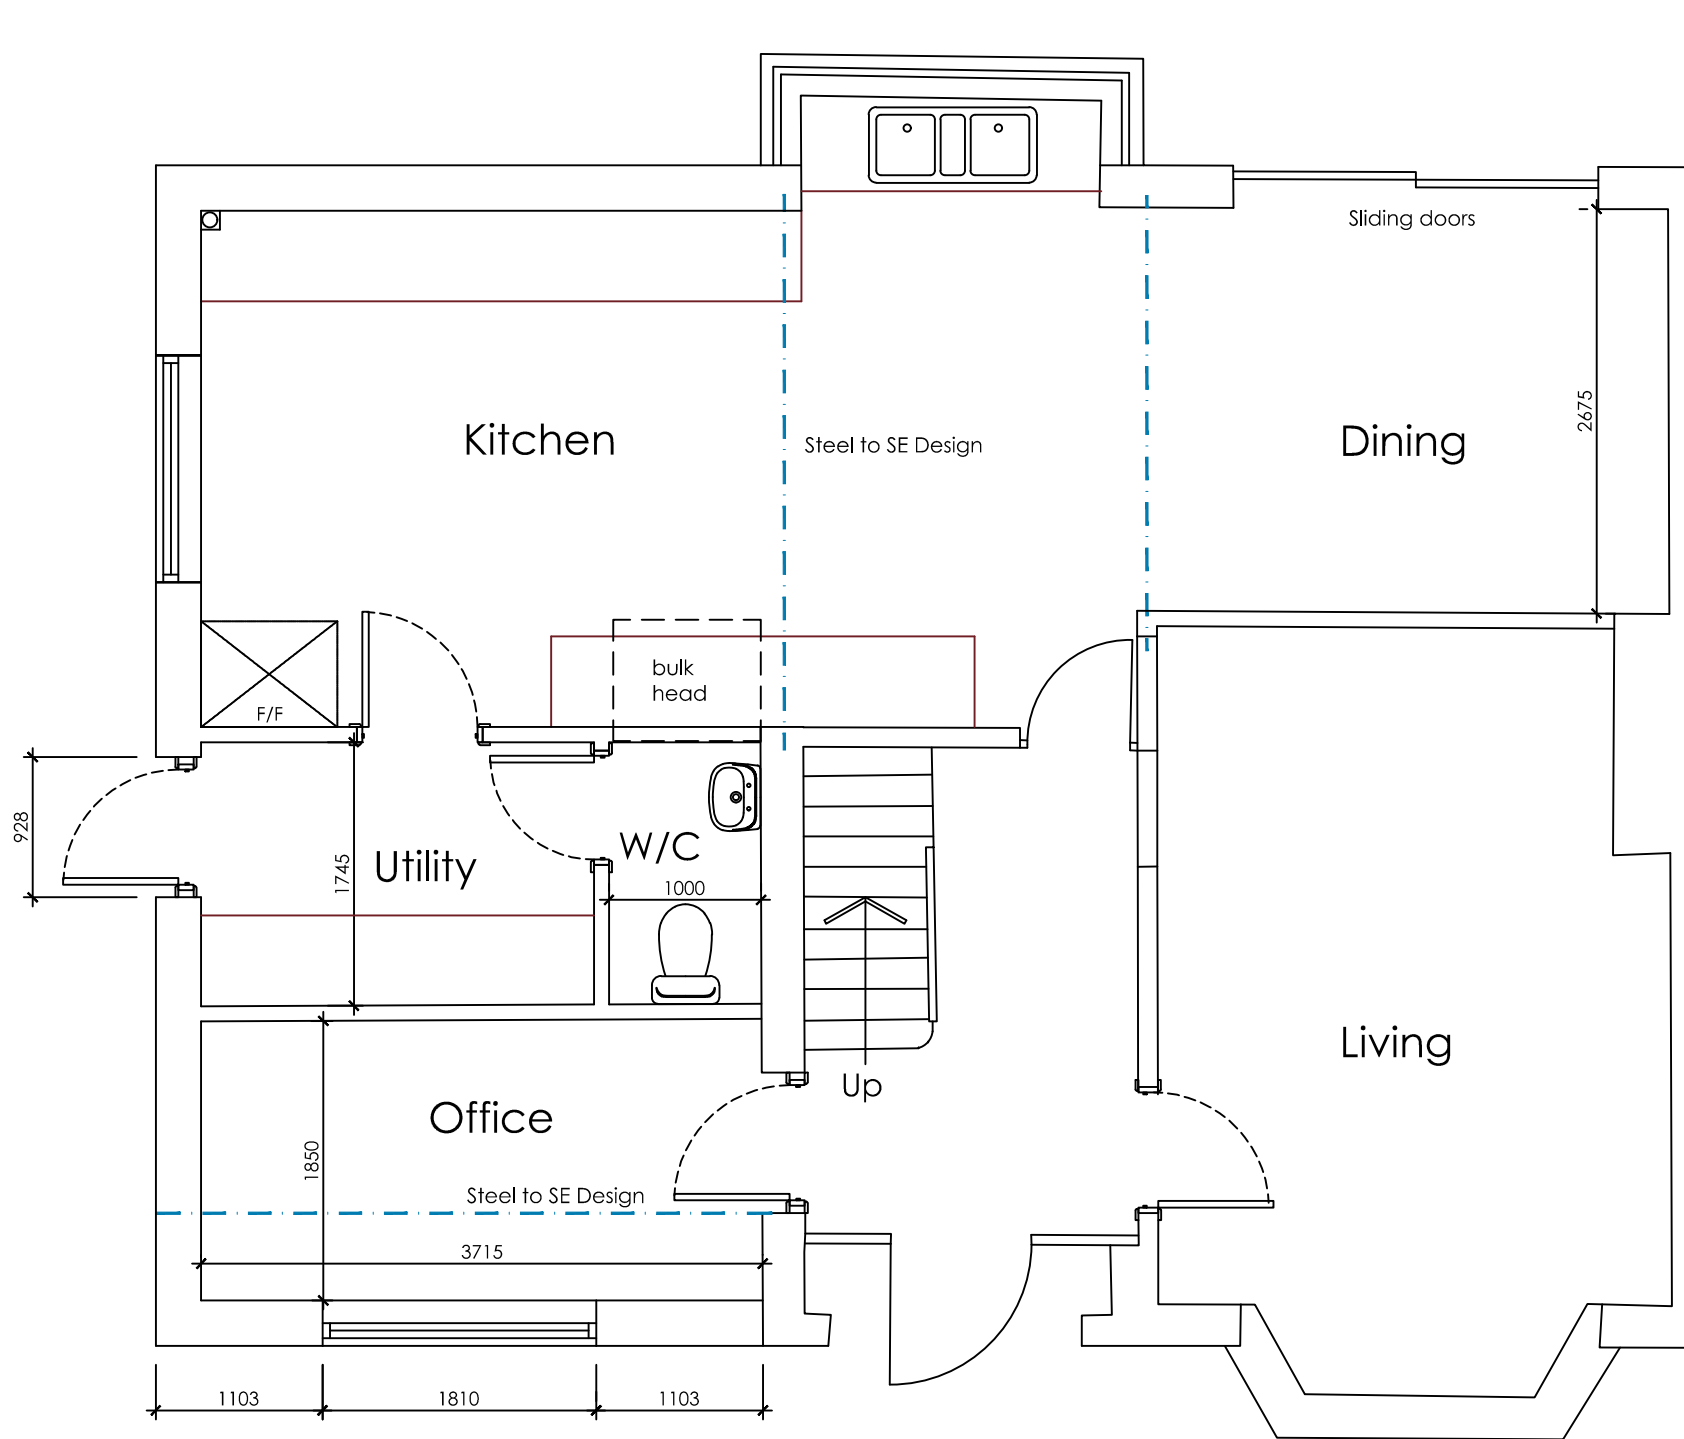


**PROPOSED GROUND
FLOOR PLAN**
SCALE 1:50

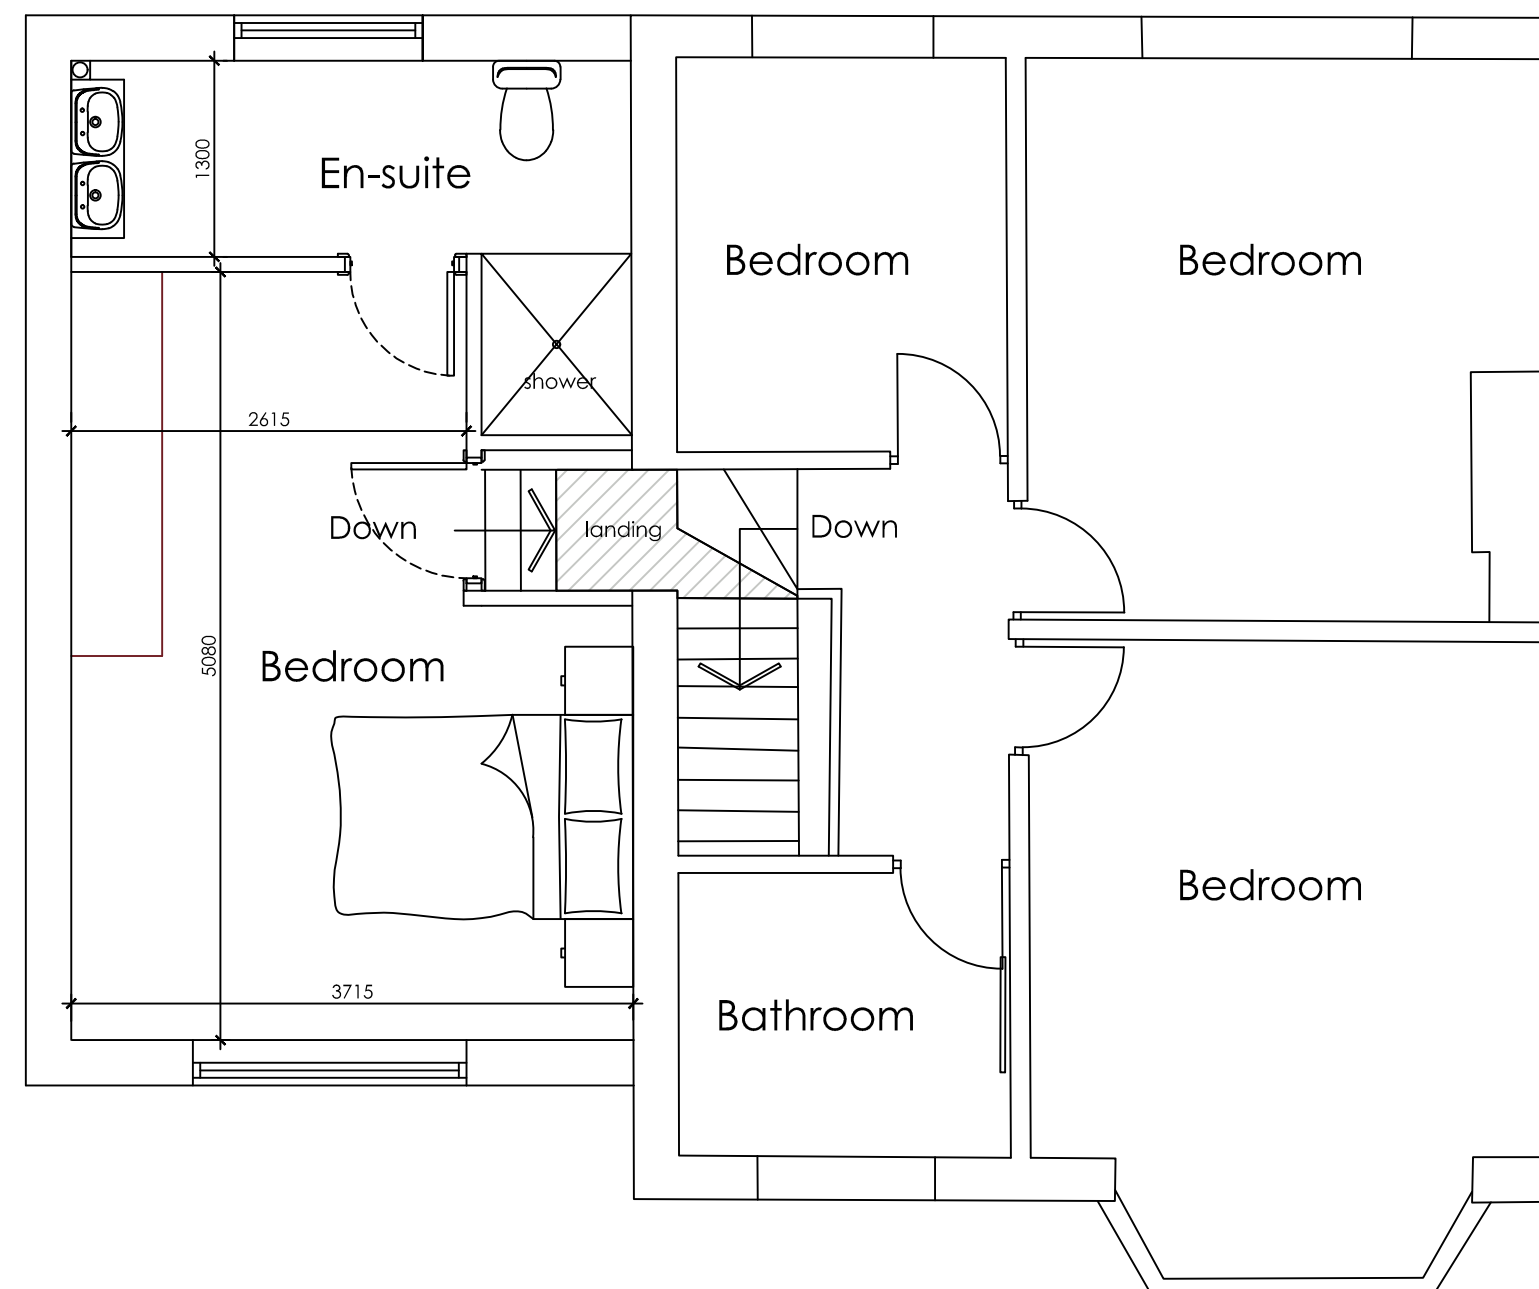

**PROPOSED FIRST
FLOOR PLAN**
SCALE 1:50

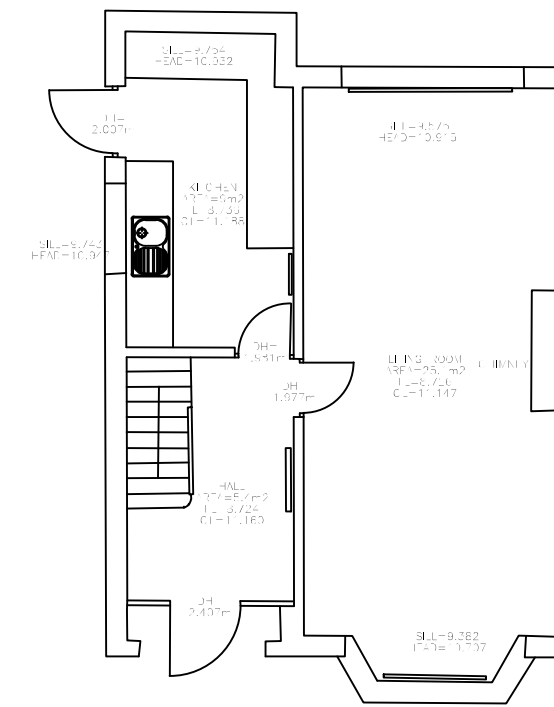

**EXISTING GROUND
FLOOR PLAN**
SCALE 1:100

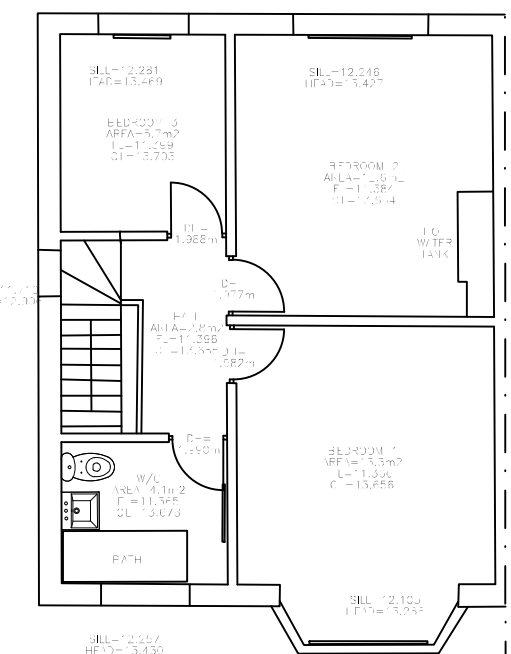

**EXISTING FIRST
FLOOR PLAN**
SCALE 1:100

 White Agus PARTNERSHIP			OFFICE ONE, 34 VICTORIA ROAD, BARNSELEY, S70 2BU			Phone: 01226 208482		
ARCHITECTURAL SERVICES						Email: info@whiteaguspartnership.co.uk Web: www.whiteaguspartnership.co.uk		
Project.				Client.				
PROPOSED EXTENSION AT 16 CLAYTON AVE, THURNSCOE ROTHERHAM, S63 0RY				MS LAURA ELWELL				
Drawing Title.				Date.		Scale.		
PLANS AND ELEVATIONS				FEB 2022		1:50 & 1:100 @ A		
				Ref.		Dwg. No.	Rev.	
				21-228		01	E	
Date	Suffix	Description		Date	Suffix	Description		
21/02/2022	A	REVISED TO CLIENT REQUIREMENTS						
	B	REVISED TO CLIENT REQUIREMENTS						
01/03/2022	C	REVISED TO CLIENT REQUIREMENTS						
	D	REVISED FOR PLANNING						
04/03/2022	E	REVISED FOR PLANNING						