




NOTES
 The contractor is to check and verify all building and site dimensions, levels and sewer invert levels at connection points before tendering and work commences.
 This drawing must be read with and checked against any structural or other specialist drawings provided.
 The contractor is to comply in all respects with the current building regulations whether specifically stated on these drawings or not. Internal dimensions exclude plaster thickness.
 Do not scale off this drawing.

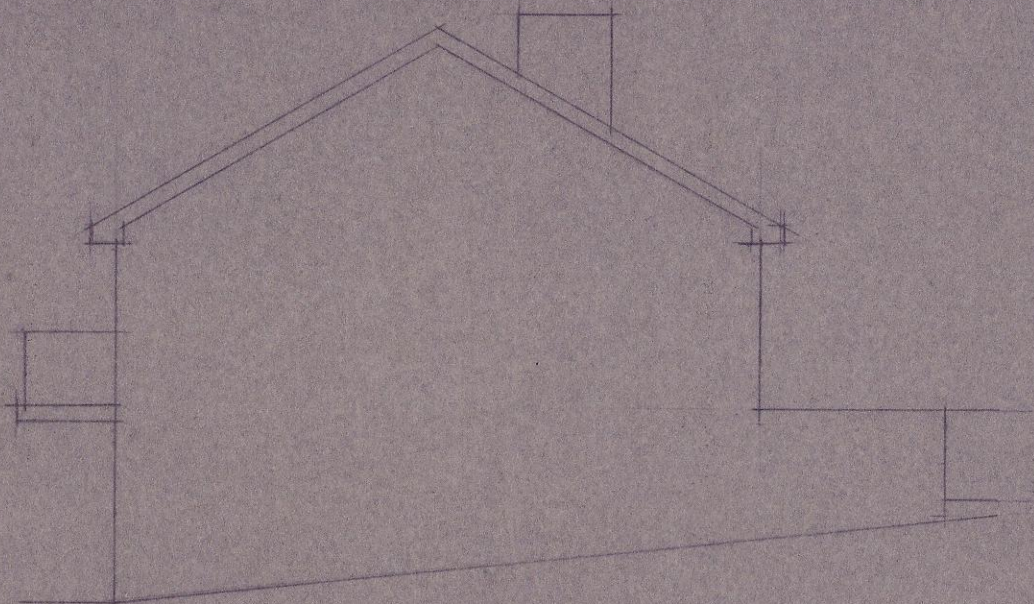


EXISTING SIDE ELEVATION.

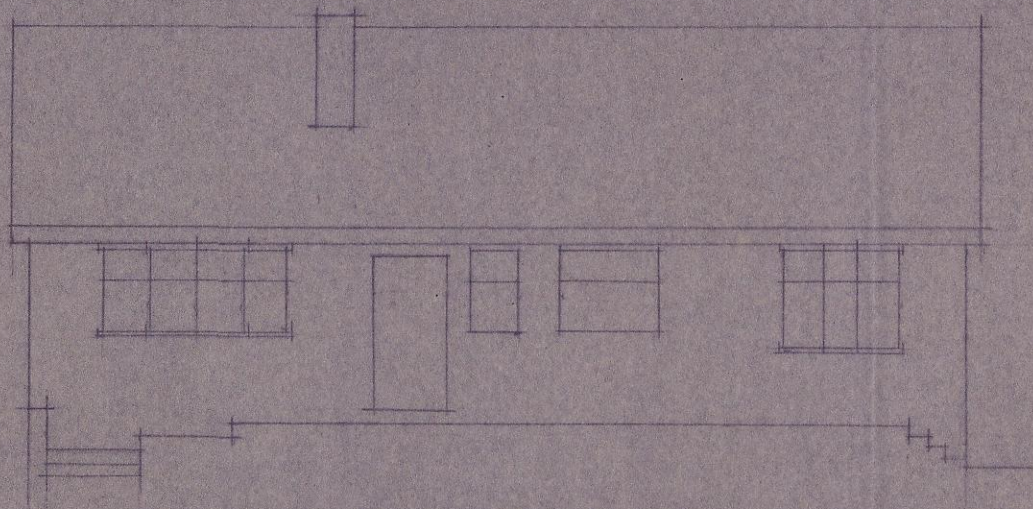


EXISTING FRONT ELEVATION.

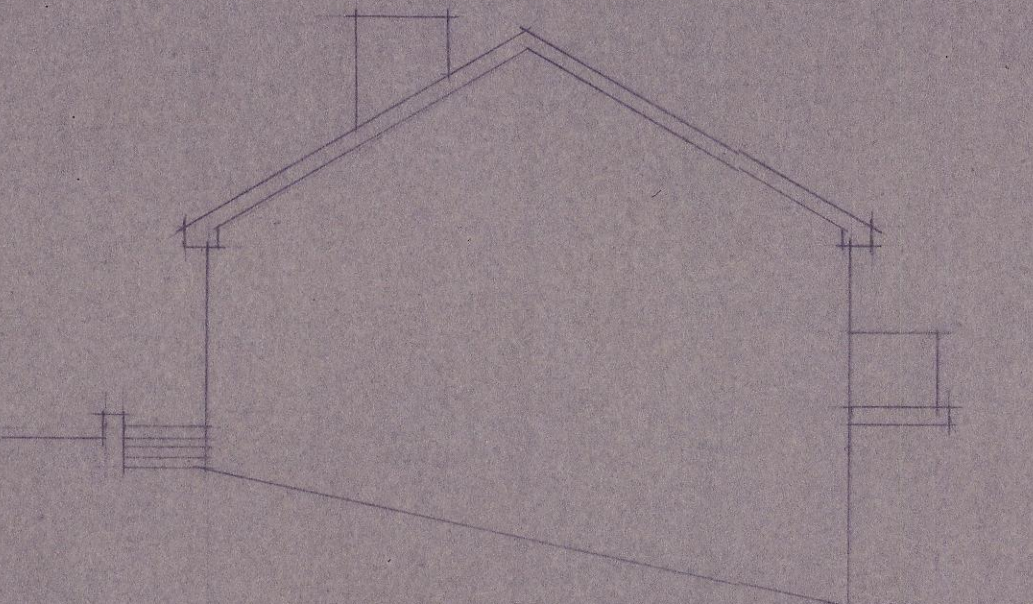


EXISTING SIDE ELEVATION.

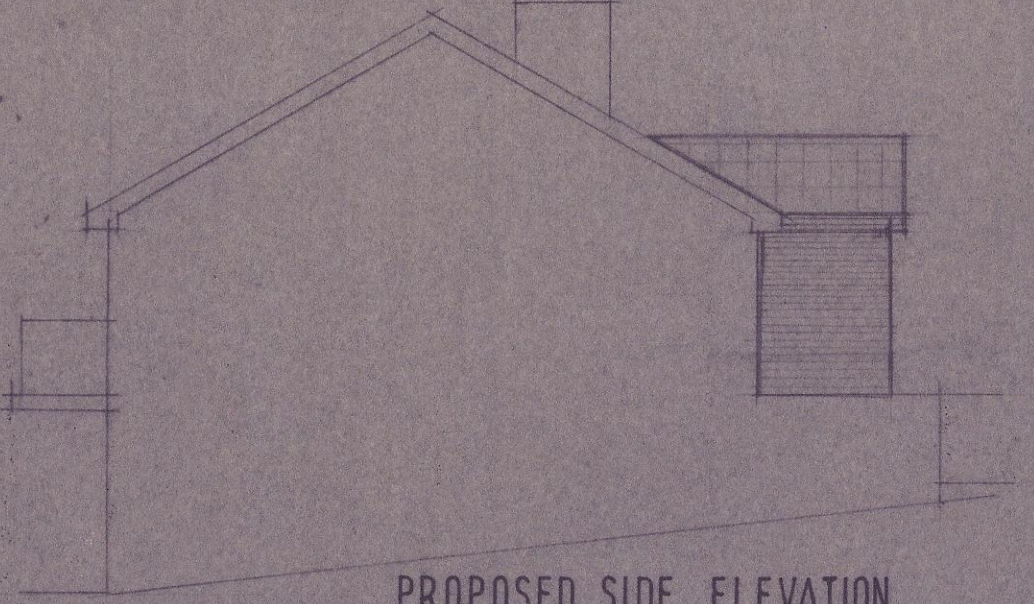

PROPOSED SIDE ELEVATION.

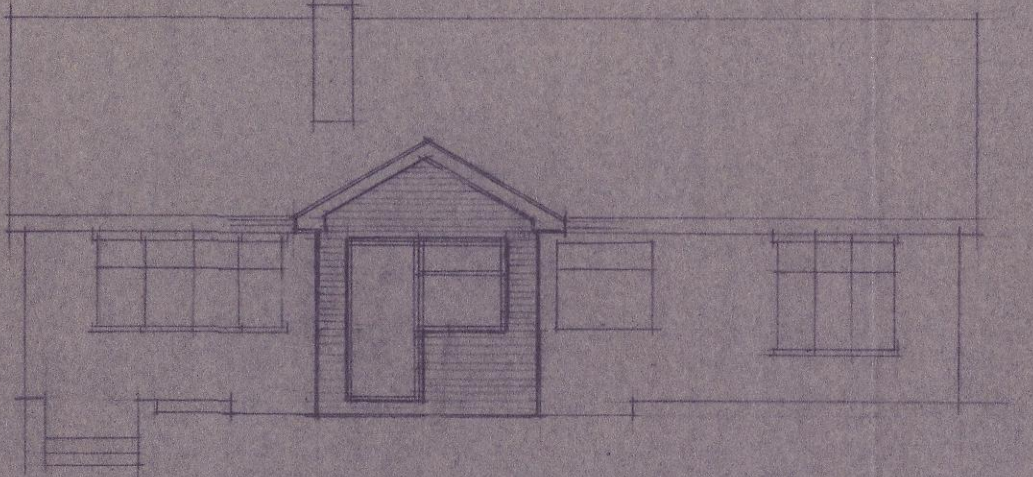


PROPOSED FRONT ELEVATION.

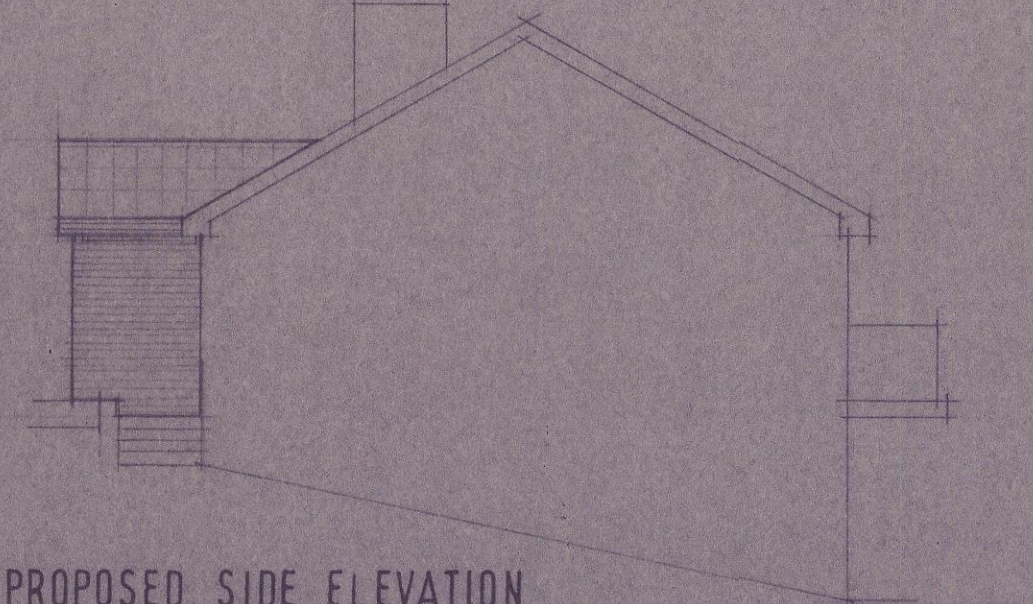


PROPOSED SIDE ELEVATION.


PART
PROPOSED
FLOOR PLAN.

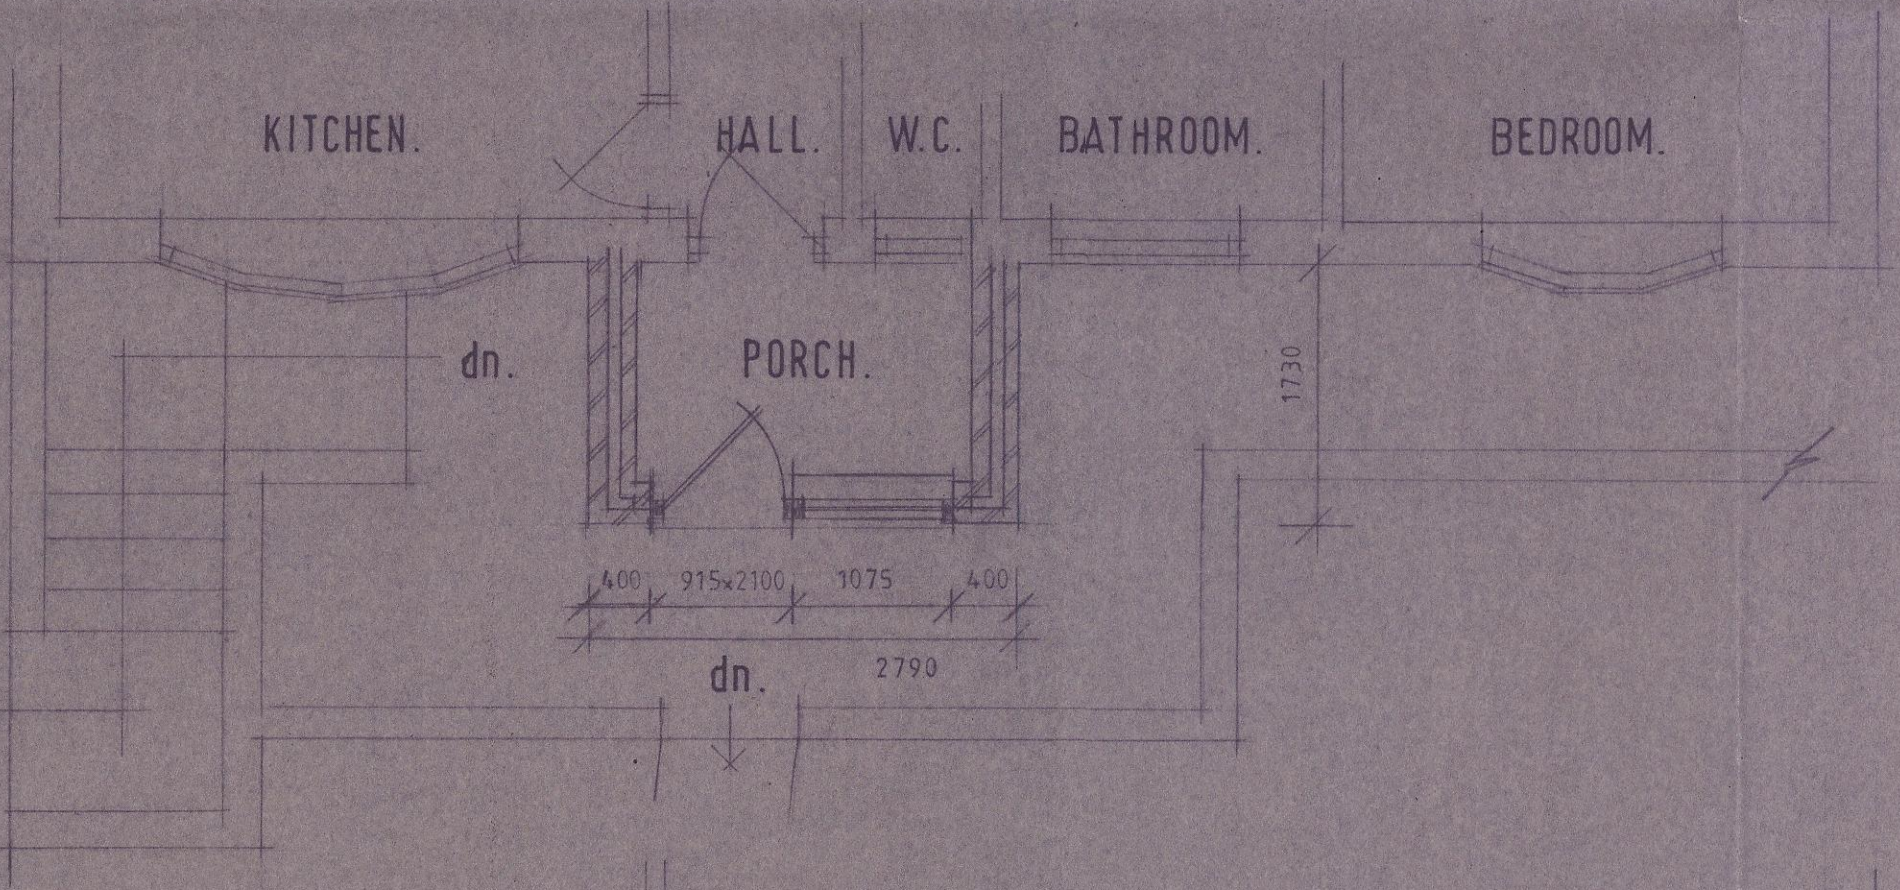


PART
EXISTING
FLOOR PLAN.

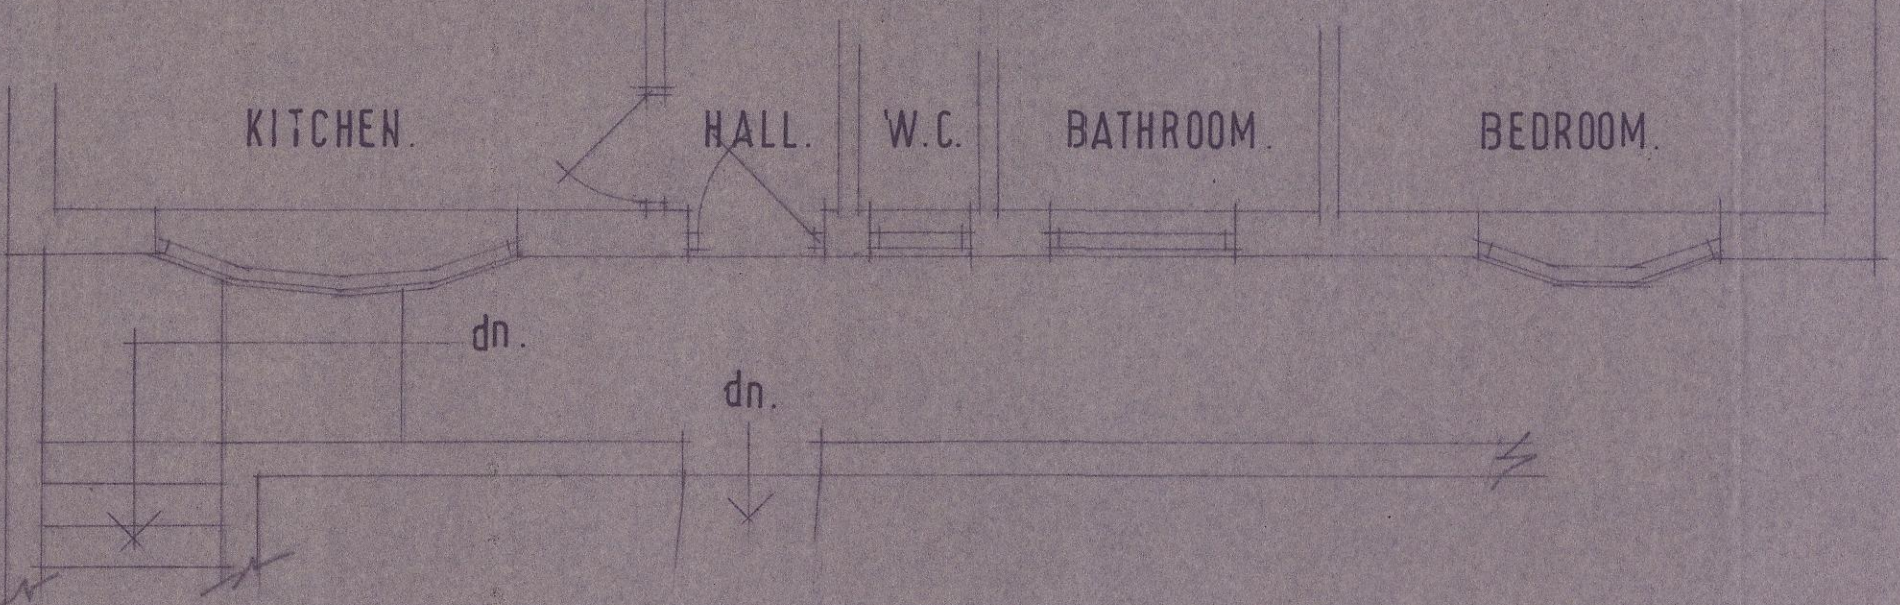


PROPOSED ROOF LAYOUT.

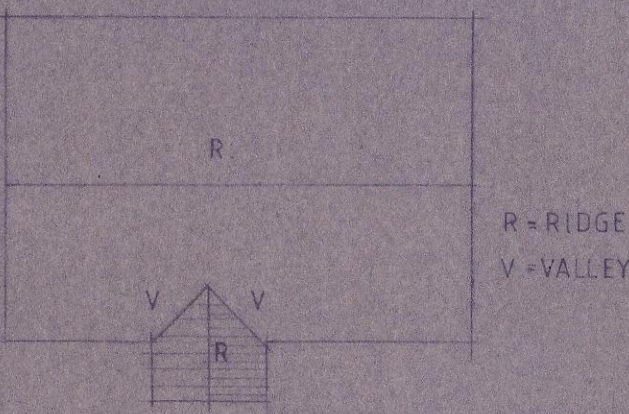

EXISTING ROOF LAYOUT.

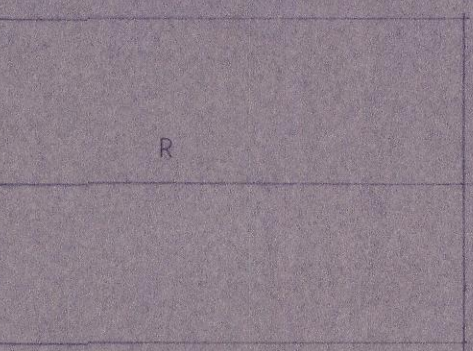

R = RIDGE
V = VALLEY

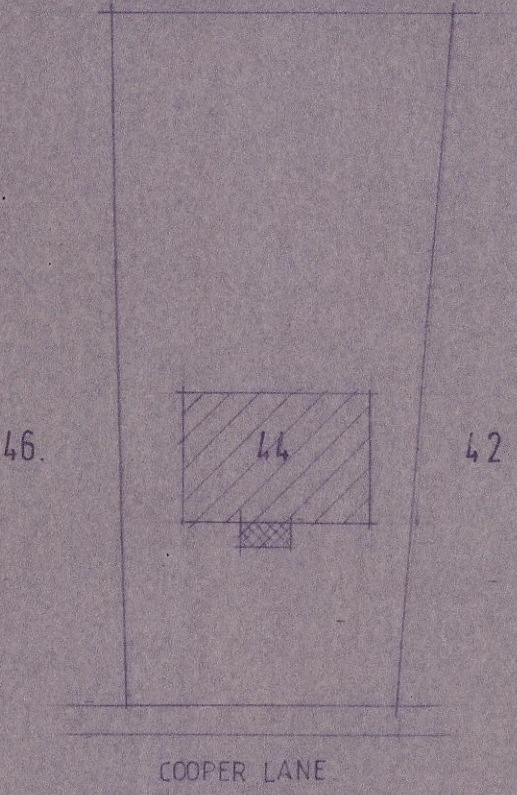

BLOCK PLAN.
SCALE 1:500

IAN WILLIAMS
 DESIGN AND BUILD
 14 AUG 2013
 Received by: [Signature]

© Copyright

Job Title	PROPOSED PORCH.	
Client	MR D. HELLIWELL.	
Drawing Title	LAYOUTS.	
Drawn By	Date	Scale
I.W.	AUGUST 13	1:50 1:100 1:200

**IAN WILLIAMS
 DESIGN AND BUILD**
 FAIRFIELDS, CHURCH ROAD,
 ALTOFTS, W. YORKS WF6 2NU
 Telephone: 01924 893311

DRG. No. 27. 01. 08. 13.