

REVISIONS	
Code	Date

BARNESLEY
Metropolitan Borough Council

Property & Procurement
Keith S. Hilton, FRICS
Assistant Executive Director
County Way
Barnsley S70 2DT
Tel 01226 774300
Fax 01226 774399



PROJECT
WOMBWELL CHAPEL
PROPOSED CONVERSION TO
COMMUNITY CENTRE

DRAWING

PROPOSED ELEVATIONS

Drawn BGM		Revision
--------------	--	----------

Scale 1:100	Date FEB 2009
----------------	------------------

Project Code	Drawing No.
END 239A	AL(0)02

Remove existing structure
Steel Band Beam (Girders)
& provide a new beam
to structure supports
Approval / Sign.

REMOVE LOOSE VULNER
STONE SLABS & CLEAN
OFF OLD MORTAR TO
2-3" & REPORT IN
MORTAR. THIS SIDE
OF BRIDGE CAN BE CUT

Reason for negative result - Interview
 1. No need to BATH. The morning after
 the 1st of March - Saturday, 77 years
 & not 77 in new year with blonde
 hair.

27 att. including, but not
limited to, of STONE and
INCHES of square in STONE
and for NATURAL CEMENT
areas required.

REMOVE RIBS TIRES CAREFULLY & CLEAN OFF ALL
DEFECTIVE MORTAR AND PREPARE SLABS & RE LAY
RIBS TIRES IN SAND/CONCRETE MORTAR & POINT
UP BOARDING UP.

REMOVE DEFECTIVE GUTTERS & FLASH-PIPES 100%
 & PROVIDE & FIX NEW IN CAST ALUMINUM
 POWDER COATED FINISH IN COLOUR & PROFILE
 TO MATCH EXISTING. (BOTH SIDE ELEVATIONS)

→ REMOVE STONE OUTER LEAF INCLUDING FEATURES FROM CUTTER LEVEL DOWN TO STONE CORED FEATURE. EITHER SIDE OF STONE LABLE & REMOVED IN MORTAR PUT TO OTHER SIDE GRAYATIONS. INCLUDE BUTTERFLESSES.

SIDE ELEVATION (SOUTH WEST)

SIDE ELEVATION (NORTH EAST)

REMOVE & REPLACE ALL DEFECTIVE WINDOWS & REPLACE WITH POWDER COATED ALUMINIUM POWDER COATED FINISH. WINDOWS TO BE DOUBLE GLAZED & SET FURNISH IN GENERAL TO PROTECT STONE MULLIONS WHICH ARE TO BE RETAINED.

RAISE OUT DEFECTIVE POINTING, EXAMINE
10' DEEP TO PREVENT EROSION UP TO
THE LEVEL OF THE HORIZONTAL BAND OF
STONE AT THE ROUNDED WINDOW LEVEL
EXTENDING THE TOWER, & REPOINT IN
MORTAR WITH TACKLED JOINTS.
INCLUDE GUTTERES.


2B

ALLOW FOR RAKING/CLEANING OUT EXCESSIVELY WIDE OPEN JOINTS AT LOW LEVEL (PLINTH) AND PACK WITH STONE & SLAG IN MORTAR & REPOINT WITH BRICK FINISH. APPROX 5m² TOTAL IN SMALL AREAS TO BE MADE.


ALLOW FOR CUTTING OUT & REPLACING APPROX $2m^2$
OF DEFECTIVE CRACKED STUCCO IN SINGLE PLACES
NEED TO BE REPAIRED. POINT IN NO. 17. WITH
BAGGED FINISH.

REAR ELEVATION (NORTH WEST)


FRONT ELEVATION (SOUTH EAST)

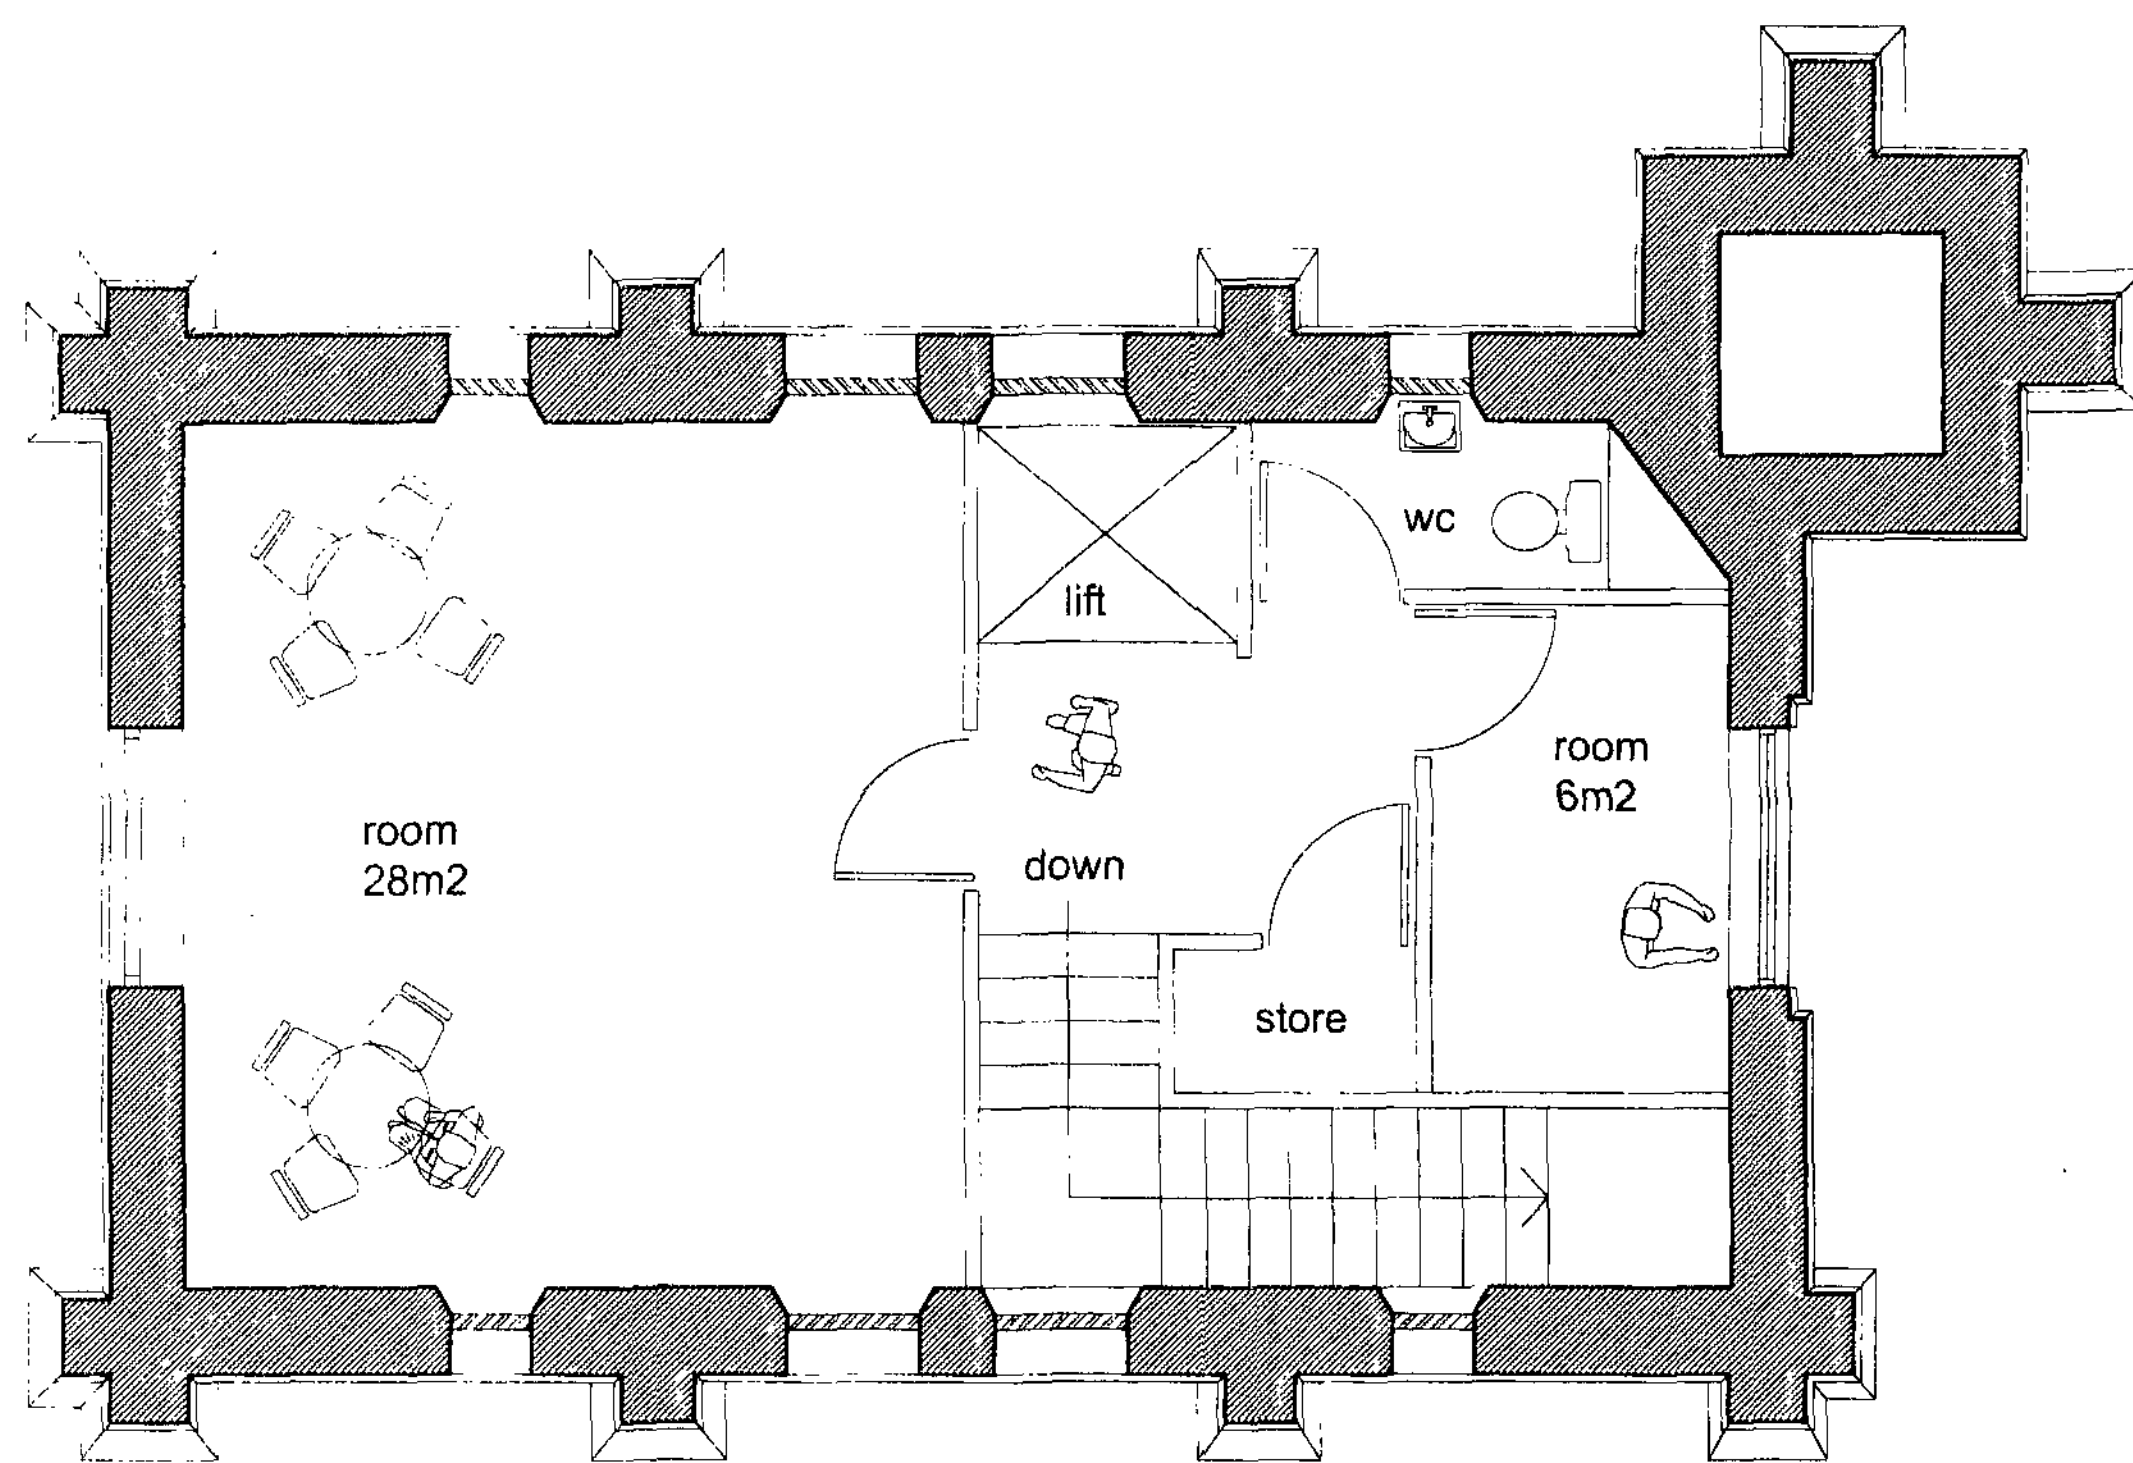

PROPOSED FIRST FLOOR PLAN

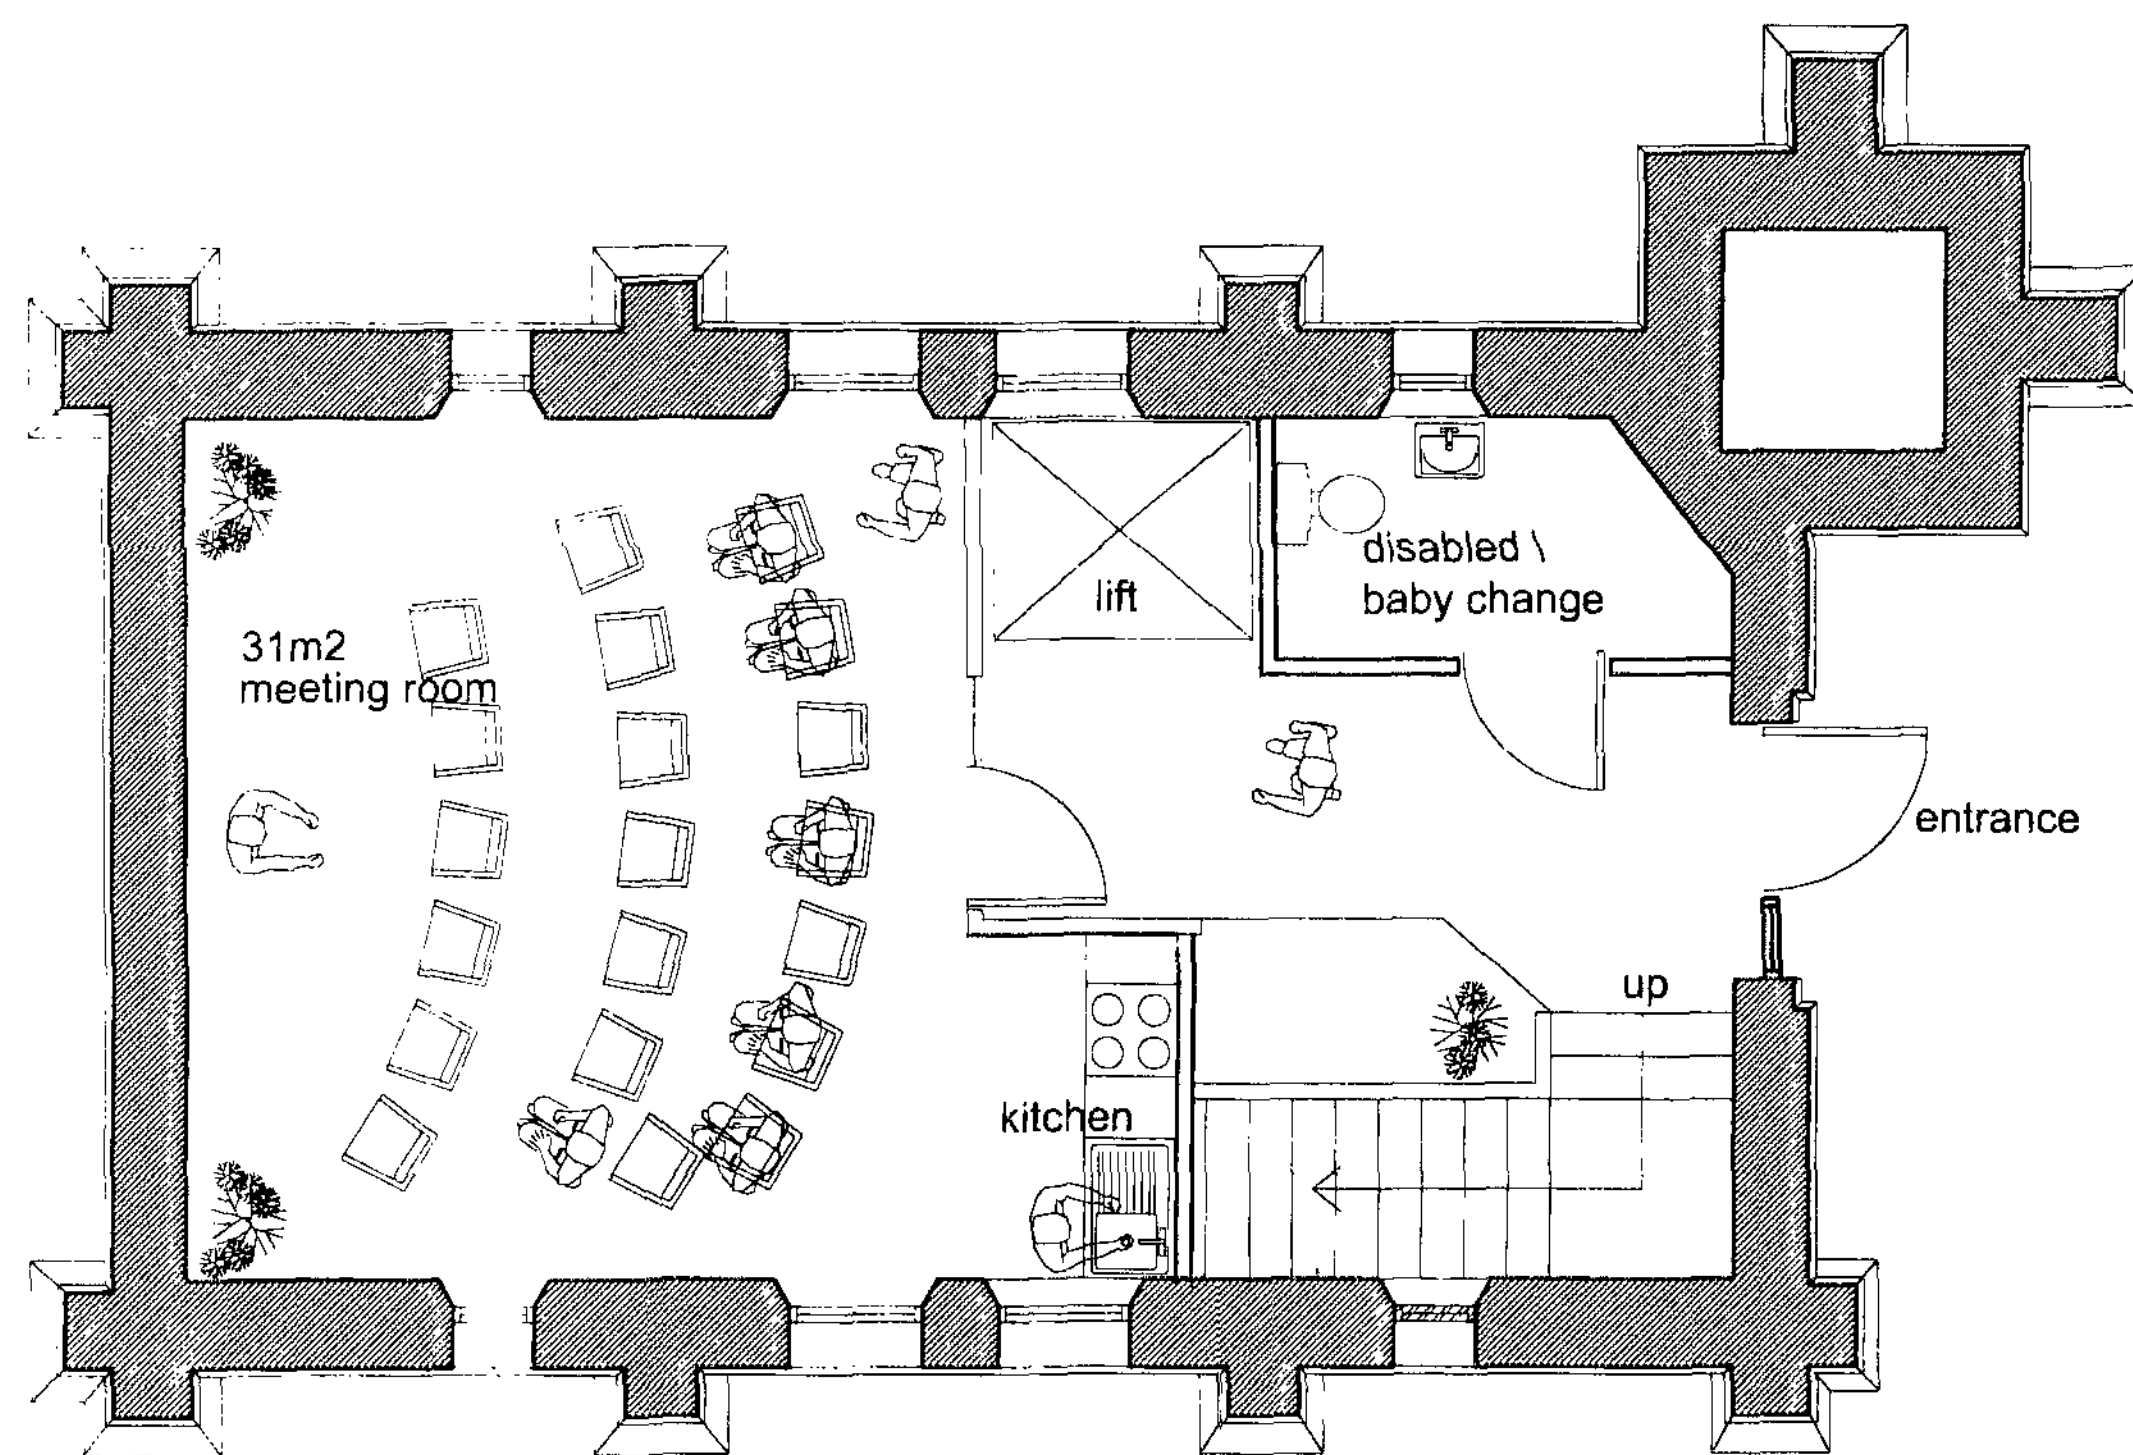

PROPOSED GROUND FLOOR PLAN

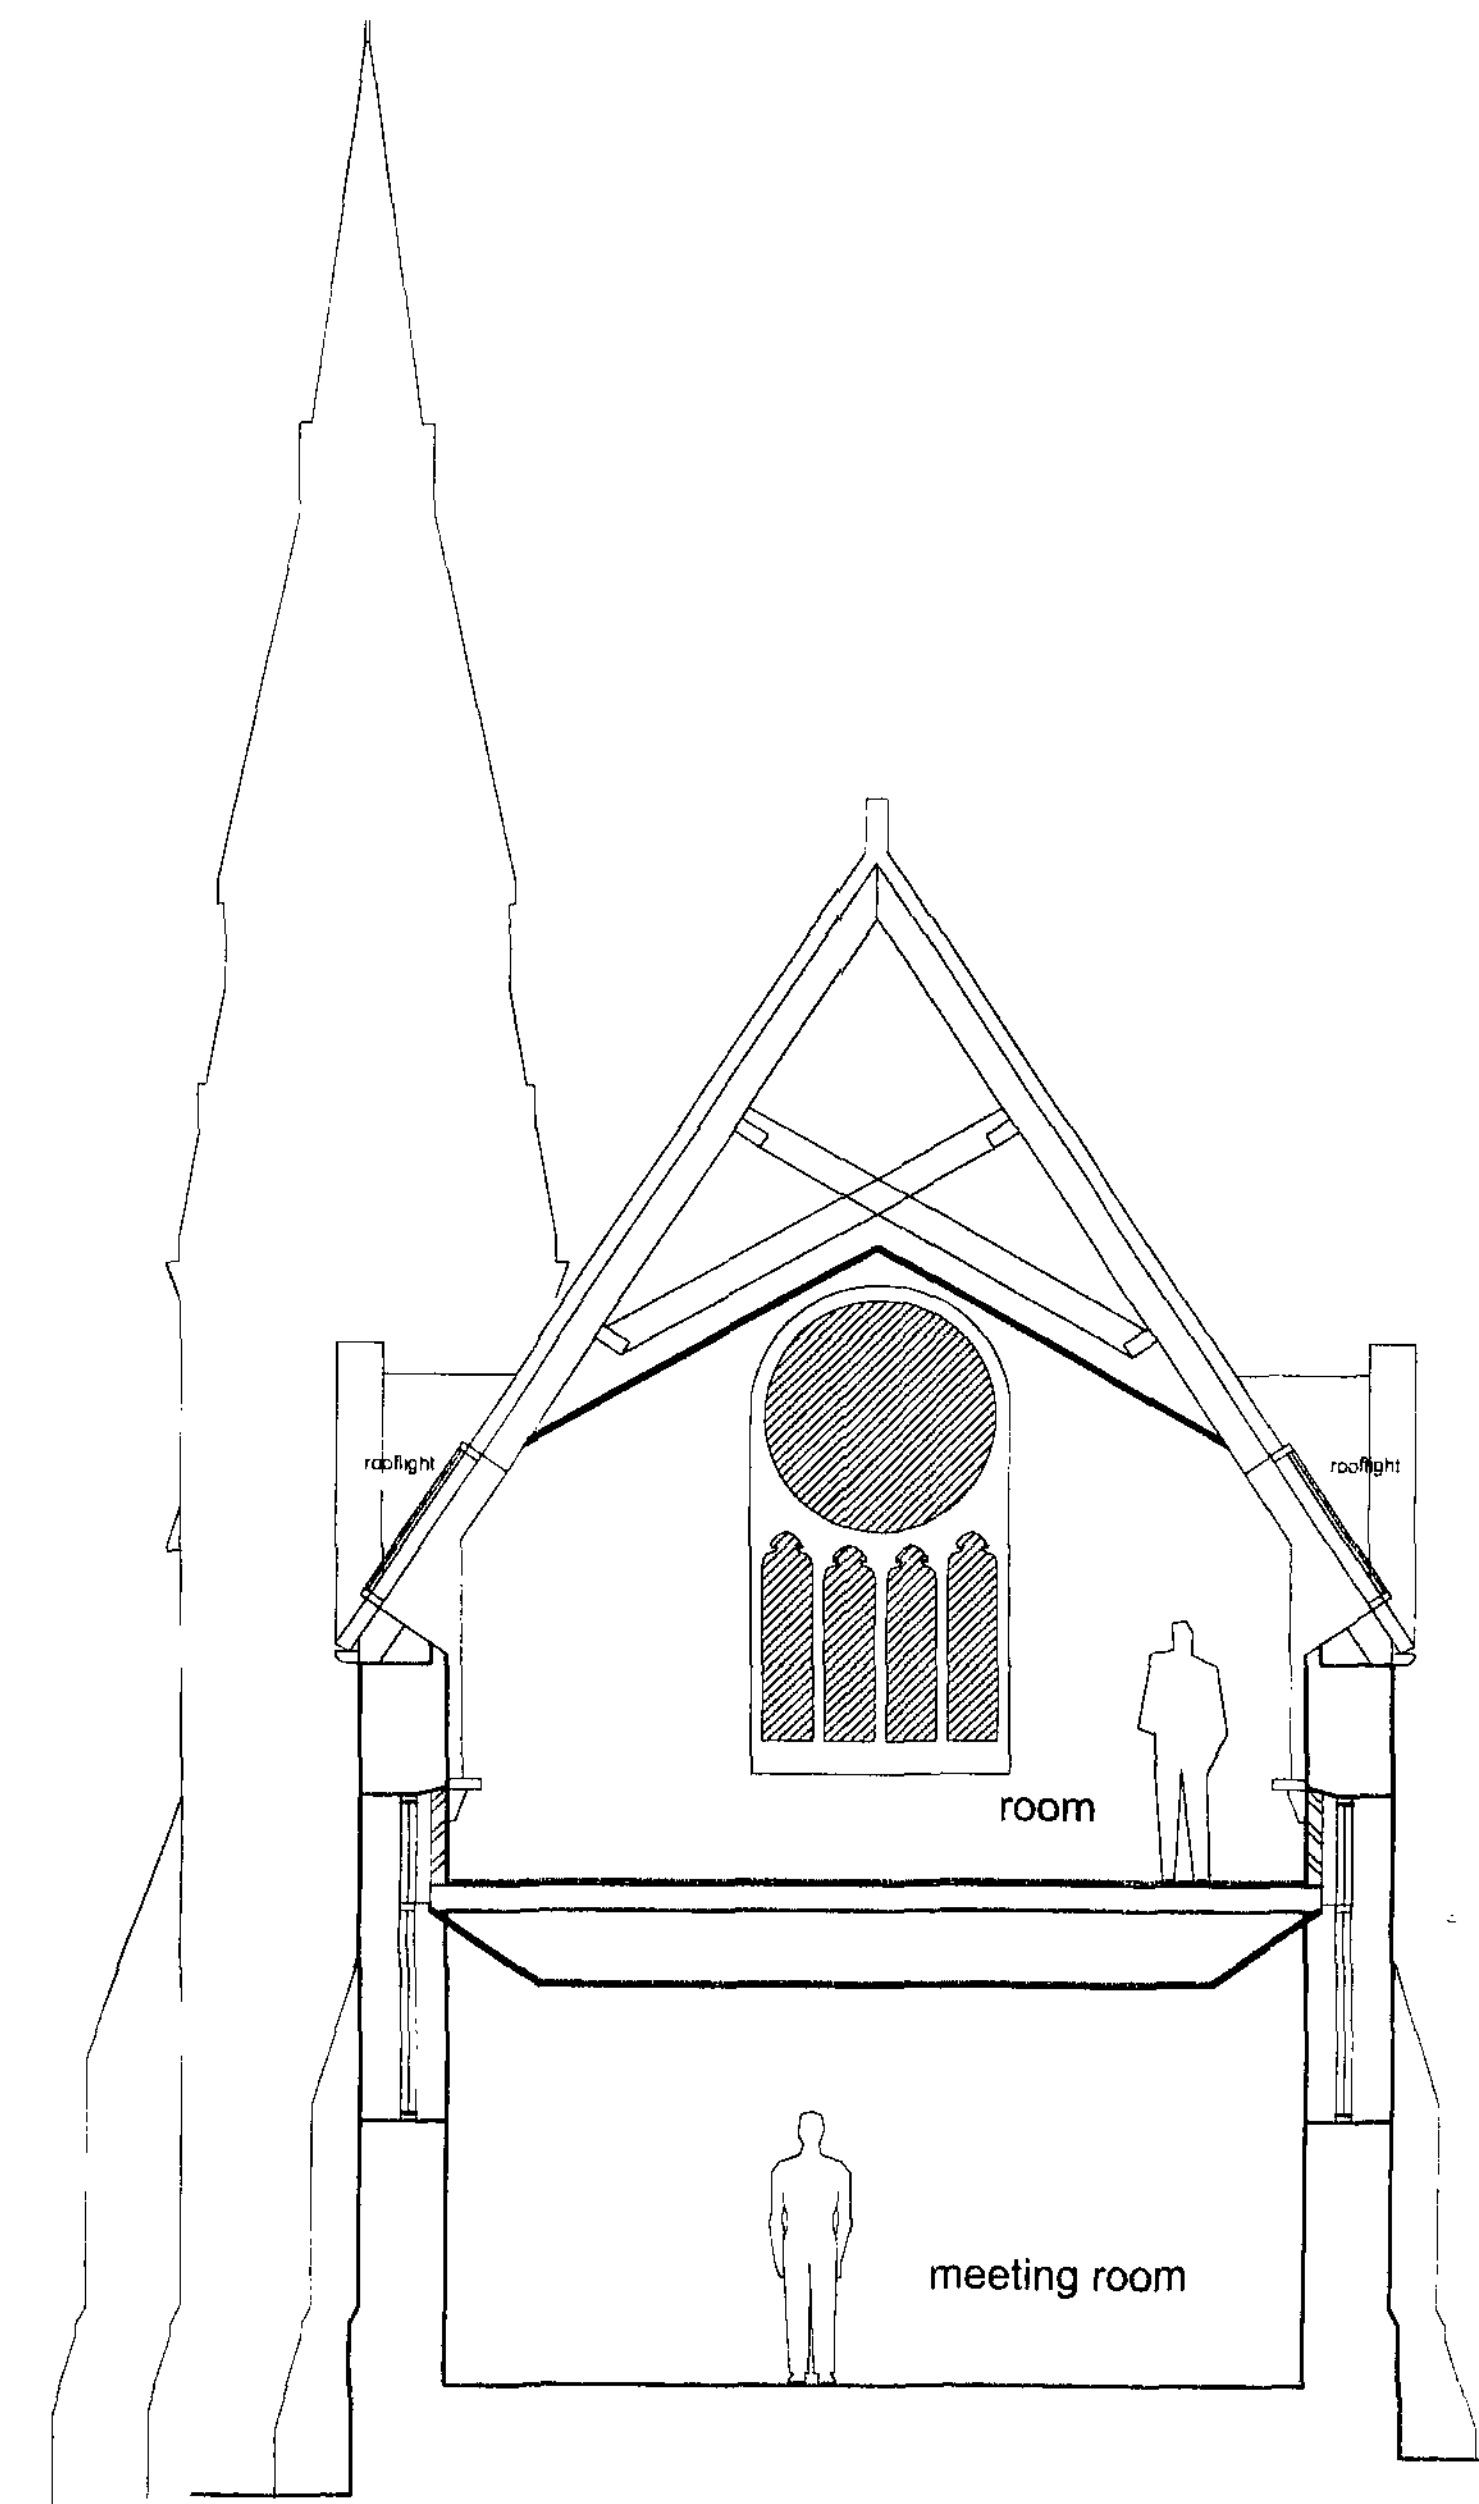

PROPOSED SECTION

BARNSELEY
Metropolitan Borough Council
Property & Procurement
Alan White
Assistant Executive Director
Springfield House, Springfield St
Barnsley S70 6HH
Tel: 01226 770770
Fax: 01226 774399


PROJECT
WOMBWELL CHAPEL

DRAWING
PROPOSED ALTERATIONS
straight staircase option


Drawn	HWA	Revision
-------	-----	----------

Scale	1: 50	Date	04\07
-------	-------	------	-------


Project Code	END 239A	Drawing No.	AL(0)03
--------------	----------	-------------	---------

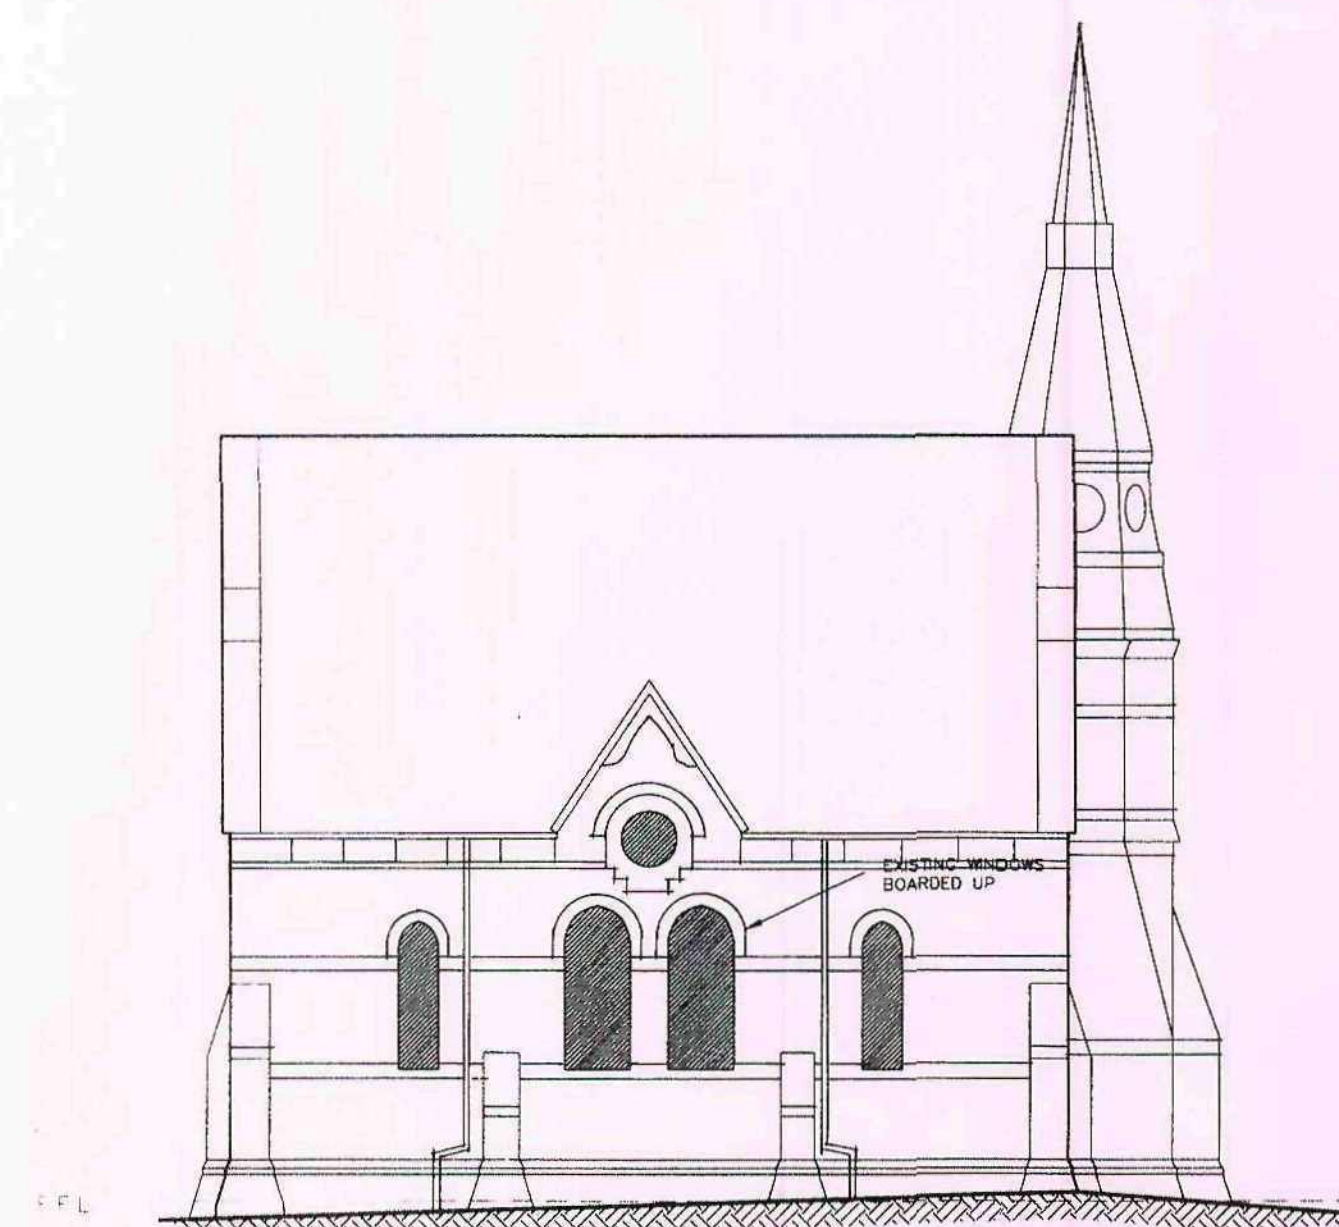


SIDE ELEVATION 1:100

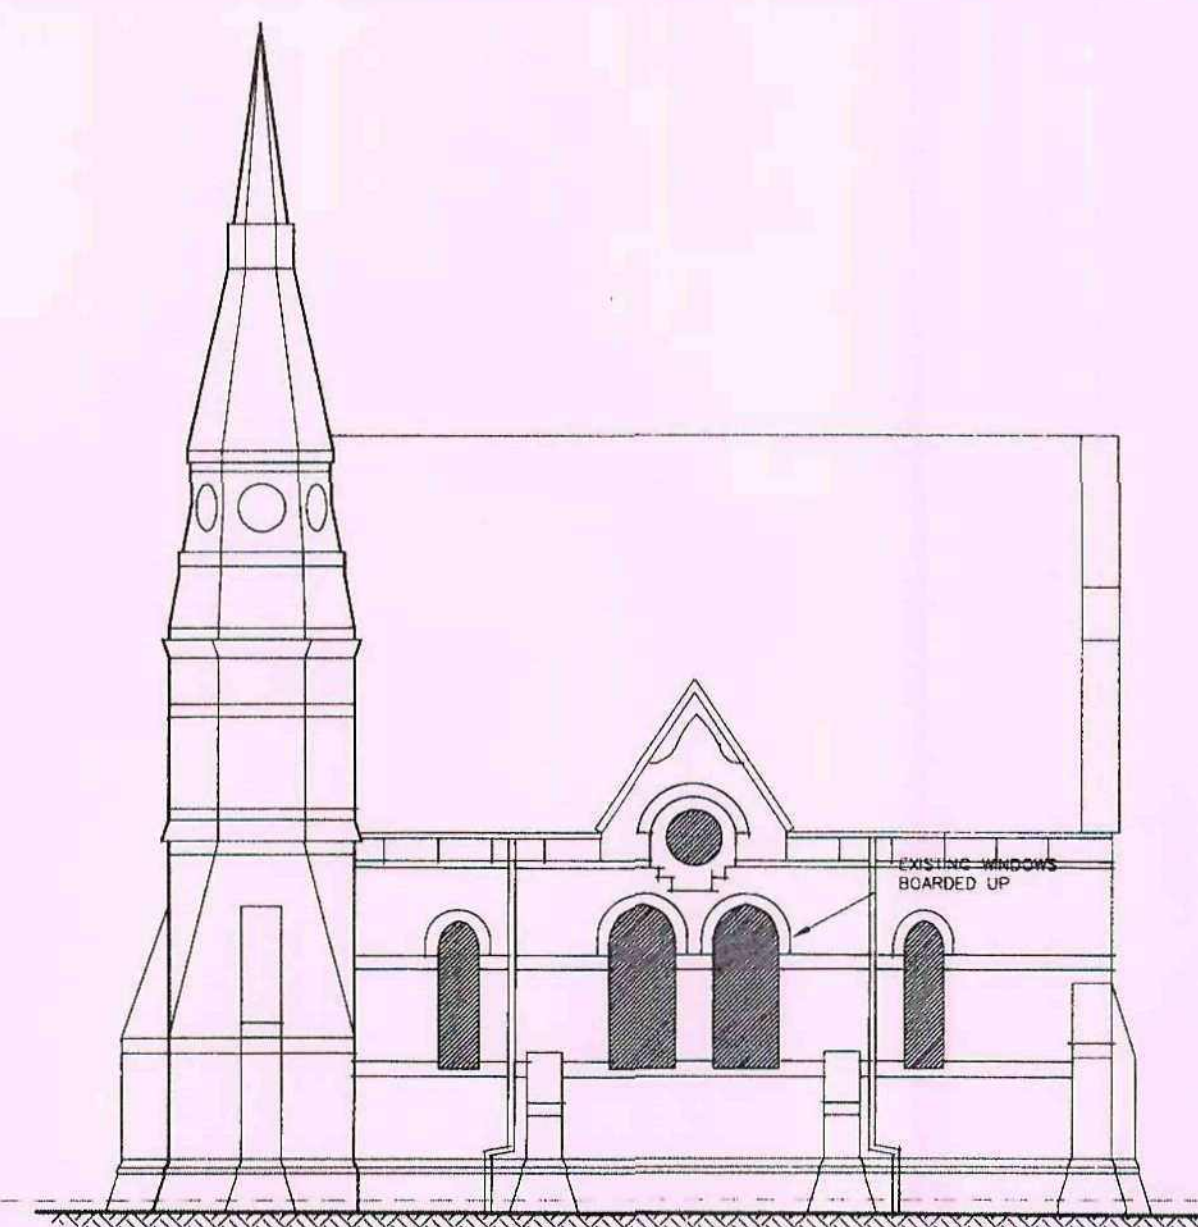


SIDE ELEVATION 1:100

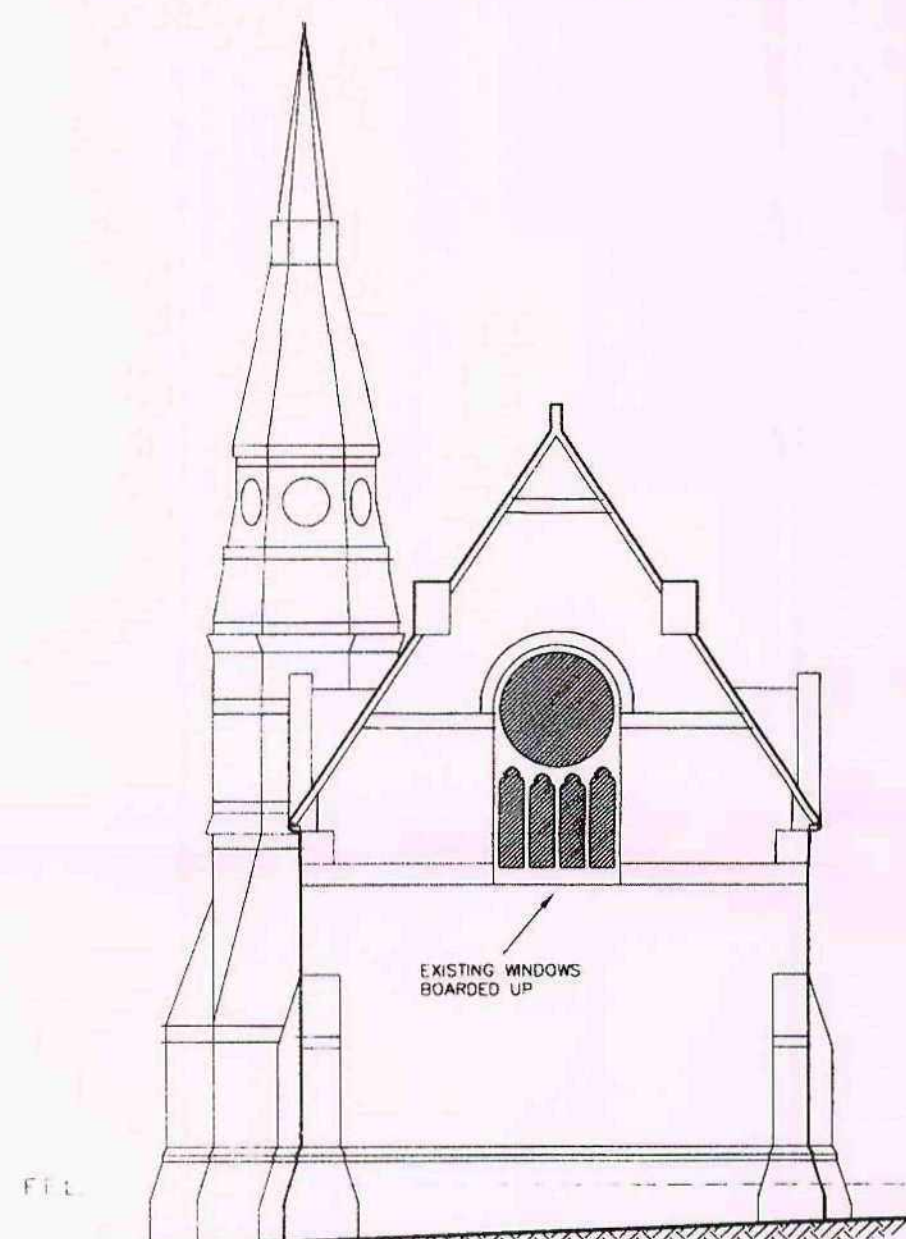


REAR ELEVATION 1:100

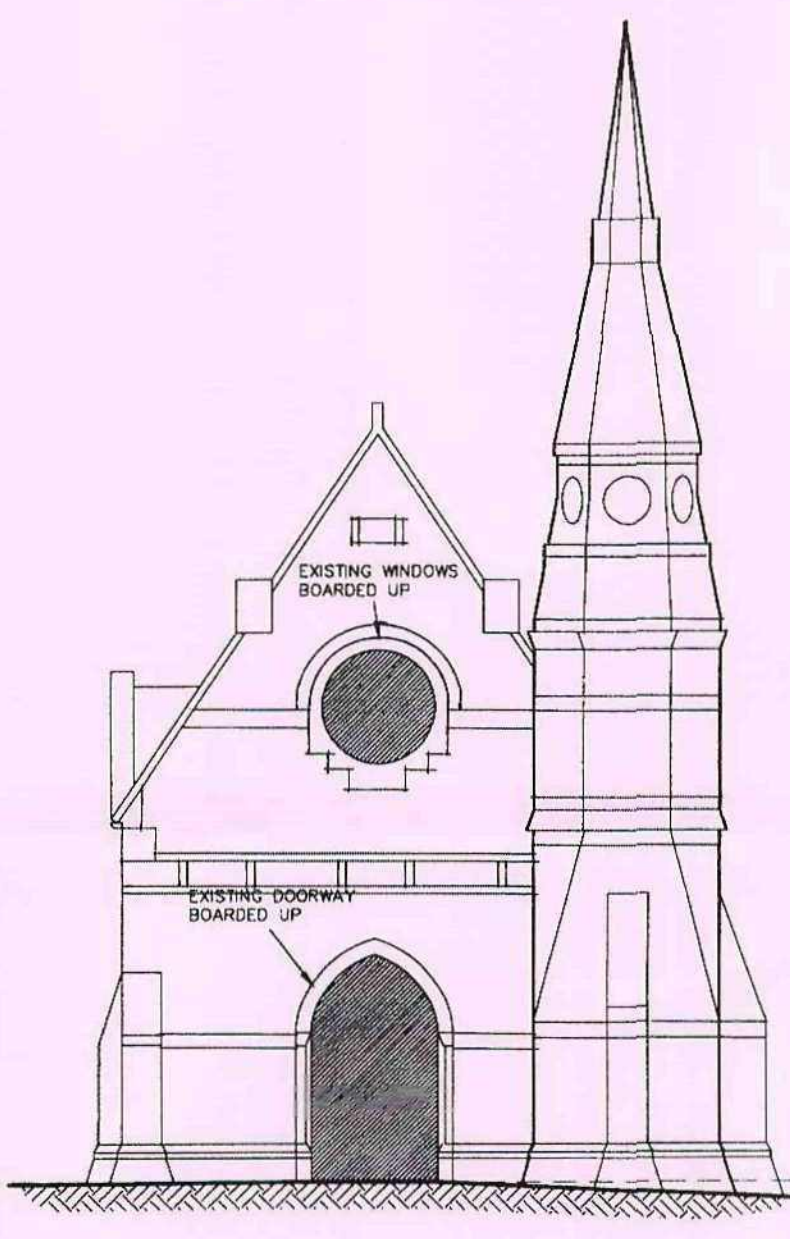


FRONT ELEVATION (MAIN ENTRANCE) 1:100

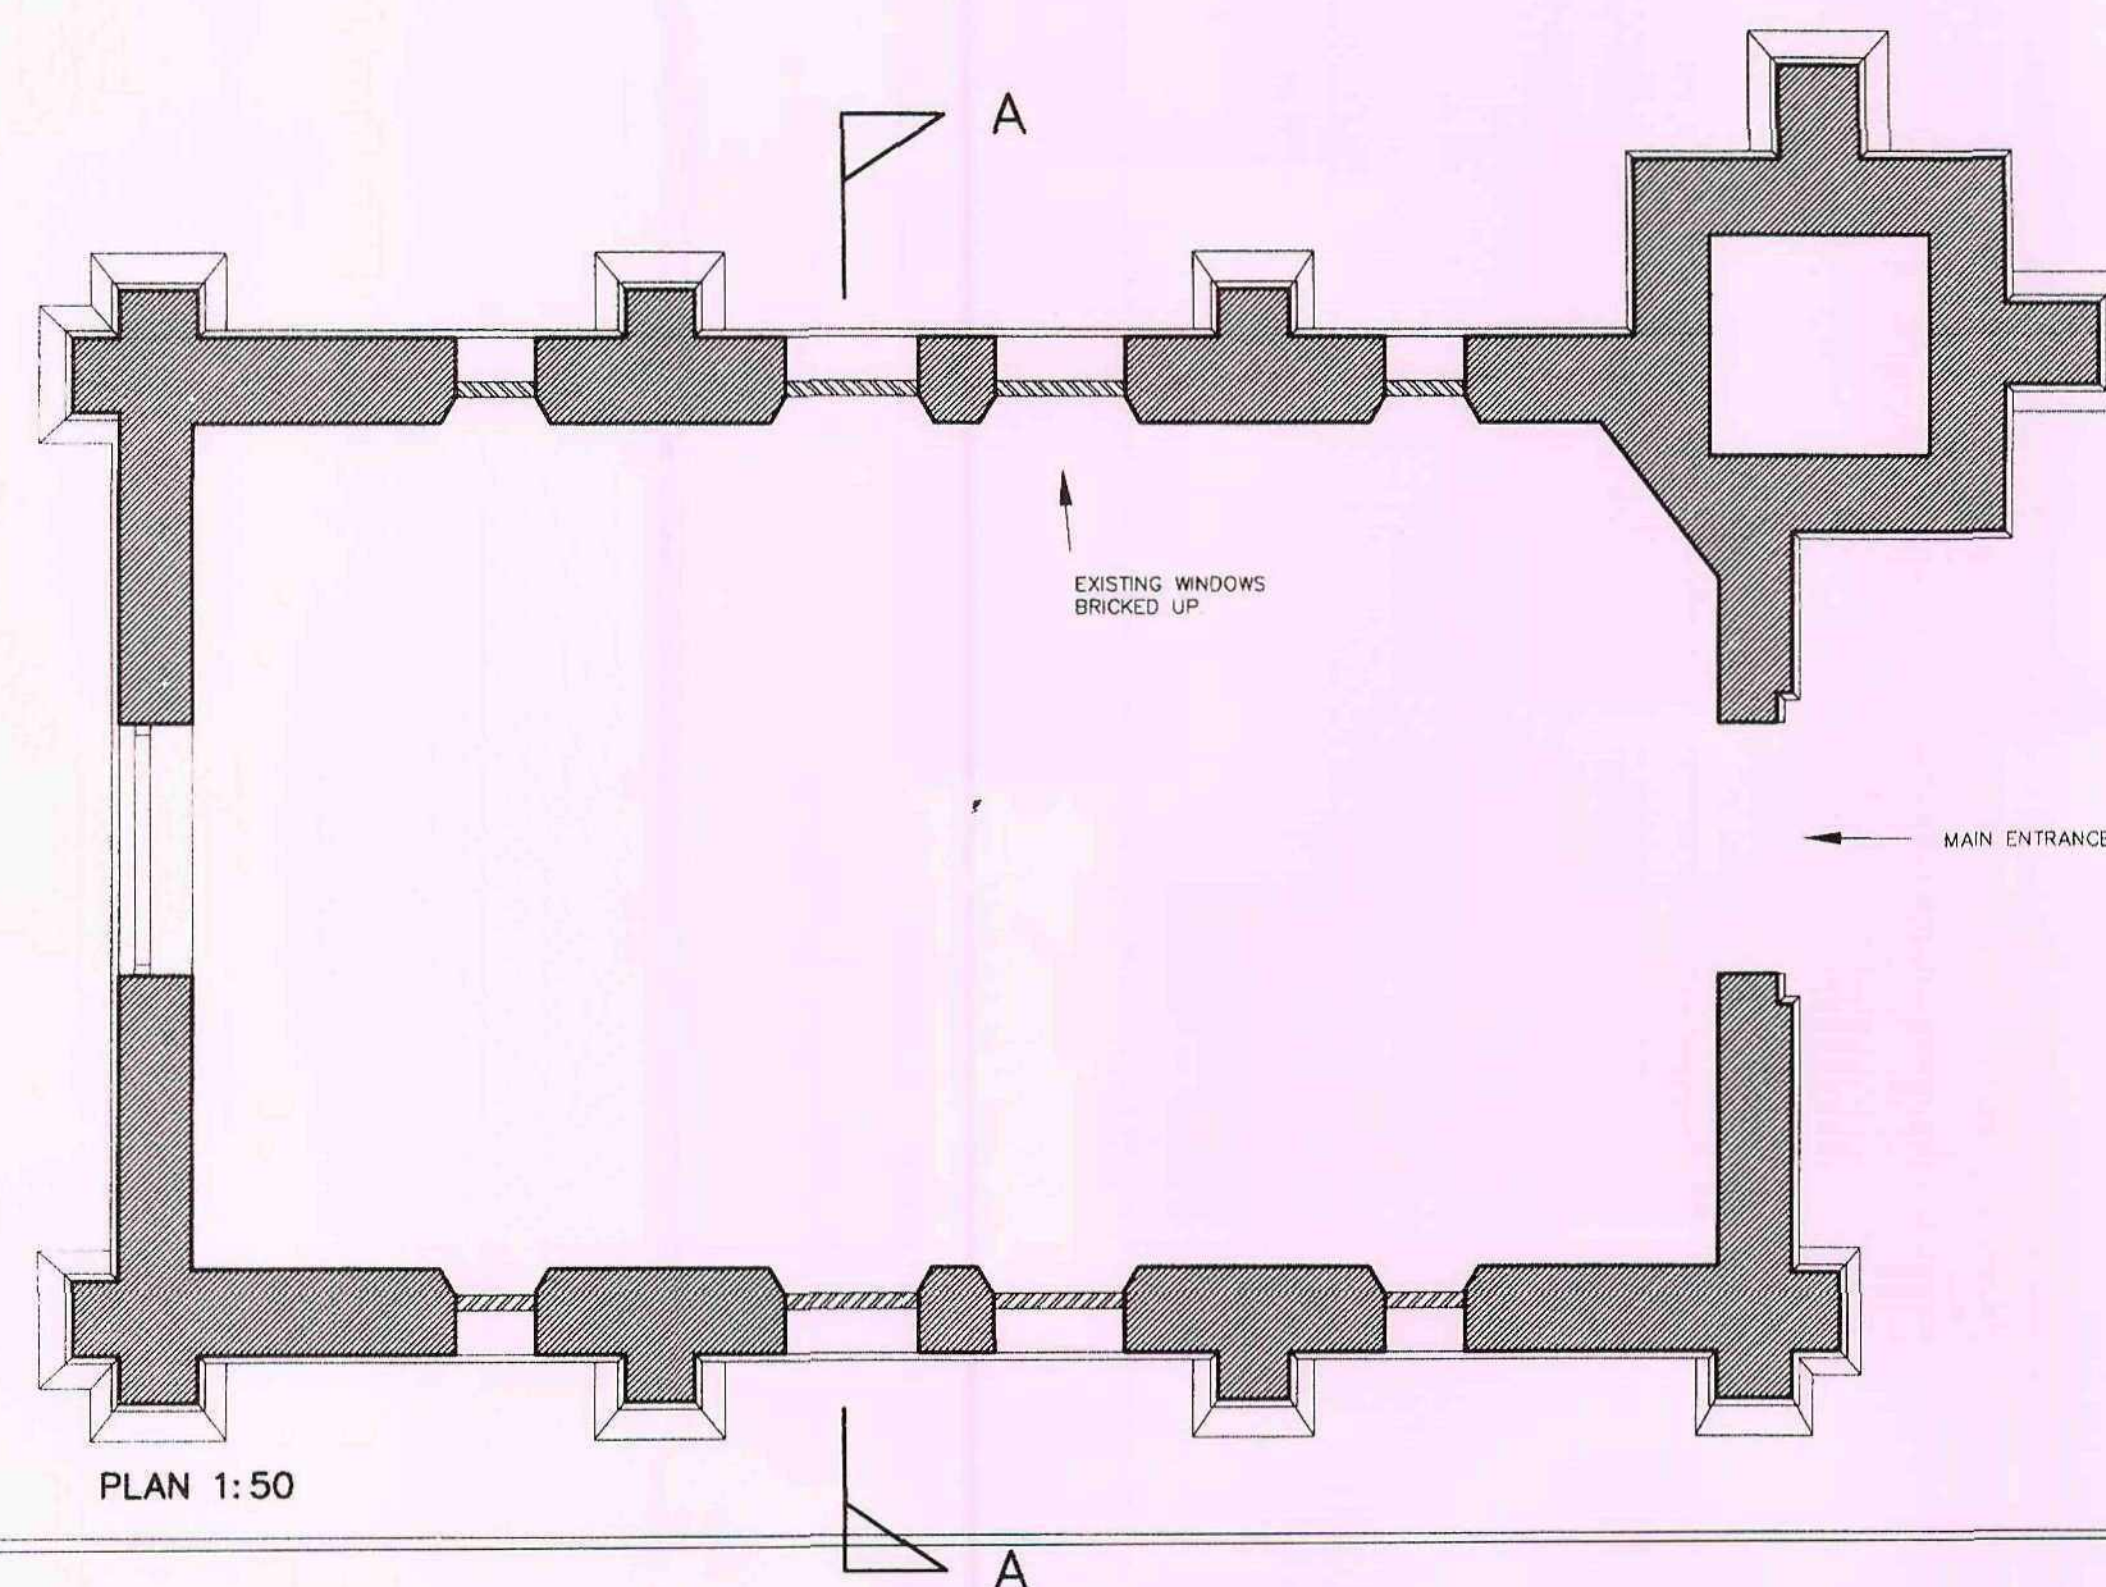

PLAN 1:50

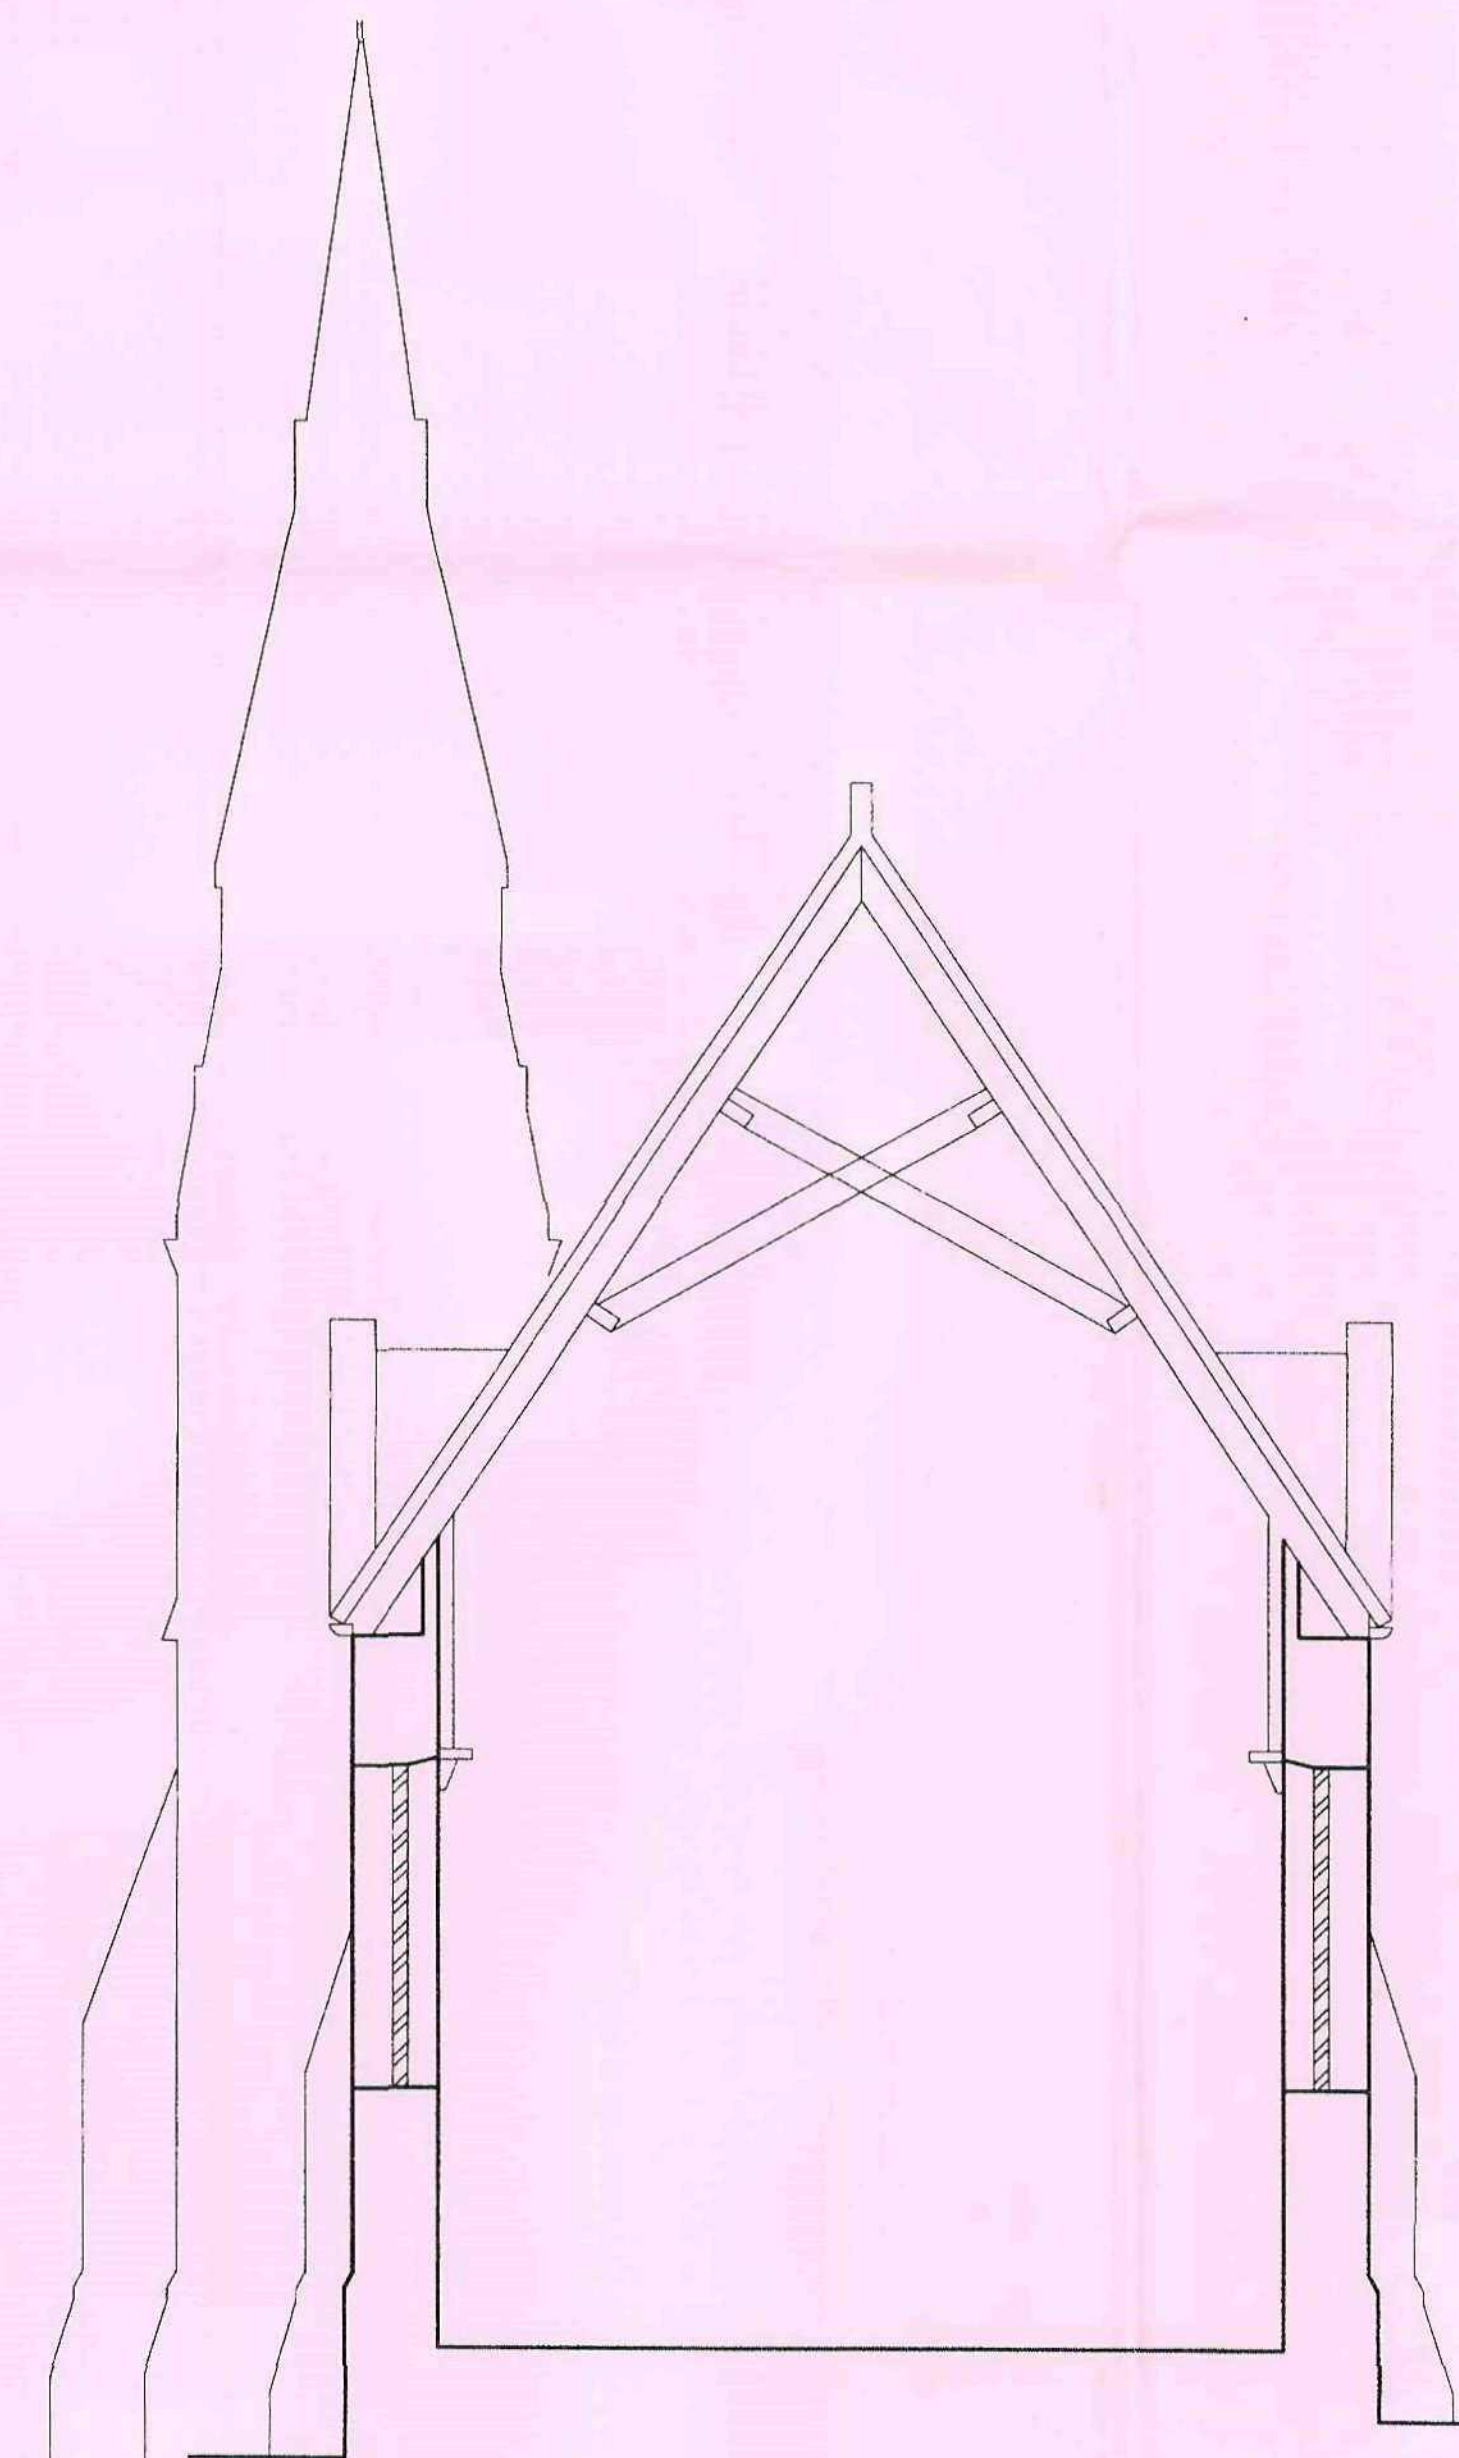

TYPICAL SECTION 1:50

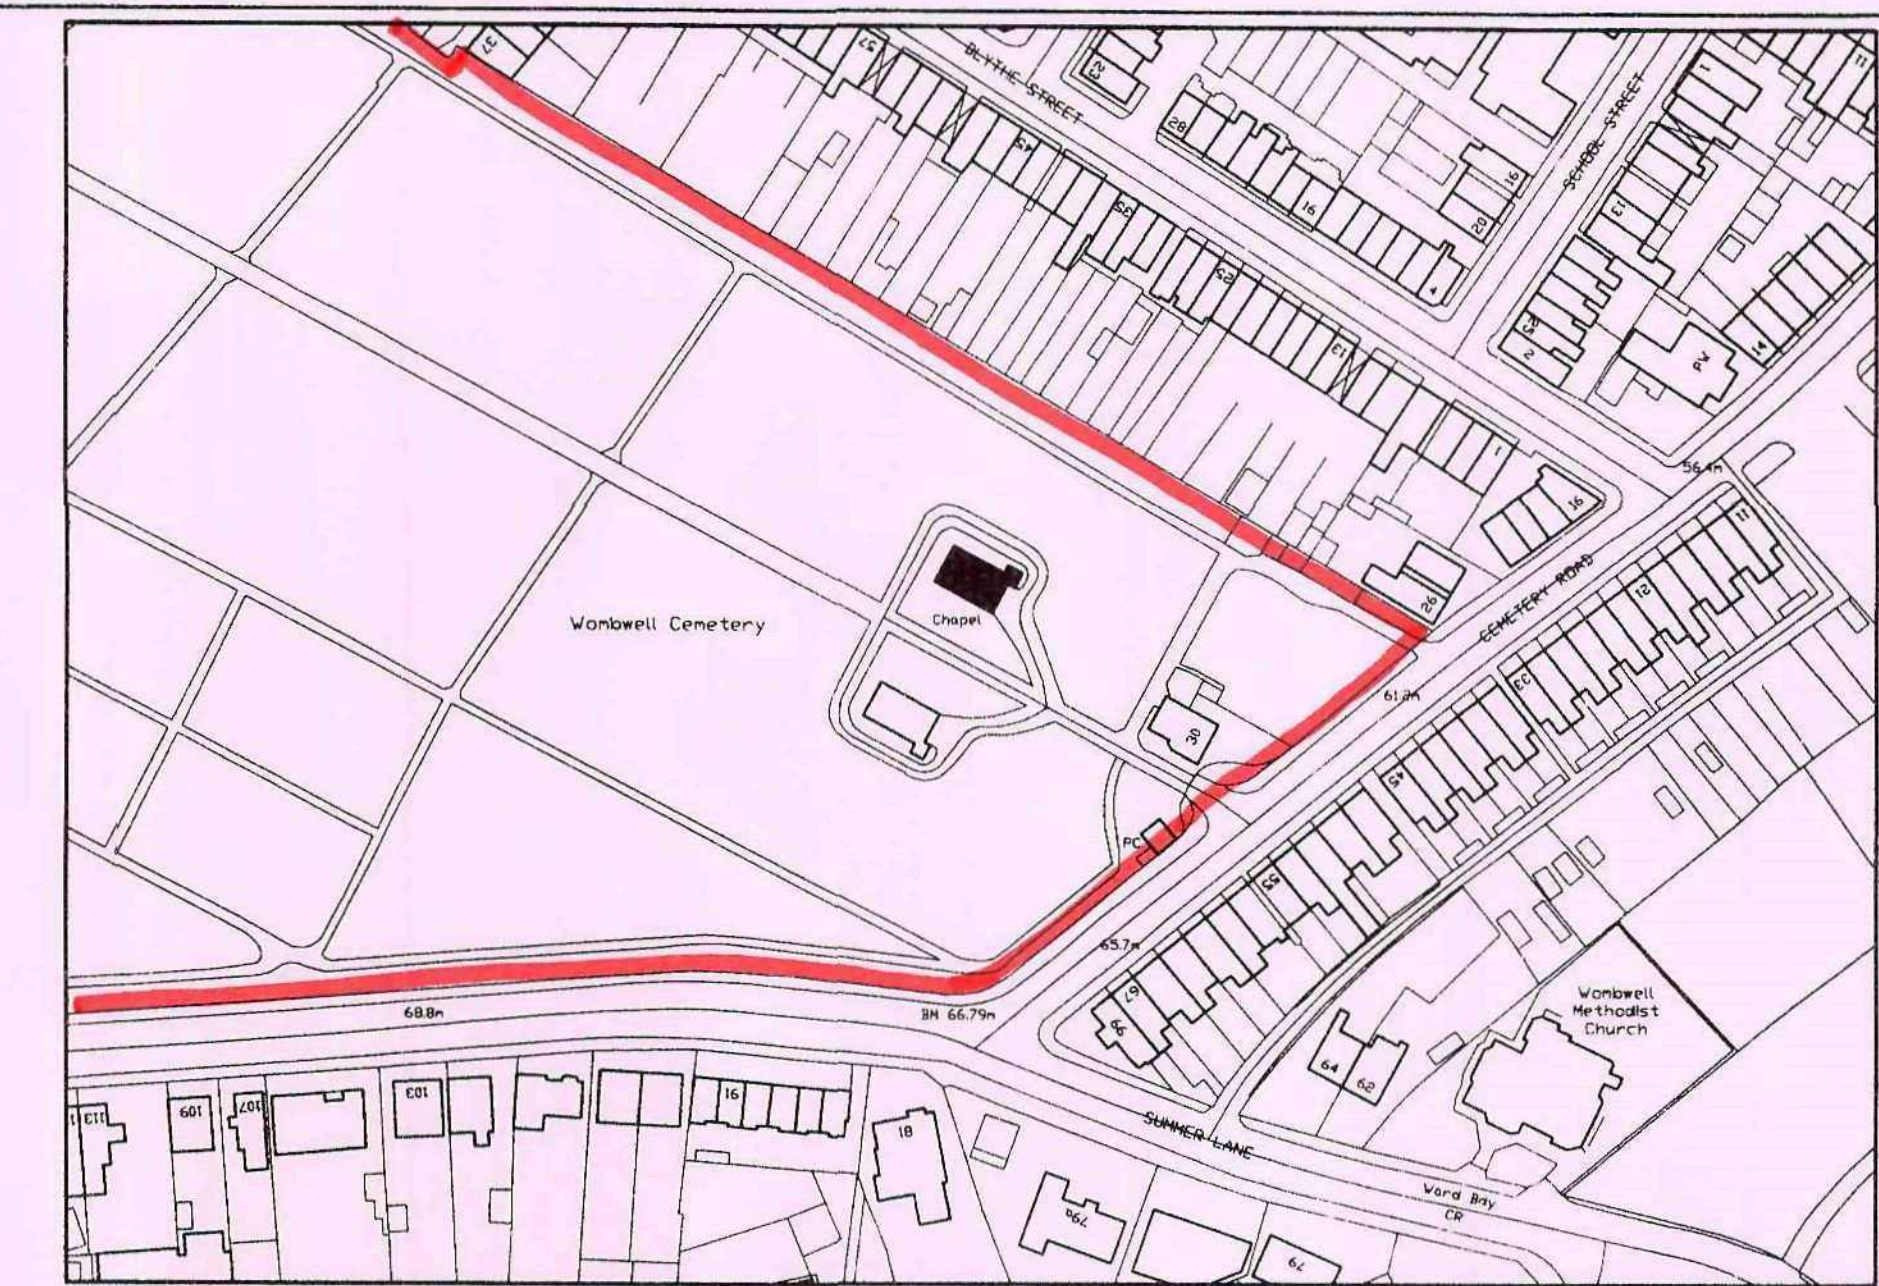

SITE LOCATION PLAN 1:1250

BARNSELEY
Metropolitan Borough Council
Property & Procurement
Alan White
Assistant Executive Director
Springfield House, Springfield St
Barnsley S70 6HH
Tel. 01226 770770
Fax. 01226 774399

PROJECT
WOMBWELL CHAPEL

DRAWING
EXISTING SURVEY

Drawn	RDB	Revision	
Scale	1:50 1:100 1:250	Date	
Project Code	END 239A	Drawing No.	AI (0) 01