



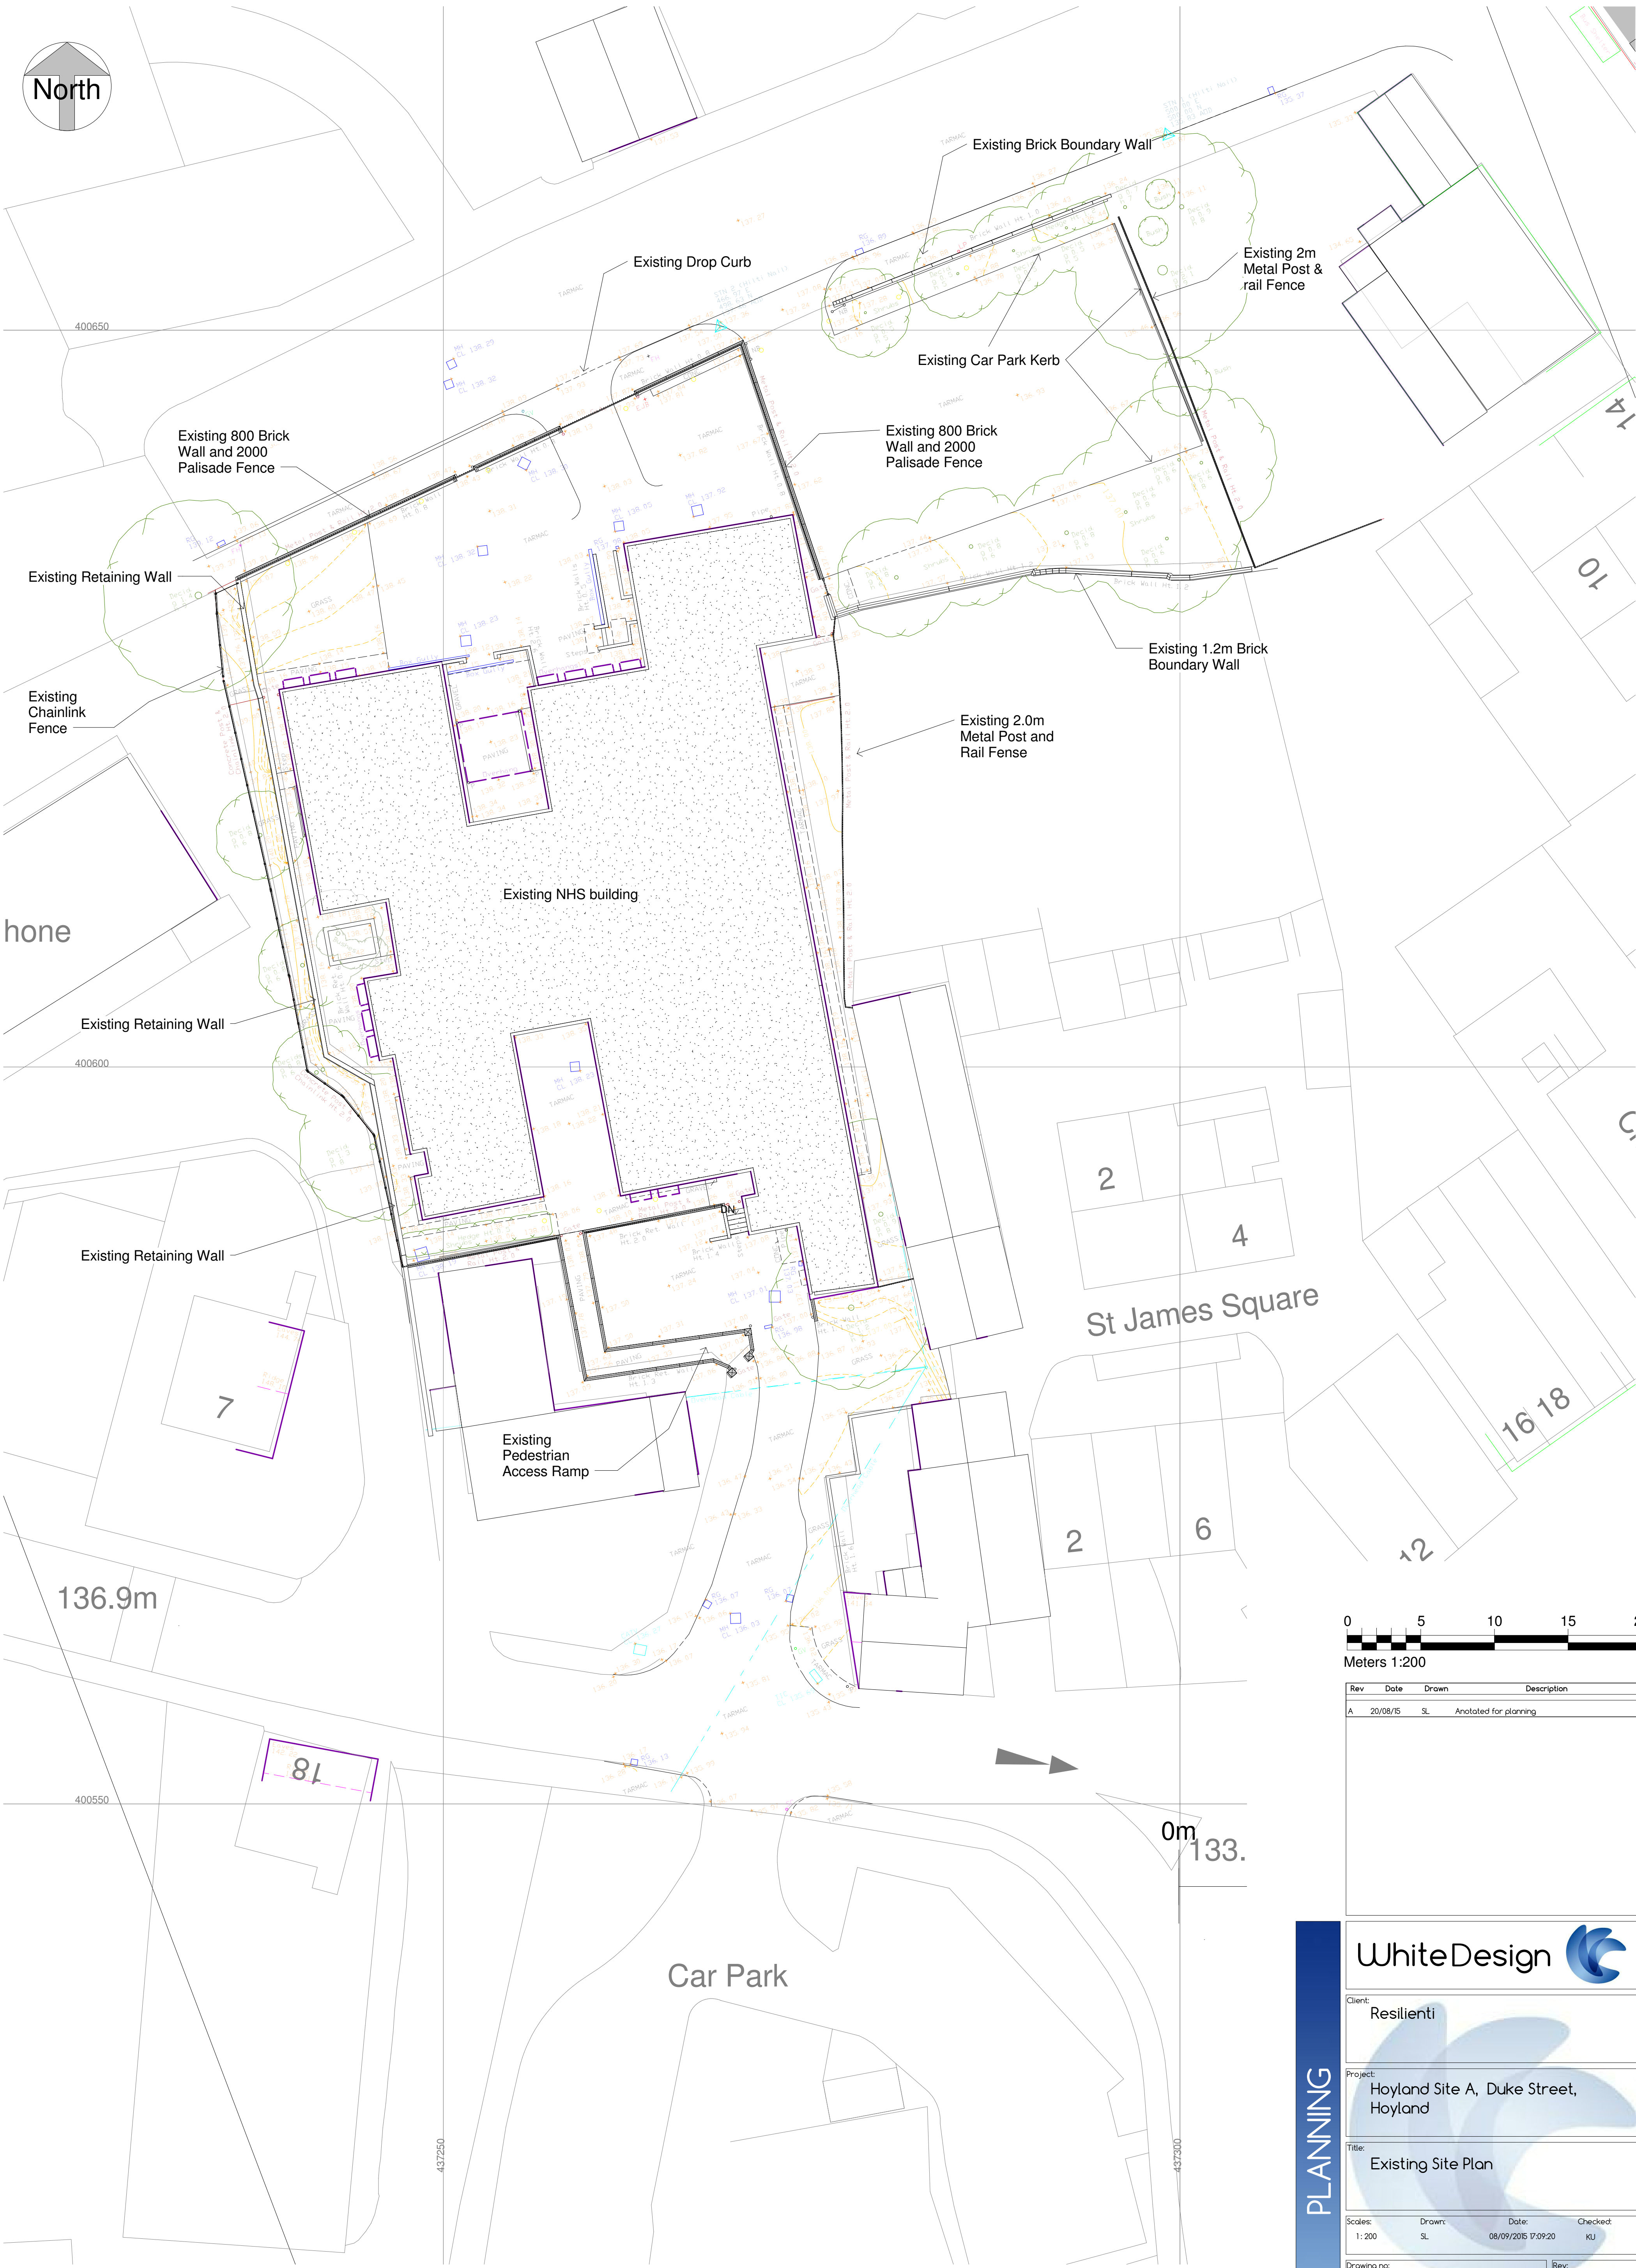

Existing Site Plan
1 : 200

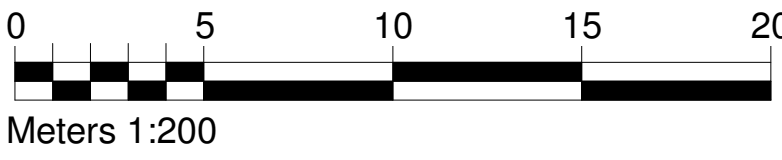

Rev	Date	Drawn	Description
A	20/08/15	SL	Annotated for planning

WhiteDesign

Client:
Resilienti

Project:
Hoyland Site A, Duke Street,
Hoyland

Title:
Existing Site Plan

Scales:
1 : 200

Drawn:
SL

Date:
08/09/2015 17:09:20

Checked:
KU

Drawing no:
0010.13.02 102

Rev:
A

The White House, 24a St Andrews Road, Sheffield, S11 9AL
E: office@whitedg.co.uk W: www.whitedg.co.uk