



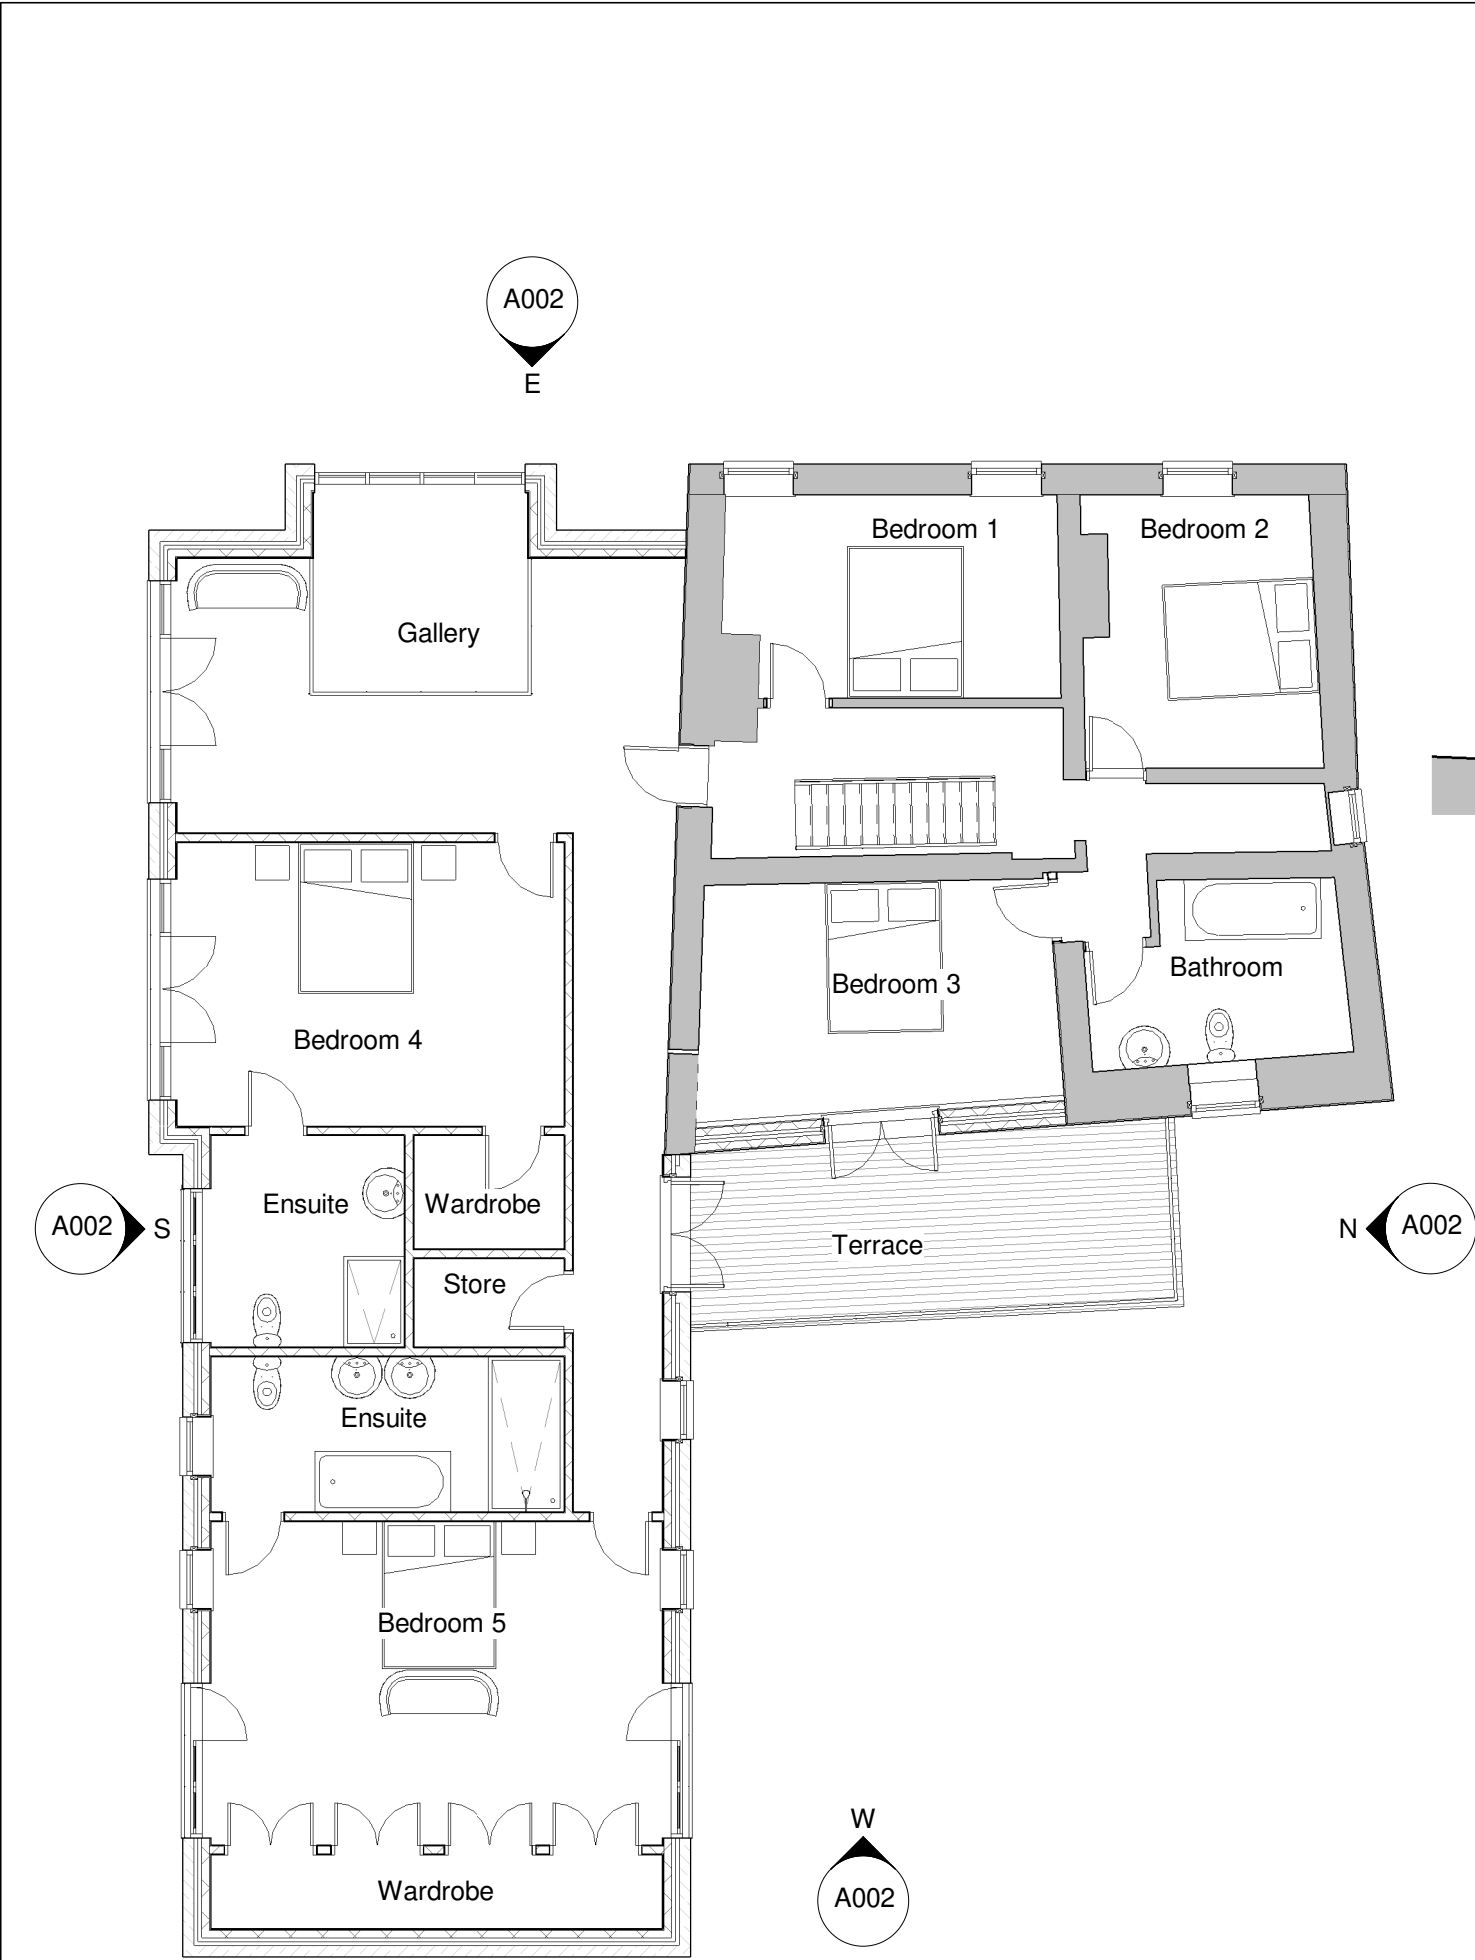

Proposed First Floor
1 : 100

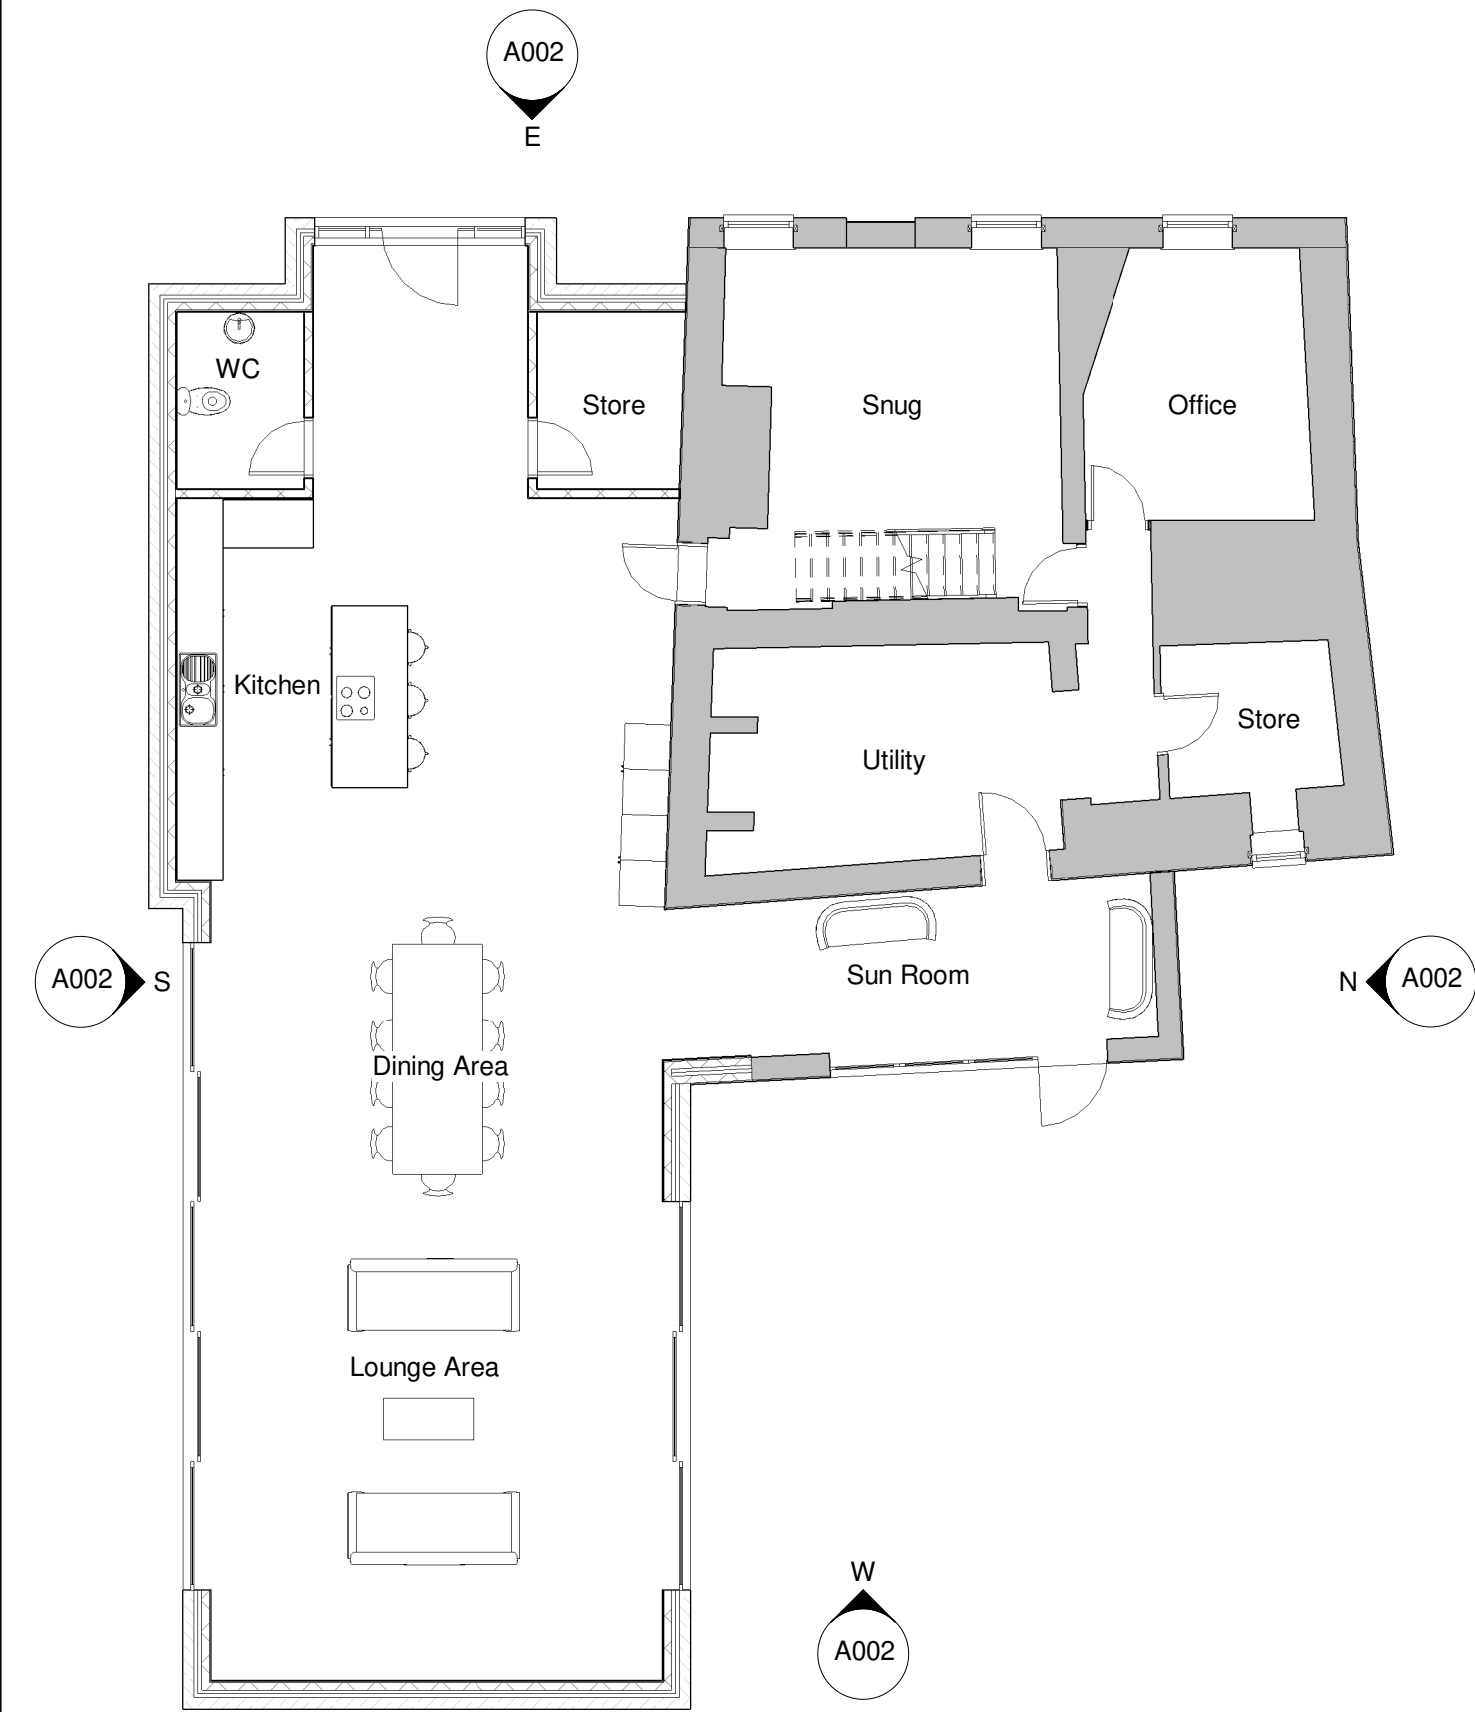

Proposed Ground Floor
1 : 100



Proposed East Elevation
1 : 100



Proposed South Elevation
1 : 100



Proposed West Elevation
1 : 100



Proposed North Elevation
1 : 100

Proposed Materials Schedule

Main House


- Walls - red brick / white render
- Roof - grey slate
- Windows and doors - grey pvc
- Guttering - grey pvc

Extension


- Walls - coursed stone
- Roof - grey slate
- Windows and doors - grey pvc / metal
- Fascia and guttering - grey pvc

Note:

Outbuilding 1 and WC demolished to makeway for proposed extension. Refer to drawing A001 for details.

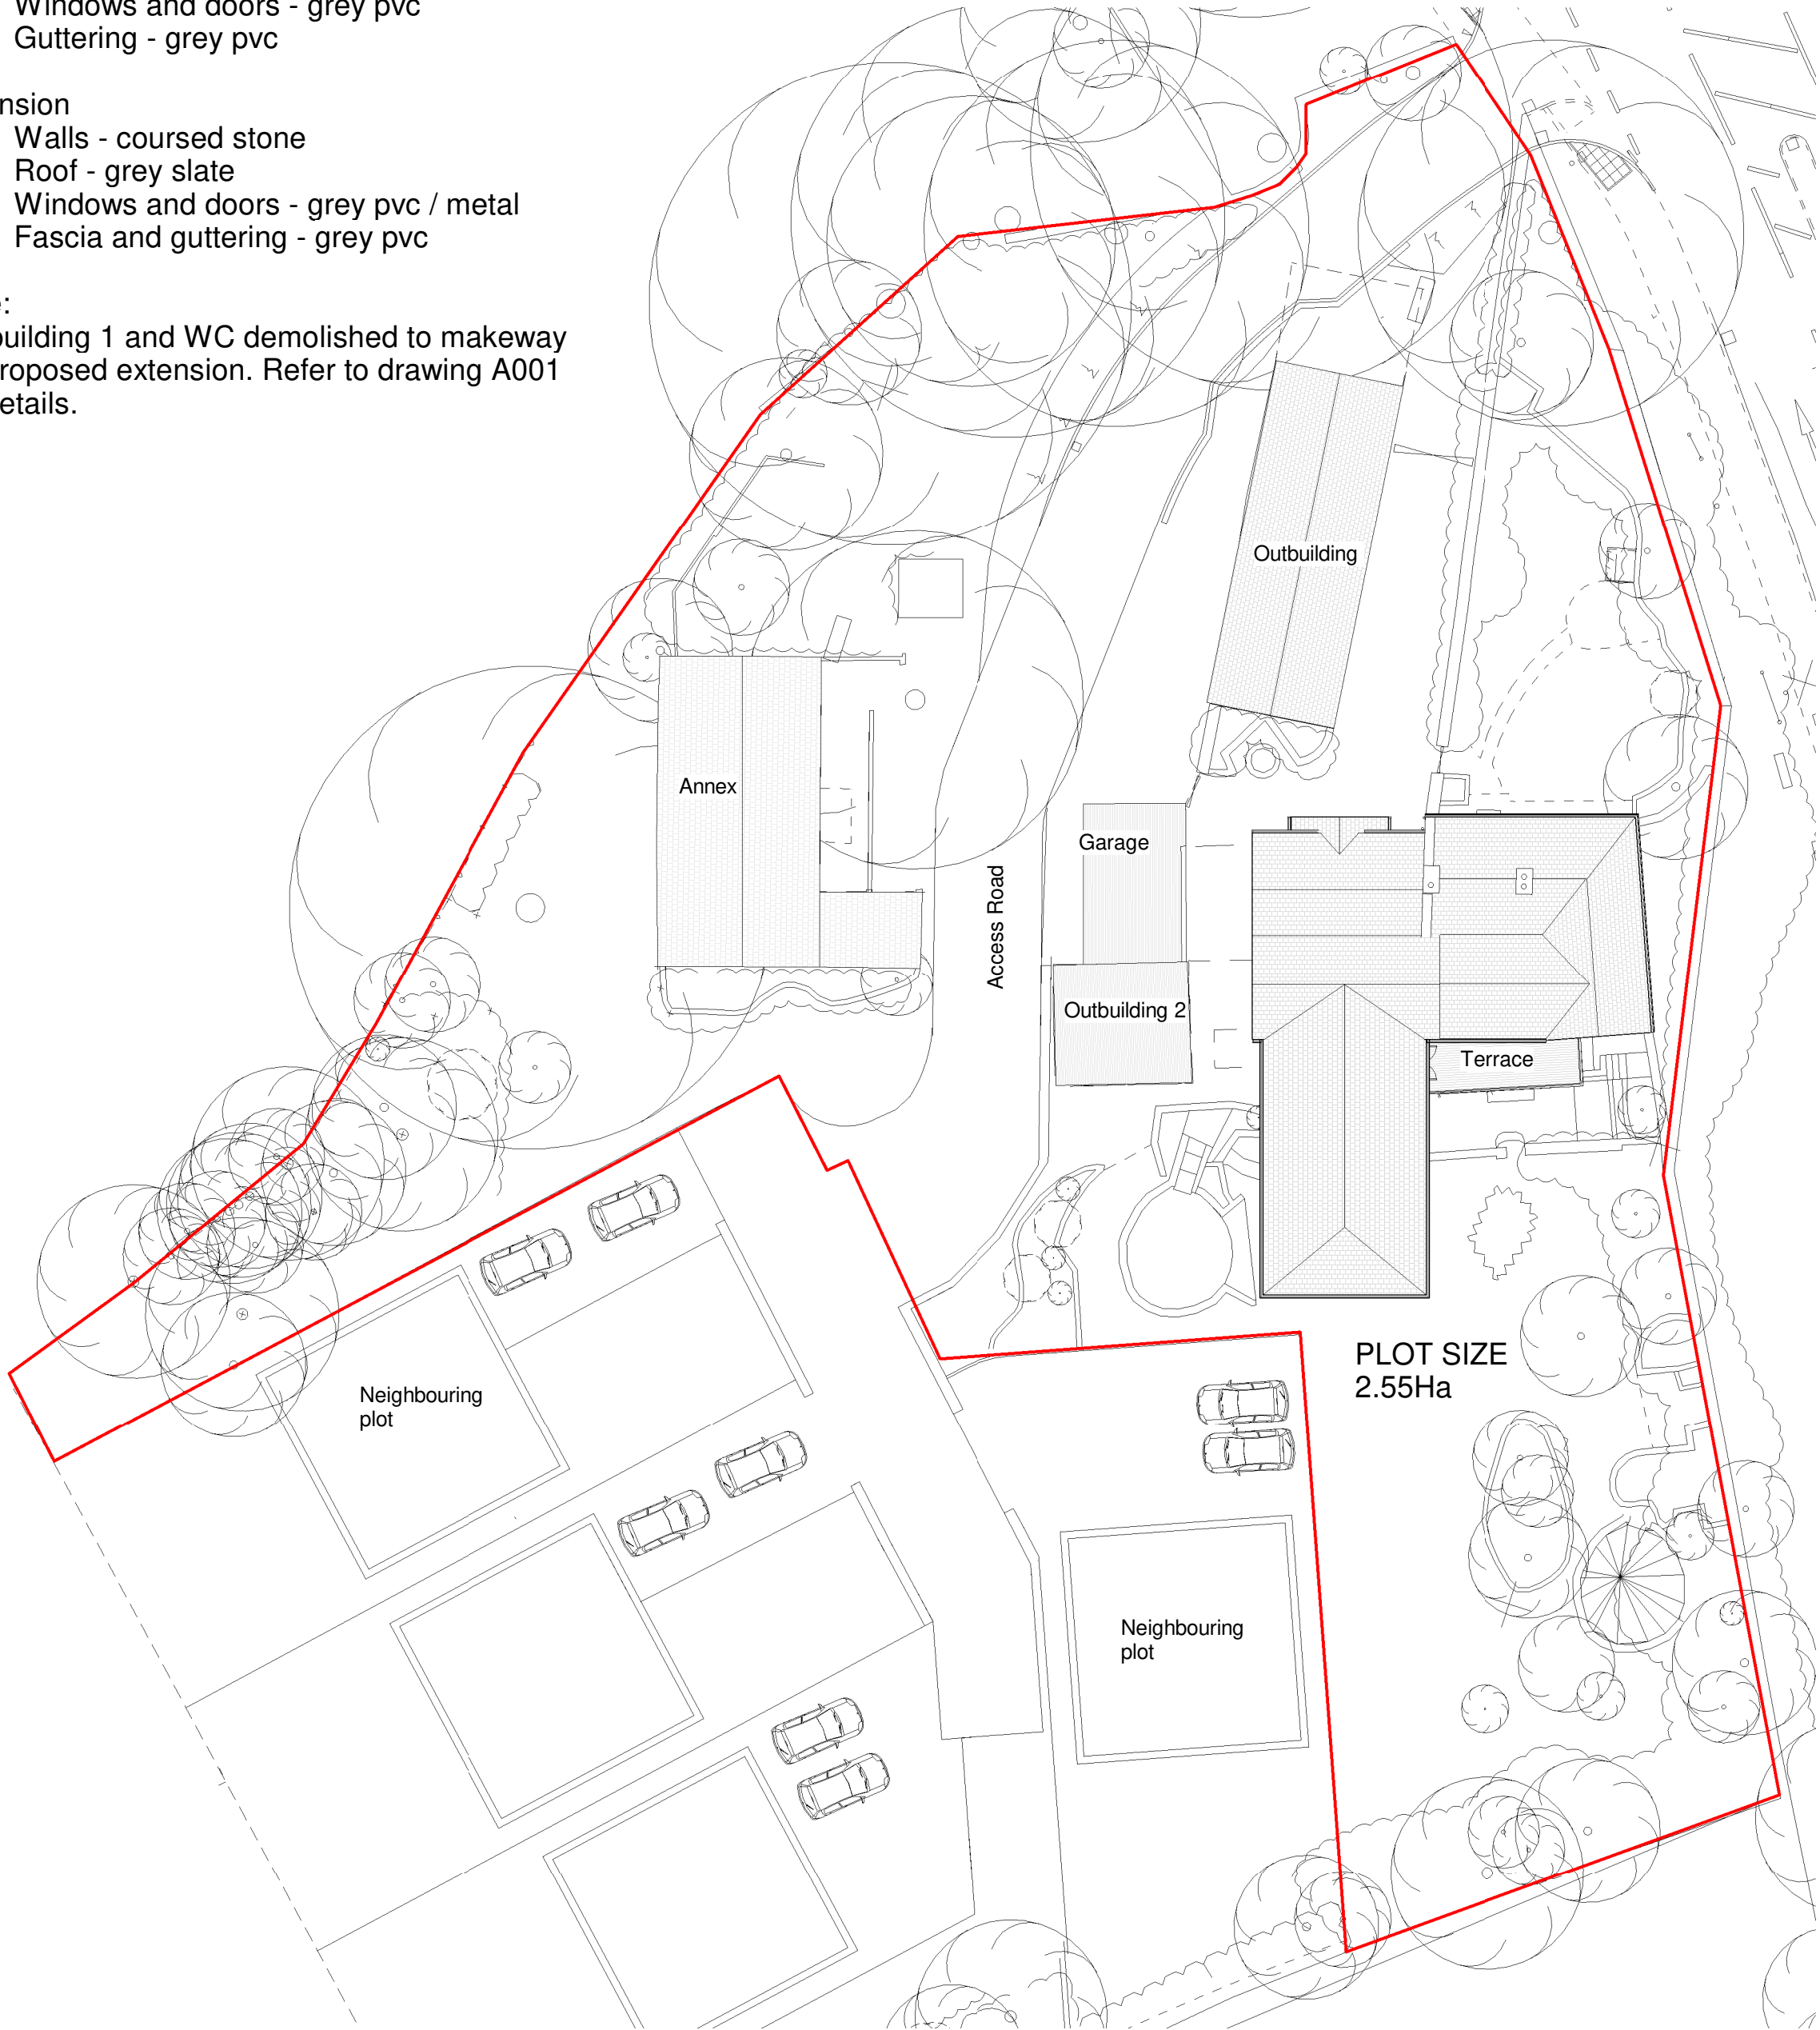

Proposed Site Plan
1 : 250

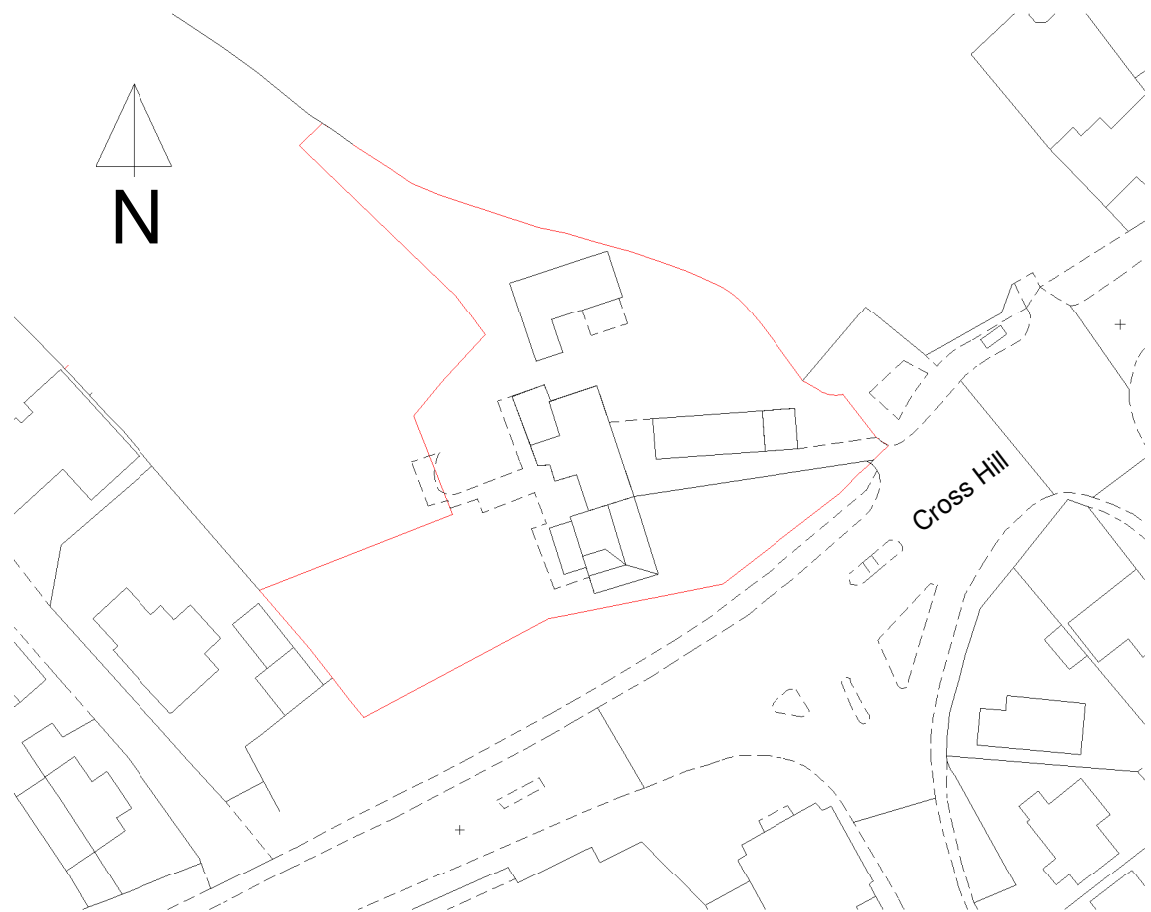

Site Location Plan
1 : 1000

Project:

Red House Farm, Briery
Proposed Extension

Drawing Title:

Proposed Plans and Elevations

Scale: As indicated Date: May 21
Drawing Number: Revision:

A002

D