


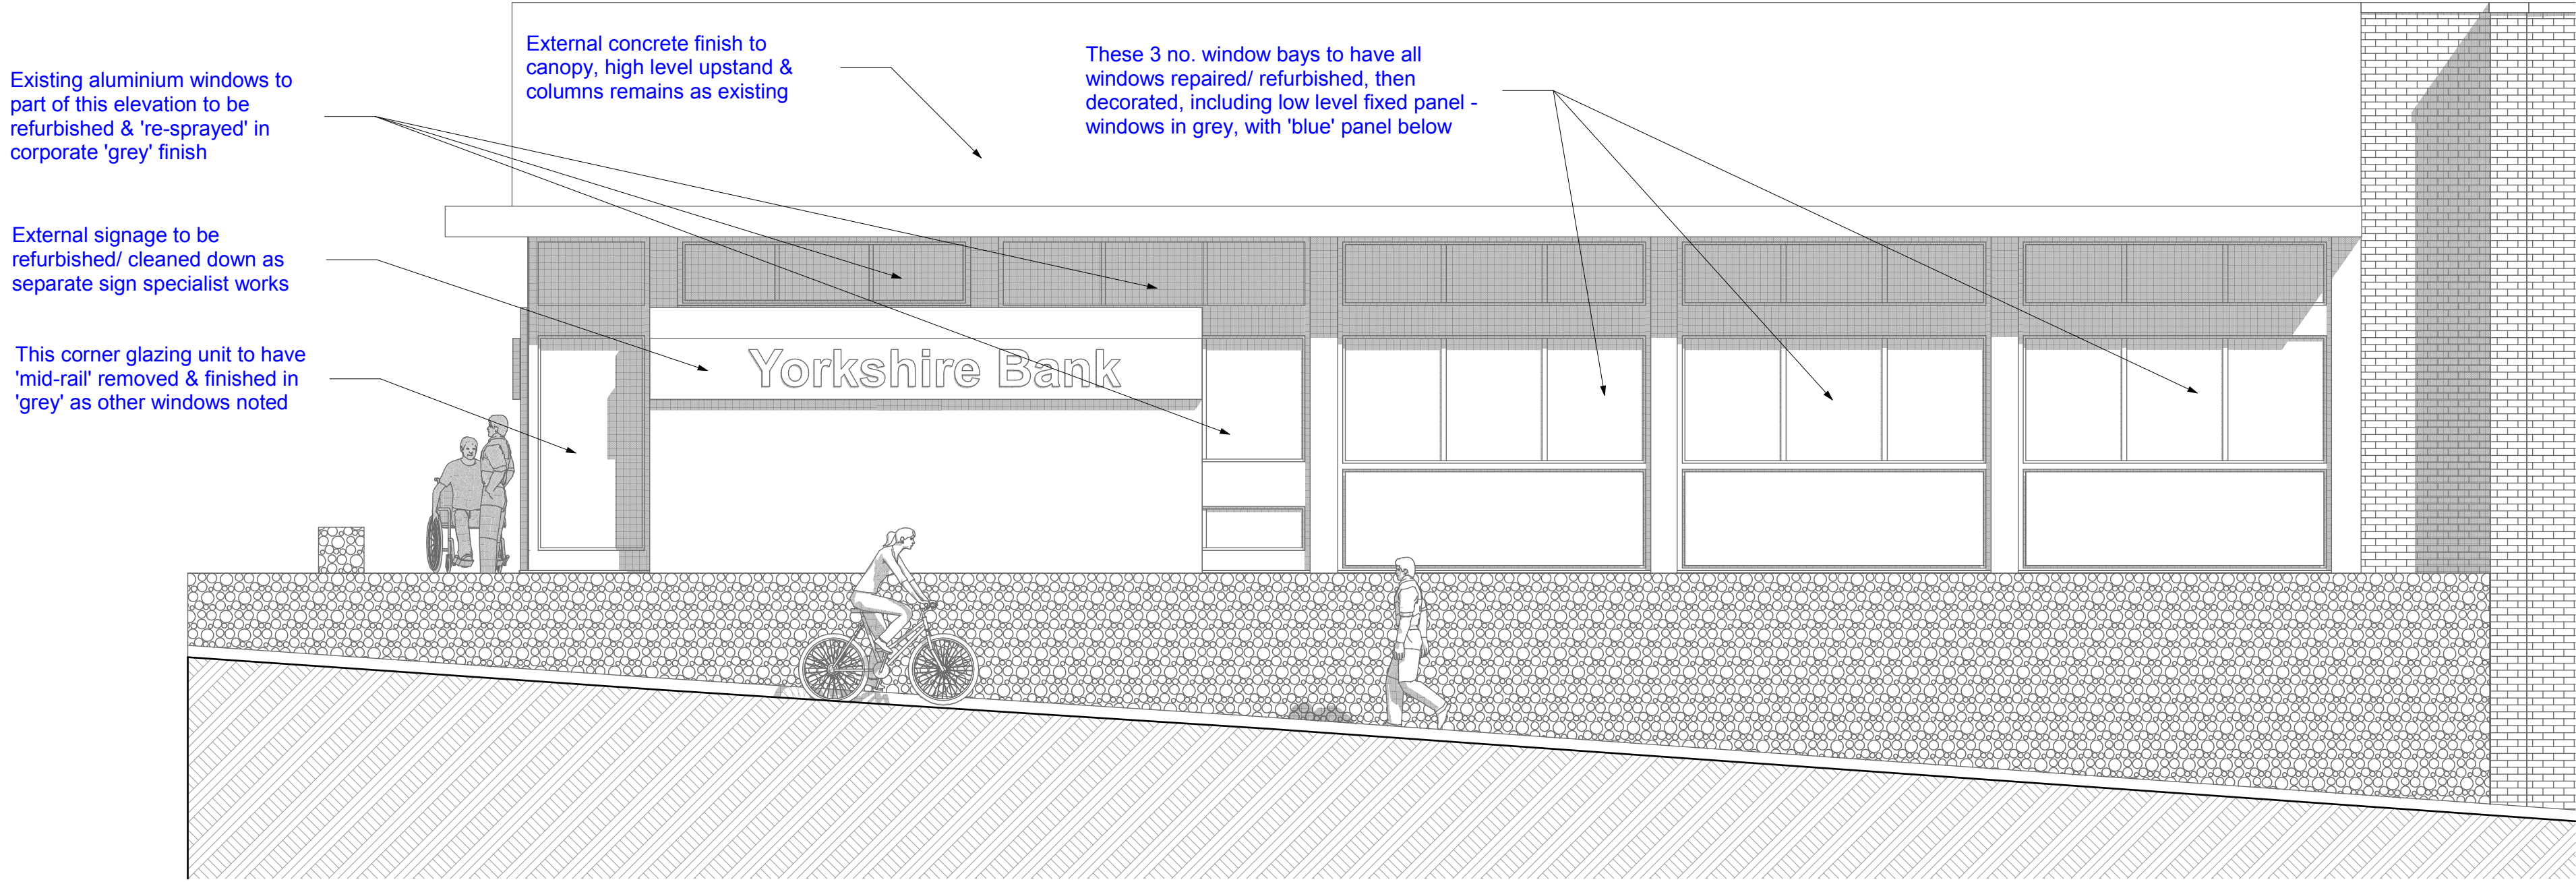


Side Elevation - As Proposed

1:50




Proposed External Perspective

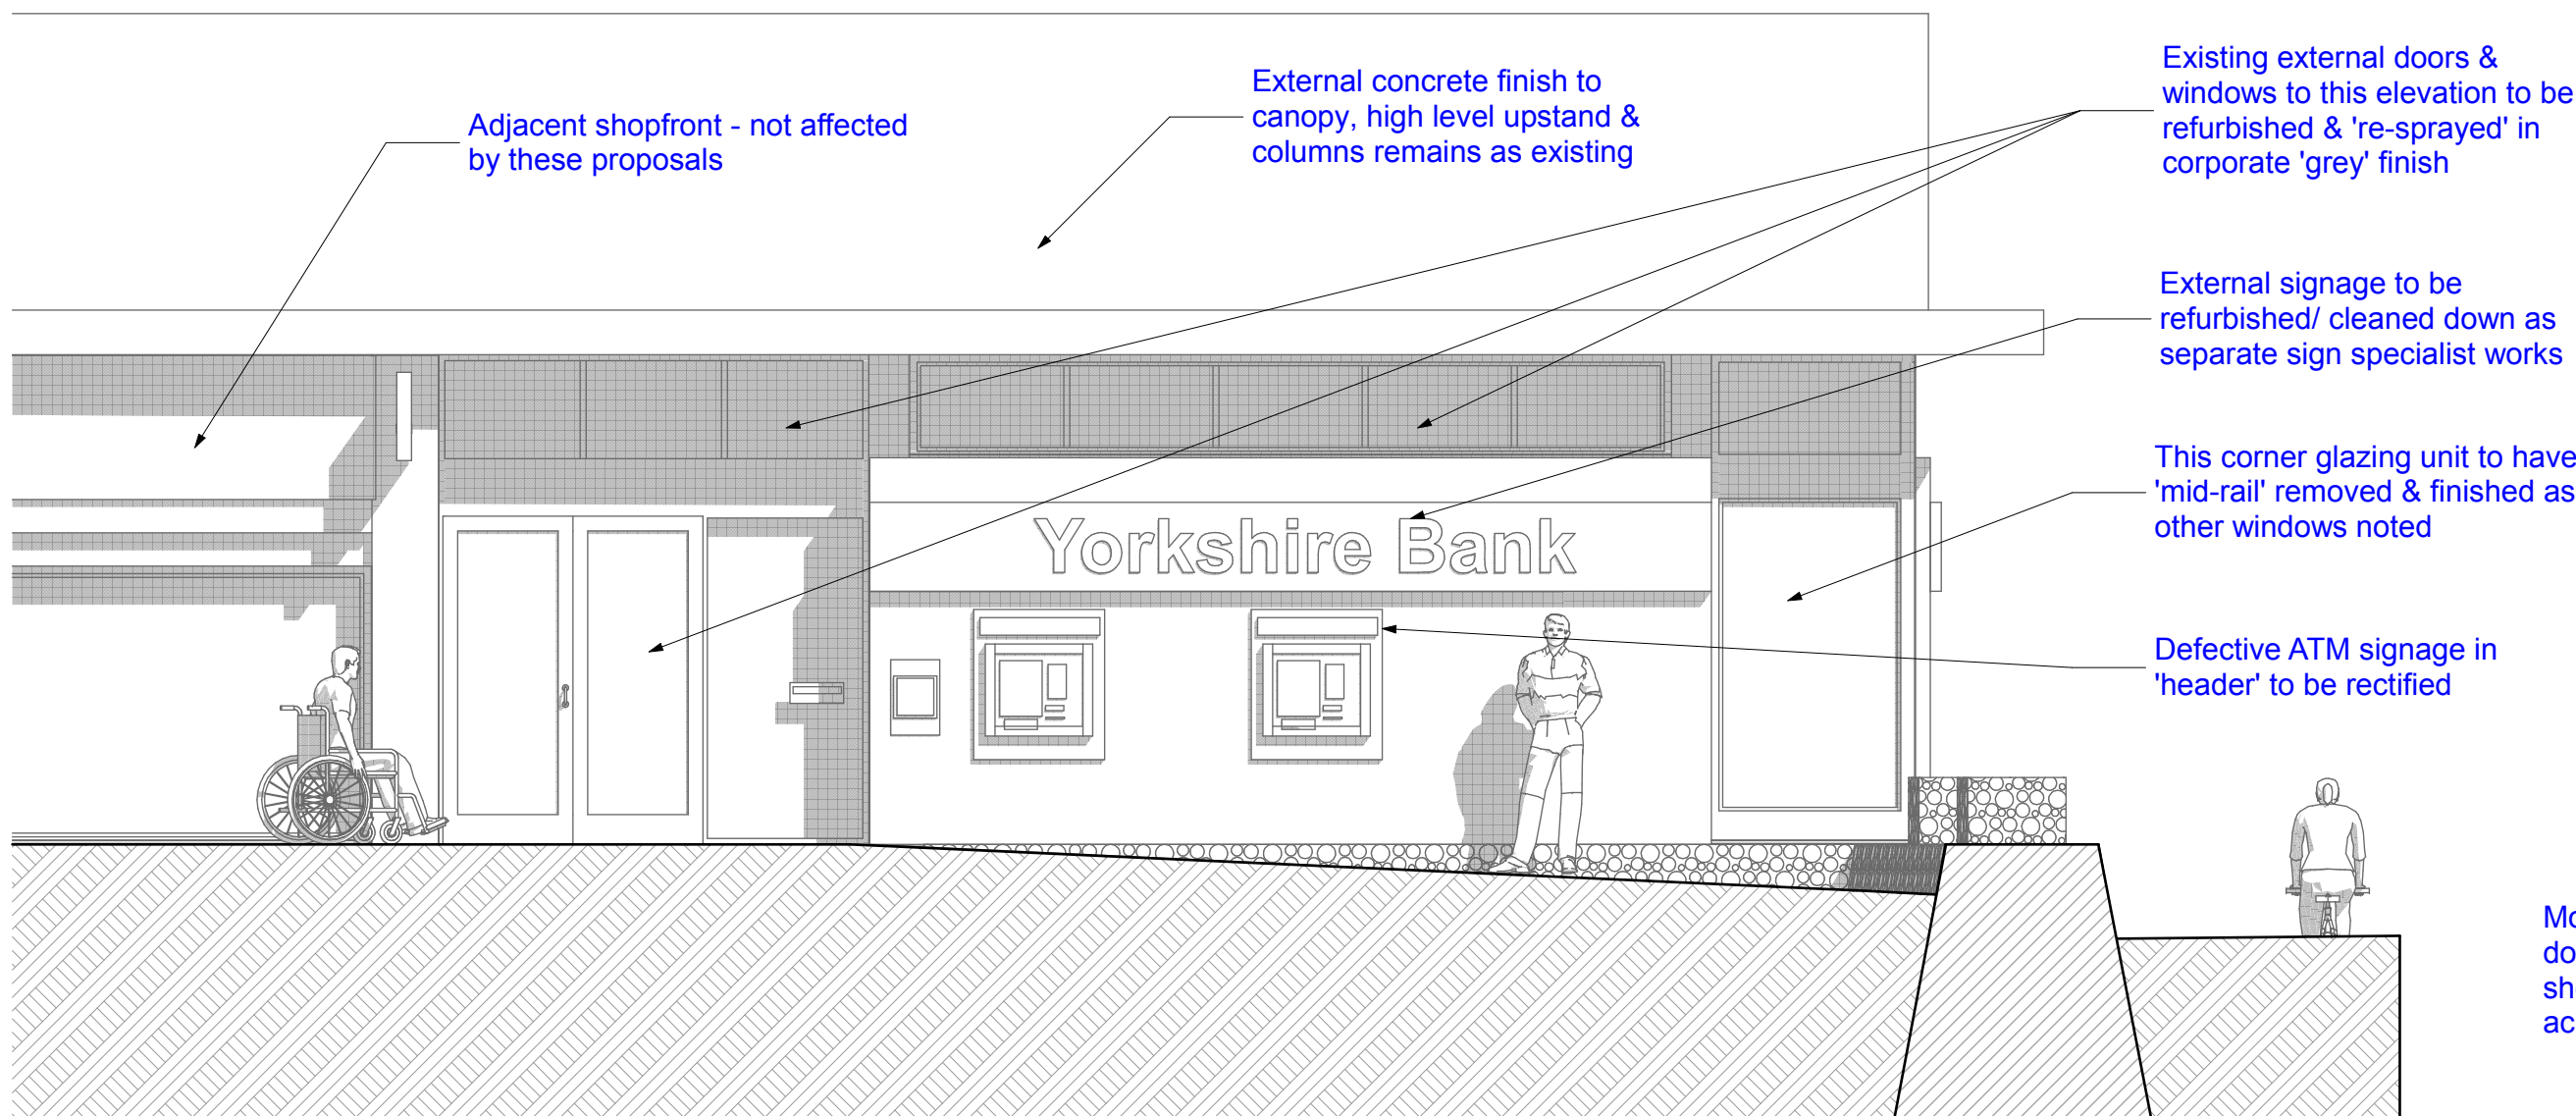


Front Elevation - As Proposed

1:50

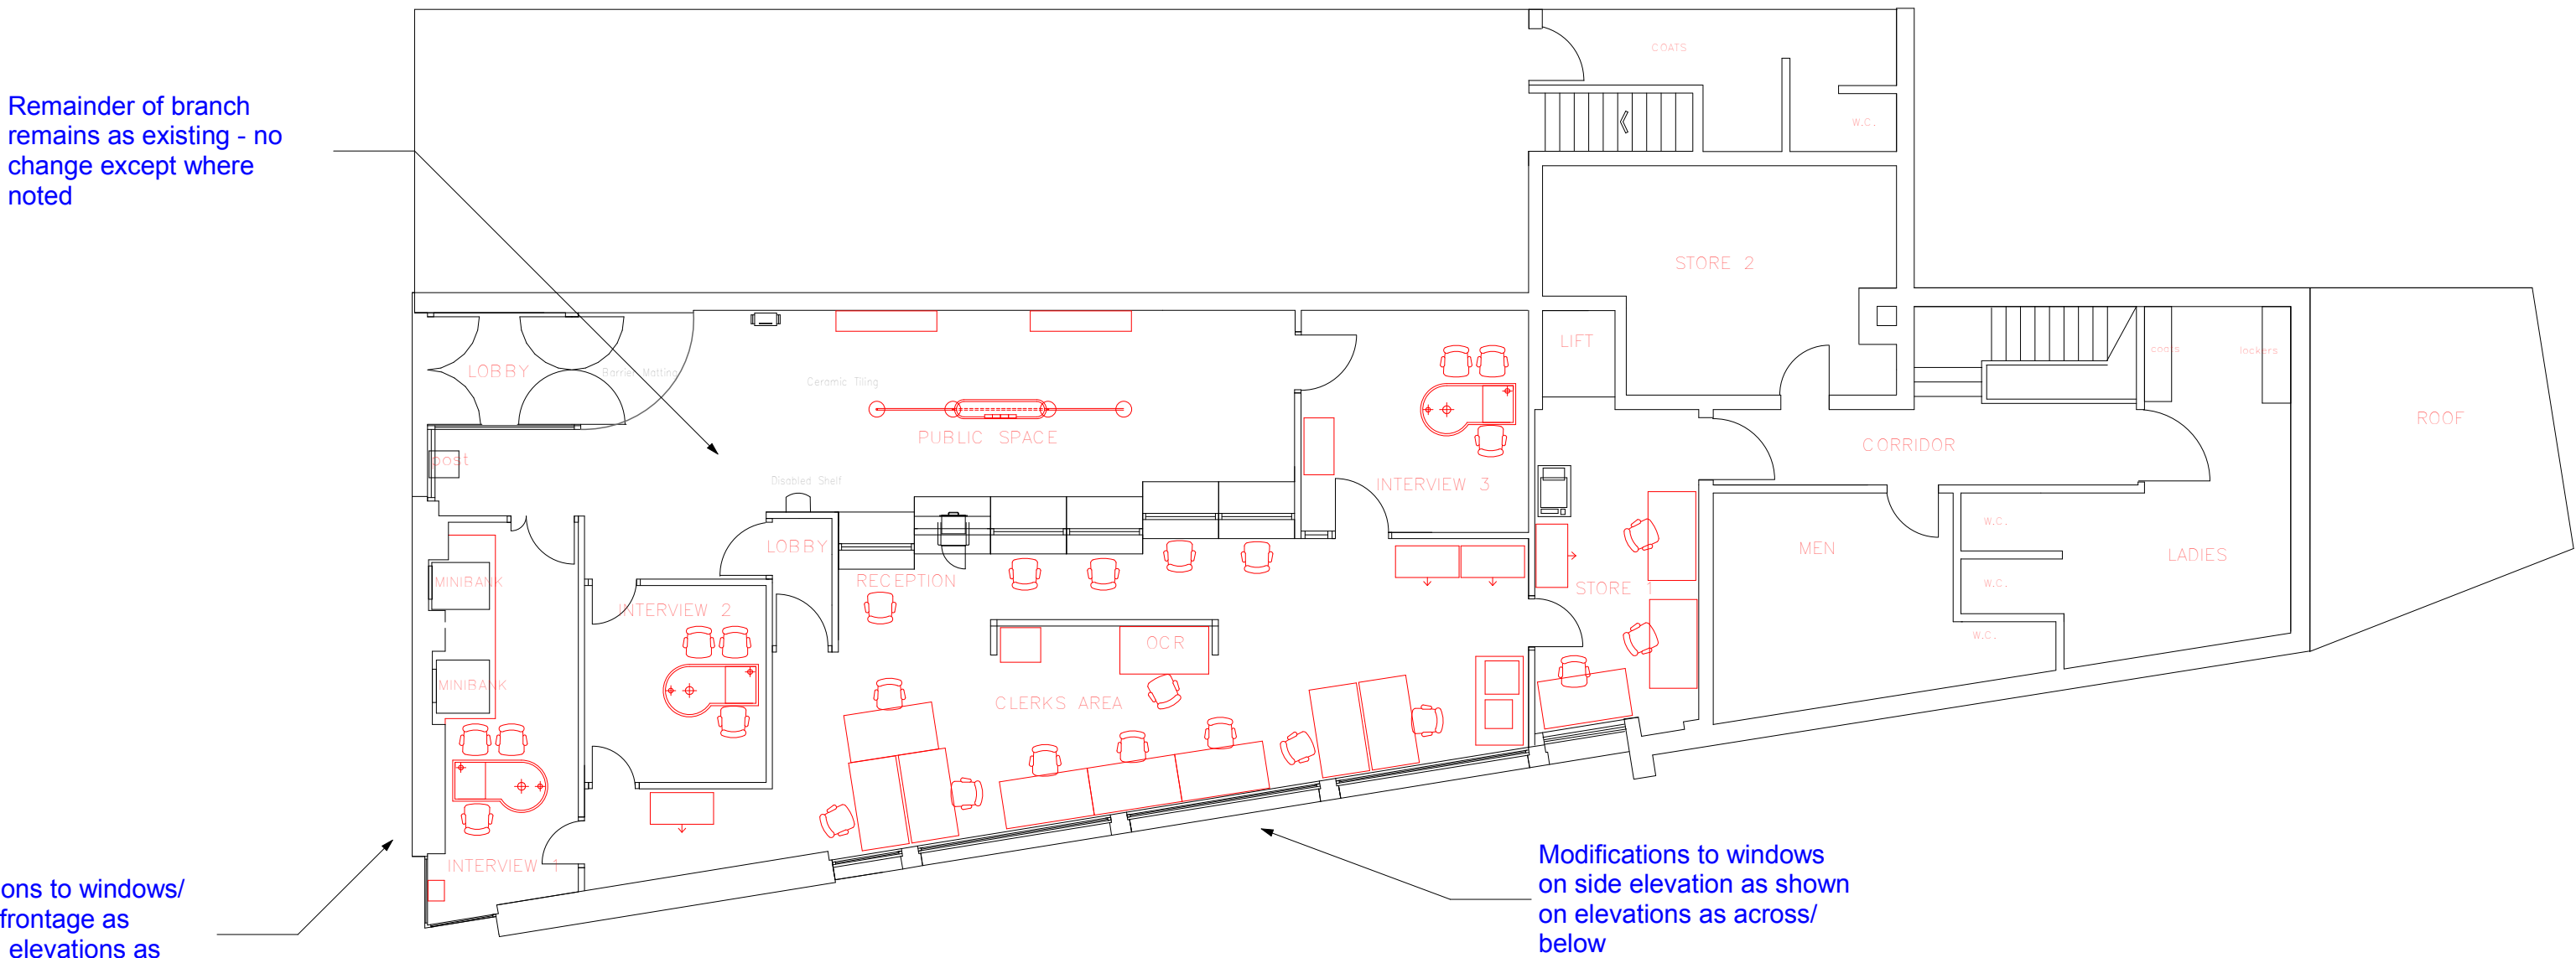

Proposed Ground Floor Layout


1:100

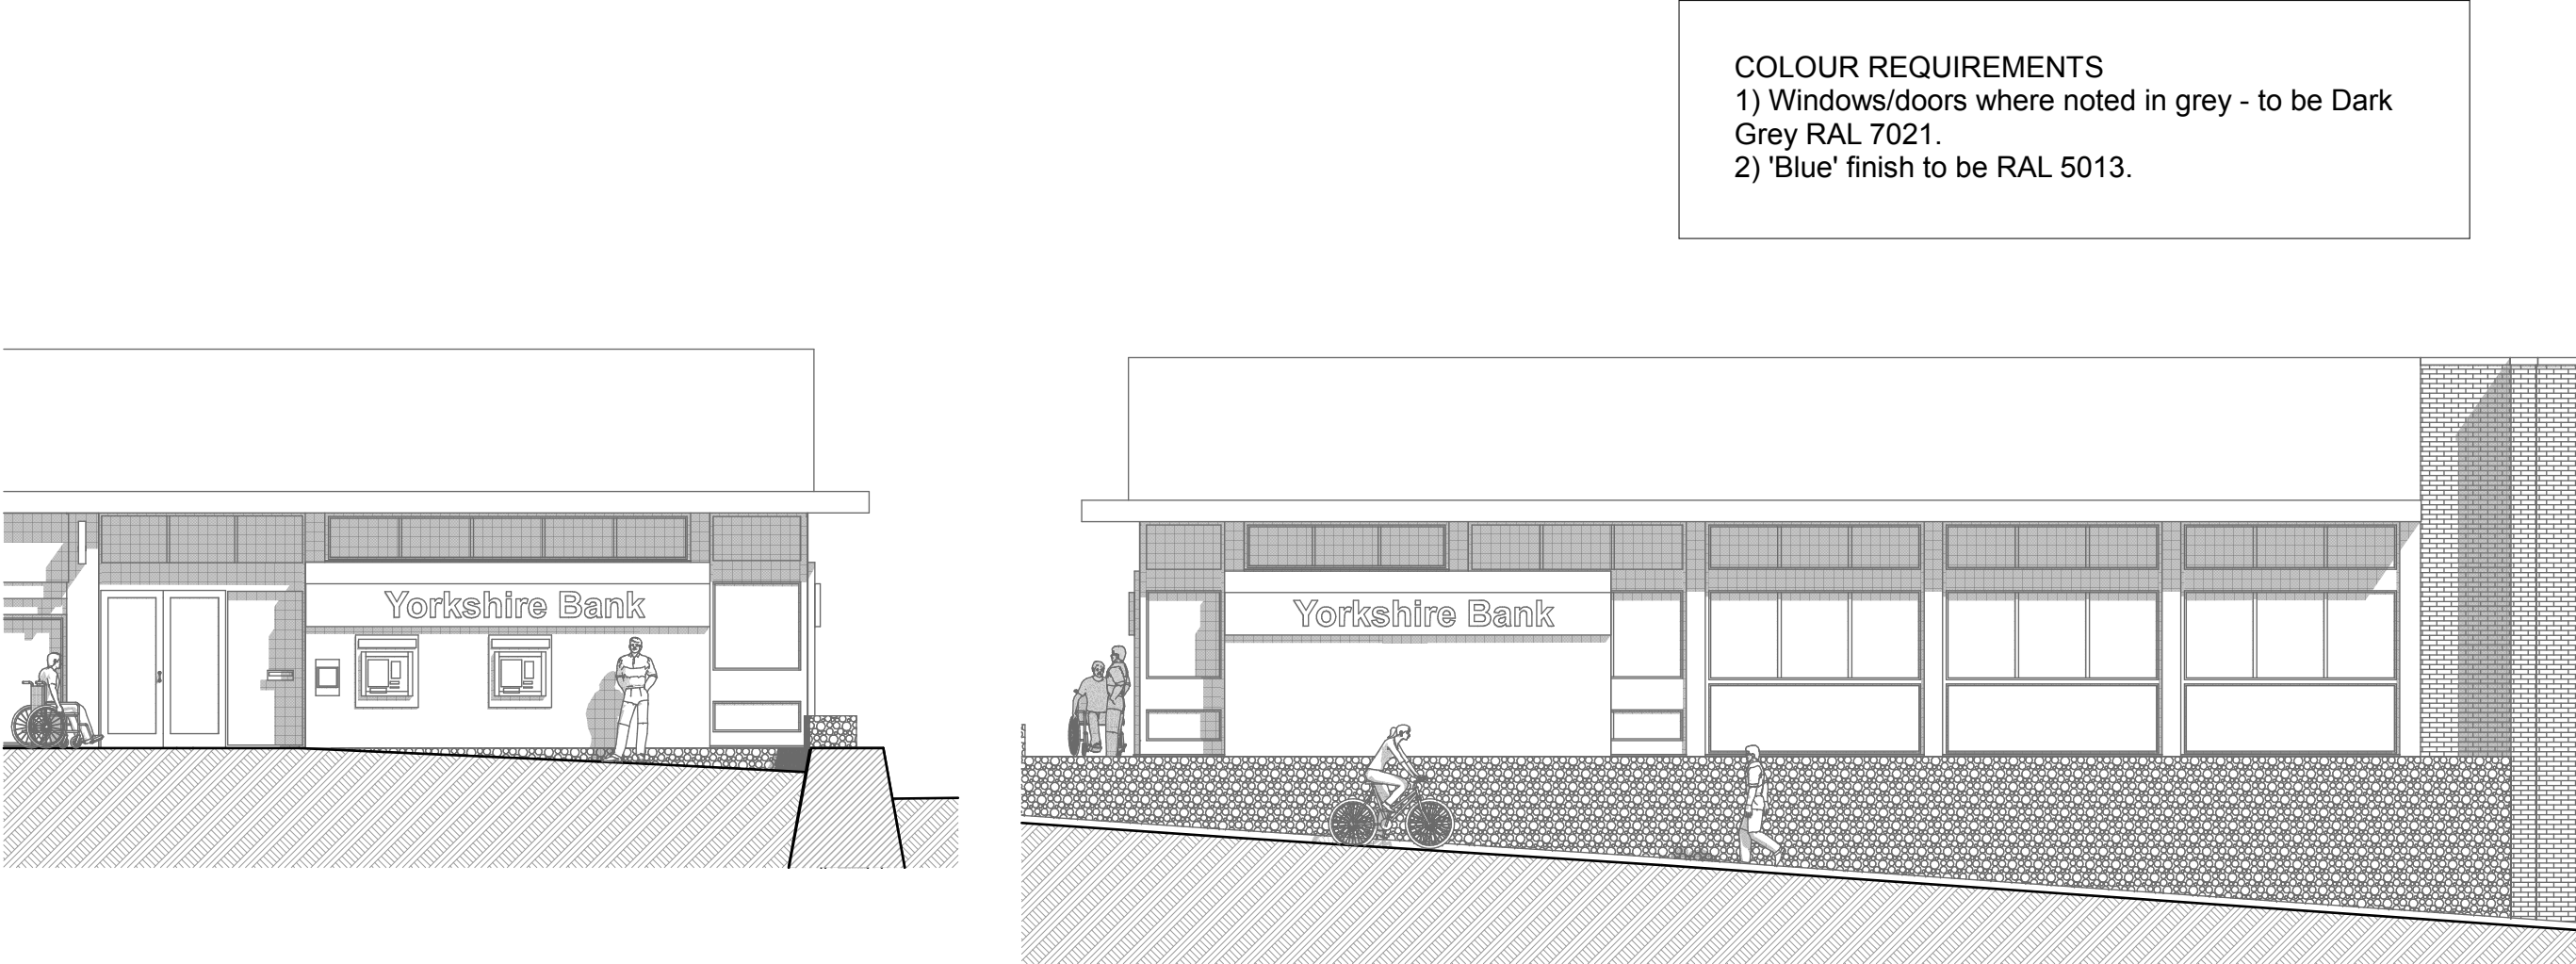

Front Elevation - As Existing 1:100

Side Elevation - As Existing

1:100

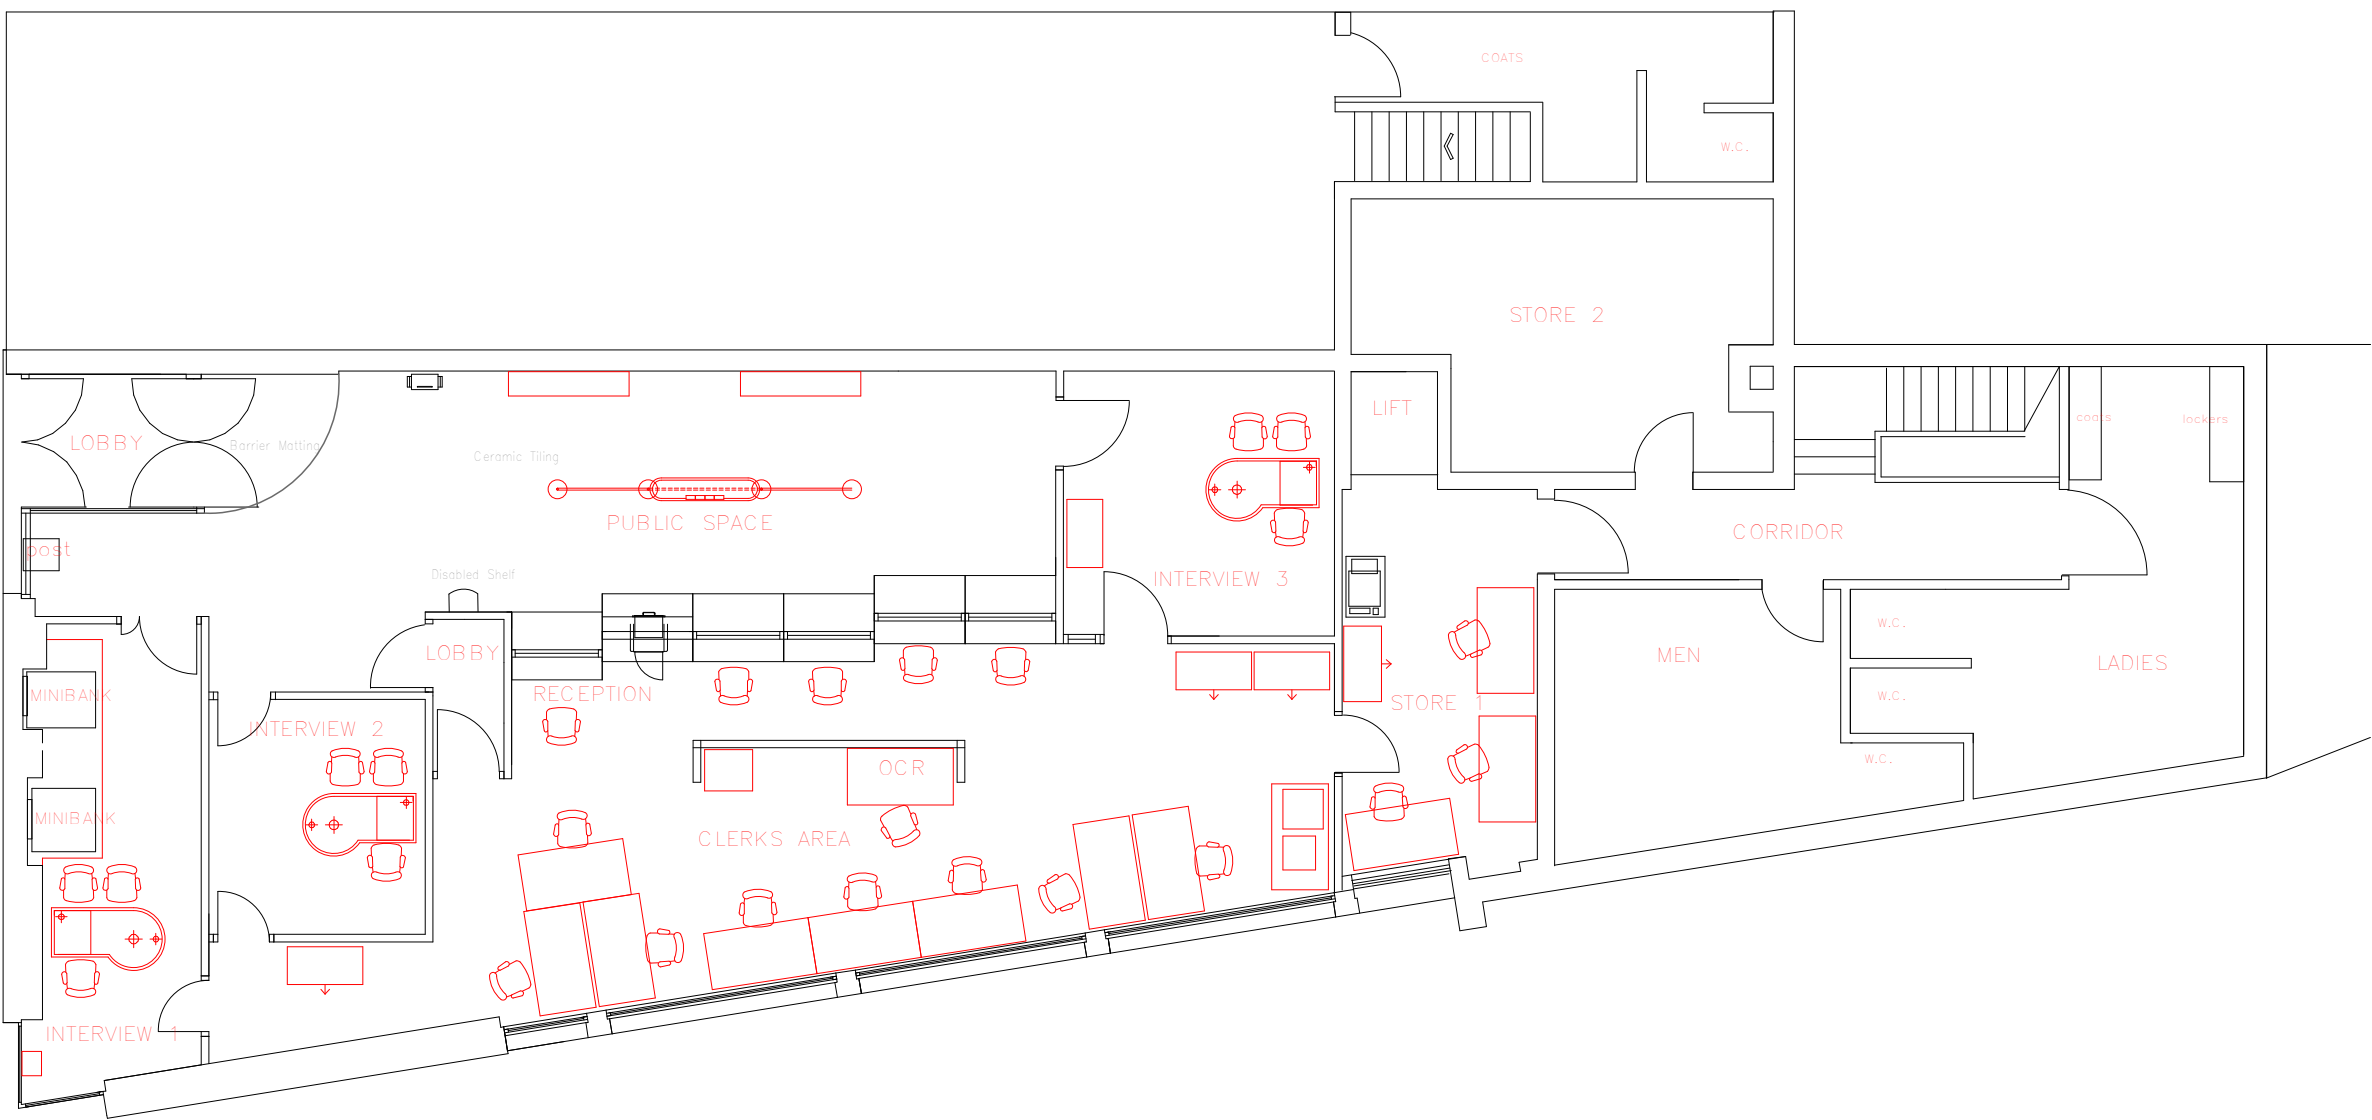

Existing Ground Floor Layout

1:100

Rev A. 26.04.2013. Drawing updated for planning submission.

Title
Ground Floor Plan & Elevations - As Existing & Proposed

Project
**Proposed External Uplift at:
Yorkshire Bank Branch - 58 High
Street, Wombwell, Barnsley.**

**VAUGHAN MONCKTON
ARCHITECTURE**
105 LONG ROW, HORSFORTH,
LEEDS, LS18 5AT
Telephone: 01132 253530 Fax: 01132 253722

Drawn	P.B.	Date	Feb 2013
Scale	As Shown @ A1	Drawing No.	2031/01/15/01
		Rev.	A