



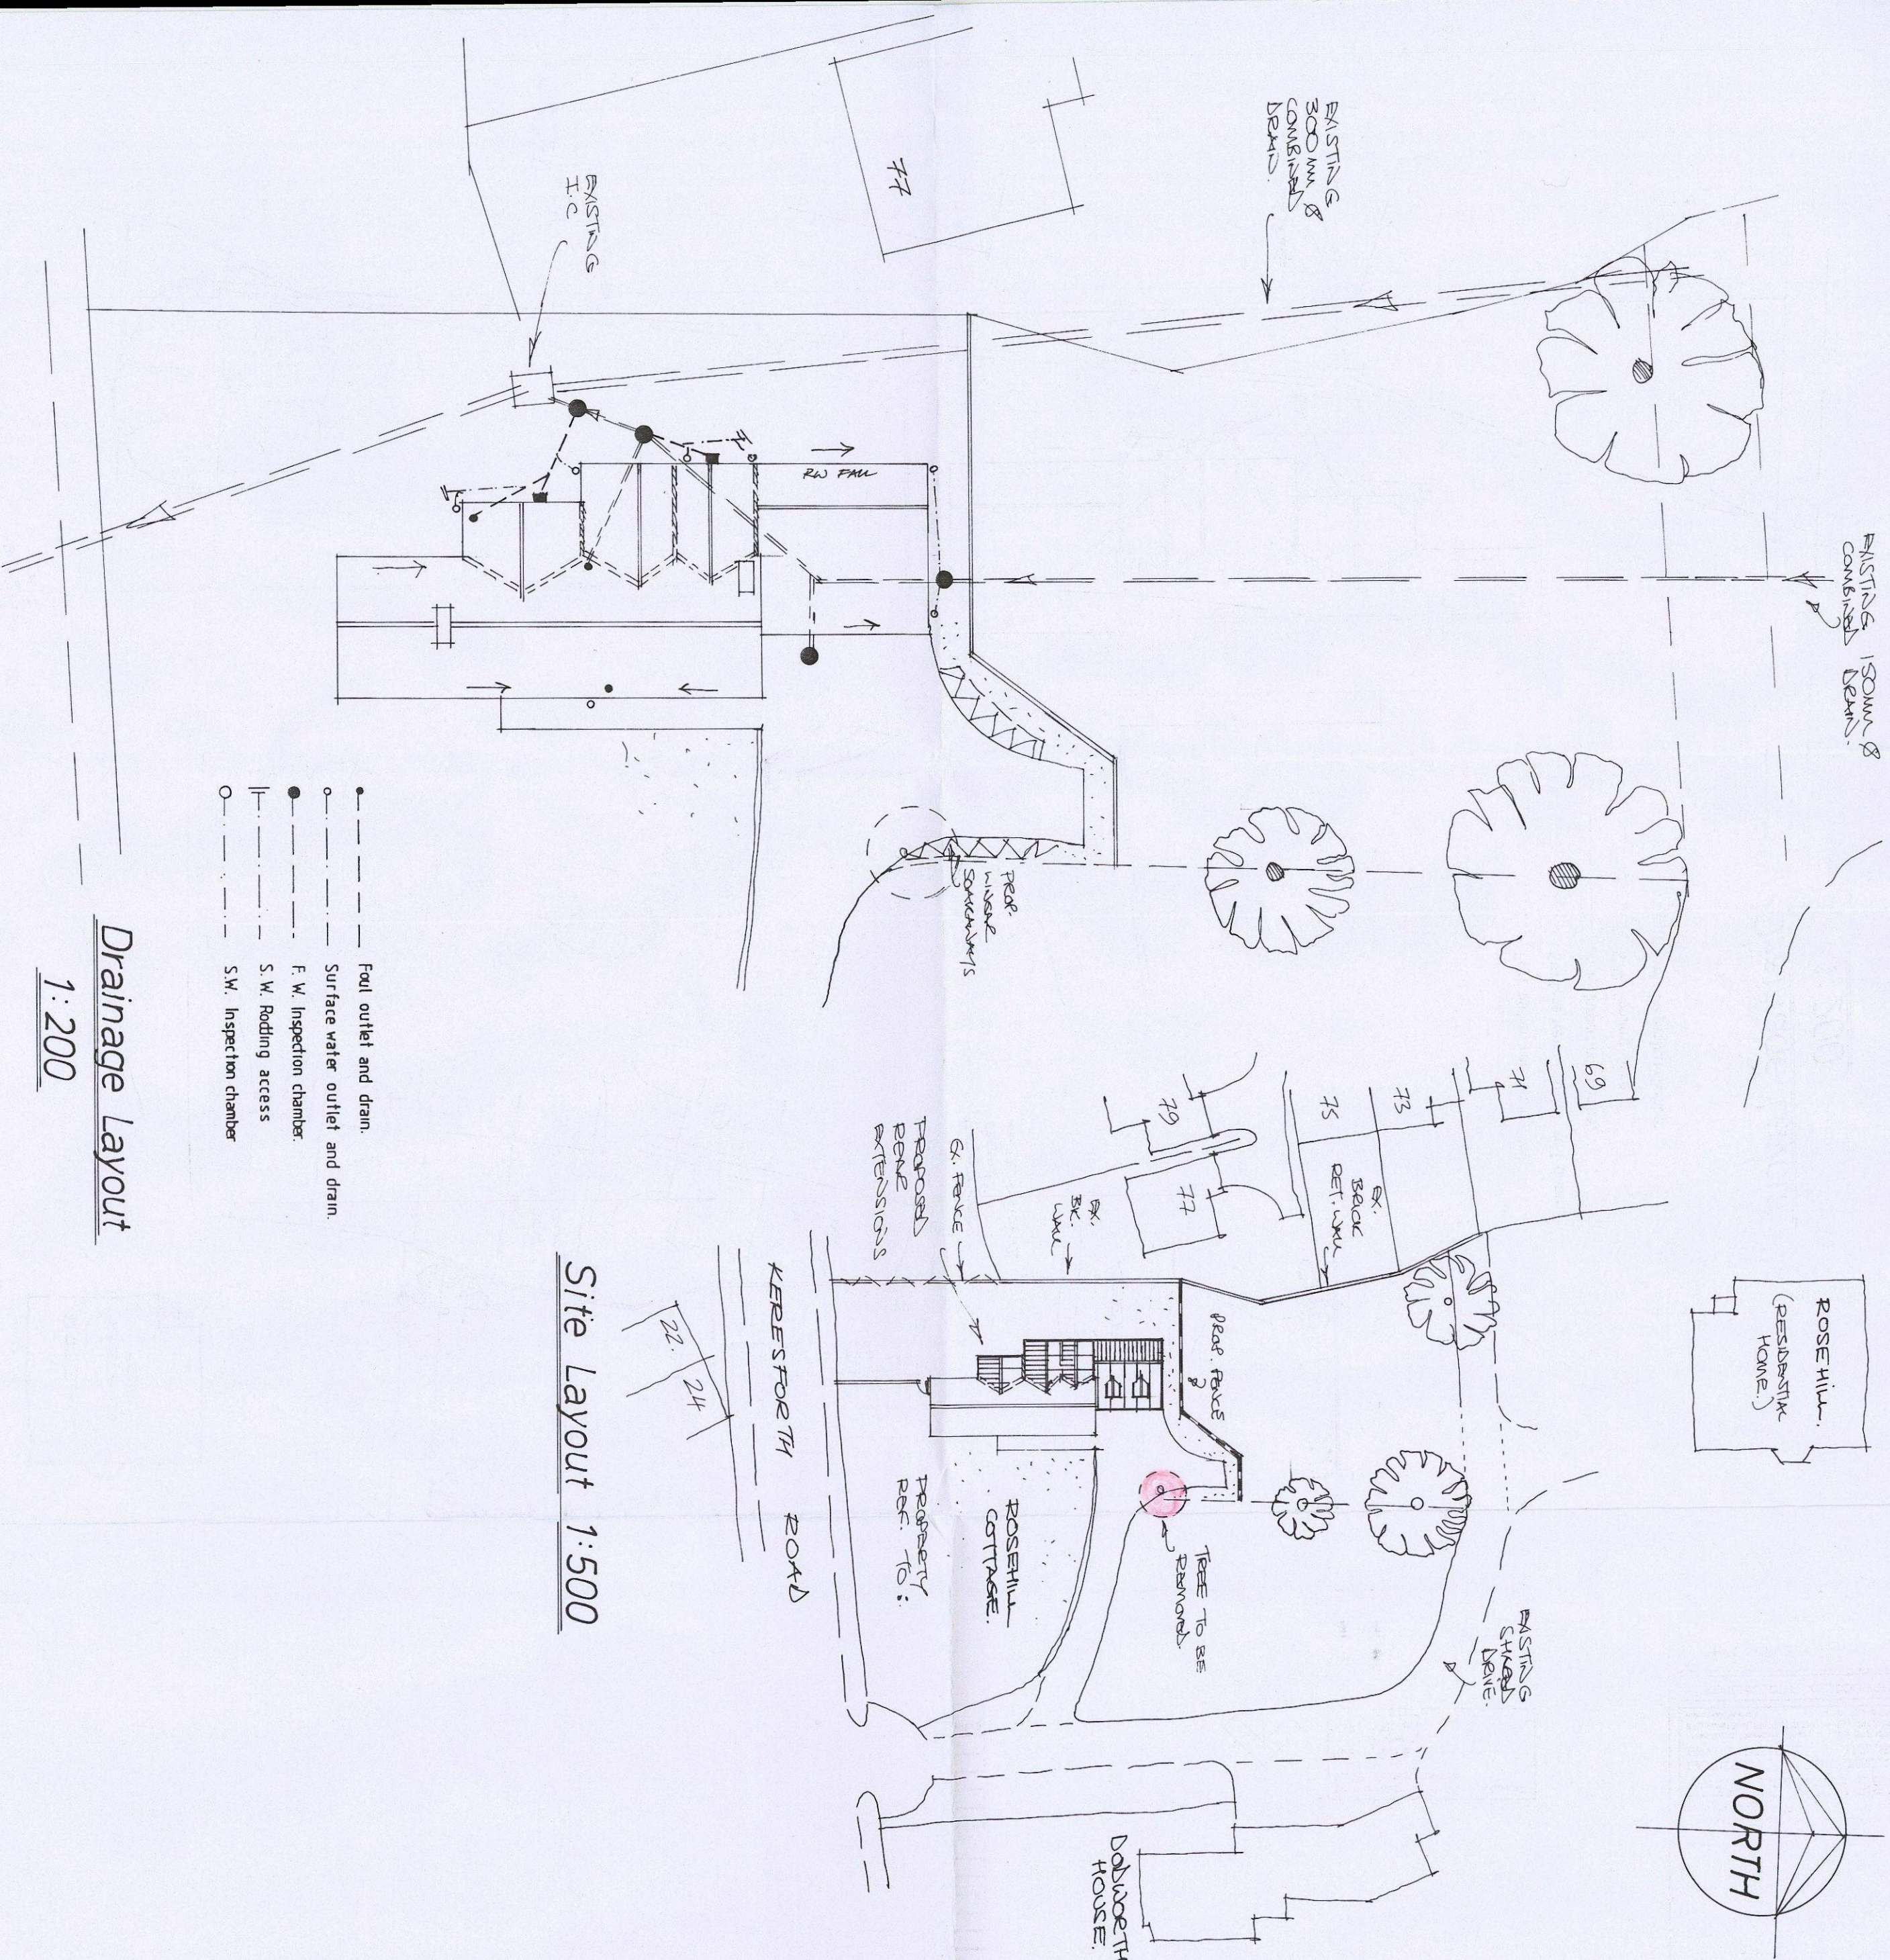

Site Layout 1:500

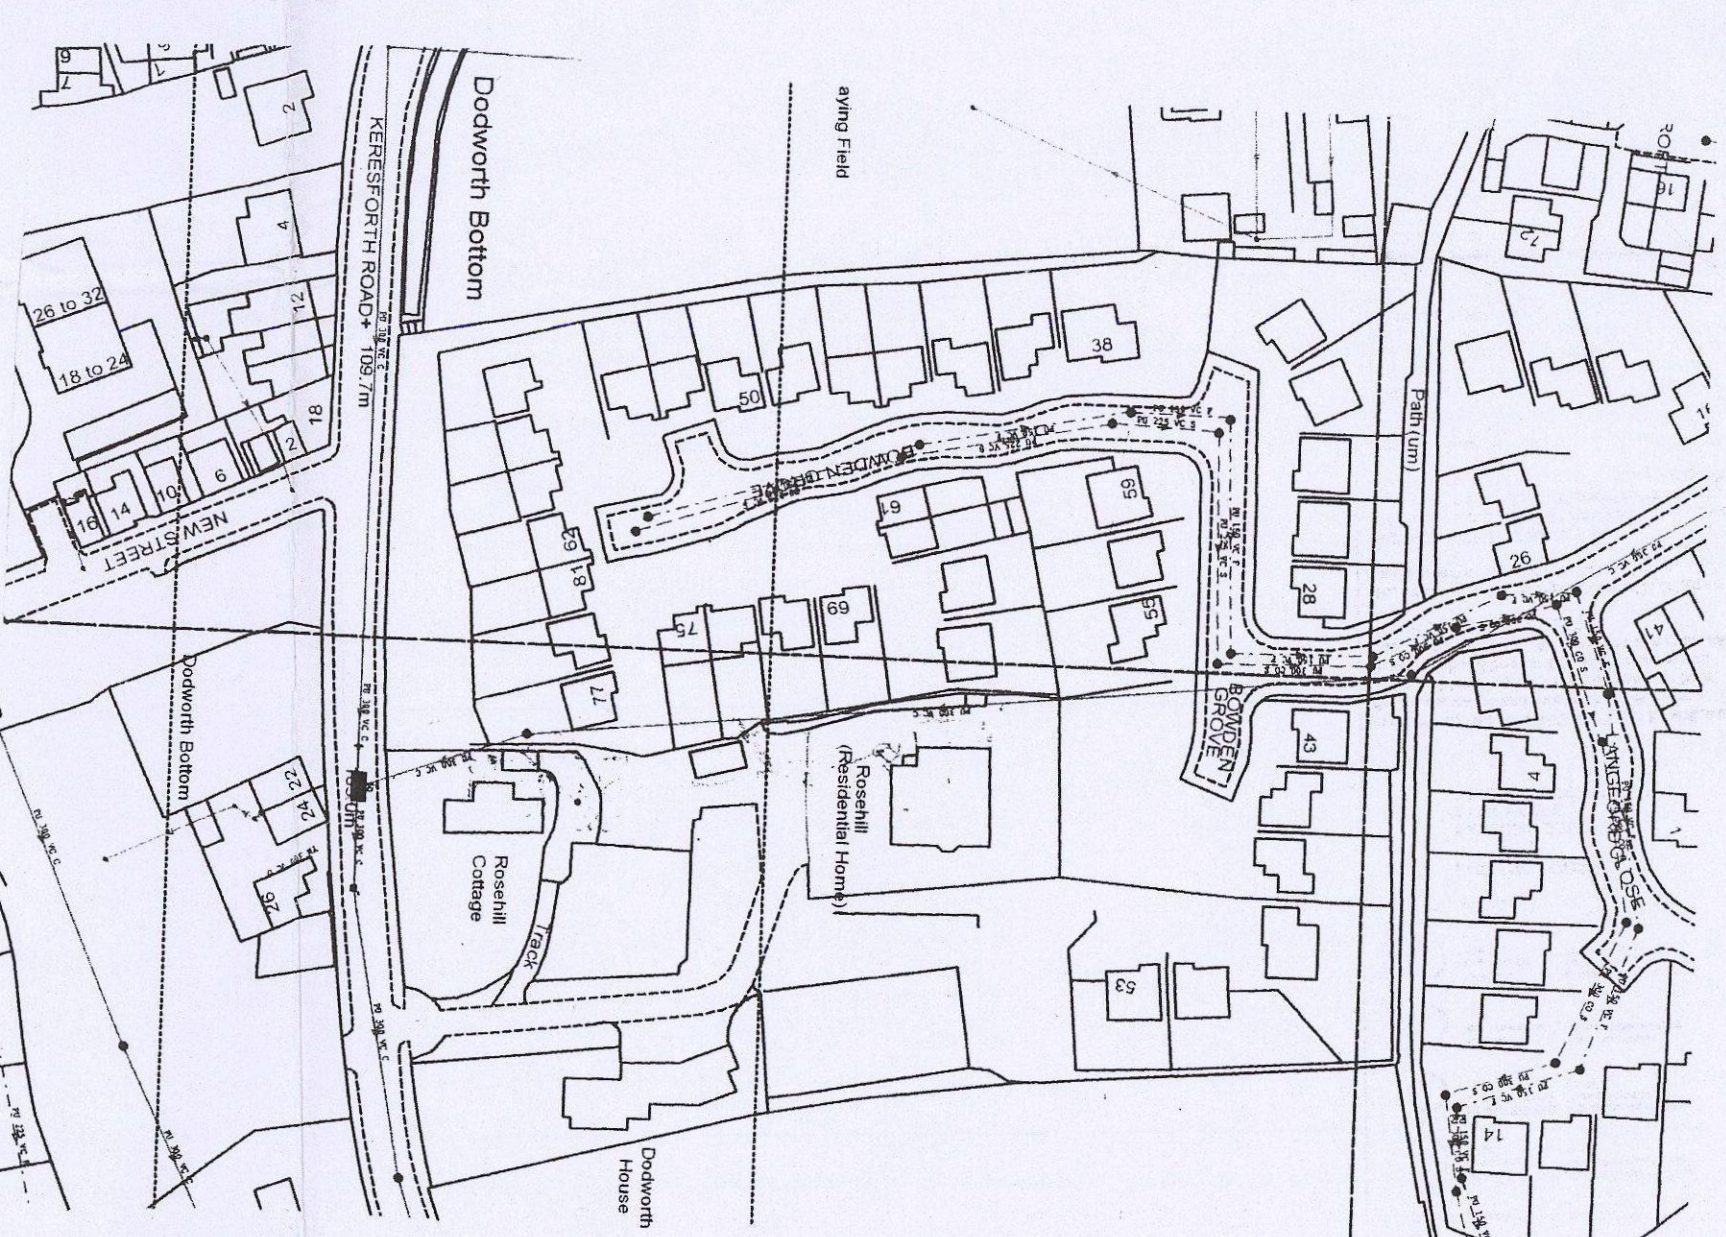

Location Layout 1:1250

Rev	Notes	Date
A	PLANNING A/C'S	6-16

04 NOV 2016
CORPORATE MAIL ROOM
Received by:
ORIGINAL COPY

Garry Greetham Associates Ltd
Residential Design Consultant
Westwood House
18 Carr Lane
Tannersley
Barnsley S75 3BE
Tel(01226)746573

Product Various Extensions
Client Mr. Nigel Koye
Title Site and Location Layouts
Address "Rosehill Cottage",
Kerestforth Road, Dodworth
Bottom, Barnsley, S75 3EB
Drawn by 999
Scale AS Shown **Date** Feb 16
Drawing No 826-01 **Rev**
Member of the Chartered Institute
of Architectural Technologists

Drainage Layout 1:200