


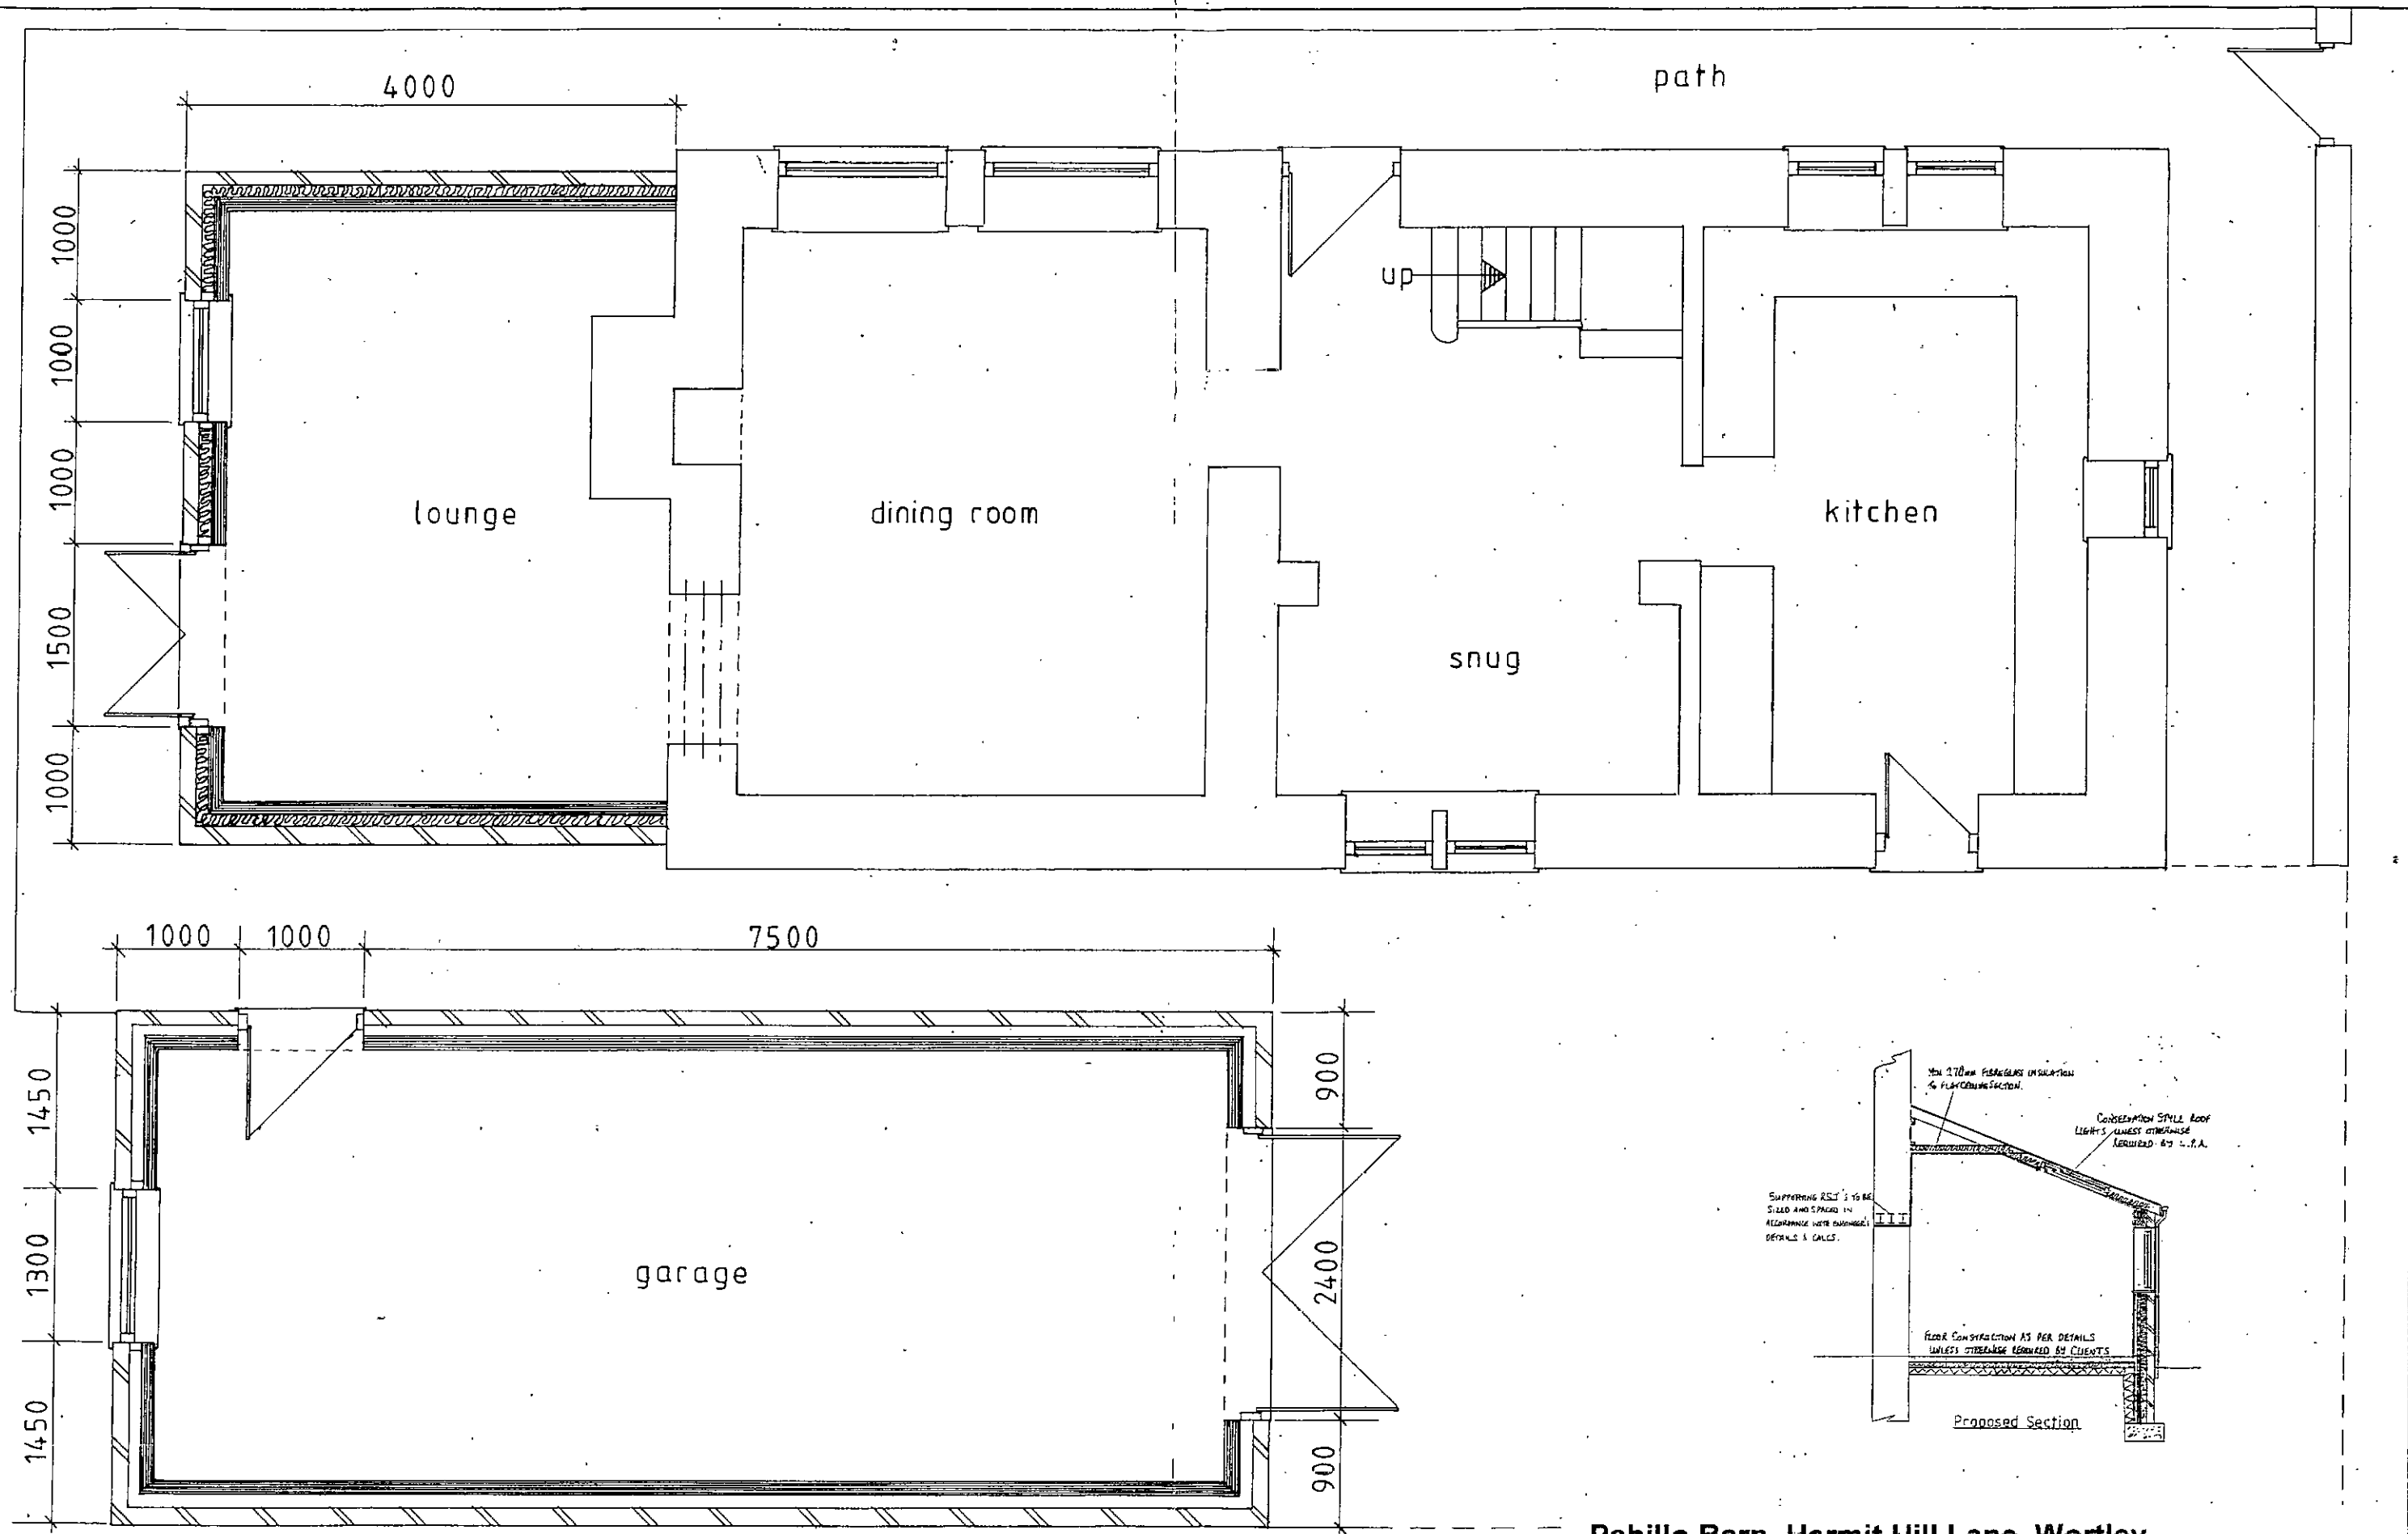

Paballo Barn, Hermit Hill Lane, Wortley.
Proposed Extension to Dwelling & Detached Garage.
Proposed Ground Floor Plan & Section.
May 2016 – Plan Scale 1:50 & 1:100