



Notes :-


1. This drawing to be read in conjunction with all relevant Architects, Engineers & Specialist drawings and specifications.

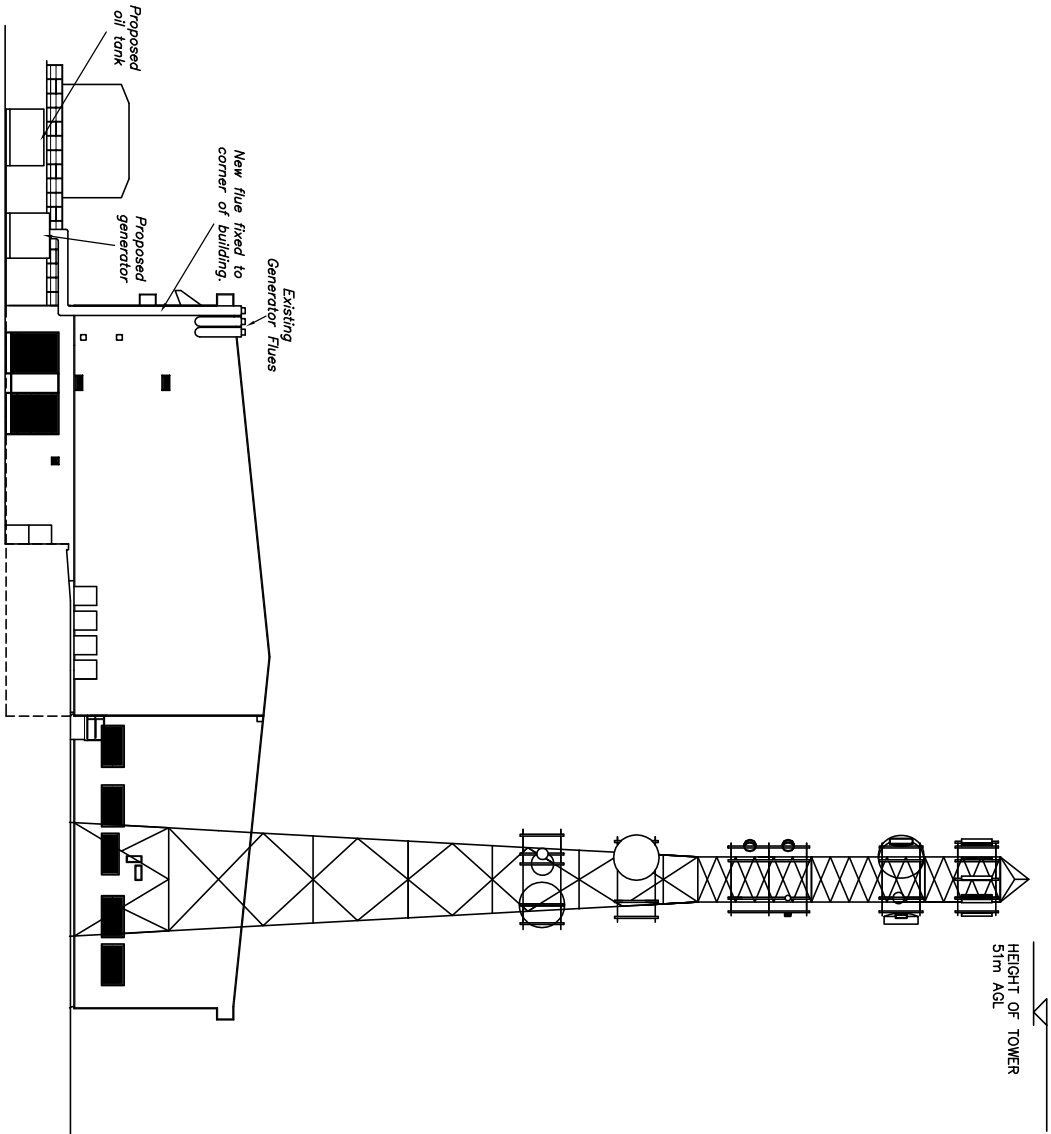

NORTH WEST ELEVATION (BEHIND RETAINING WALL)

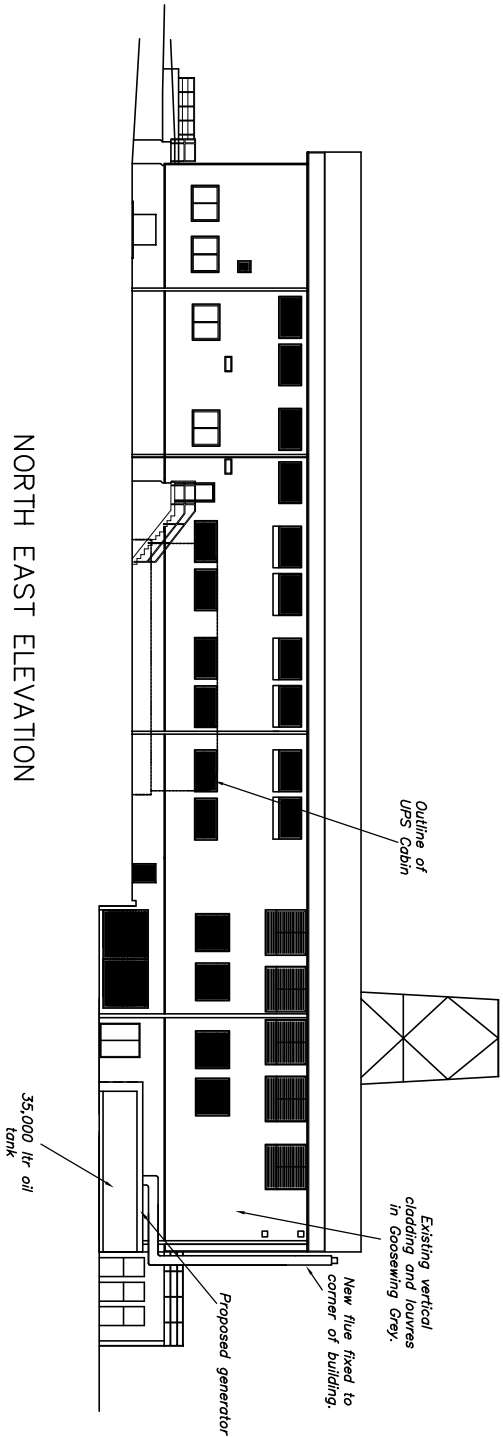

NORTH EAST ELEVATION

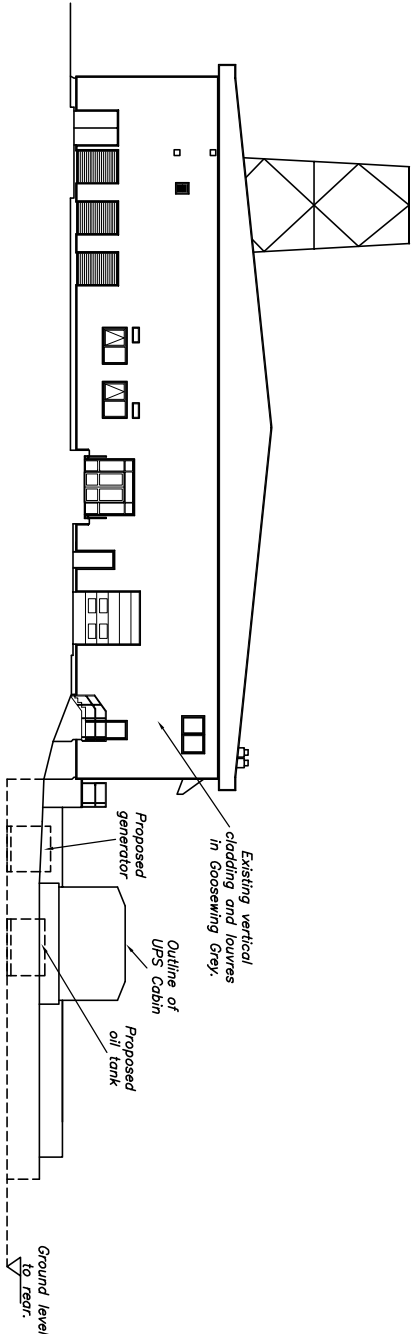

SOUTH EAST ELEVATION

clive adams associates ltd

Consulting Engineers

15 The Parade, Harold Park,
Romford, Essex, RM3 0AQ.
Telephone: (01708)344344 Facsimile: (01708)349606
E-mail address: design@clivecoo.com

Project Everything Everywhere
Barnsley
Generator Upgrade

Title

Proposed Elevations

Drawn K.R.	Checked C.I.A.	Date Apr 12	Scale 1:2009A1
Drawing No 7131-03			Rev A.

Coo File: \\network\Drawings\Everything\Barnsley