



NOTES:

DO NOT SCALE FROM THIS DRAWING.
VERIFY ALL DIMENSIONS, SETTING OUT AND BOUNDARIES ON SITE. NOTIFY ANY
DISCREPANCIES TO THE RDS PRIOR TO CONSTRUCTION ON SITE.
FOR STRUCTURAL INFORMATION, REFER TO STRUCTURAL ENGINEERS' DETAILS.

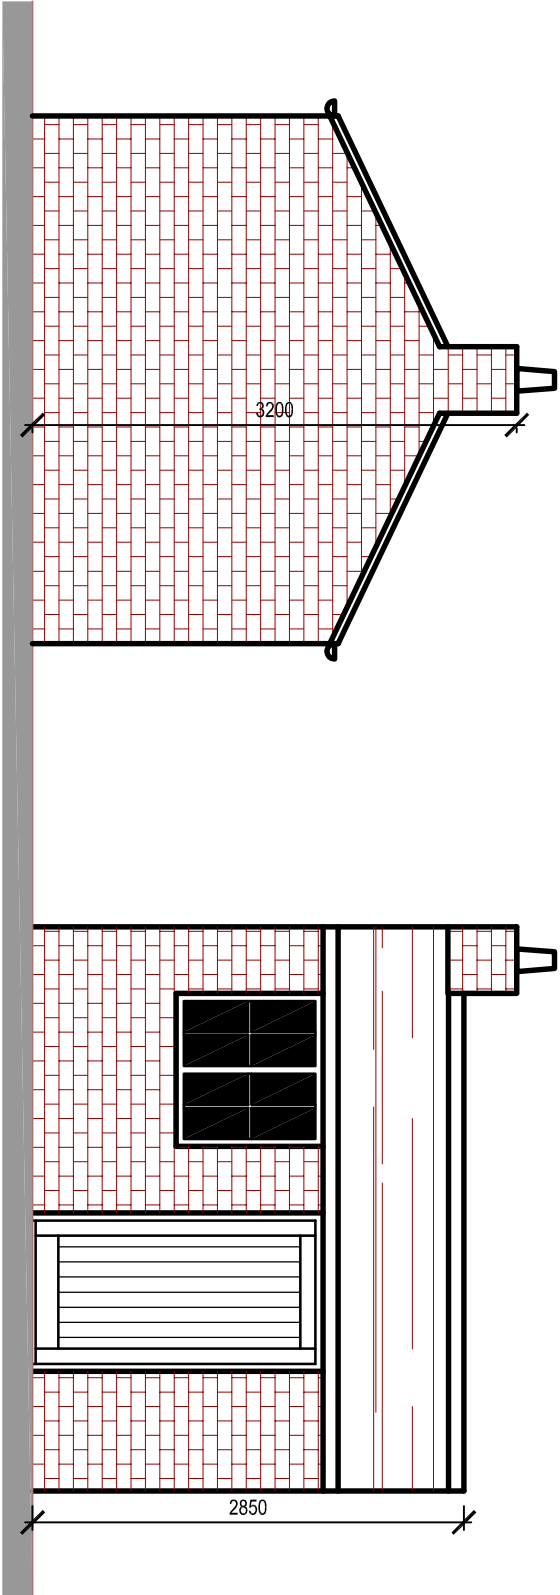


Side Elevation 1:50

Front Elevation 1:50

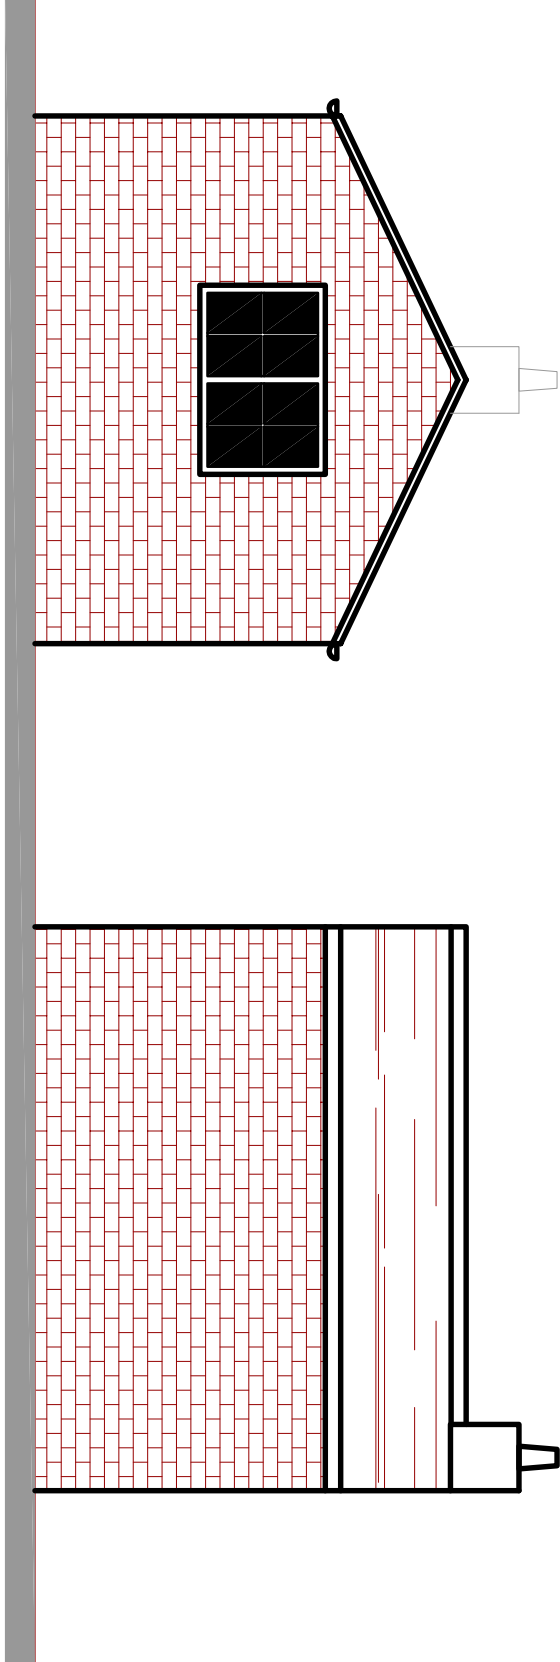

Side Elevation 1:50

Rear Elevation 1:50

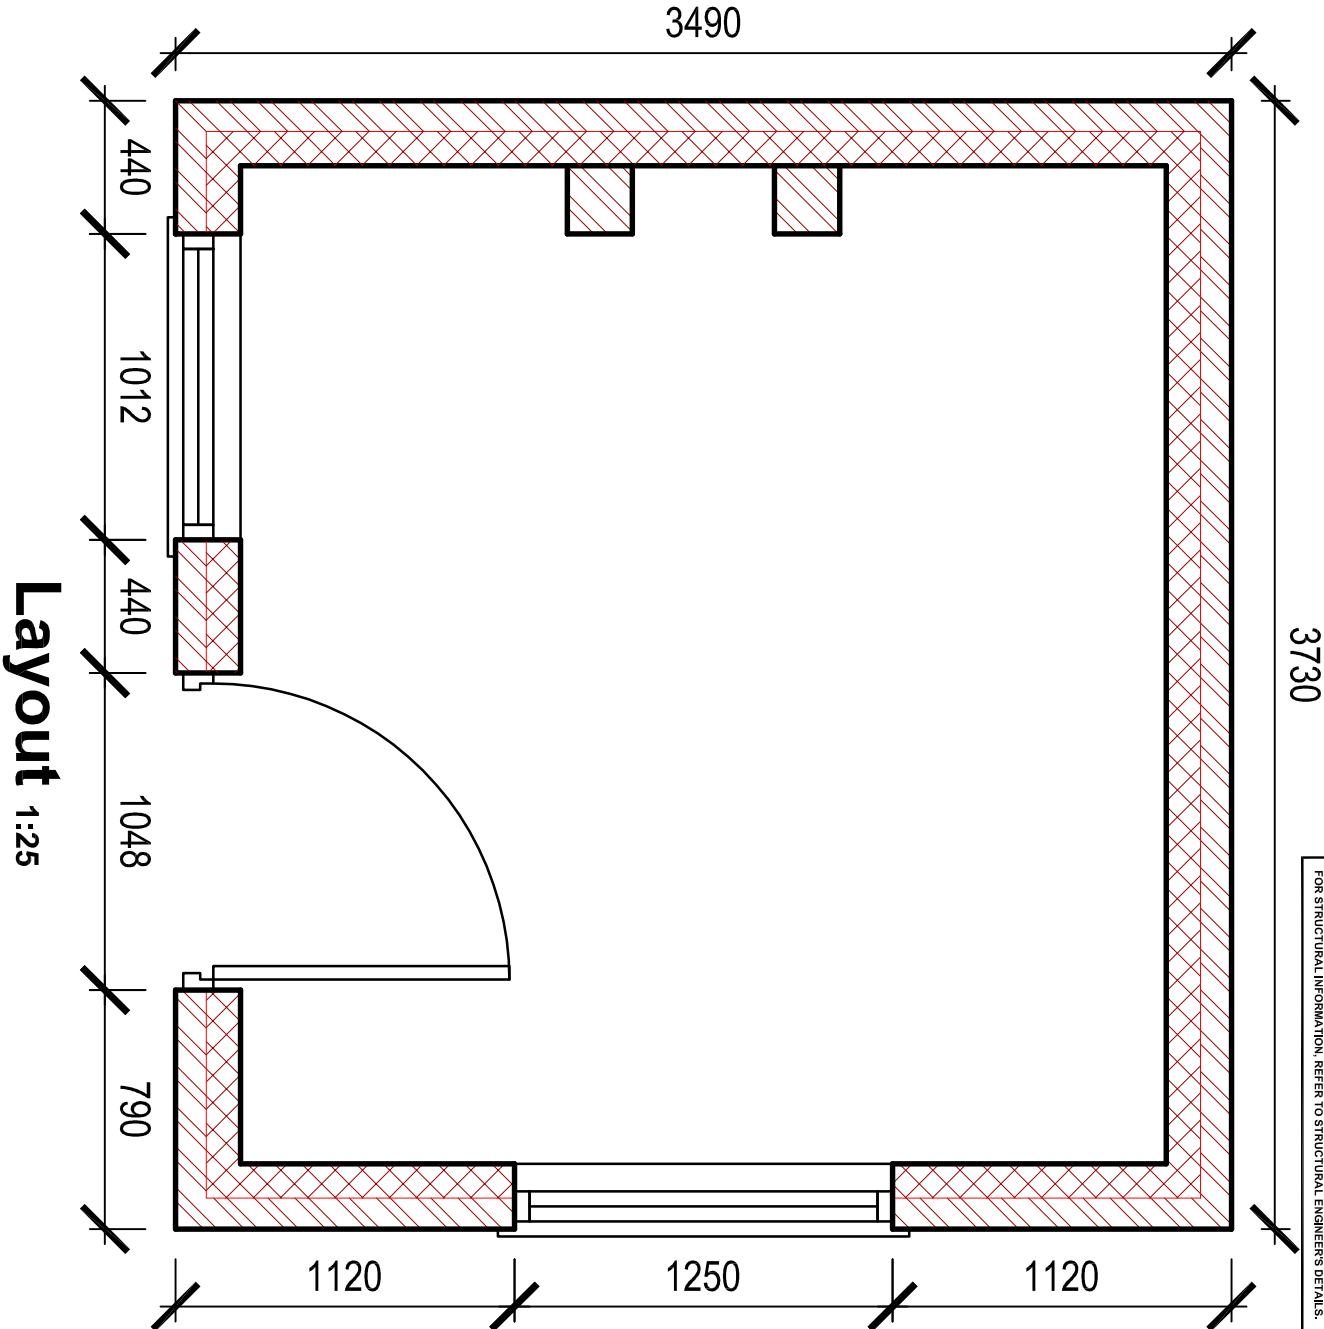

Layout 1:25

PLANNING

CLIENT: Mr & Mrs P Booth

PROJECT: 9 Hunters Avenue
Barnsley

PROPOSED LAYOUT
and Elevations

DRAWING: 1:25/50
SCALE: 1:25/50
DATE: Sept 2016

Renishaw Design Services

18 Renishaw Avenue, Broom, Rotherham S60 3LW
M 07709655886, E mail@r-d-s.co.uk

2016-026

001

©RDS LTD - 2008