




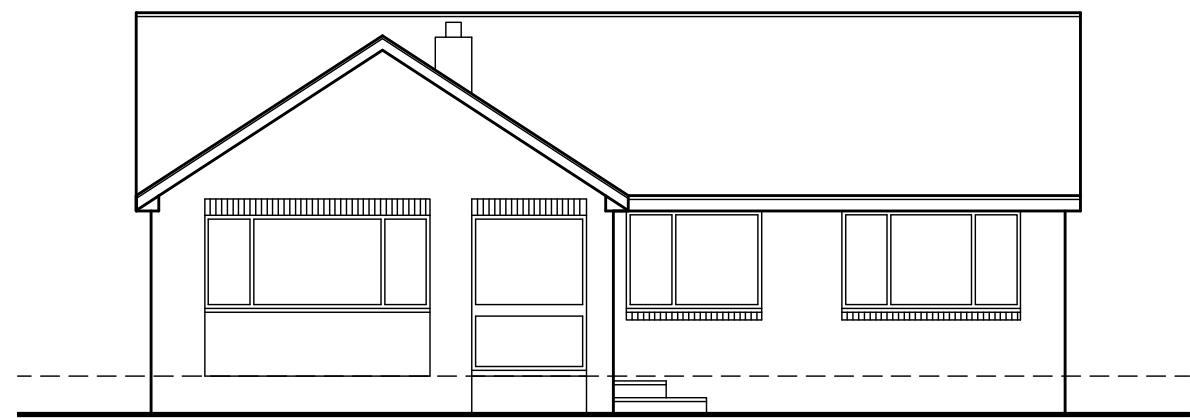


EXISTING FRONT ELEVATION
SCALE 1:100

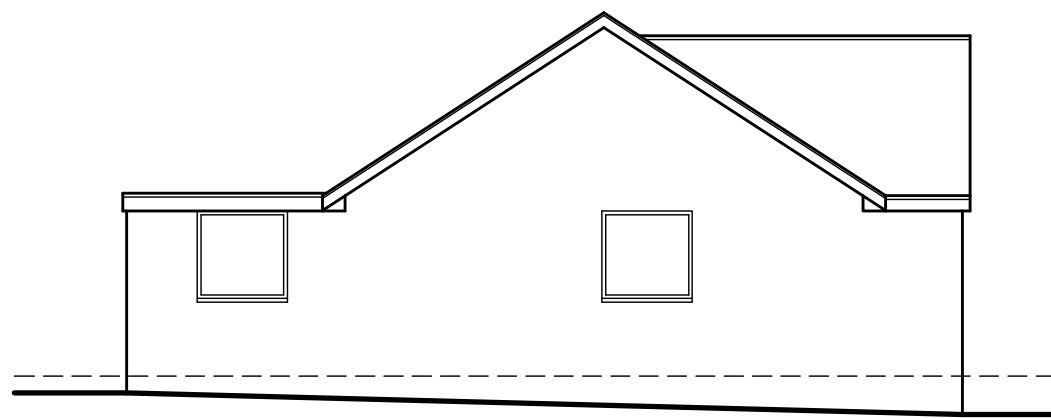

EXISTING SIDE ELEVATION
SCALE 1:100

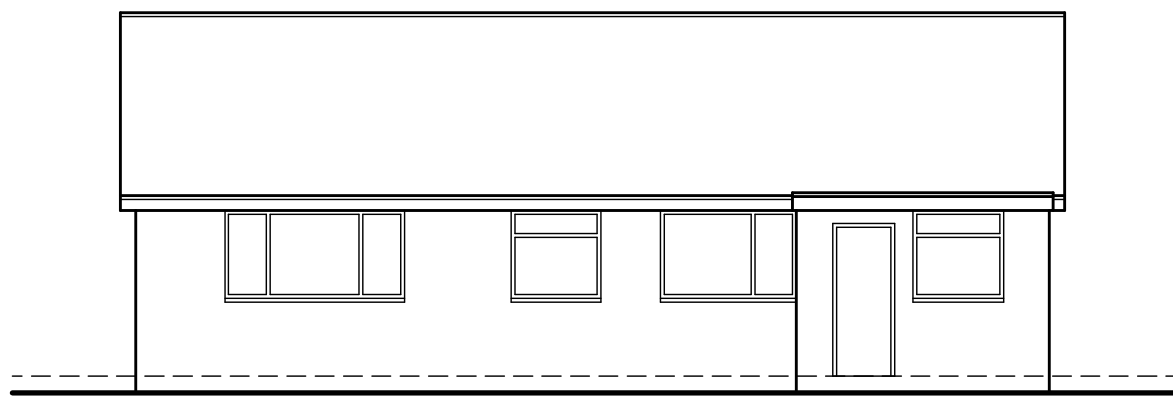


EXISTING REAR ELEVATION
SCALE 1:100

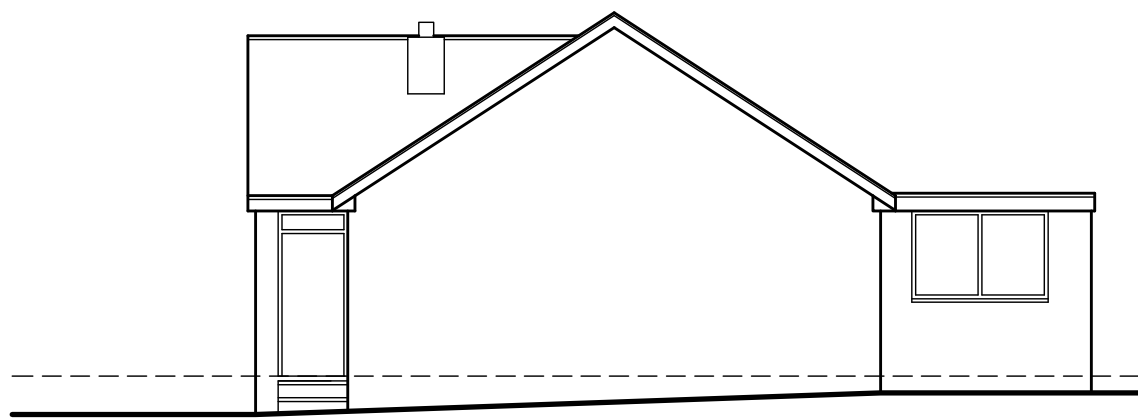

EXISTING SIDE ELEVATION
SCALE 1:100




PROPOSED FRONT ELEVATION
SCALE 1:100

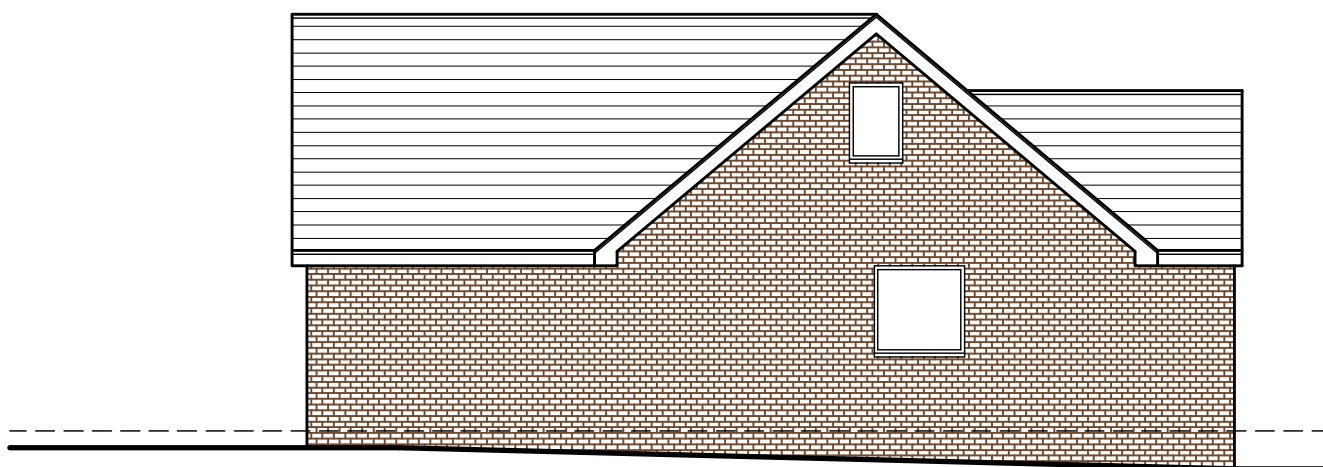


PROPOSED SIDE ELEVATION
SCALE 1:100




PROPOSED REAR ELEVATION
SCALE 1:100

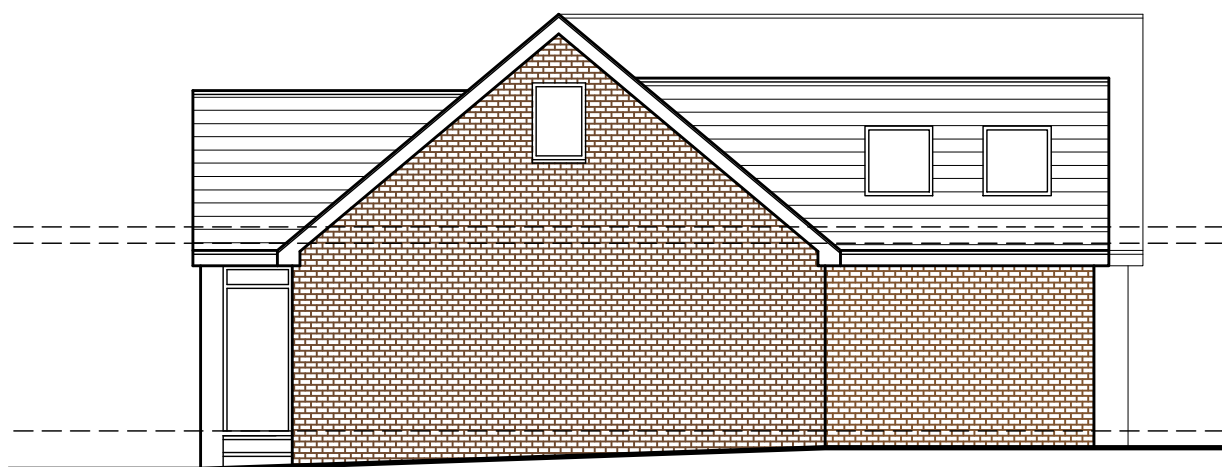


PROPOSED SIDE ELEVATION
SCALE 1:100

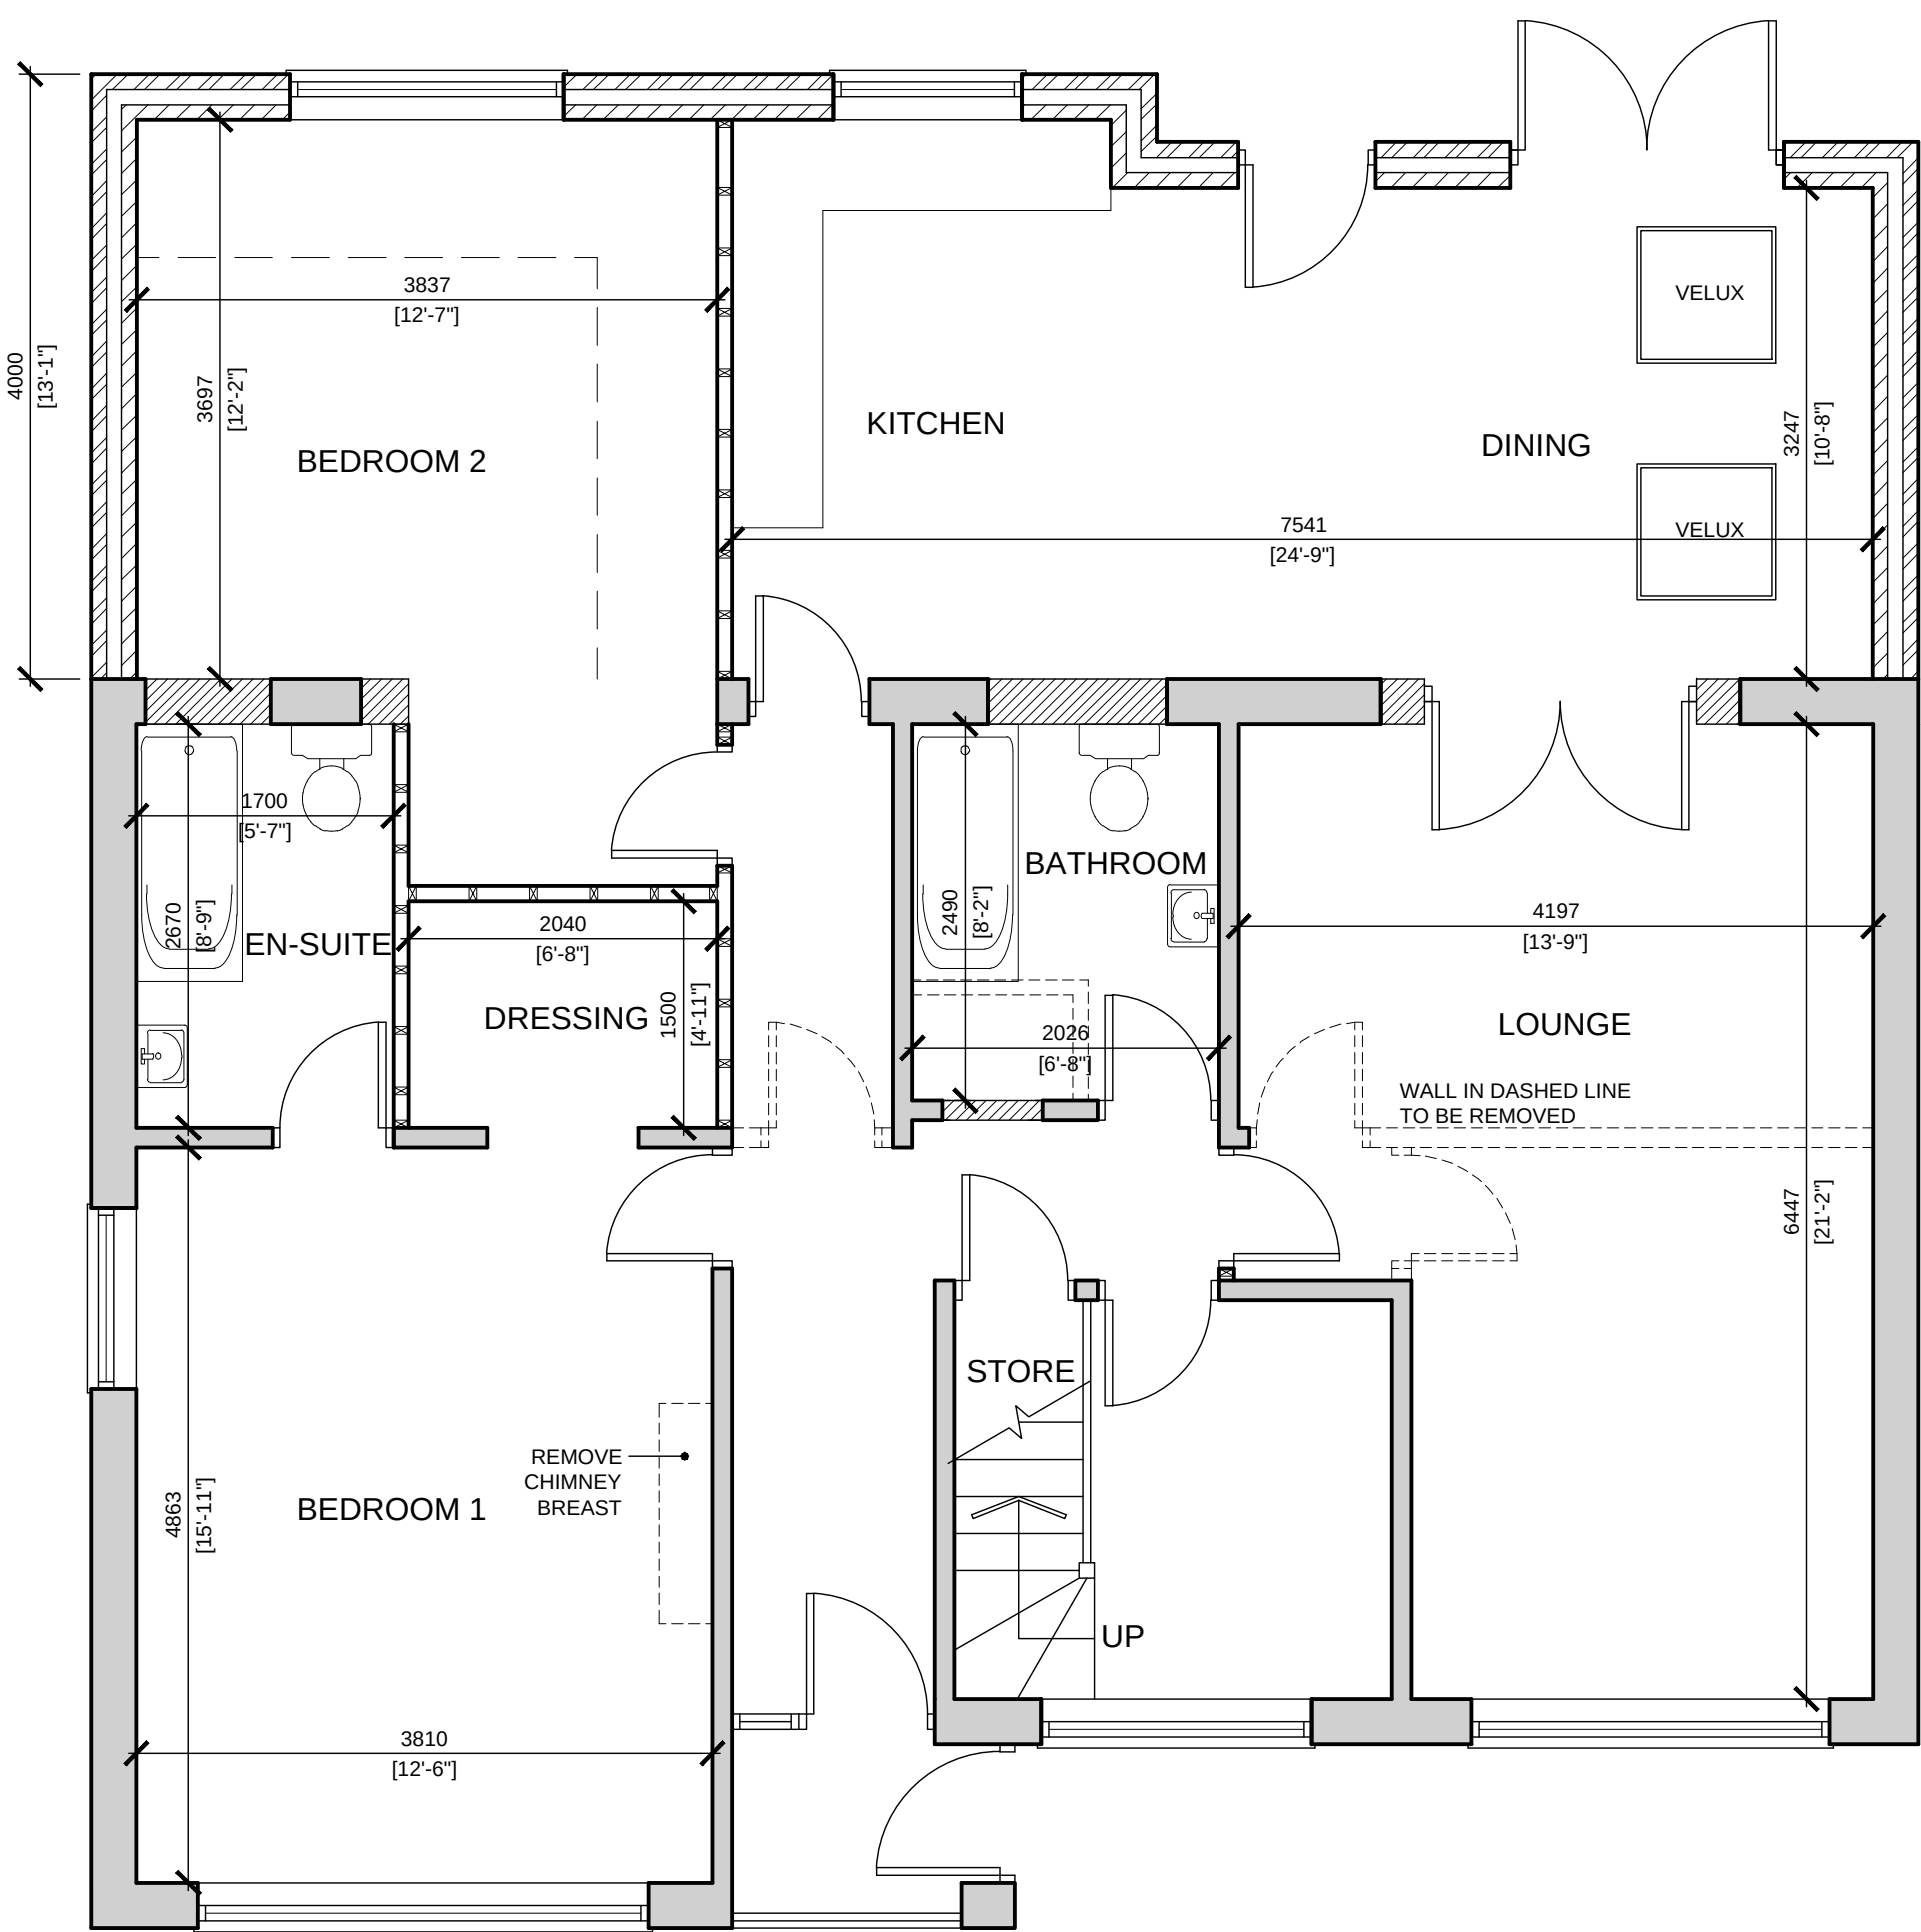


PROPOSED GROUND FLOOR PLAN
SCALE 1:50

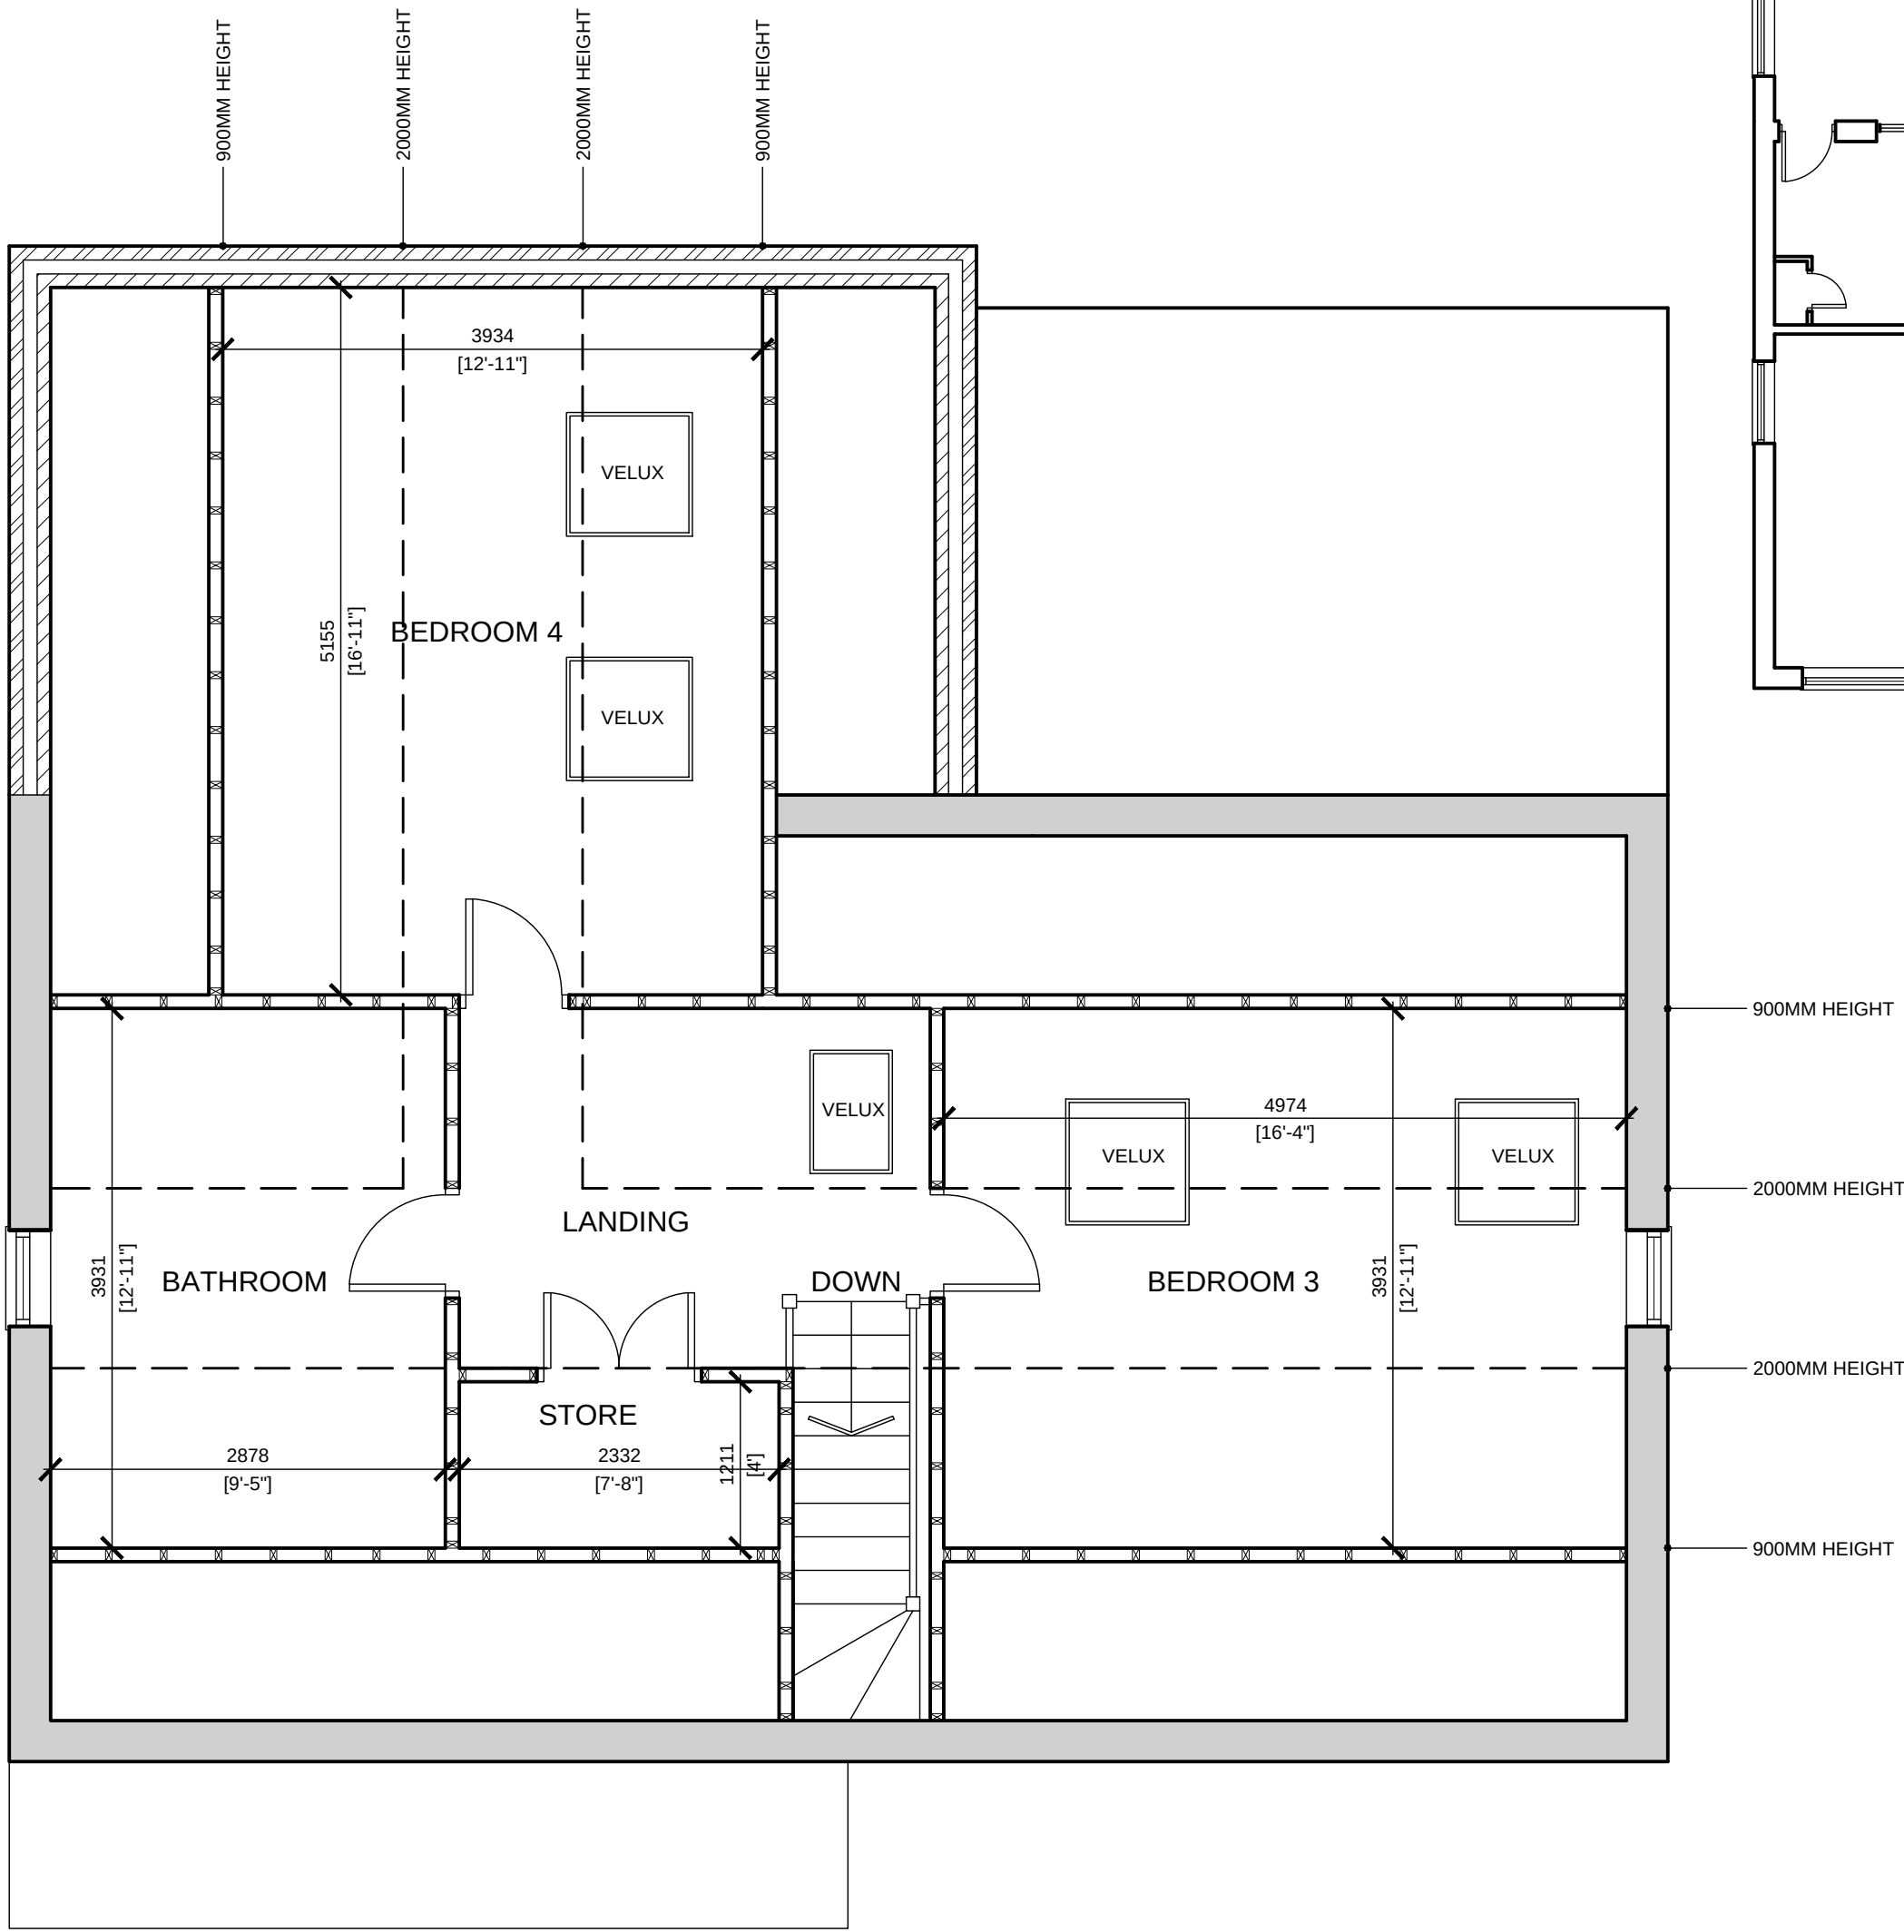

PROPOSED FIRST FLOOR PLAN
SCALE 1:50

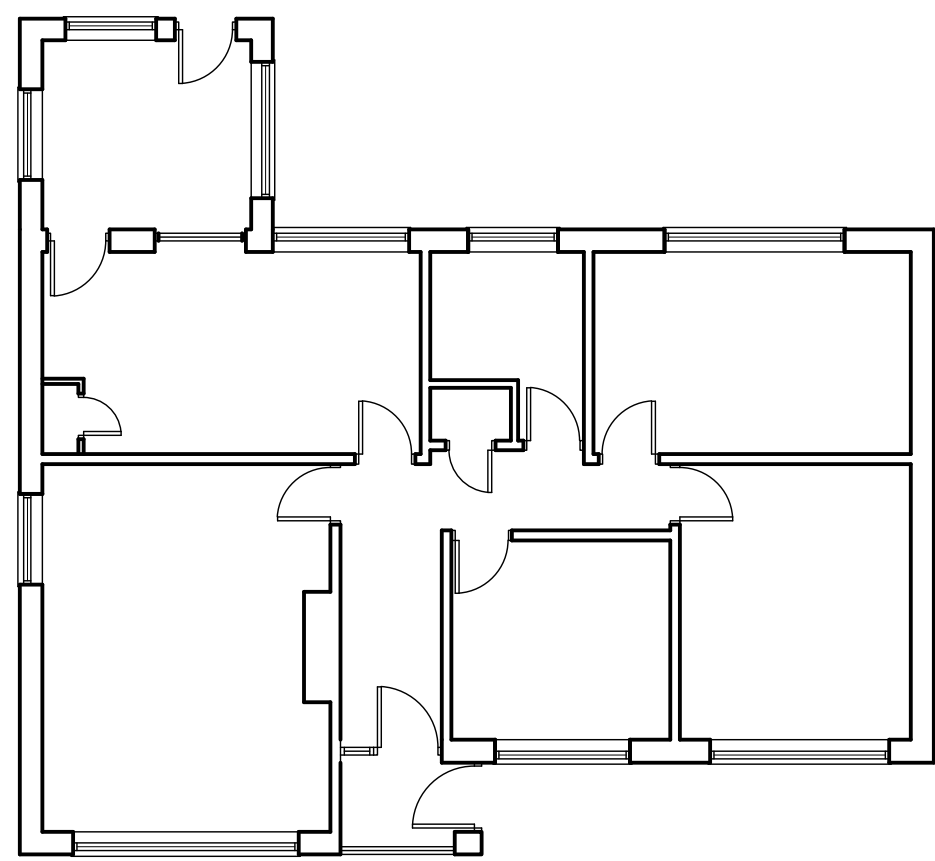

EXISTING PLAN
SCALE 1:100

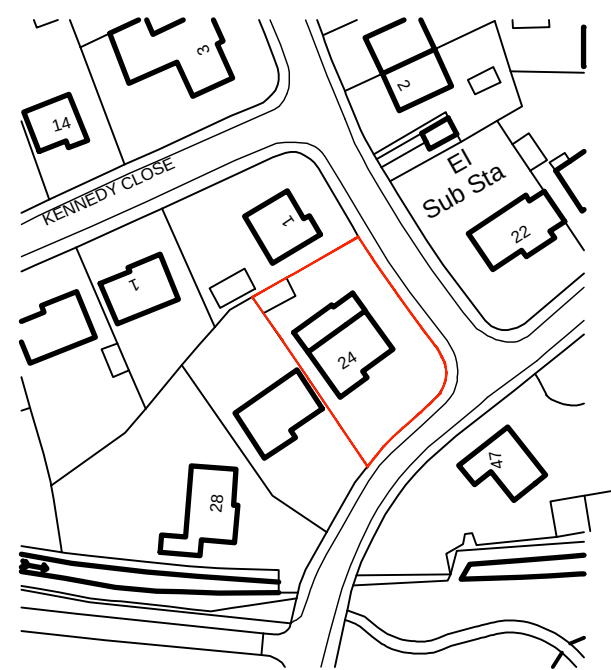

SITE PLAN
SCALE 1:1250



8 MORSTON BUSINESS PARK,
WHALEY ROAD, BARUGH GREEN,
BARNESLEY.
S75 1HQ

Phone: 01226 208482
Fax: 01226 283030

Email: info@whiteaguspартnership.co.uk
Web: www.whiteaguspартnership.co.uk

Project:
PROPOSED EXTENSIONS & ALTERATIONS
24 BIRKS LANE, MILL HOUSE GREEN
SHEFFIELD, S36 9NB

Client:
MR & MRS CALE-MORGAN

Drawing
Title:
PLANS & ELEVATIONS

Date:
APRIL 2014
Scale:
AS SHOWN

Date	Suffix	Description	Date	Suffix	Description
19/05/2014	A	REVISED TO CLIENTS REQUIREMENTS			
02/06/2014	B	REVISED TO CLIENTS REQUIREMENTS			
04/06/2014		REVISED TO CLIENTS REQUIREMENTS			