




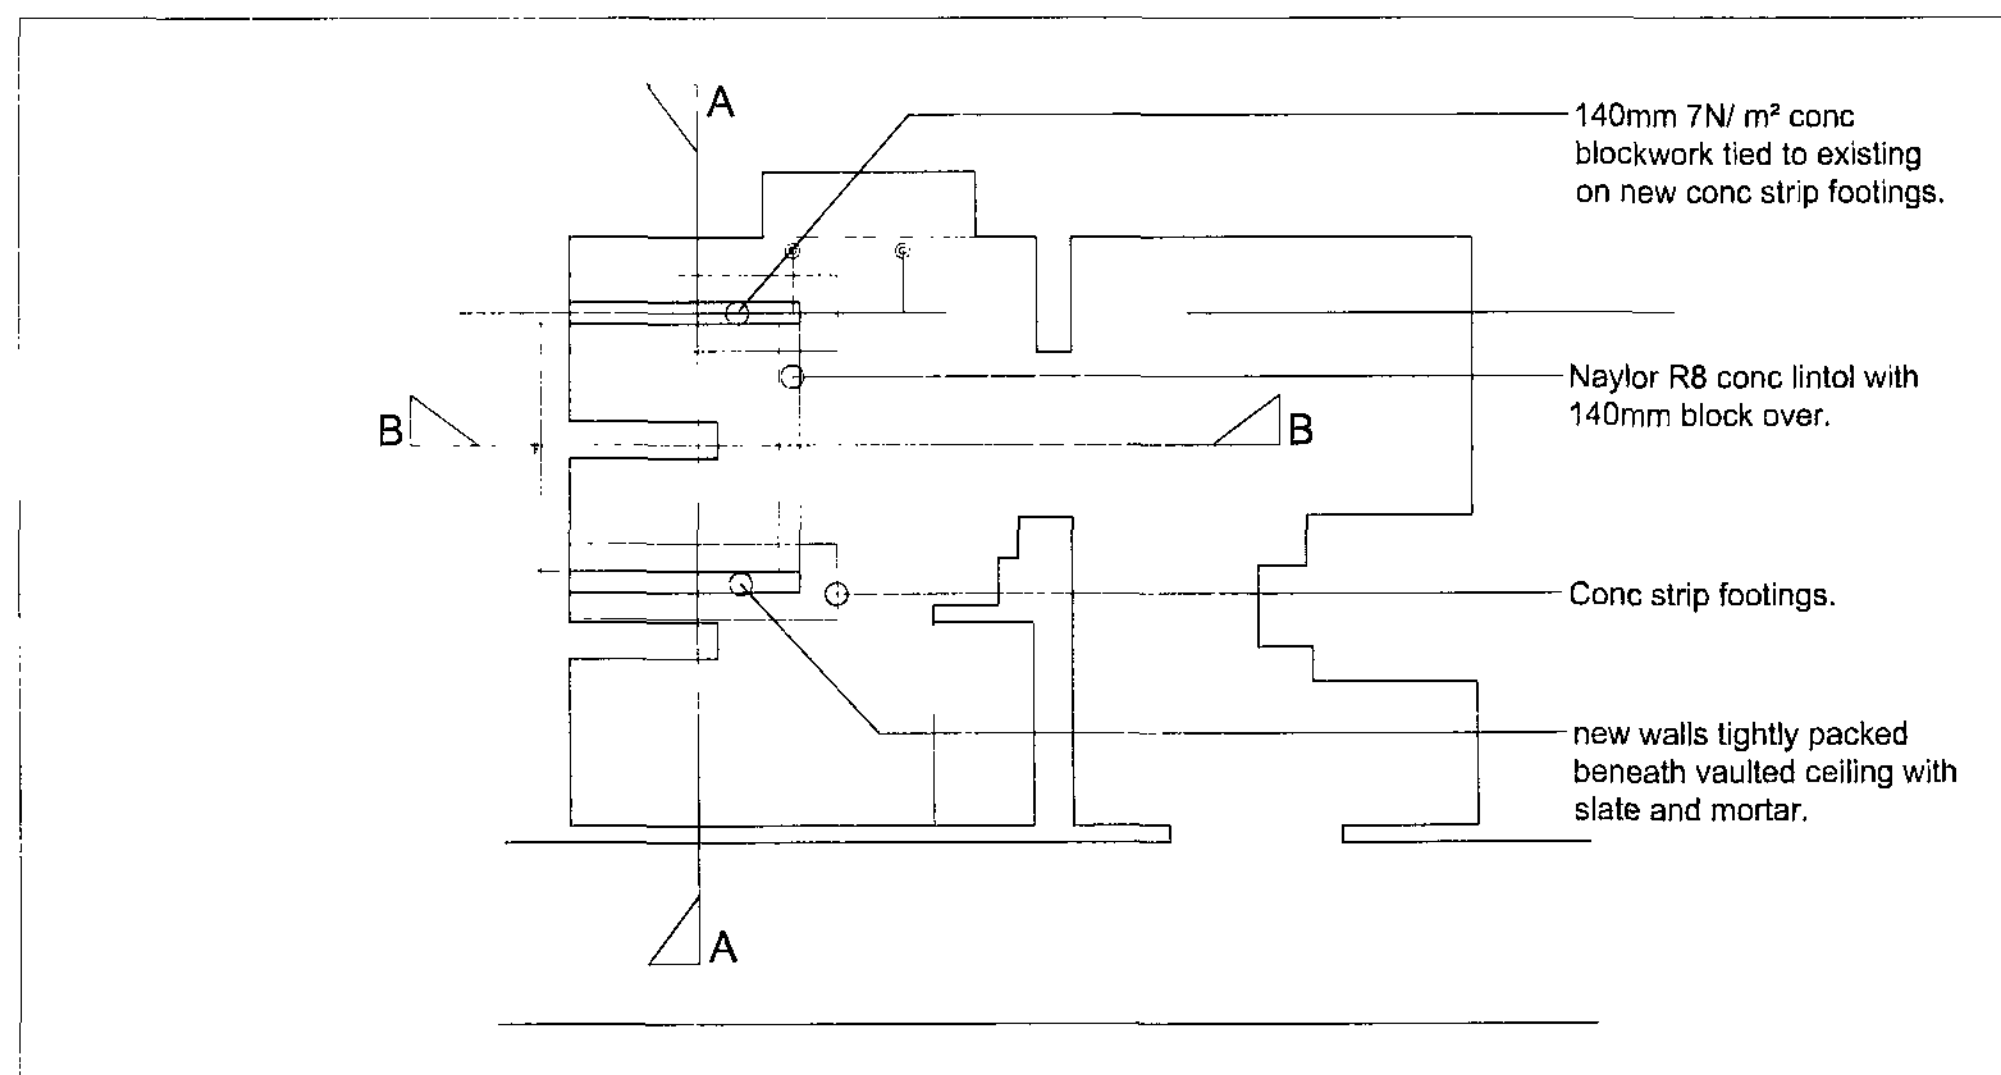


Basement Level -1 - 1:50 @ A1

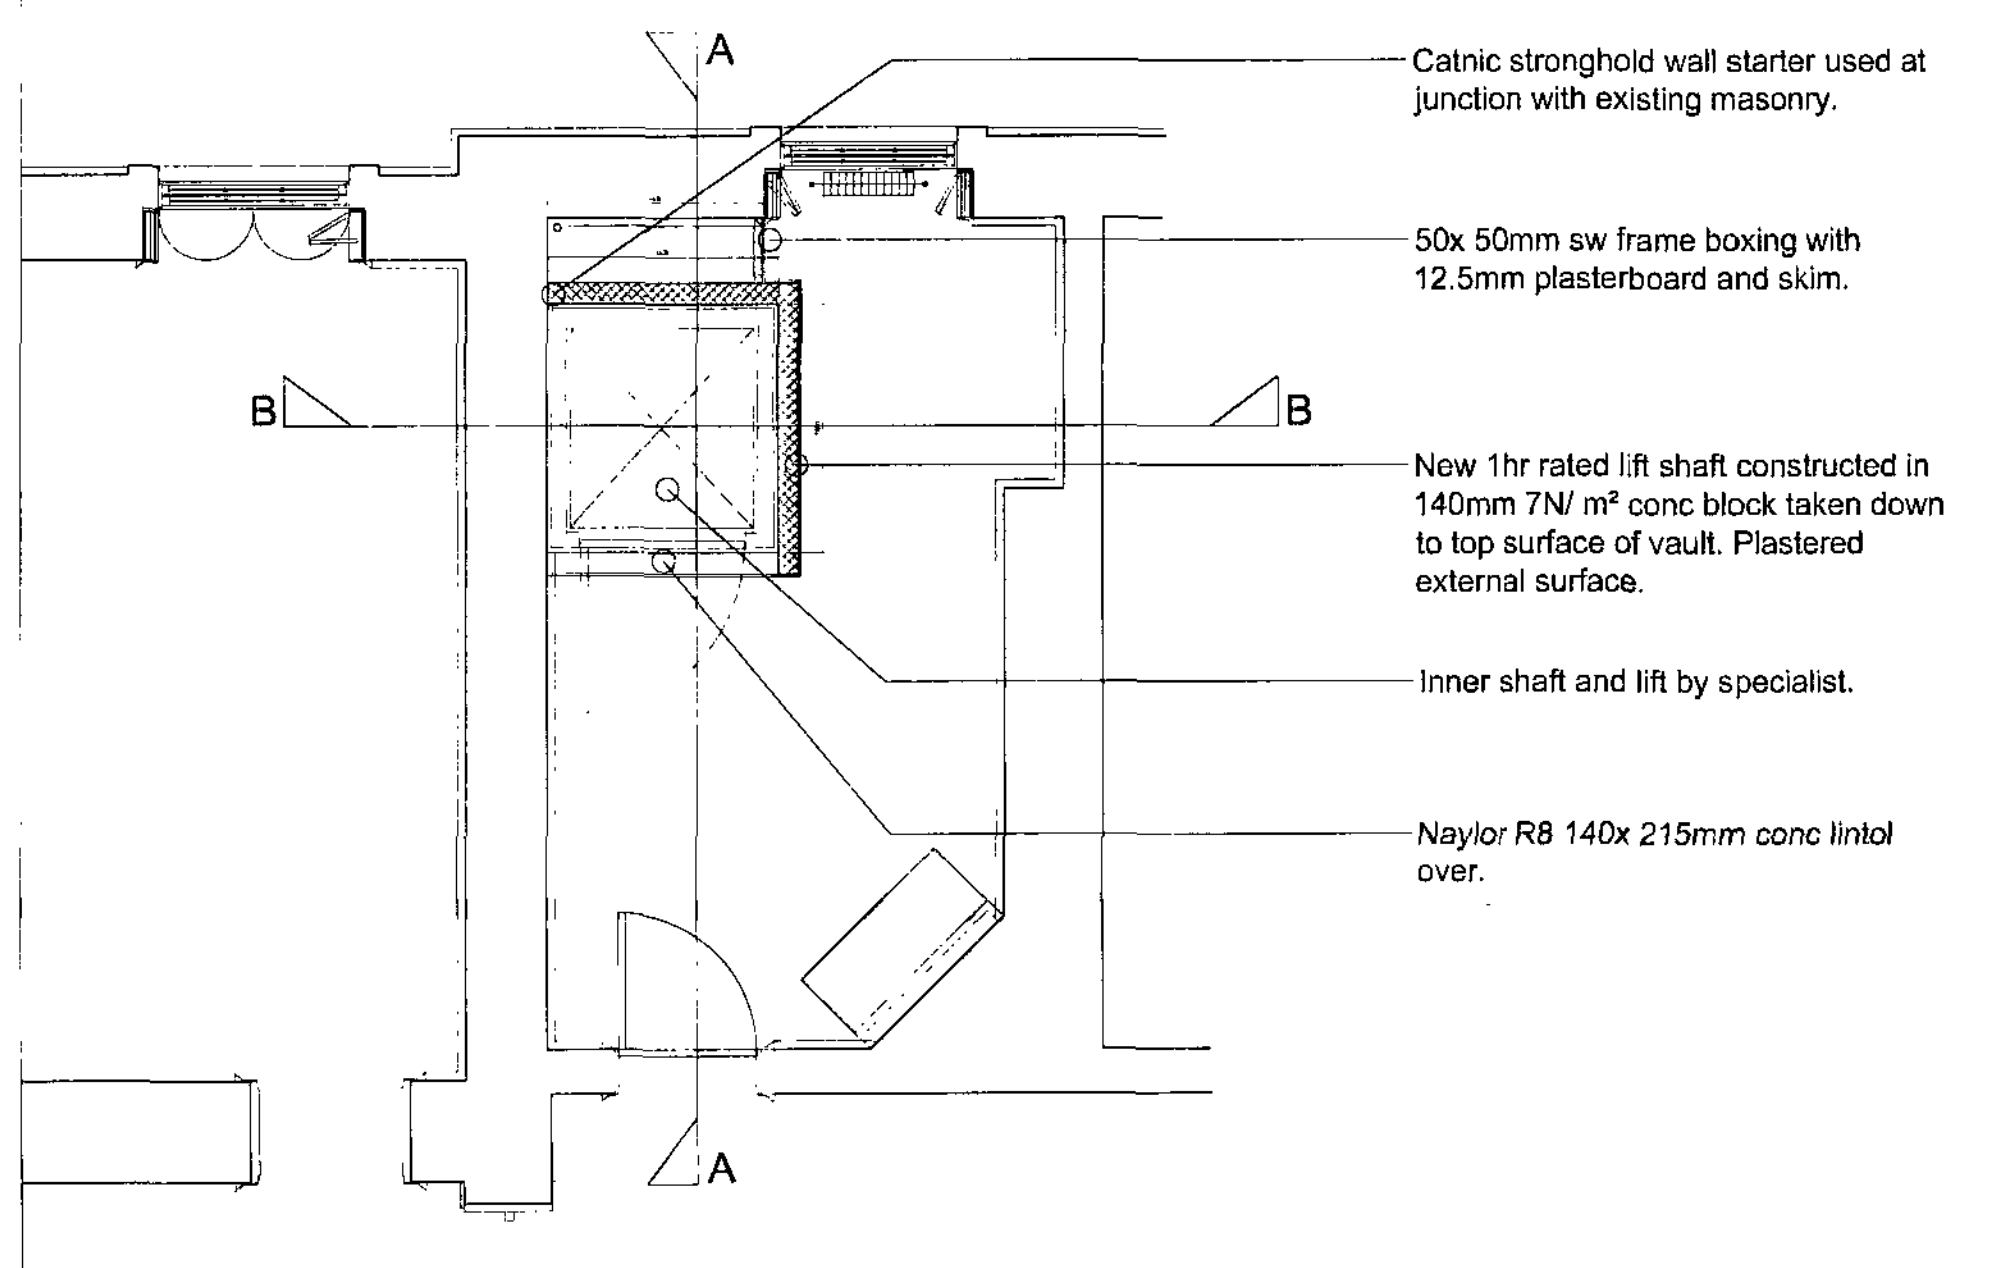


Ground Floor Level 0 - 1:50 @ A1

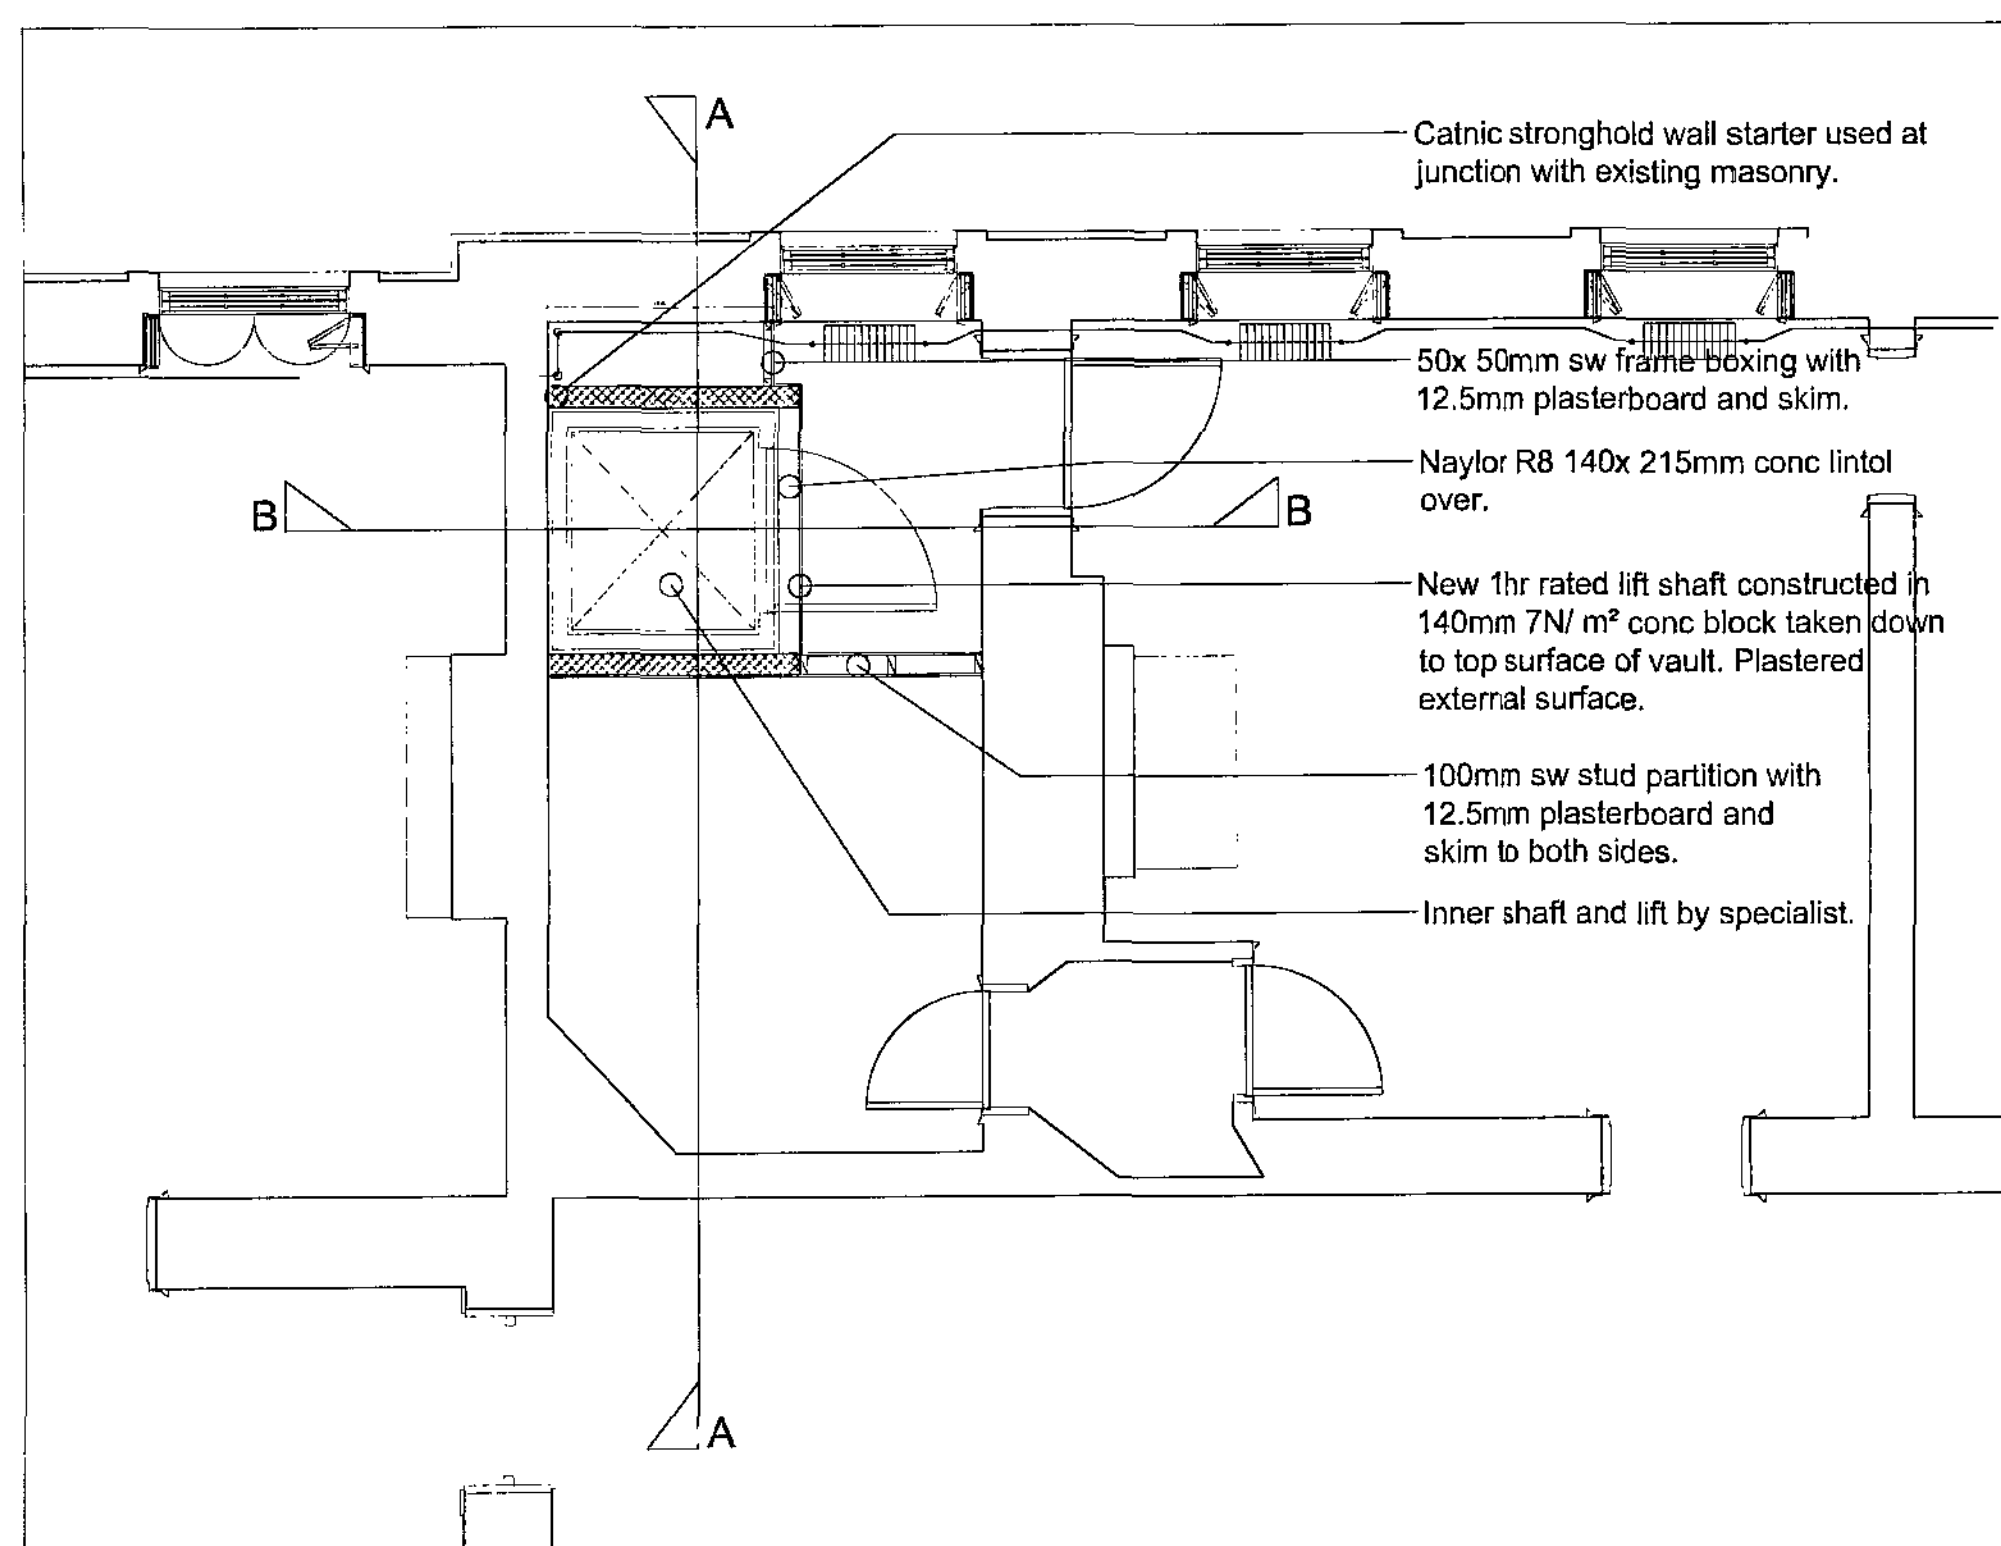


Level 1 plan - 1:50 @ A1

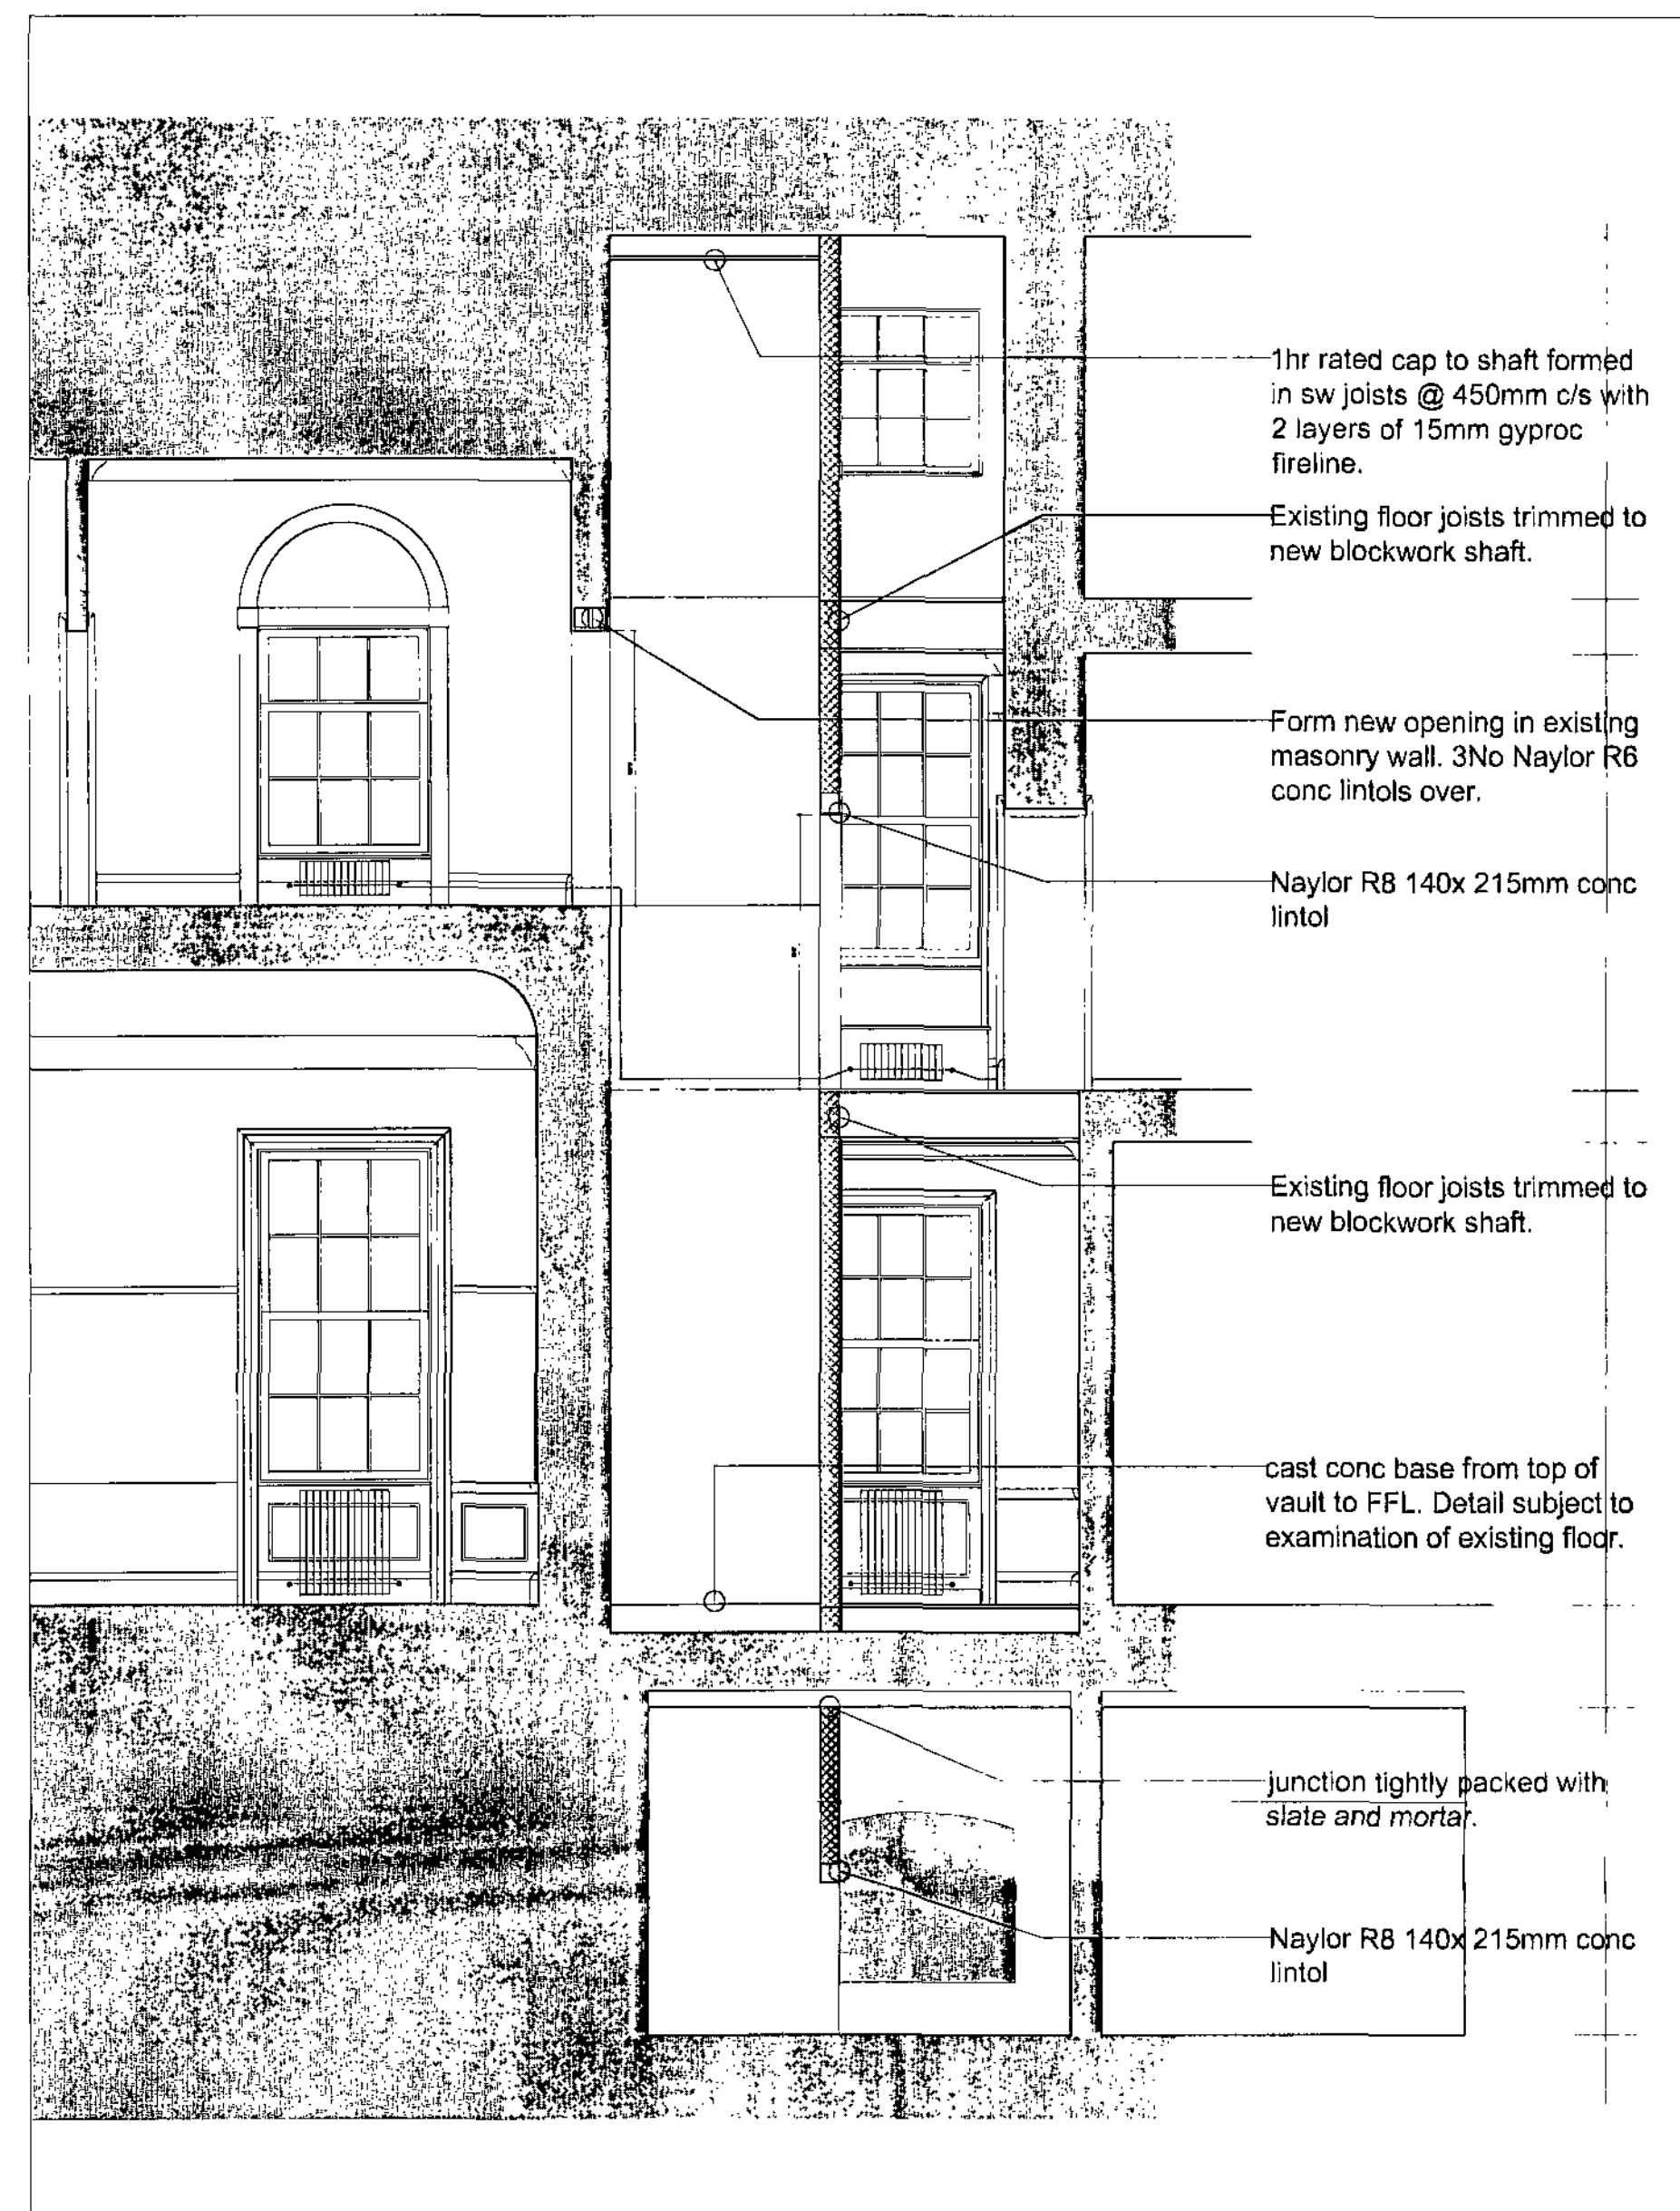


Section A-A - 1:50 @ A1

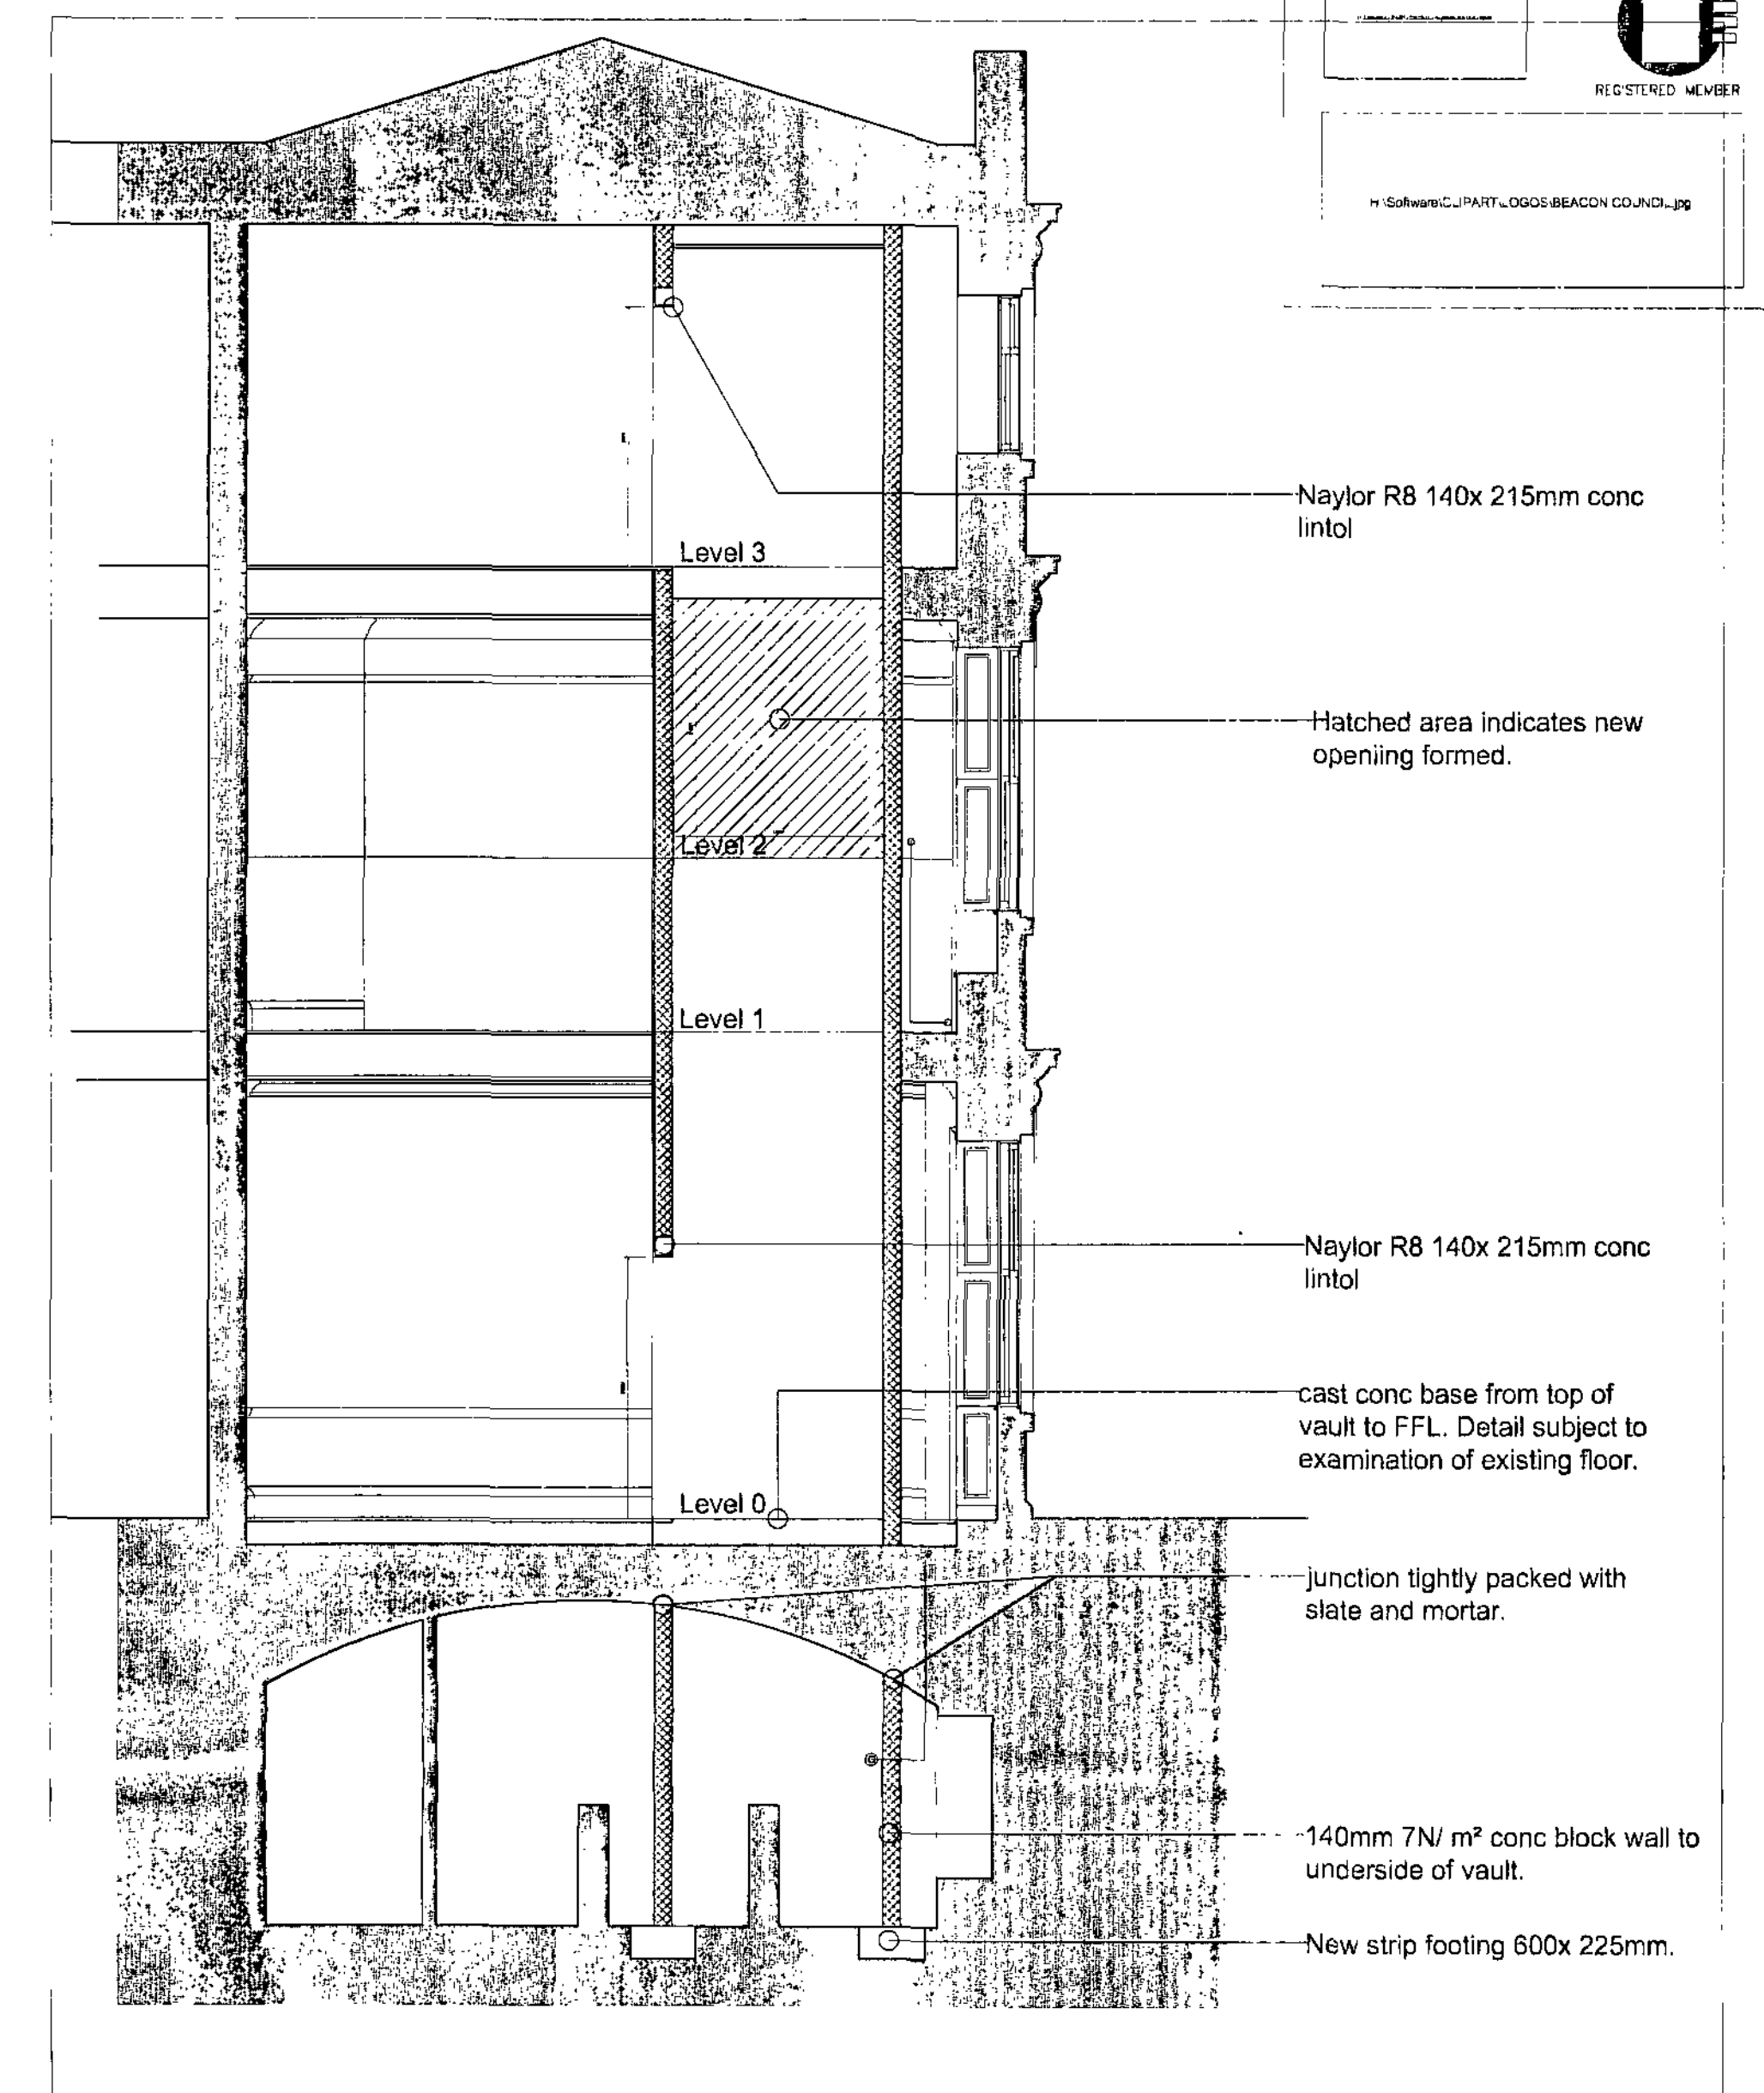

Section B-B - 1:50 @ A1

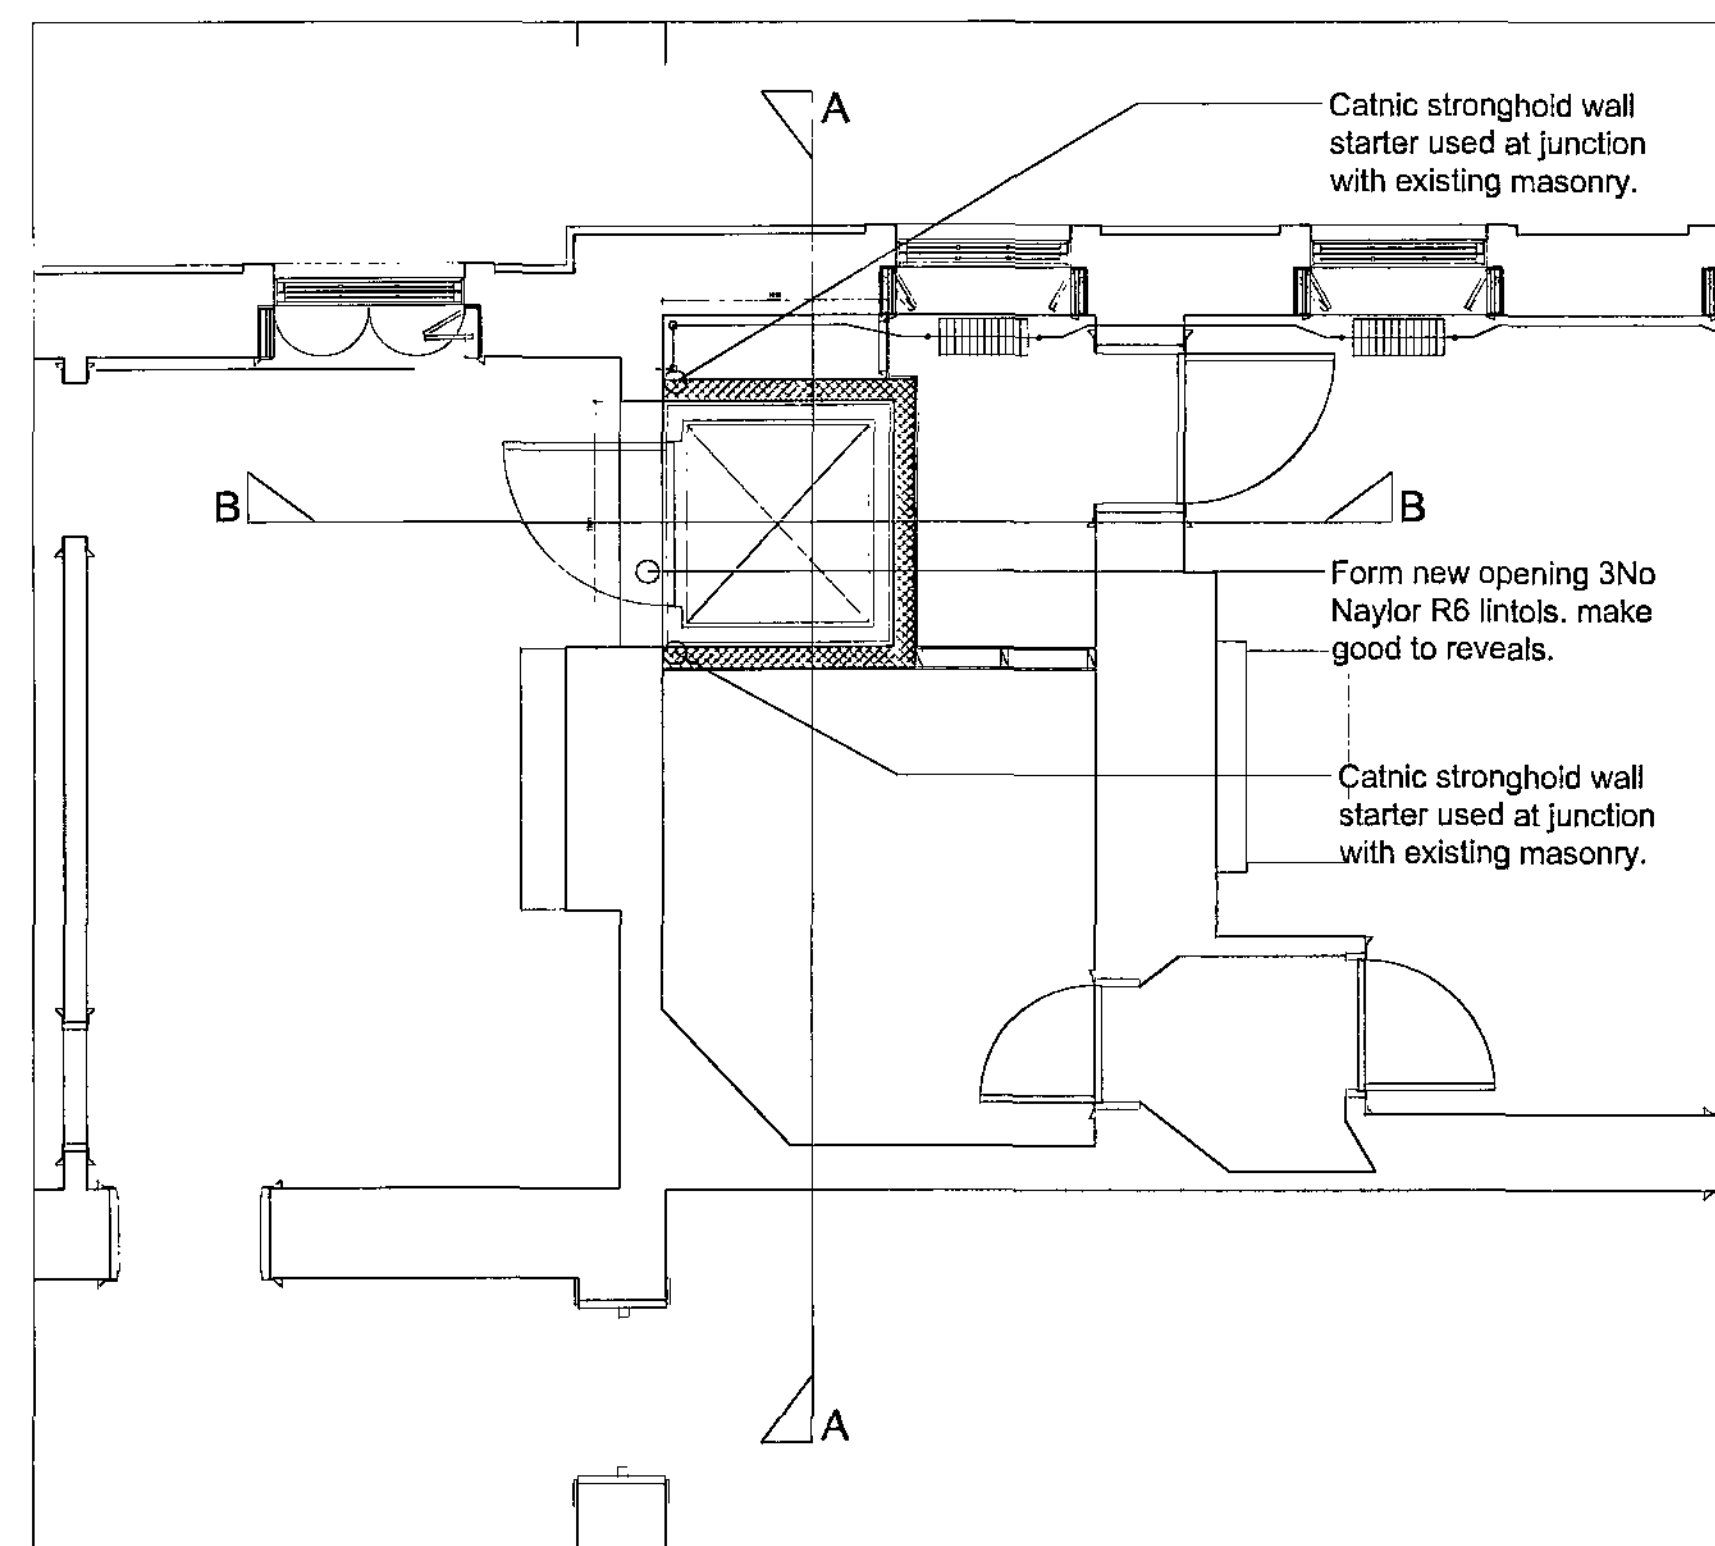

Level 2 plan - 1:50 @ A1

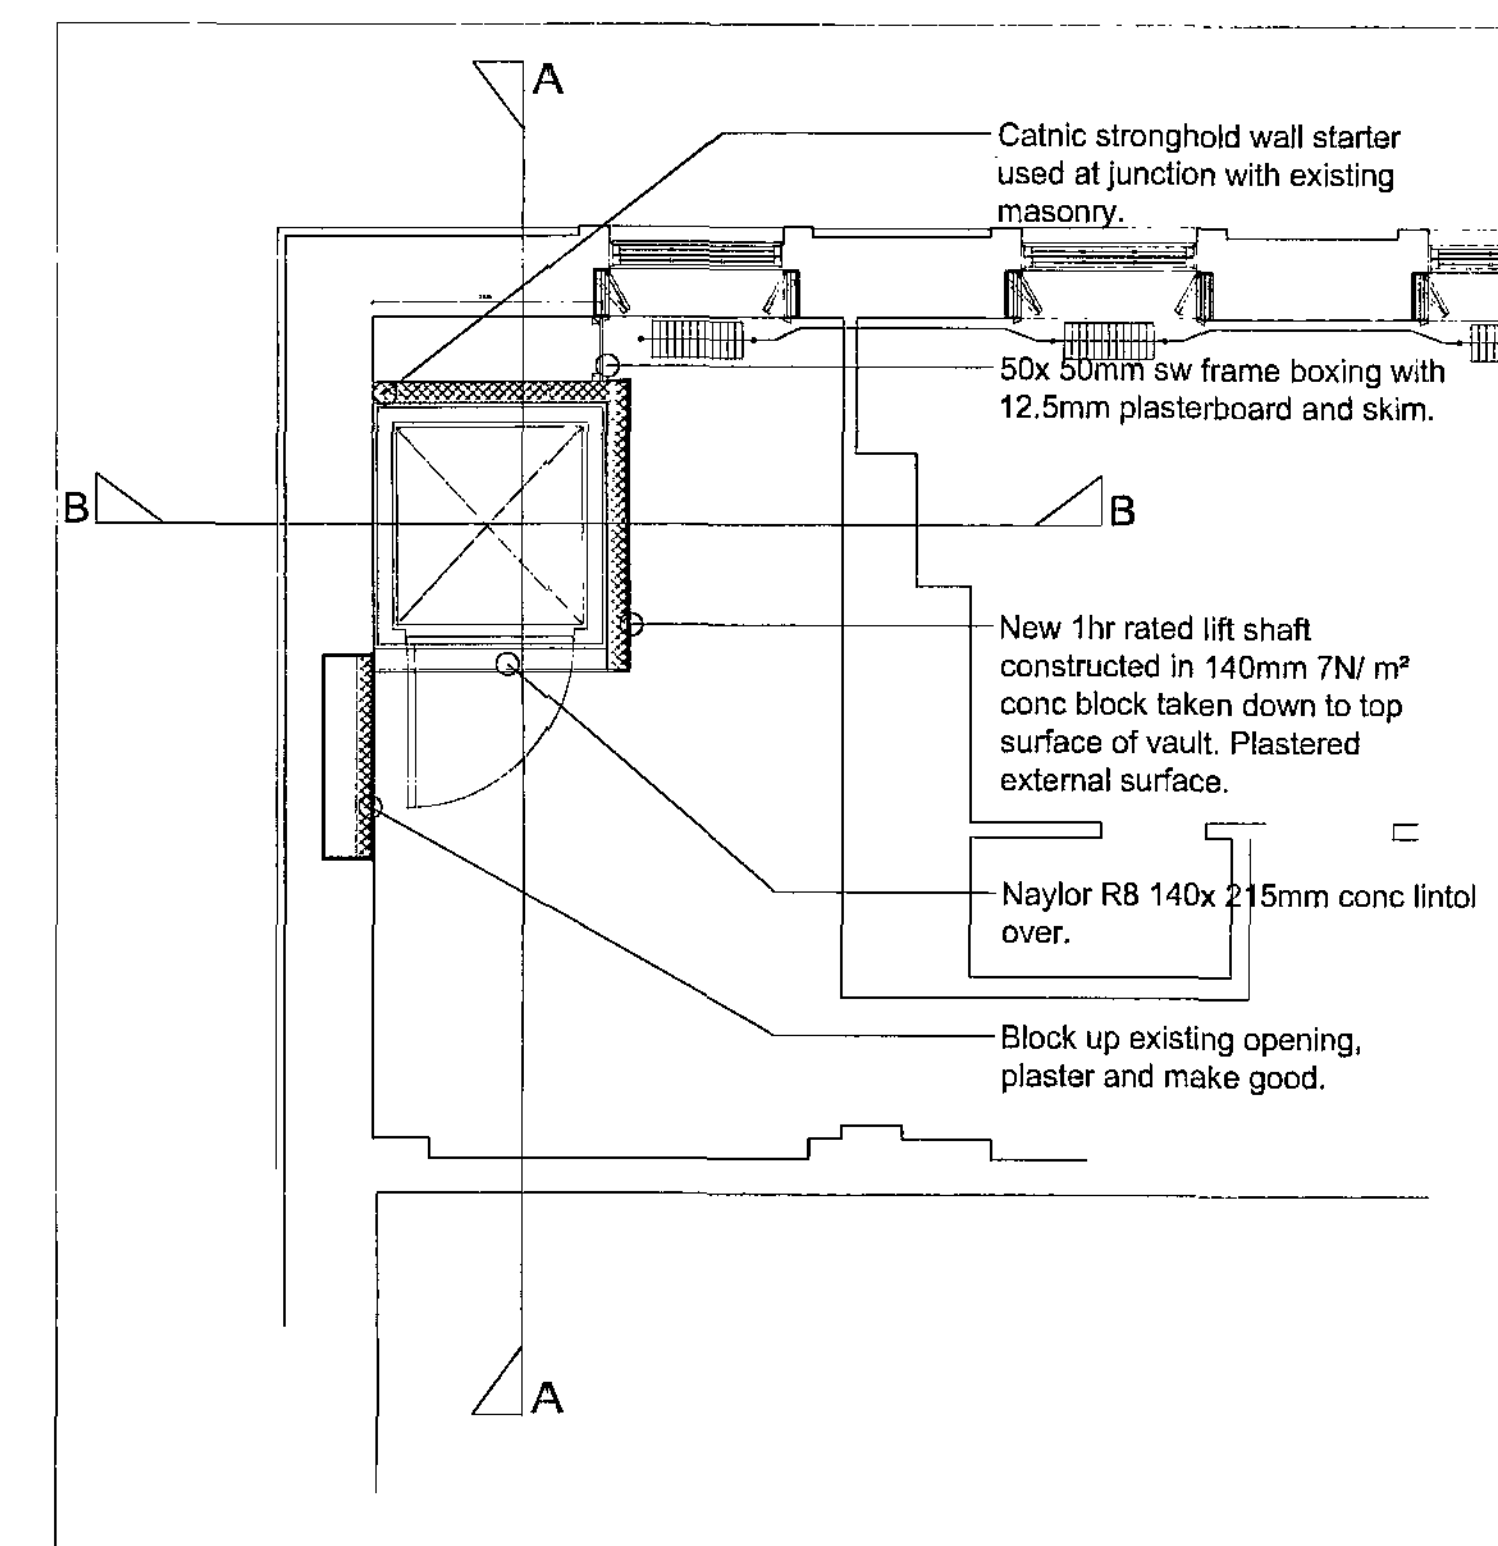

Level 3 - 1:50 @ A1


18 SEP 2008

18 SEP 2008

PROJECT
Cannon Hall
Addition of platform lift to exhibition areas & office.

DRAWING
Proposed plans & sections


Drawn	Revision
ljk	-
Scale	Date
As shown	08 -09
Project Code	Drawing No.
PP 242 /	AL(0)03

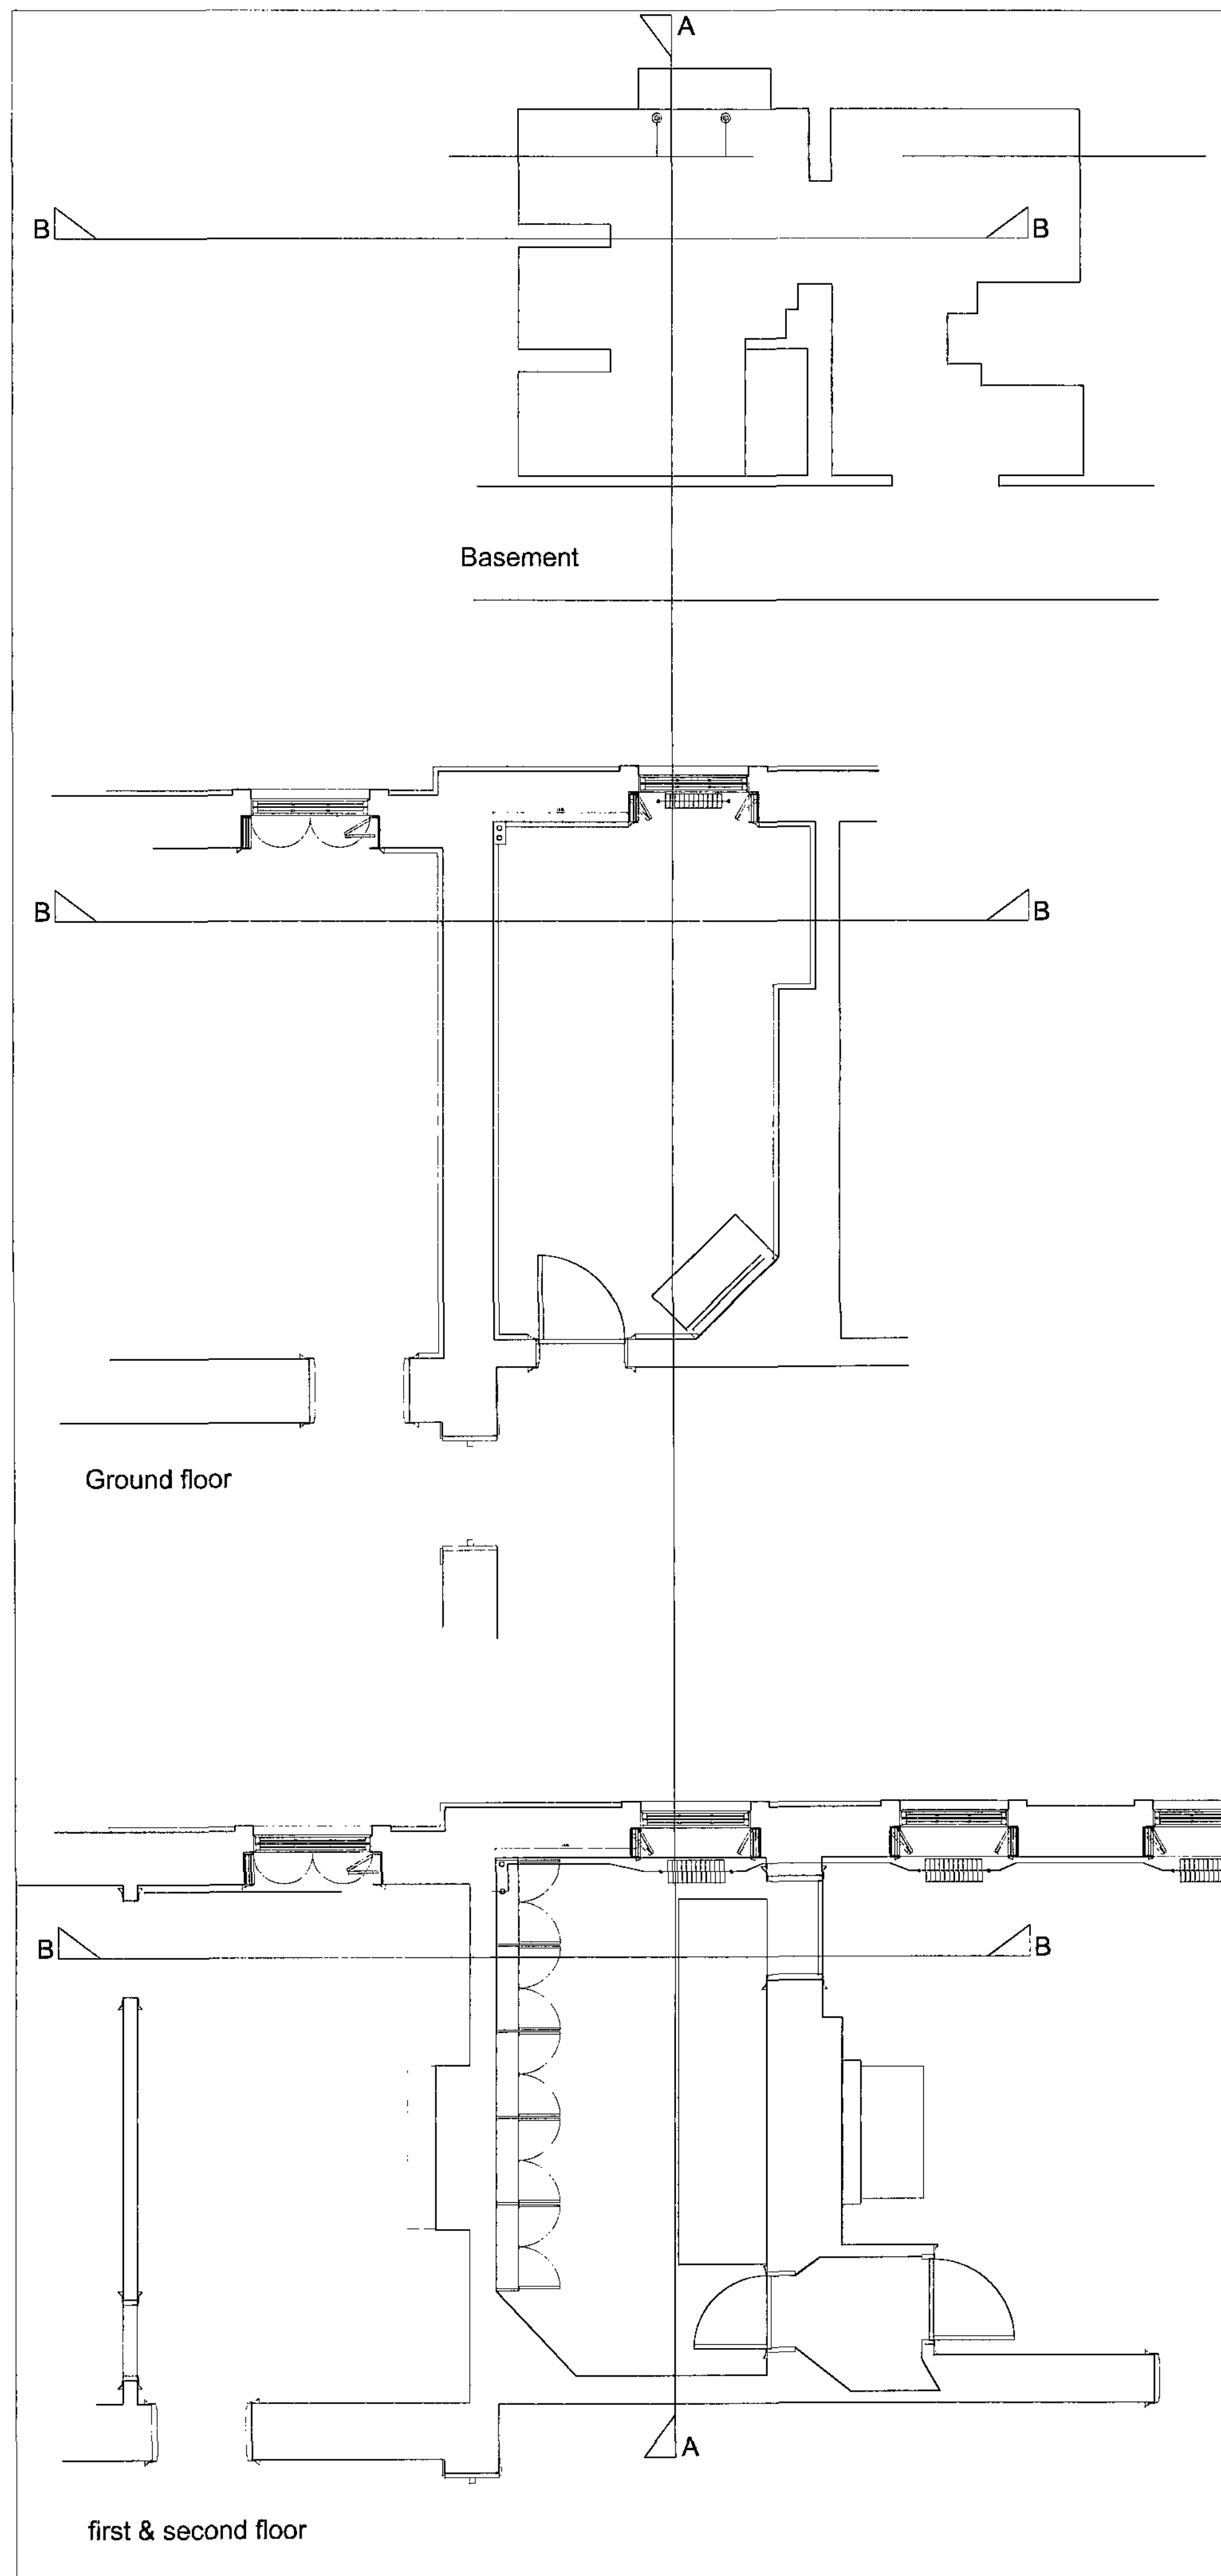

Existing Plans - basement/ ground/ first - 1:50 @ A1



Existing Sections A & B - 1:50 @ A1

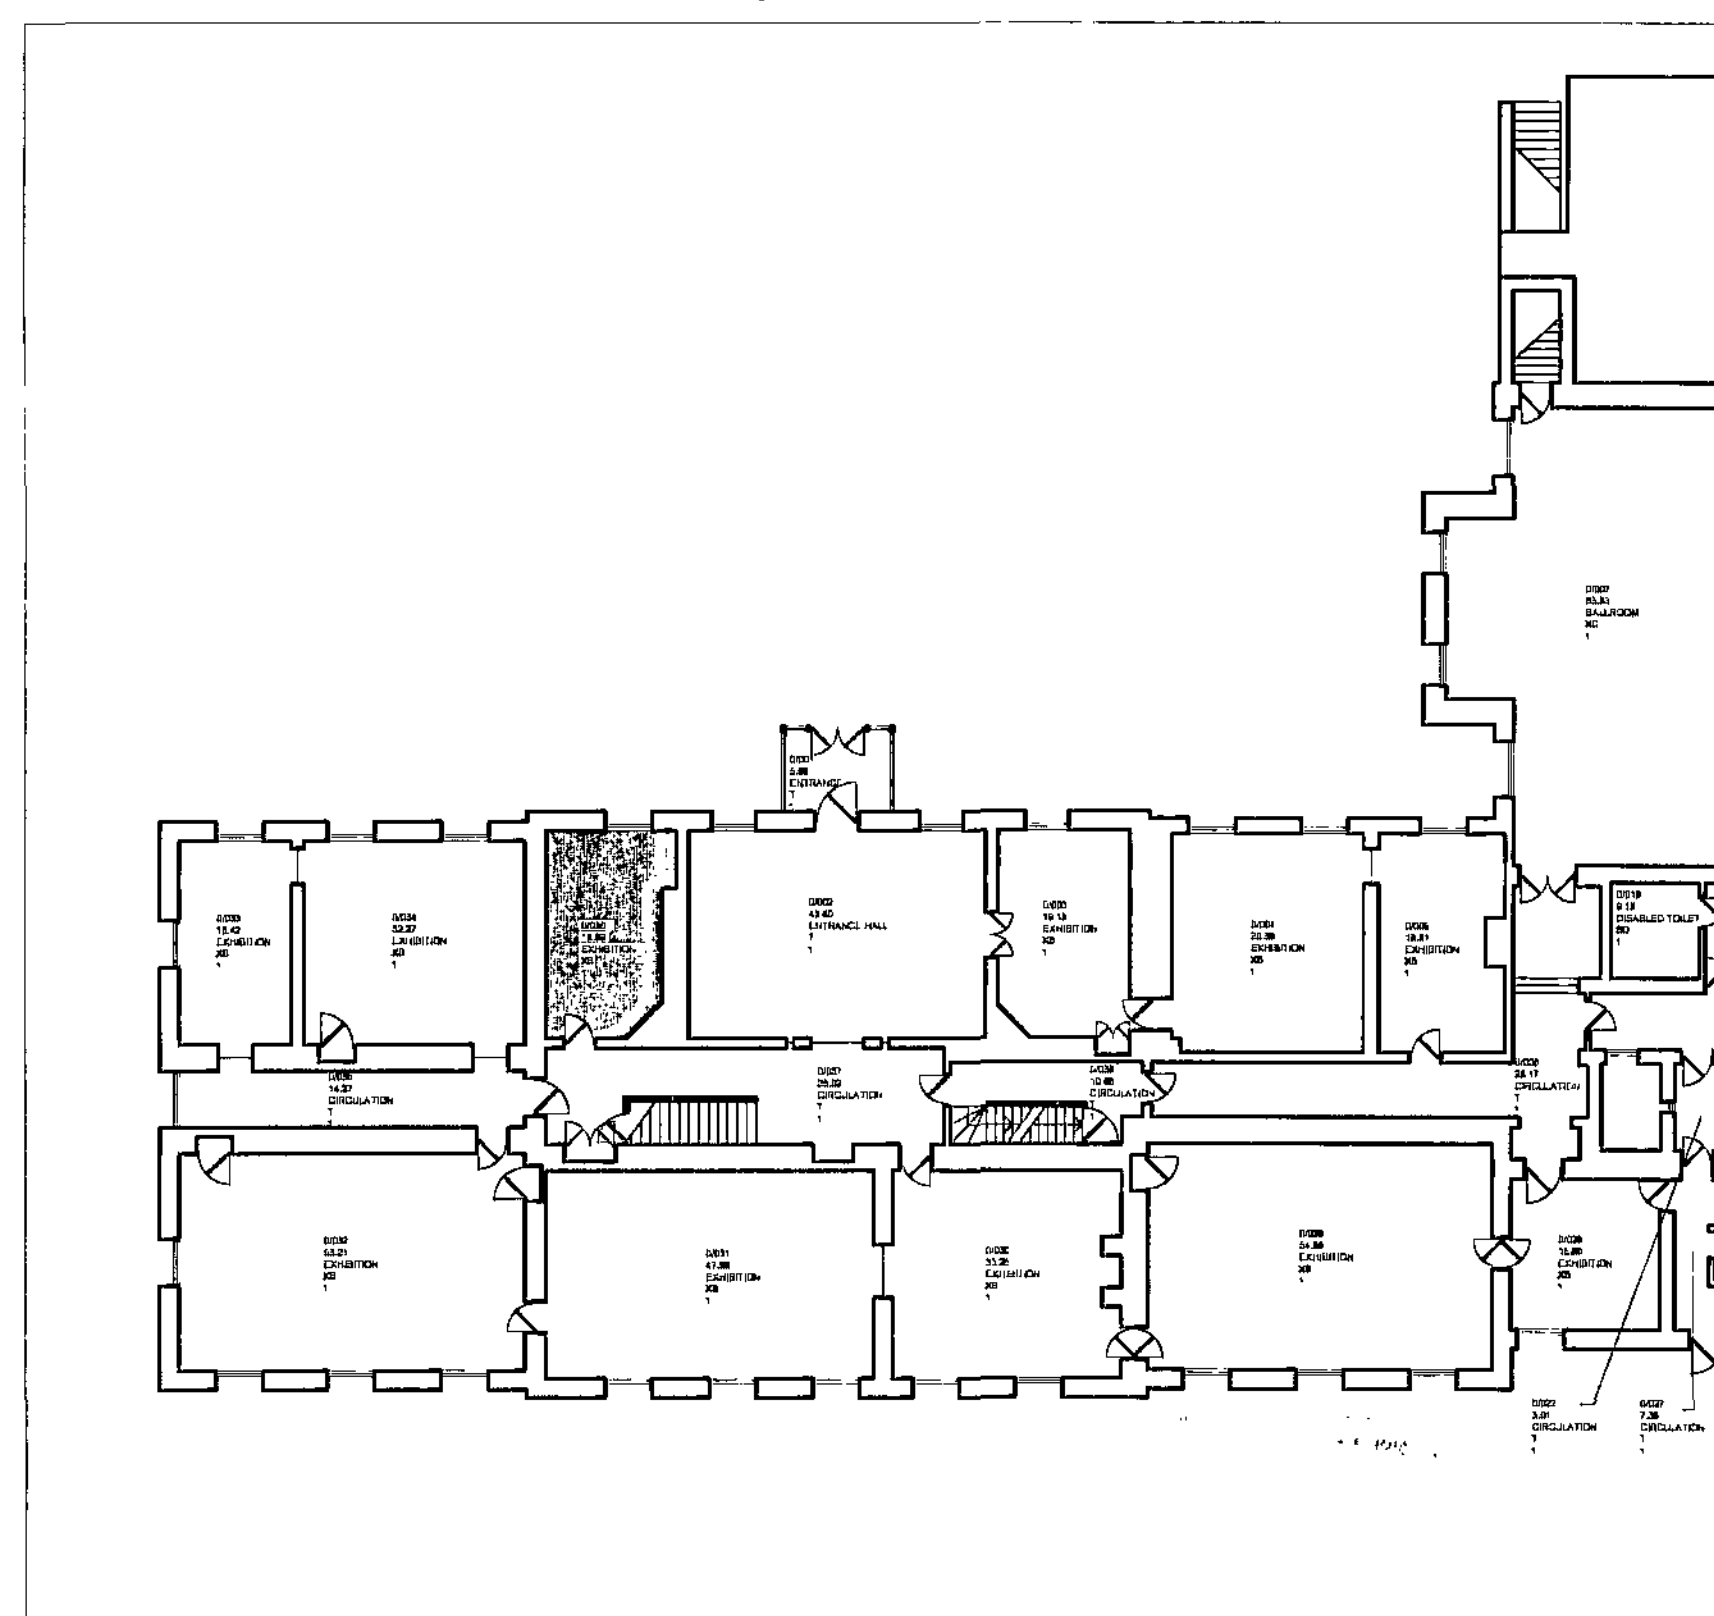

Ground Floor plan - 1:100 @ A1



Location Plan - 1:2000 @ A1

18 SEP 2010

BARNSELEY
Metropolitan Borough Council
Property & Procurement
Alan White
Assistant Executive Director
Springfield House, Springfield St
Barnsley S70 6HH
Tel: 01226 770770
Fax: 01226 774399

PROJECT
Cannon Hall
Provision of platform lift
to exhibition areas and office

DRAWING
Exiting plans & sections

Drawn	Revision
ljk	-

Scale	Date
as shown	08-09

Project Code	Drawing No.
PP242 /	AI(0)02