



PRINCIPLE ELEVATION SOUTH

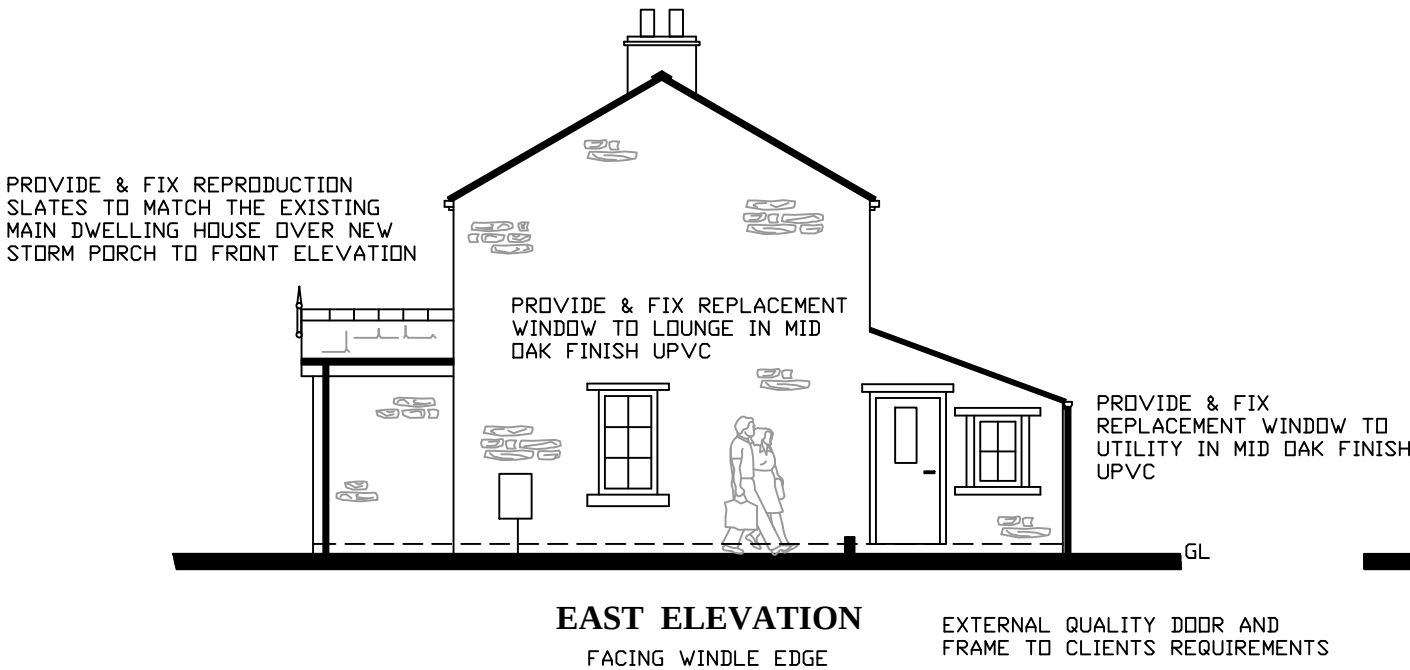


WEST ELEVATION

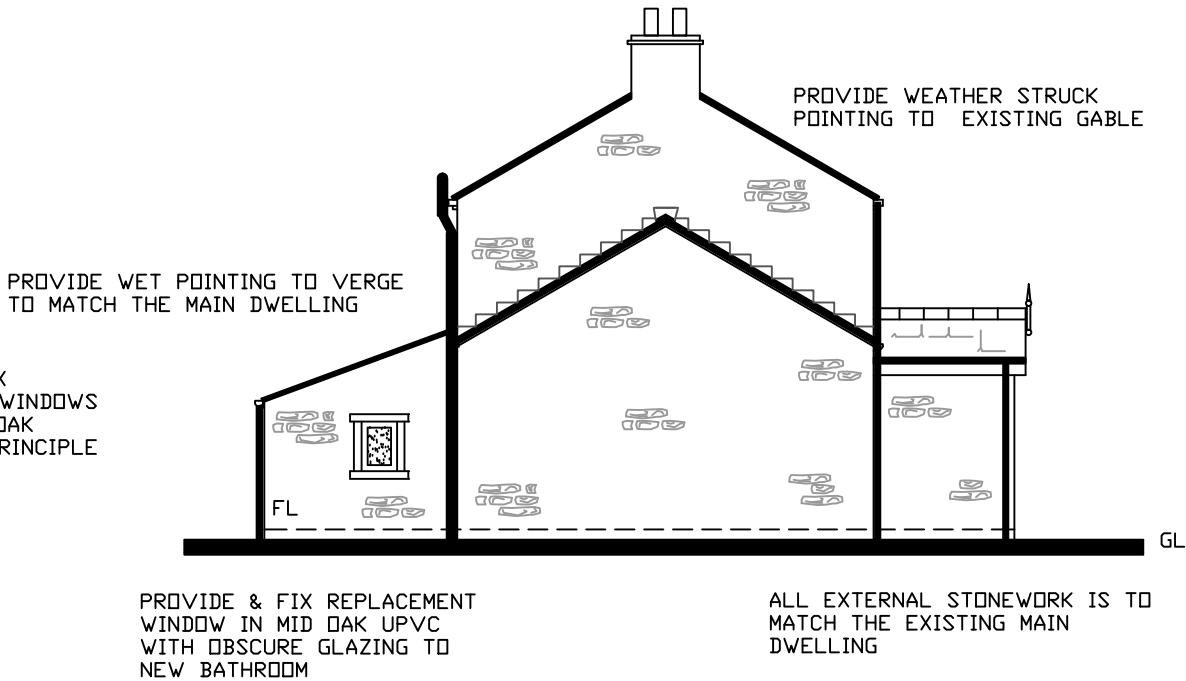


EAST ELEVATION
FACING WINDLE EDGE

NORTH ELEVATION
FACING REAR GARDEN

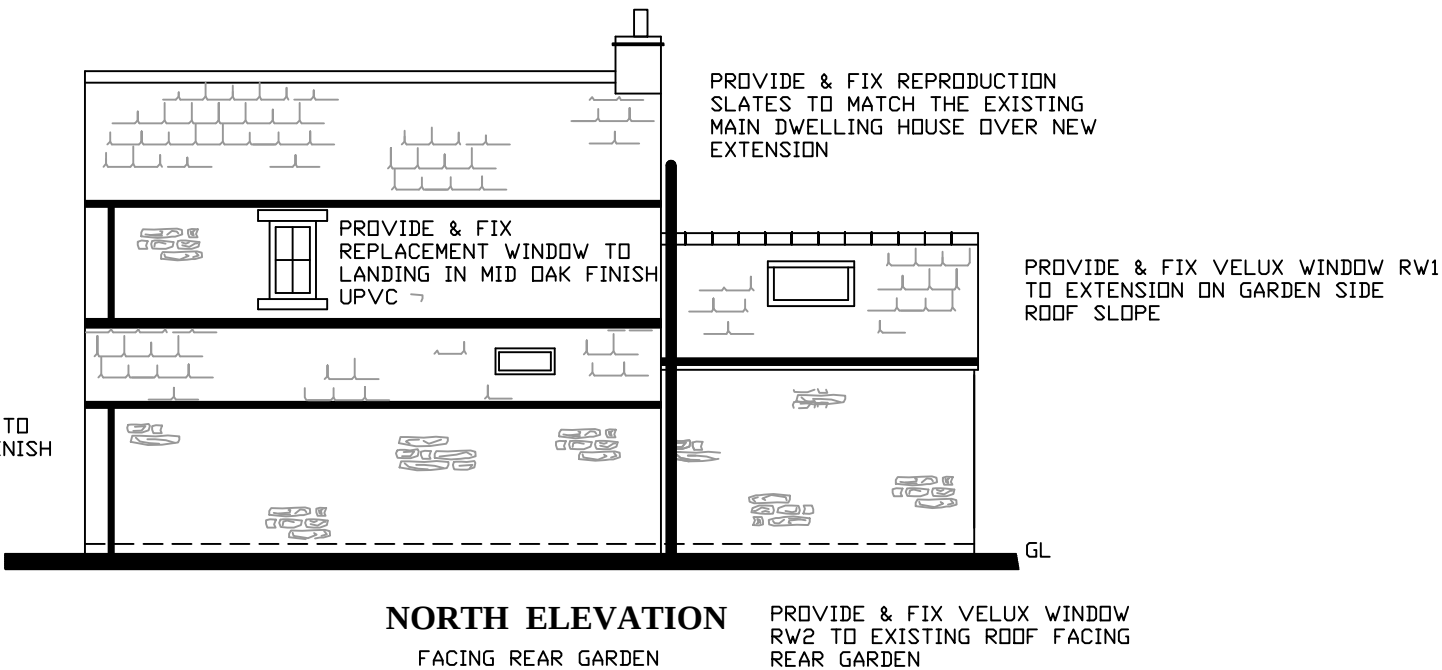

CLIENT
BAR HOUSE
WINDLE EDGE, DUNFORD BRIDGE

TITLE
DRAWING SHOWING PROPOSED ELEVATIONS

 

DRAWN

SCALE 1:100 @ A3

REV

DATE 26/01/2020

DRG No 20/002

