



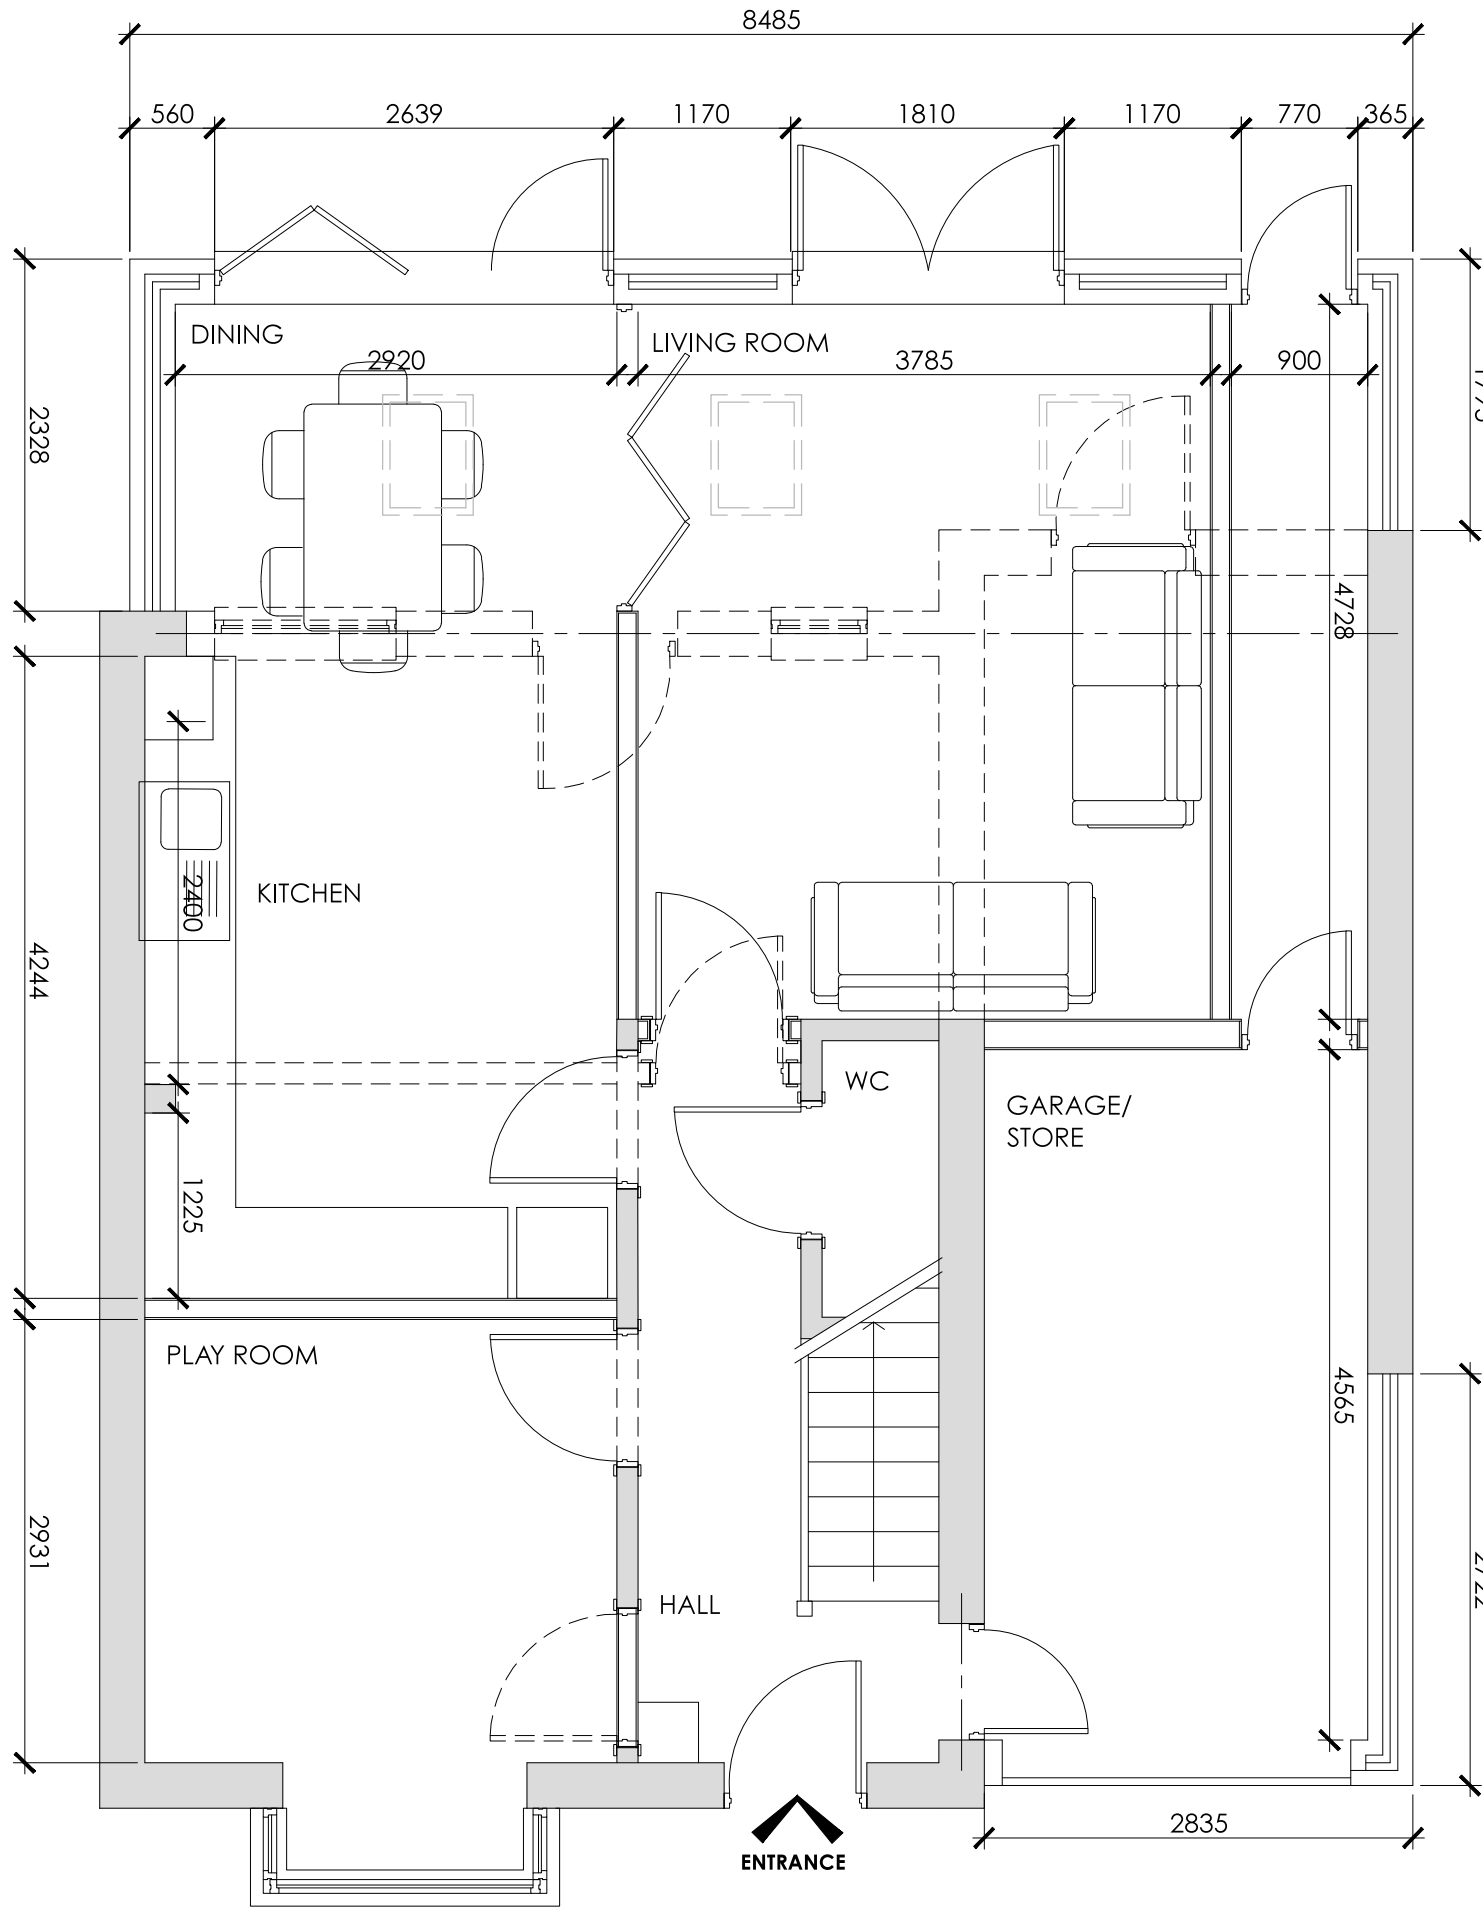

G.A. GROUND FLOOR PLAN SCALE 1:50

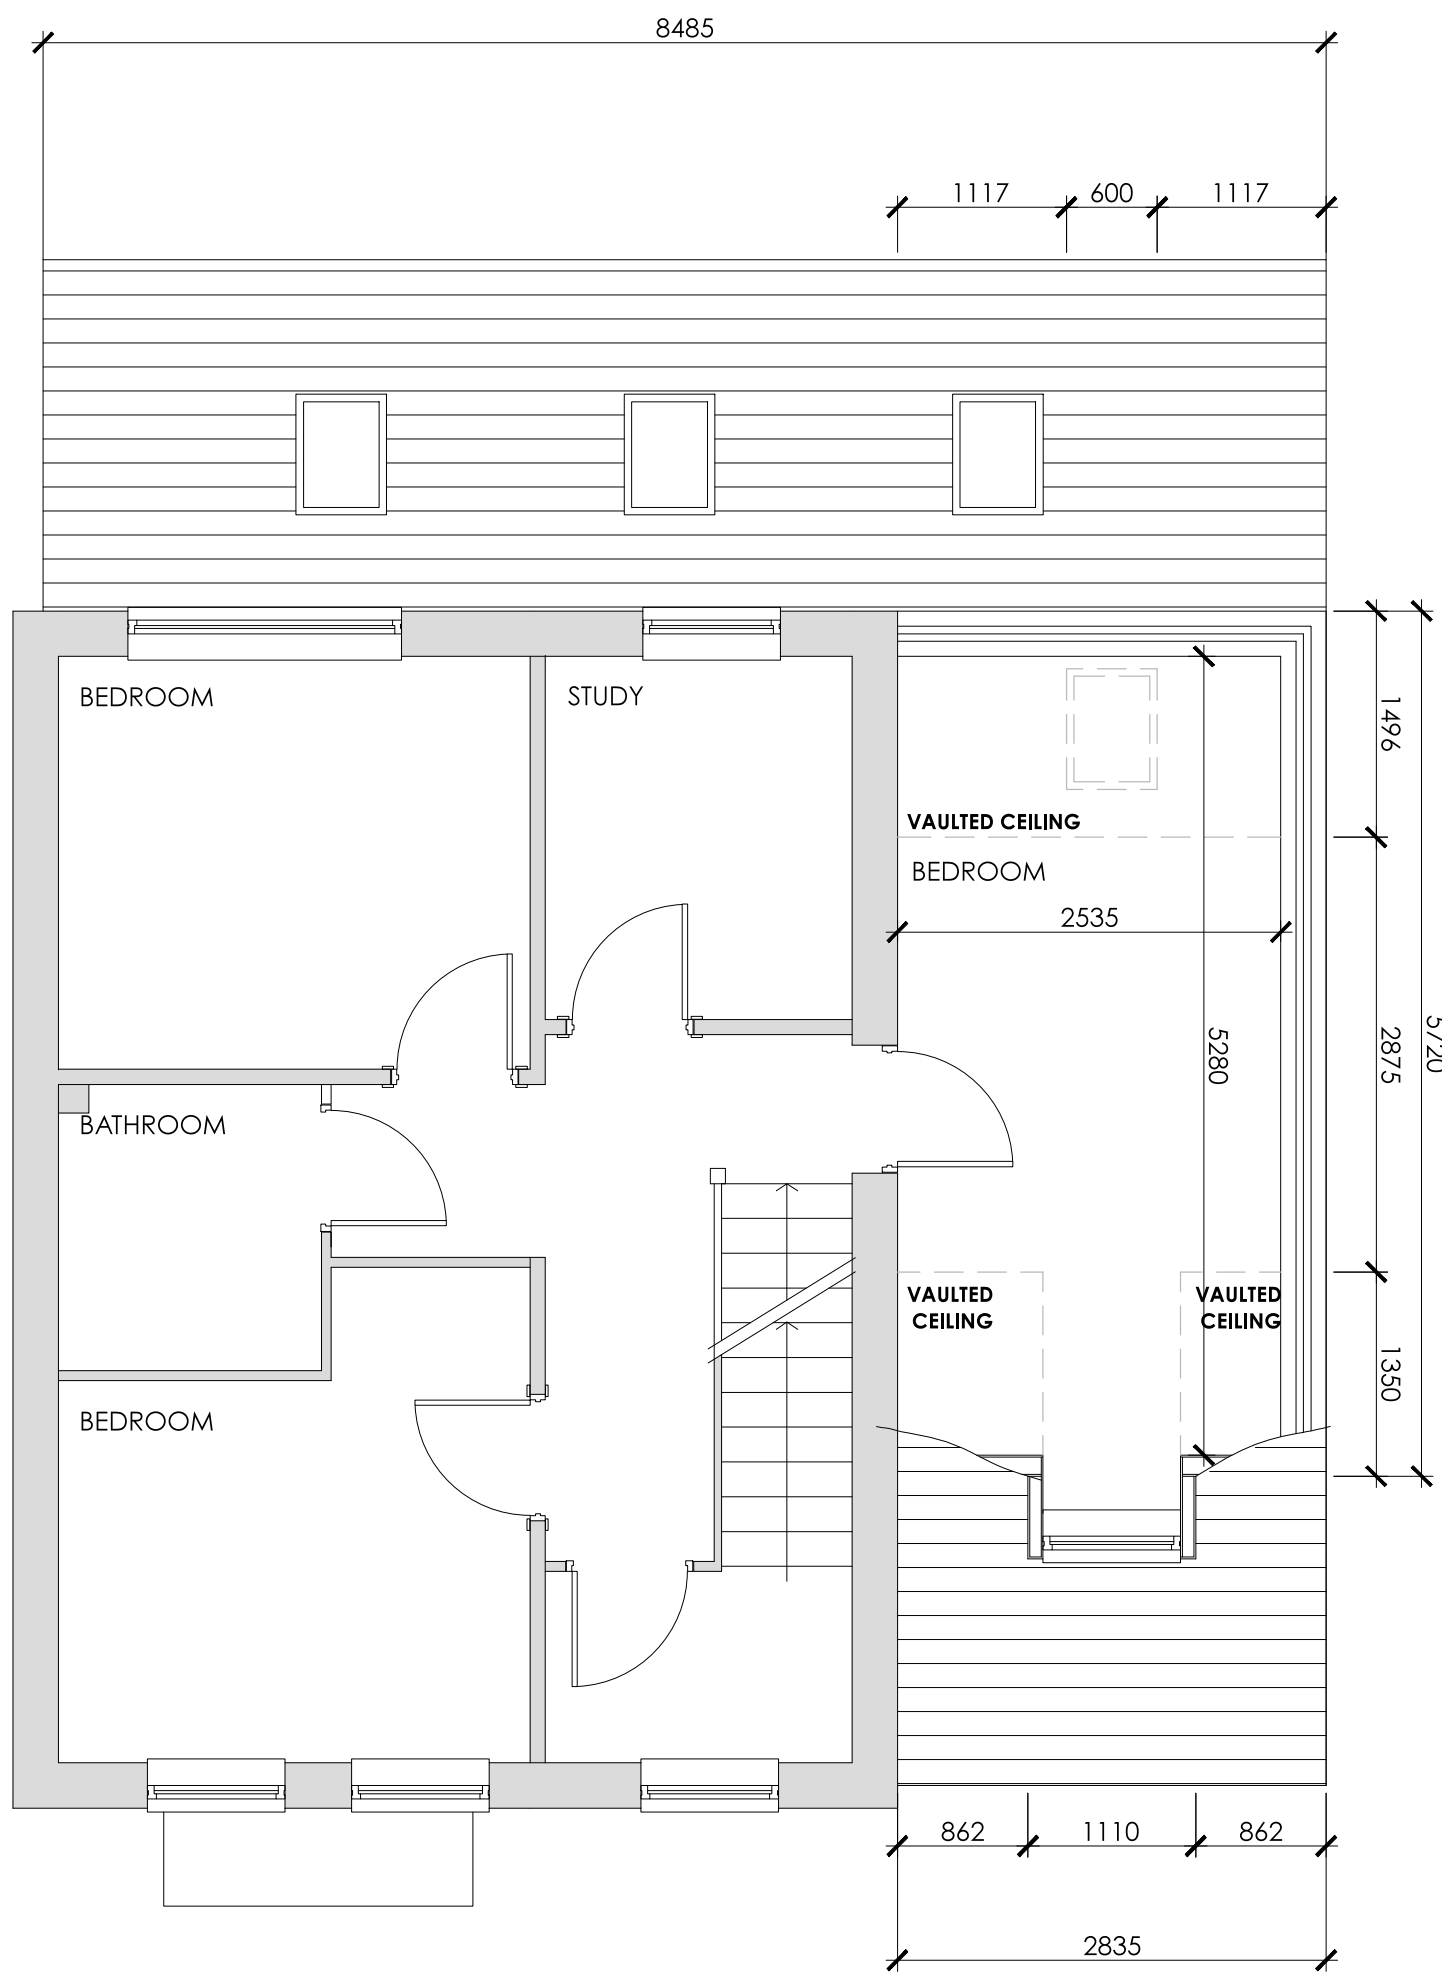


G.A. FIRST FLOOR PLAN SCALE 1:50




G.A. FRONT (WEST) ELEVATION SCALE 1:50



G.A. REAR (EAST) ELEVATION SCALE 1:50

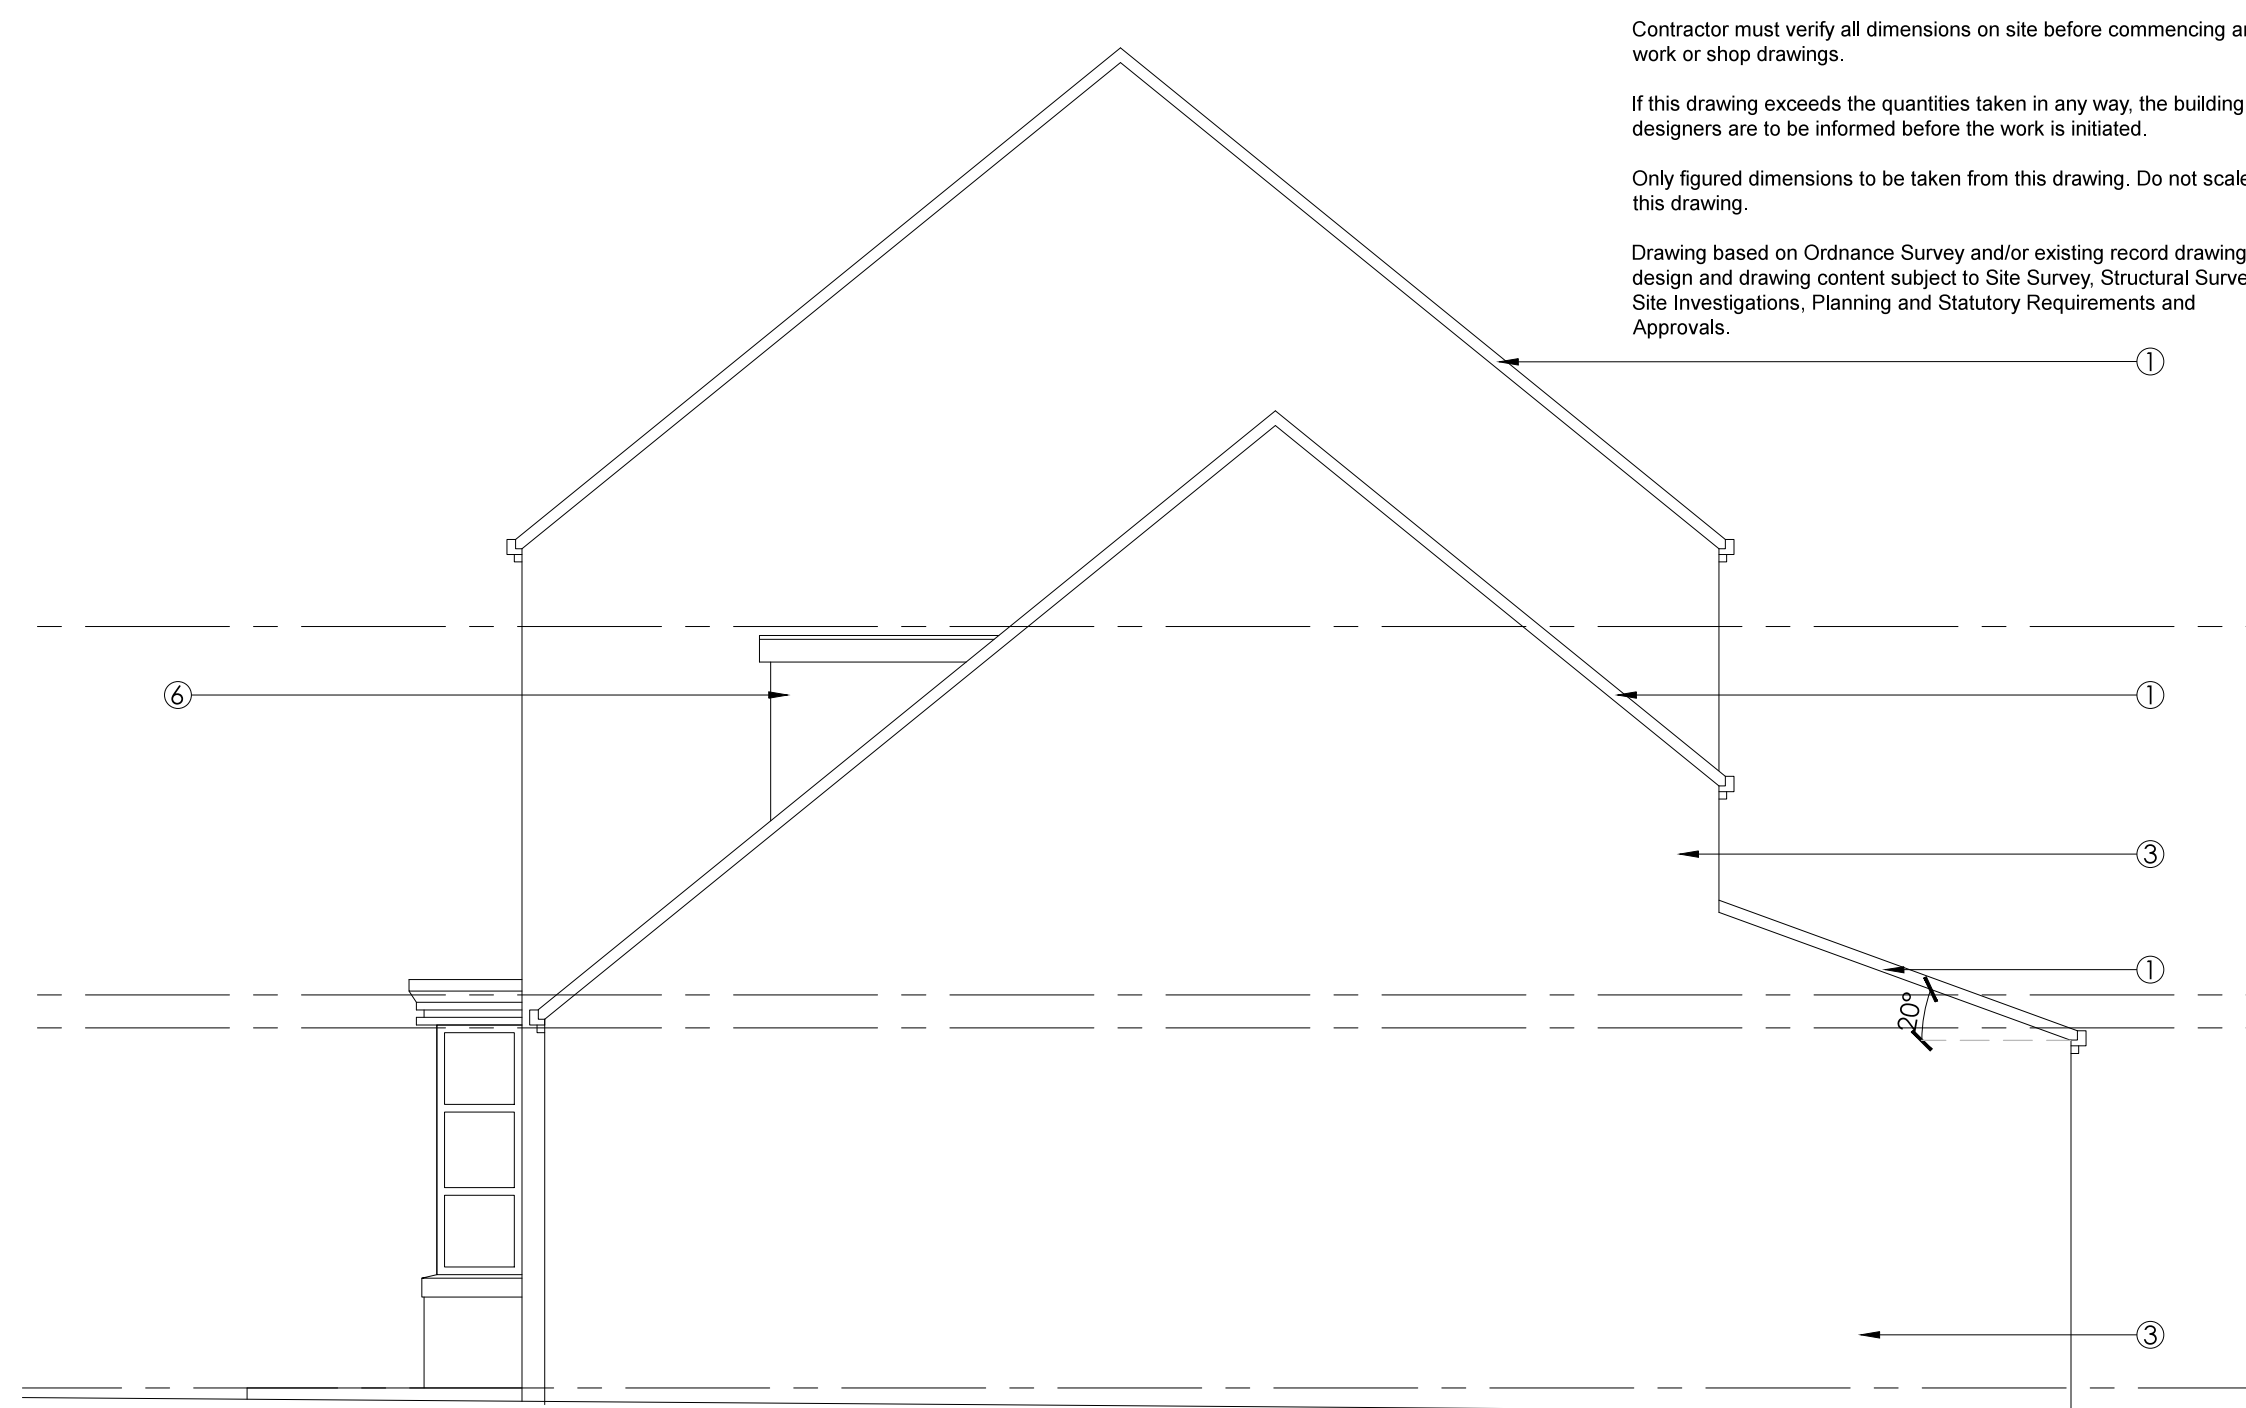

G.A. SIDE (SOUTH) ELEVATION SCALE 1:50

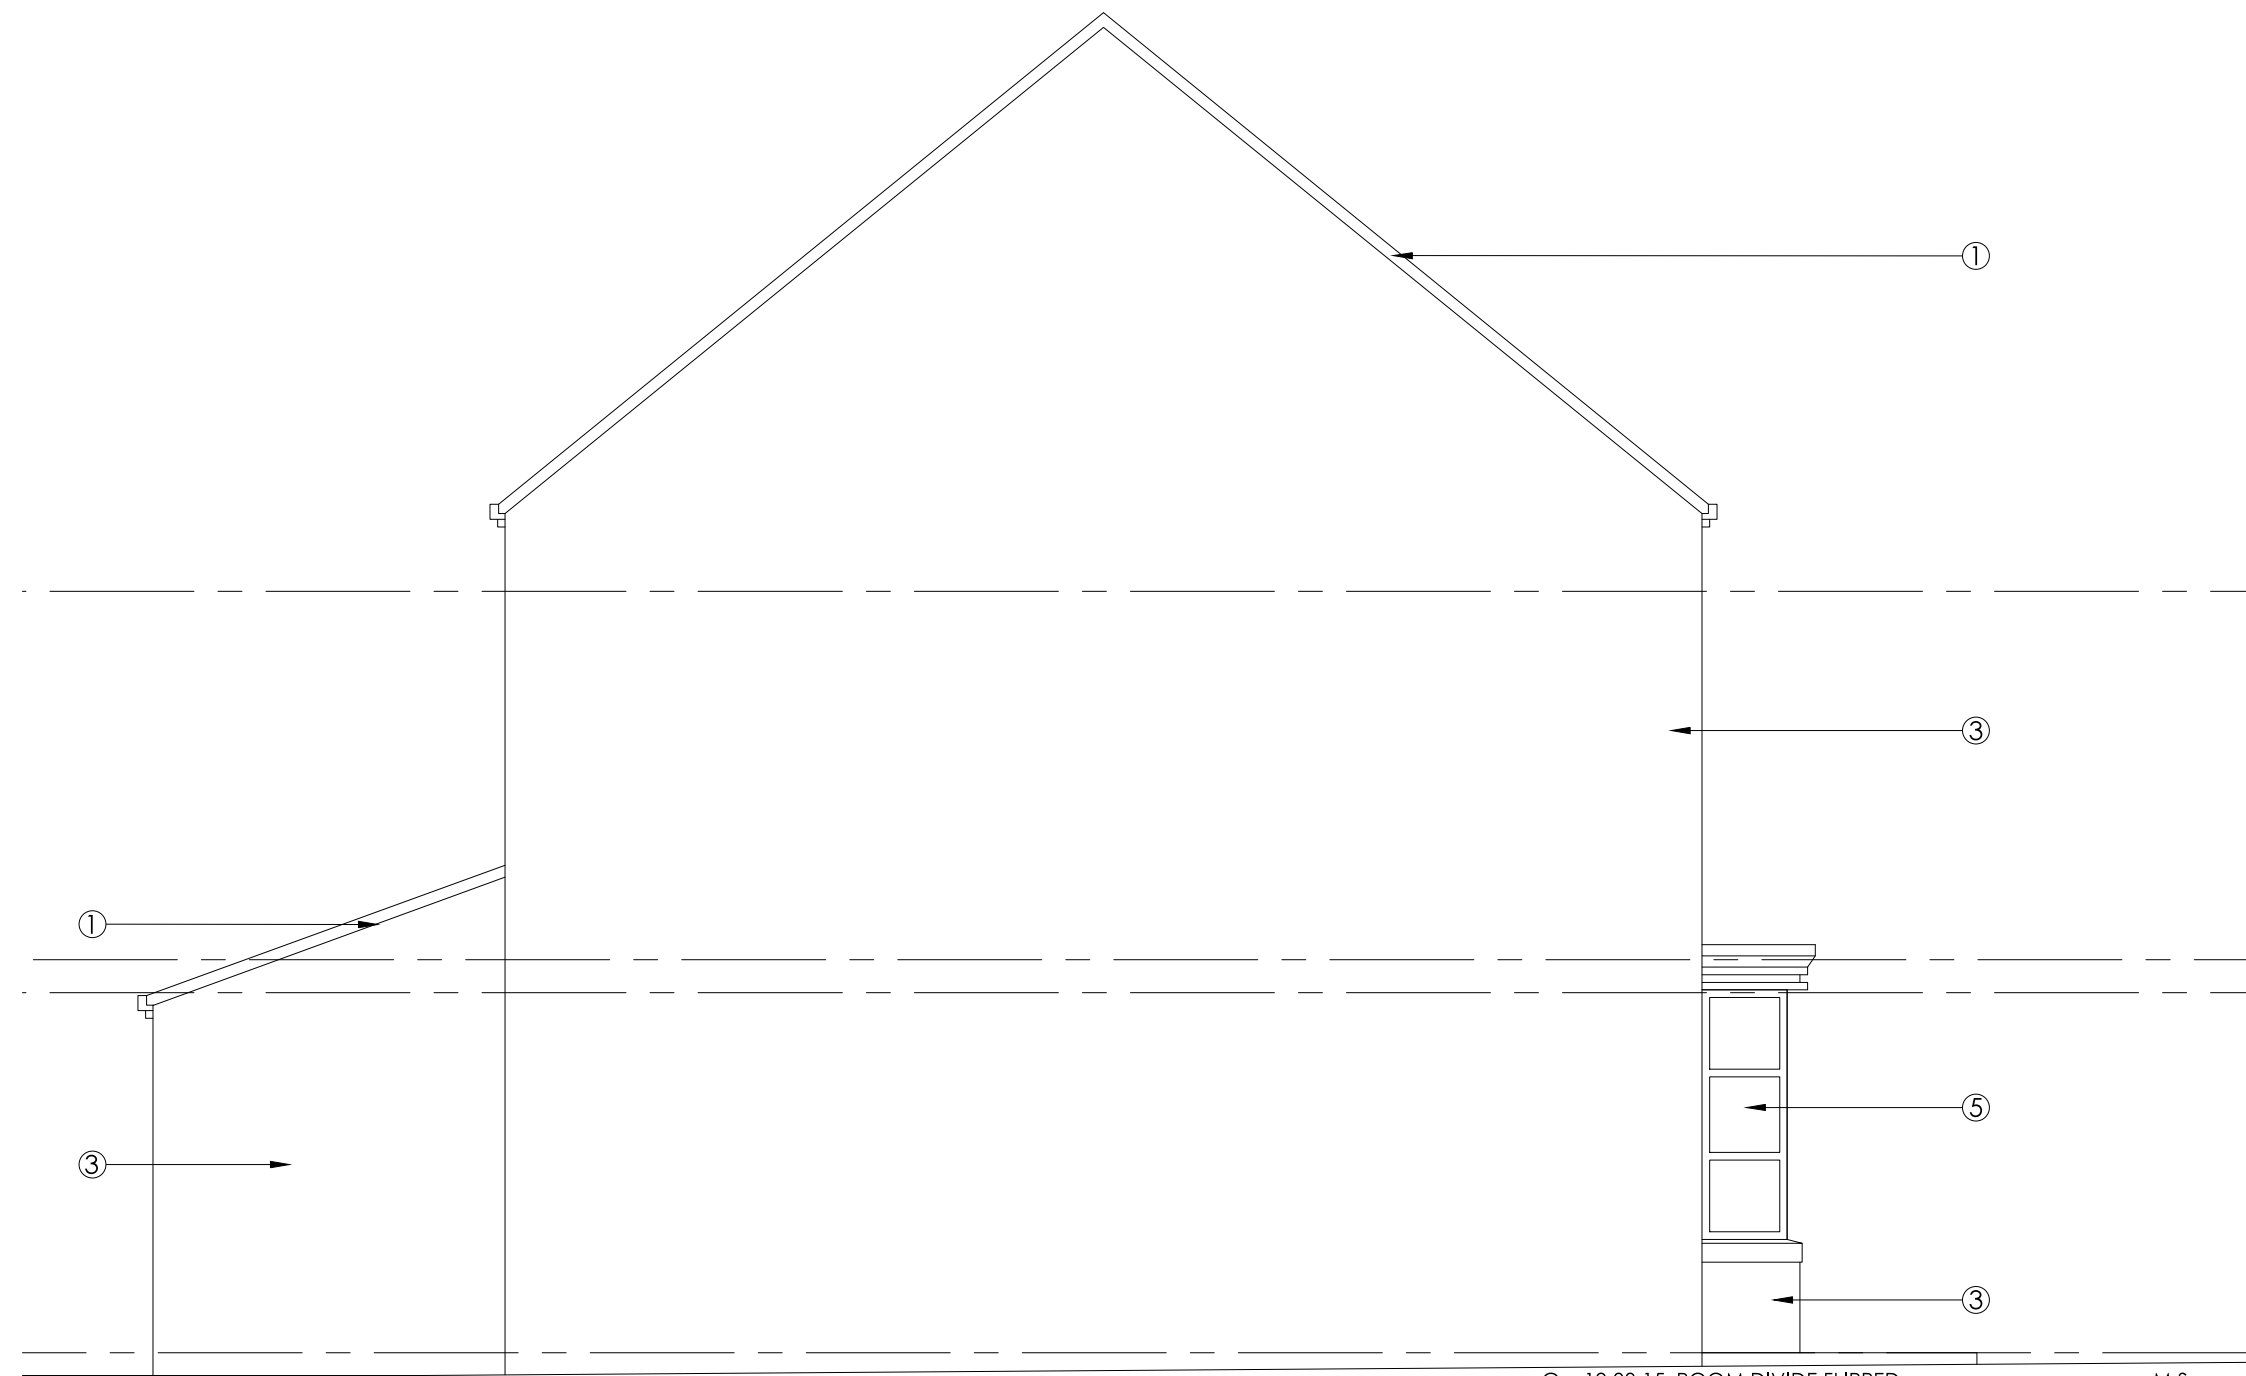

G.A. SIDE (NORTH) ELEVATION SCALE 1:50

MATERIAL KEY:						
1.	ROOF TILES					
2.	VELUX ROOF LIGHTS					
3.	PITCHED FACED STONE					
4.	UPVC DOORS - WHITE					
5.	UPVC WINDOWS - WHITE					
6.	GRP LEAD LOOK DORMER					
7.	8-FOLD DOORS					

Contractor must verify all dimensions on site before commencing any work or shop drawings.

If this drawing exceeds the quantities taken in any way, the building designers are to be informed before the work is initiated.

Only figured dimensions to be taken from this drawing. Do not scale off this drawing.

Drawing based on Ordnance Survey and/or existing record drawings - design and drawing content subject to Site Survey, Structural Survey, Site Investigations, Planning and Statutory Requirements and Approvals.

Rev.	Date	Details	Drawn	Checked
Issued for:				
Project/Client:			Project No:	
Proposed Extension,			15-011	
22 Chantry Orchard,			Dwg No:	
Dodworth, S75 3HX			A(10)-003	
Rev:			C	
Drawing:			Scale:	
G.A. Plans And Elevations			1:50 @A1	
As Proposed			Drawn By:	
			MS	
			Date:	
			24.02.15	
			Checked By:	
			Date:	

acropolis

Victoria Chambers, 40 Wood St, Wakefield, WF1 2HB
T: +44 (0)1924 842747 F: +44 (0)871 733 4738
www.acropolisdesign.co.uk

© Acropolis Design Ltd. Contractors must work only to figured dimensions which are to be checked on site.
Registered Office - 50 Manor House, Flinton, Wakefield. Registered Number - 04576468