


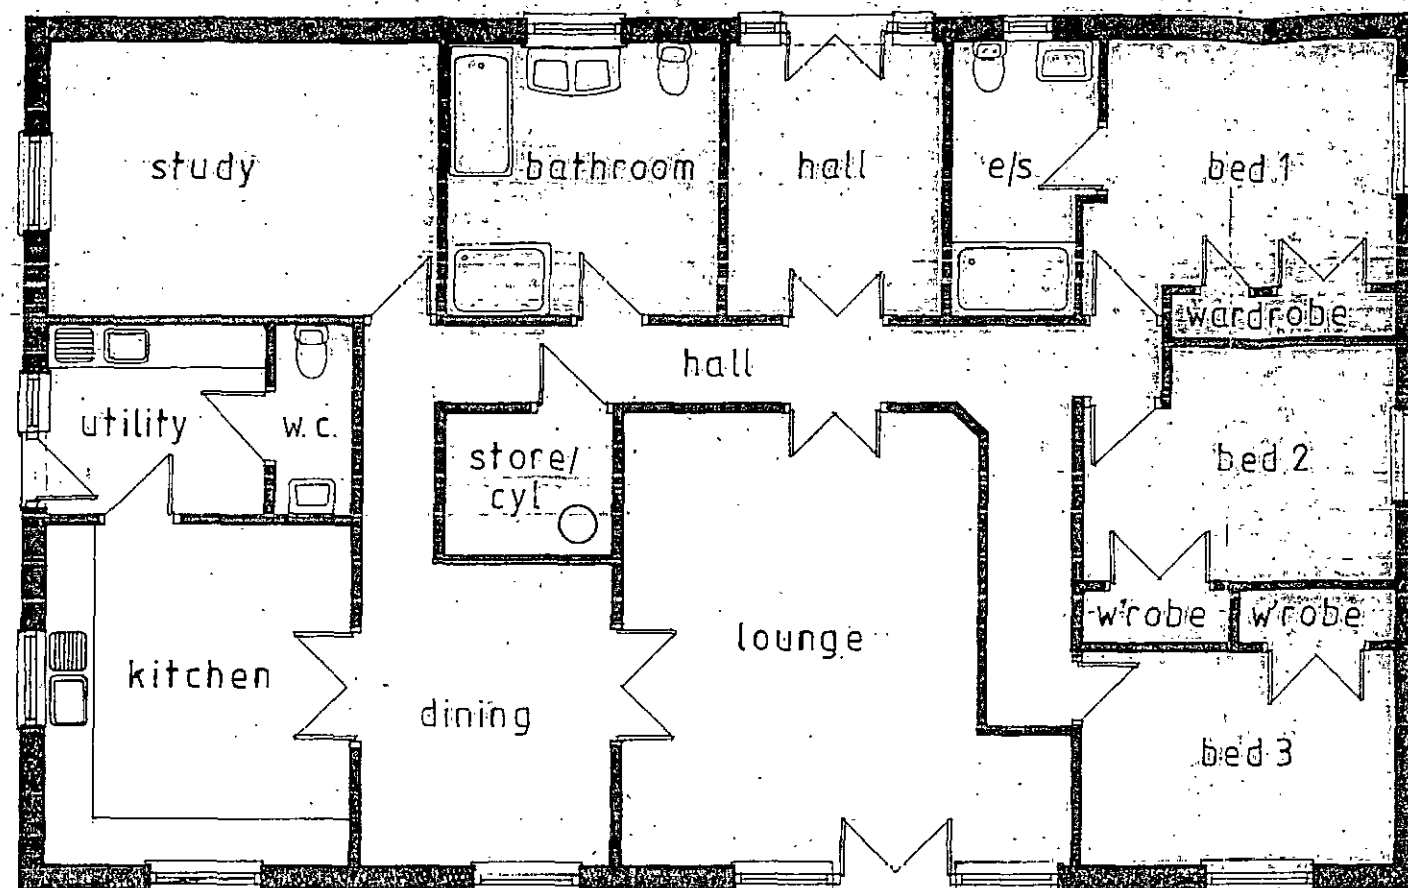

Proposed Ground Floor Plan

Simon Elliott Associates

Planning & Project Management Consultants

9 Farnaby Gardens,

High Green, Sheffield S35 4FZ.

Telephone: 0114 3481039

Client(s): MR & MRS T WATKINS

Title: HEATHER CLIFFE LODGE
HARTCLIFF HILL ROAD, CUBLEY.
PROPOSED CONVERSION TO DWELLING

Drawn By: SME

Plan Scale: 1:100


Date: FEB 2016

Drawing No. SEA/741/004


Revisions:




Proposed Front Elevation

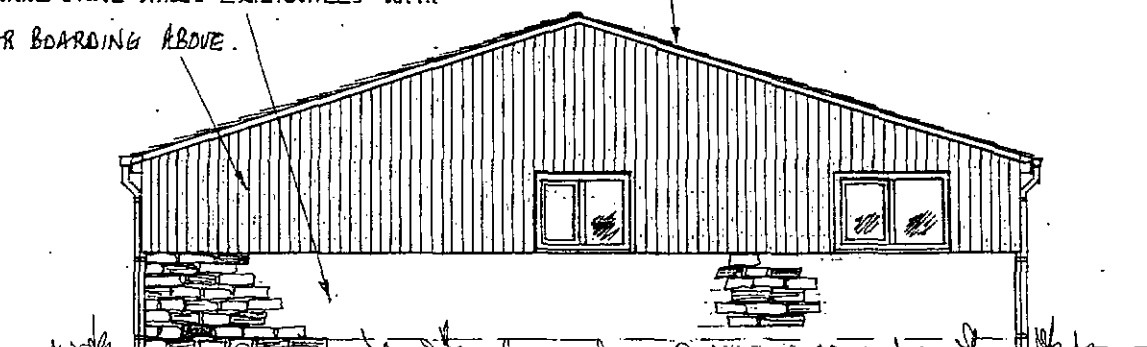


Proposed Side Elevation

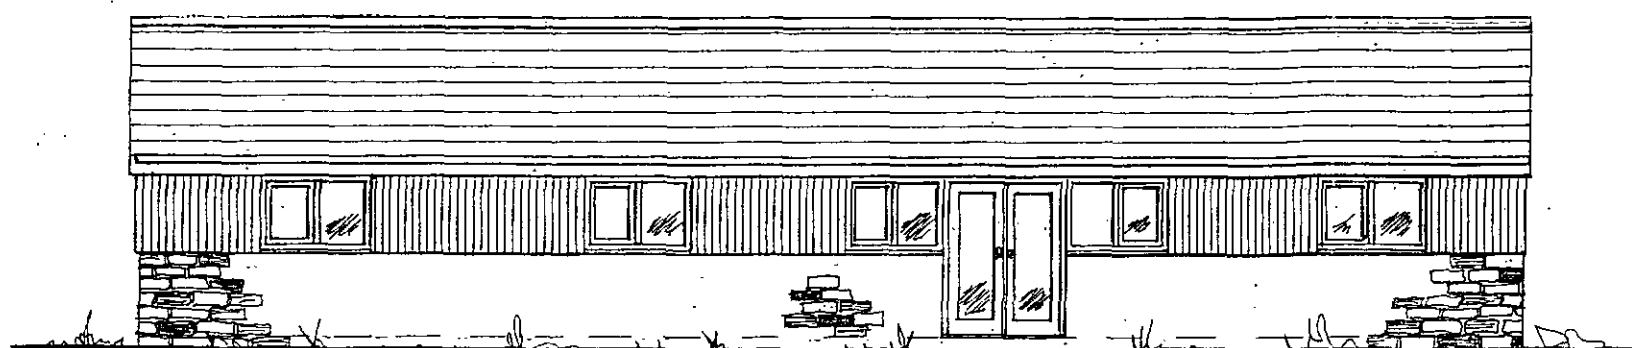

Proposed Rear Elevation

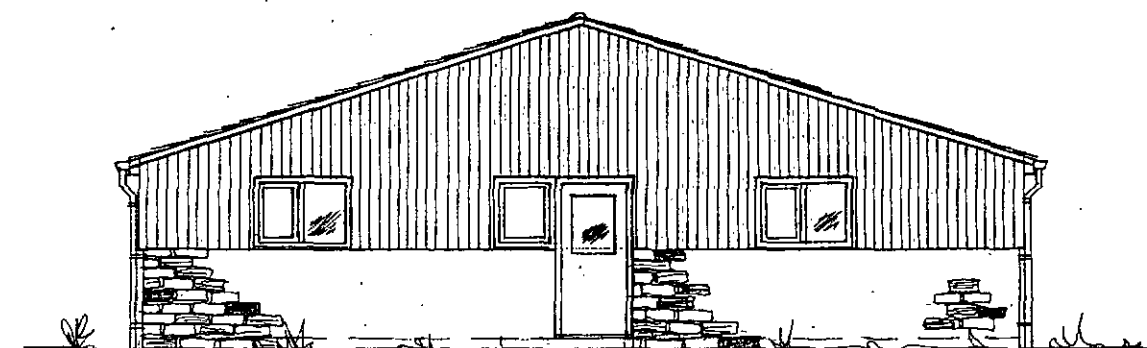

Proposed Side Elevation

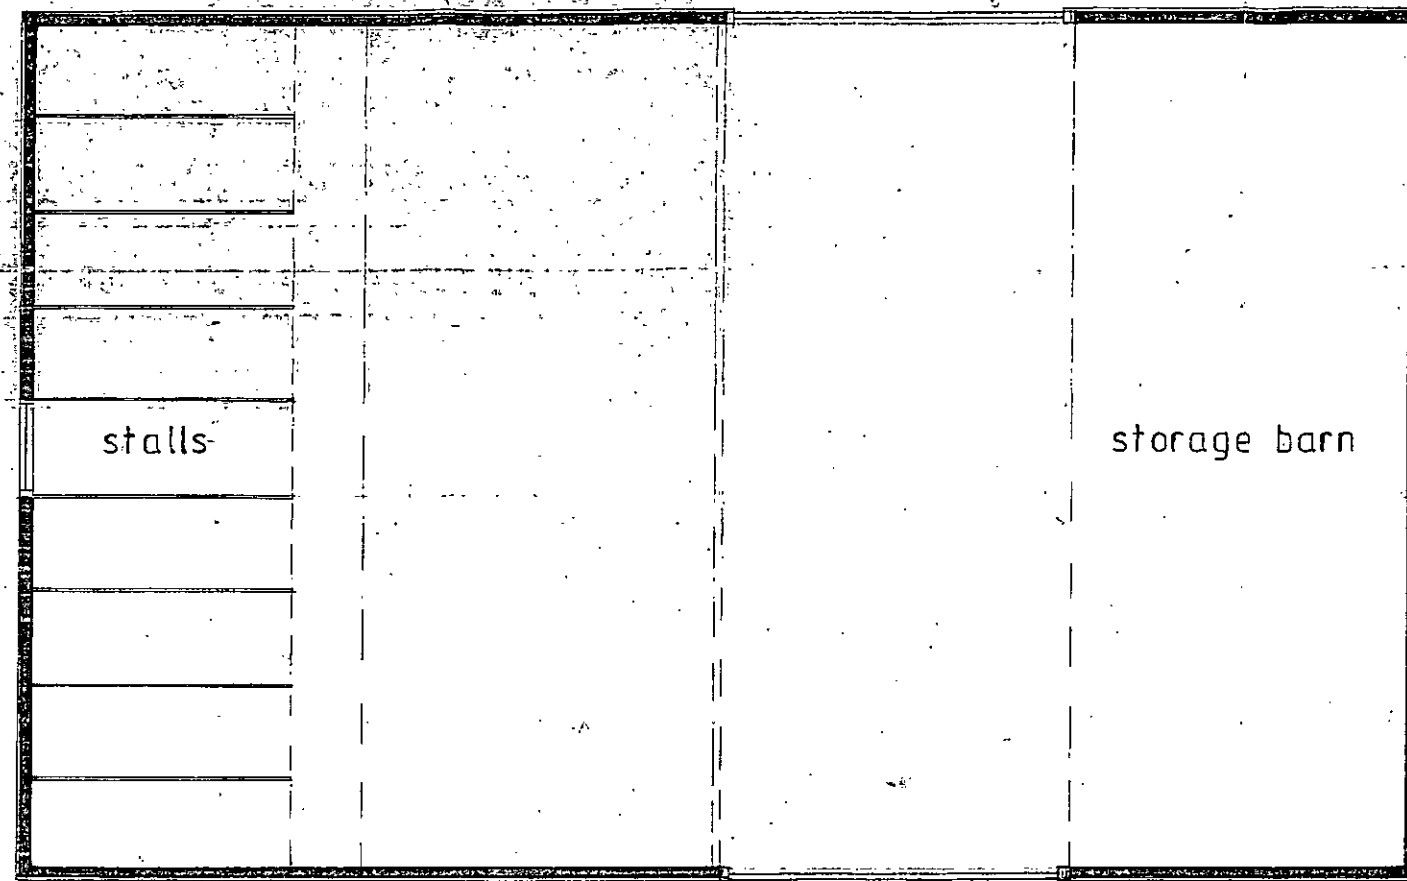

Existing Ground Floor Plan

Simon Elliott Associates

Planning & Project Management Consultants

9 Farnaby Gardens,
High Green, Sheffield S35 4FZ.

Telephone: 0114 3481039

Client(s): MR & MRS. T. WATKINS

Title: HEATHER CLIFFE LODGE
HARTCLIFF HILL ROAD CUBLEY
EXISTING AGRIC BUILDING.


Drawn By: SME

Plan Scale: 1:100


Date: FEB 2016

Drawing No. SEA/741/005


Revisions:

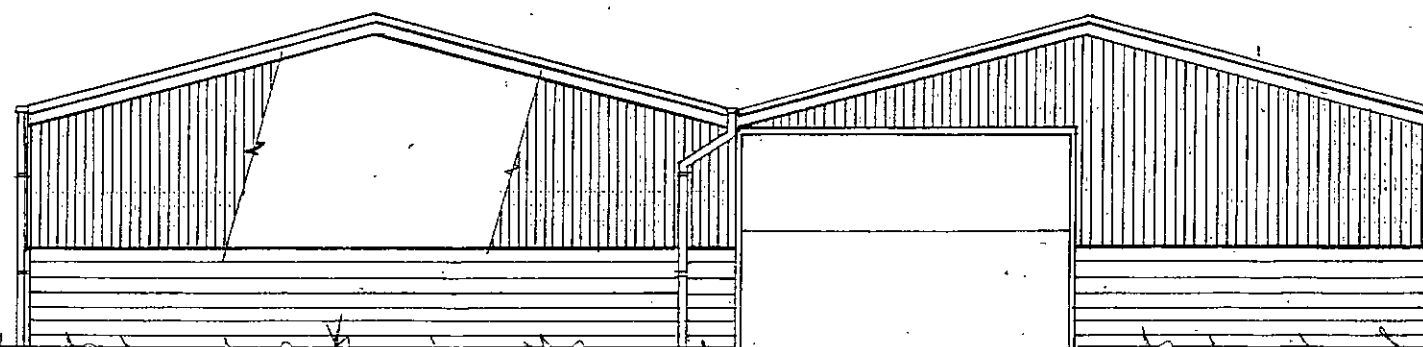


Existing Rear Elevation

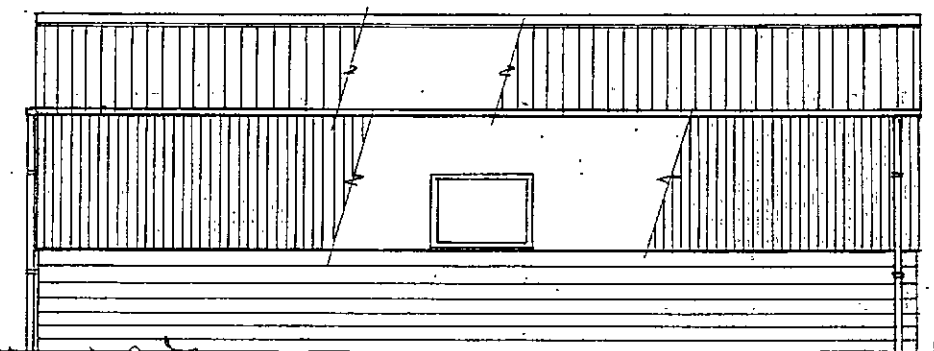

Existing Side Elevation

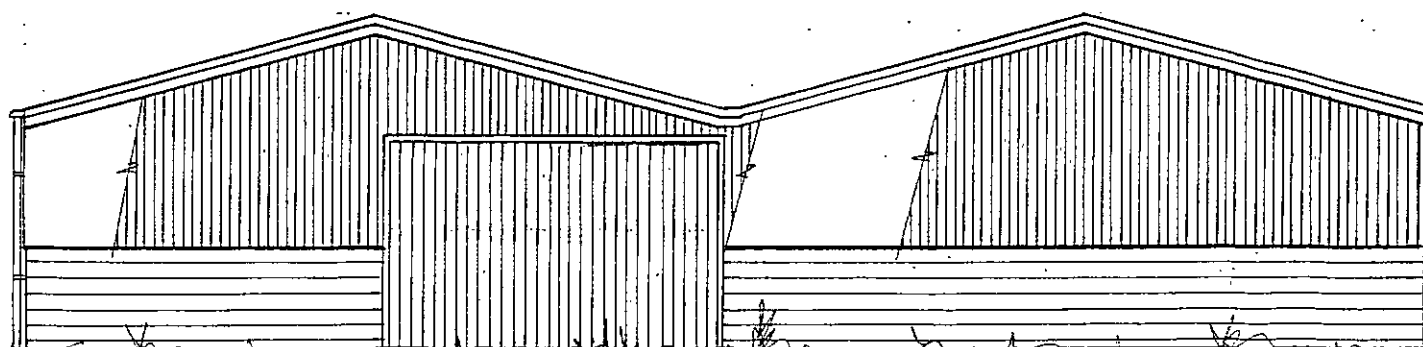


Existing Front Elevation

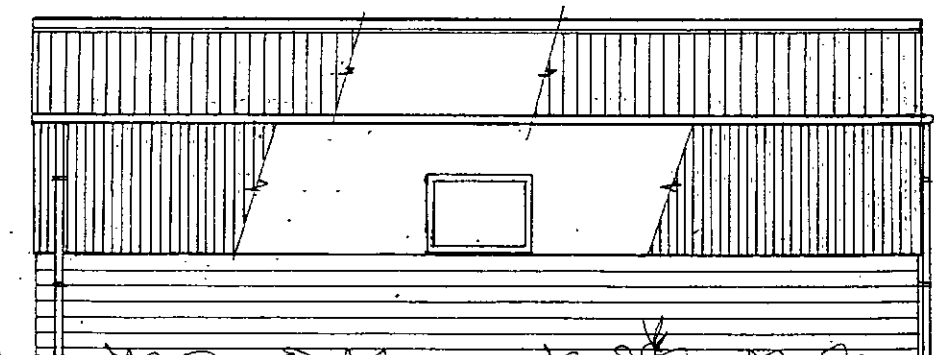


Existing Side Elevation

7712
4.17

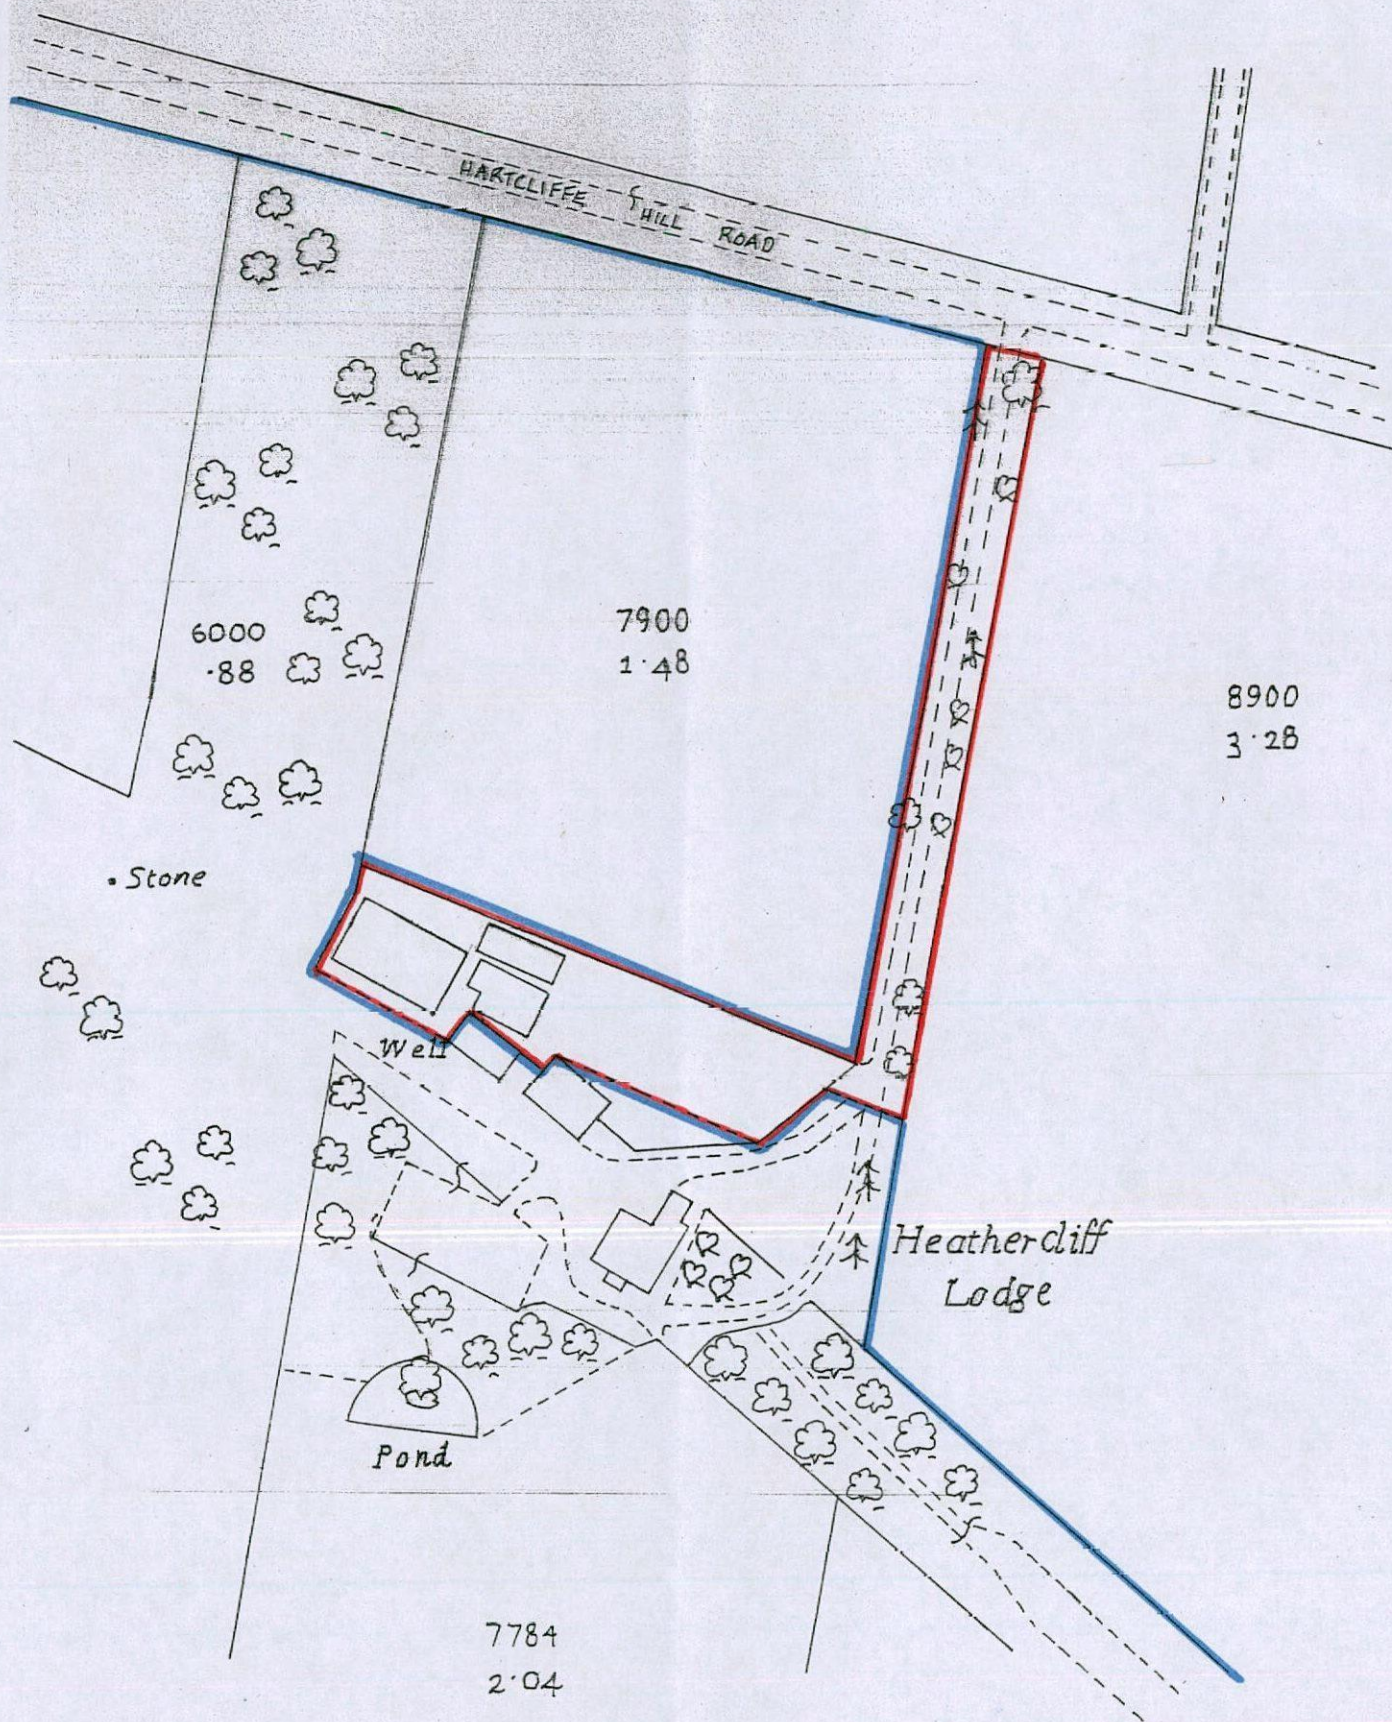

Site Location Plan 1:1250

Heathercliffe Lodge
Hartcliffe Hill Road S36 9FS
Proposed Conversion of Building
For Mr & Mrs T C Watkins - Feb 2016

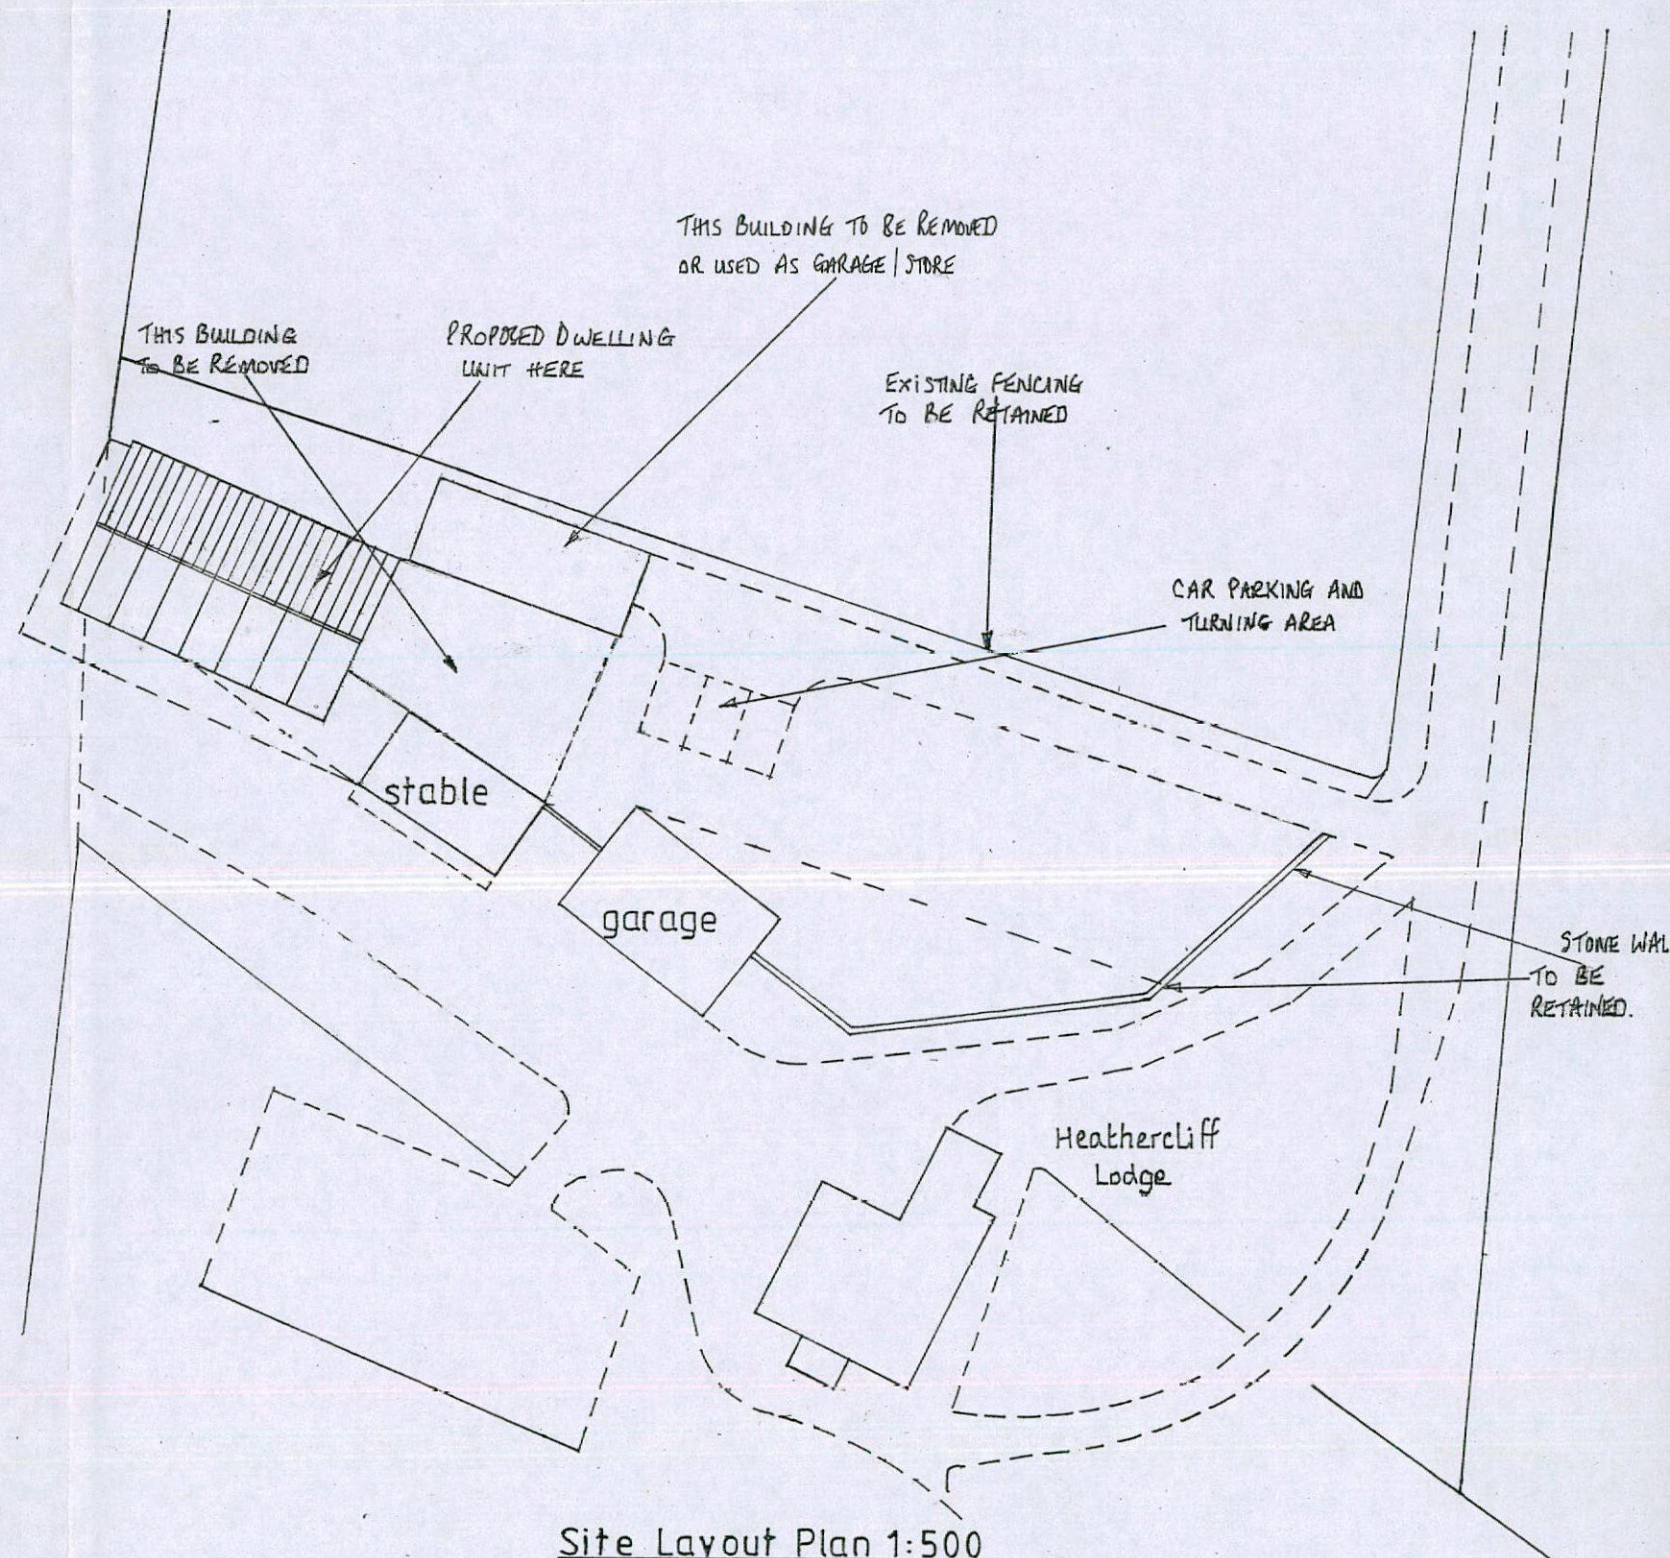

Site Layout Plan 1:500