




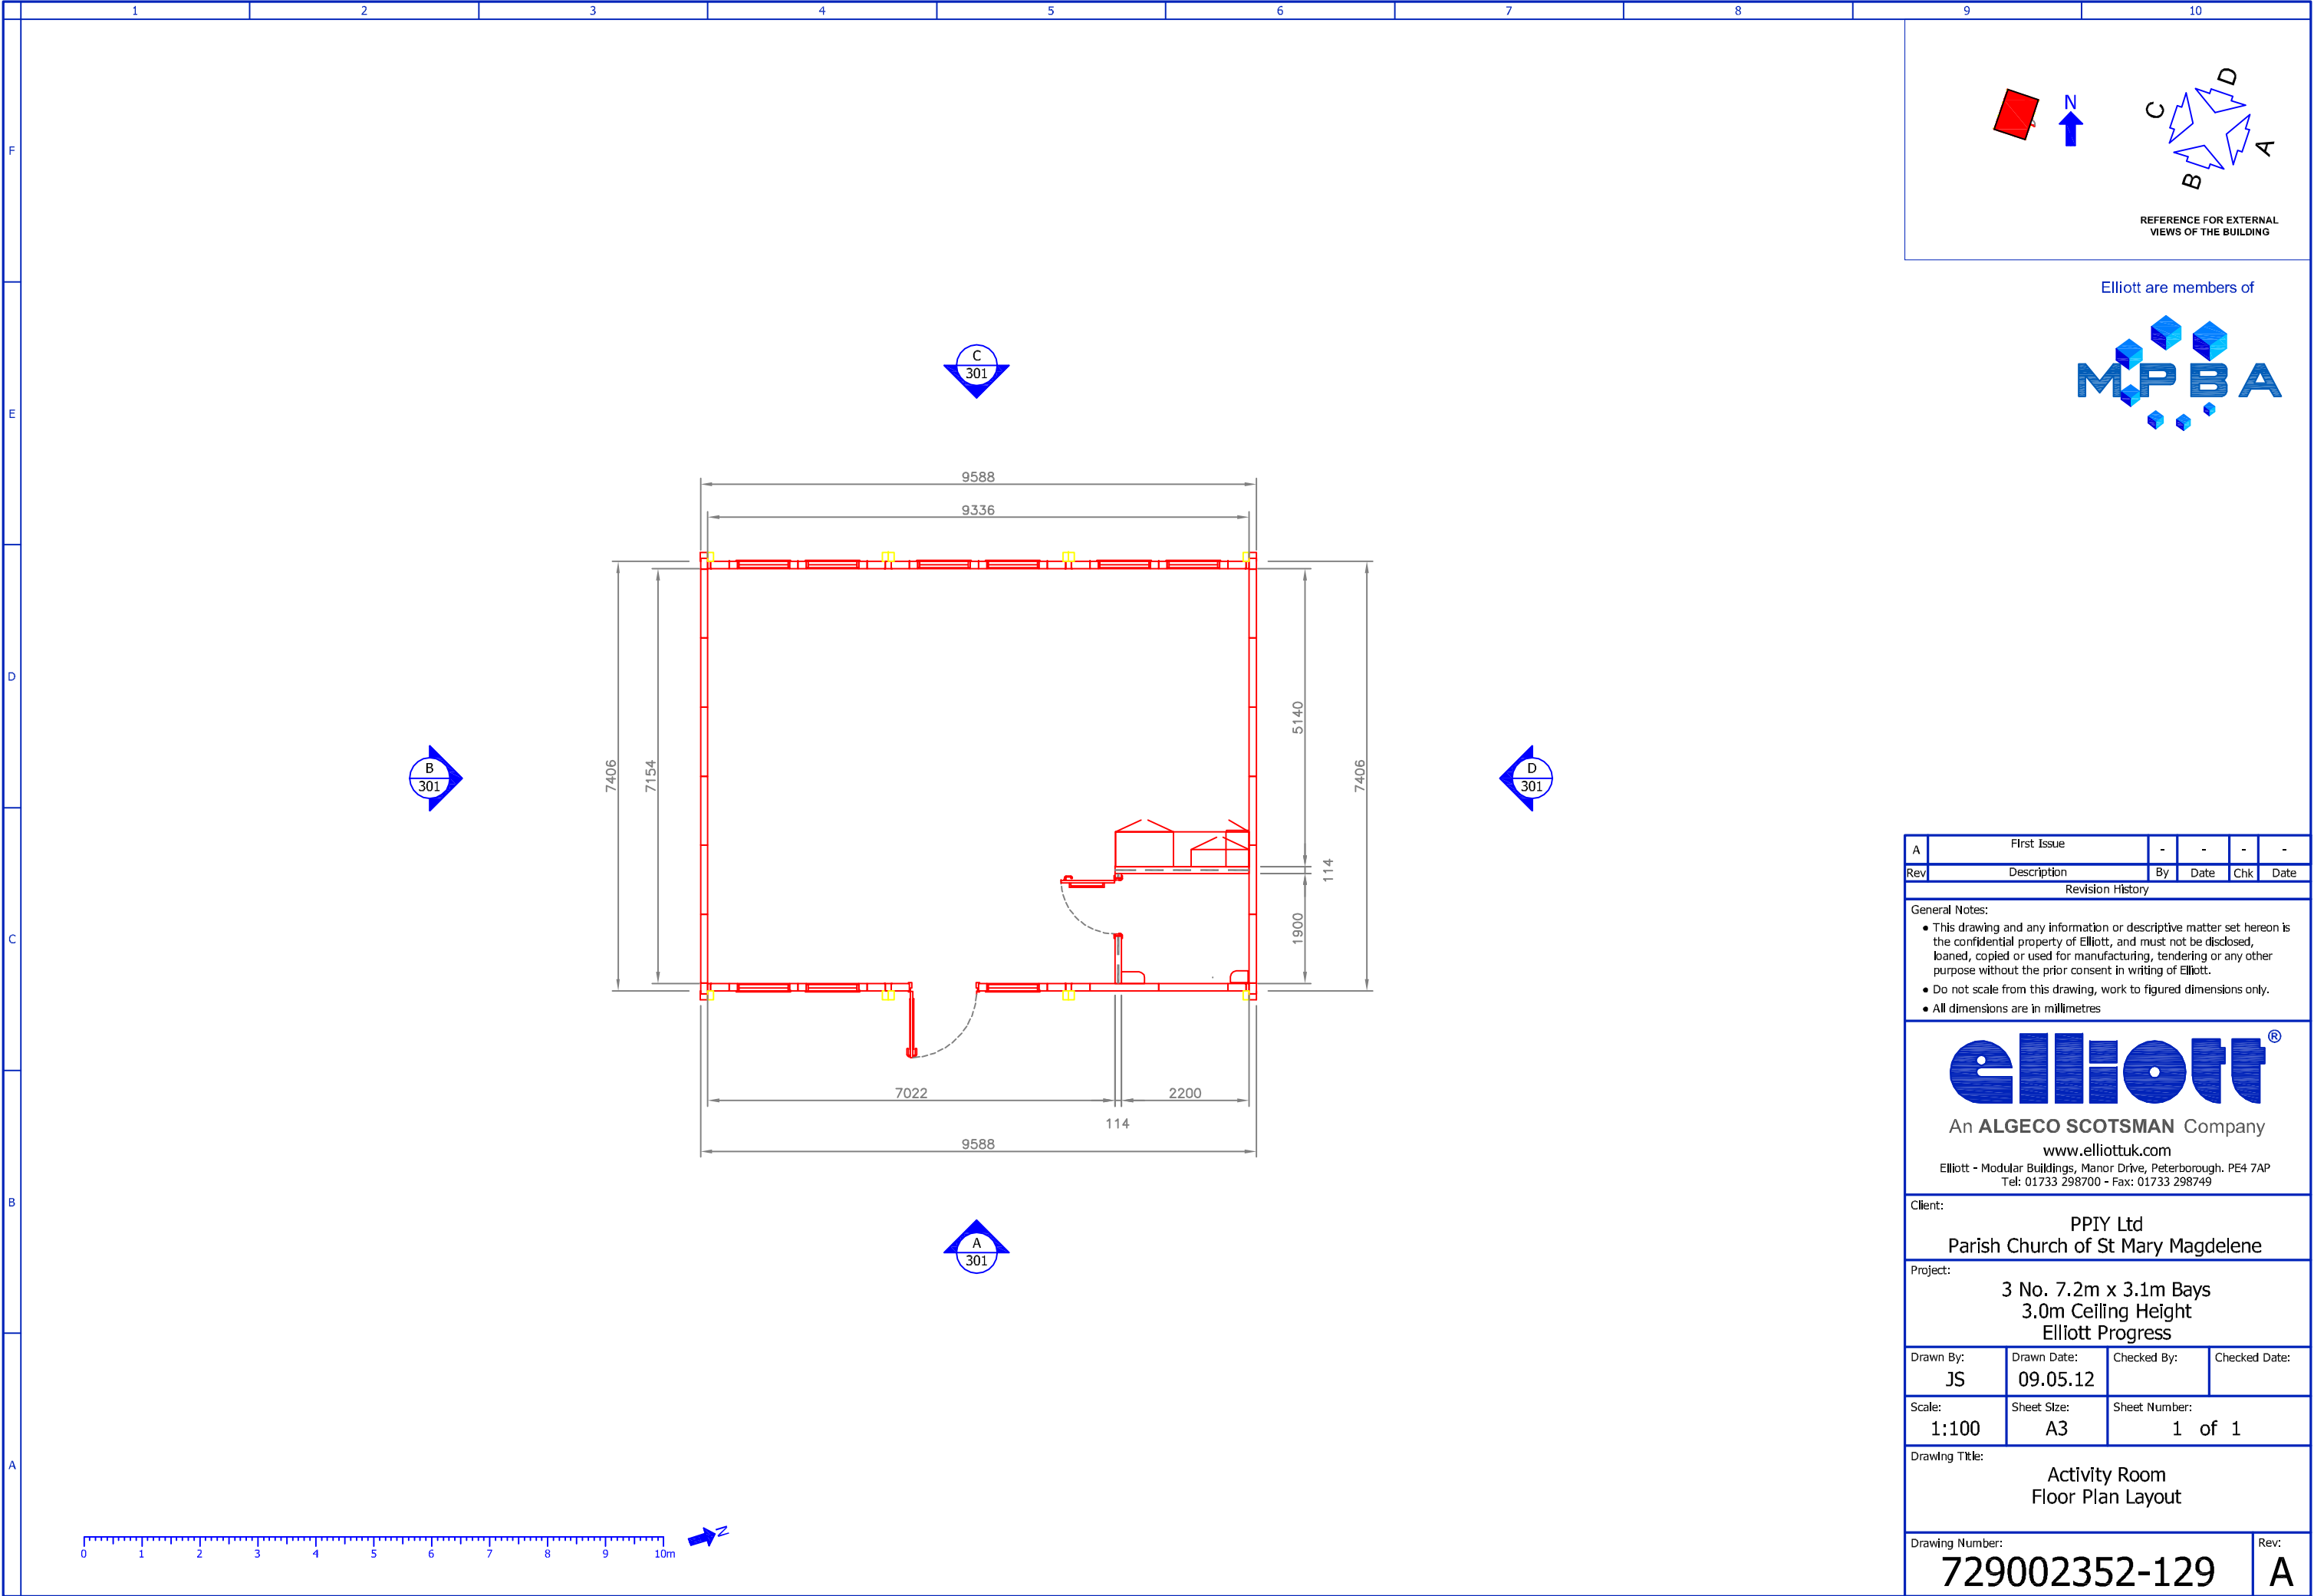

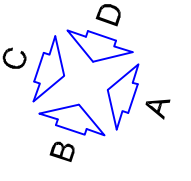

REFERENCE FOR EXTERNAL
VIEWS OF THE BUILDING

Elliott are members of

 

A	First Issue	-	-	-	-
Rev	Description	By	Date	Chk	Date
Revision History					
General Notes:					
• This drawing and any information or descriptive matter set hereon is the confidential property of Elliott, and must not be disclosed, loaned, copied or used for manufacturing, tendering or any other purpose without the prior consent in writing of Elliott. • Do not scale from this drawing, work to figured dimensions only. • All dimensions are in millimetres					
 An ALGECO SCOTSMAN Company www.elliottuk.com Elliott - Modular Buildings, Manor Drive, Peterborough. PE4 7AP Tel: 01733 298700 - Fax: 01733 298749					
Client:					
PPIY Ltd Parish Church of St Mary Magdelene					
Project:					
3 No. 7.2m x 3.1m Bays 3.0m Ceiling Height Elliott Progress					
Drawn By: JS	Drawn Date: 09.05.12	Checked By:	Checked Date:		
Scale: 1:100	Sheet Size: A3	Sheet Number: 1 of 1			
Drawing Title:					
Activity Room Floor Plan Layout					
Drawing Number:					Rev:
729002352-129					A