




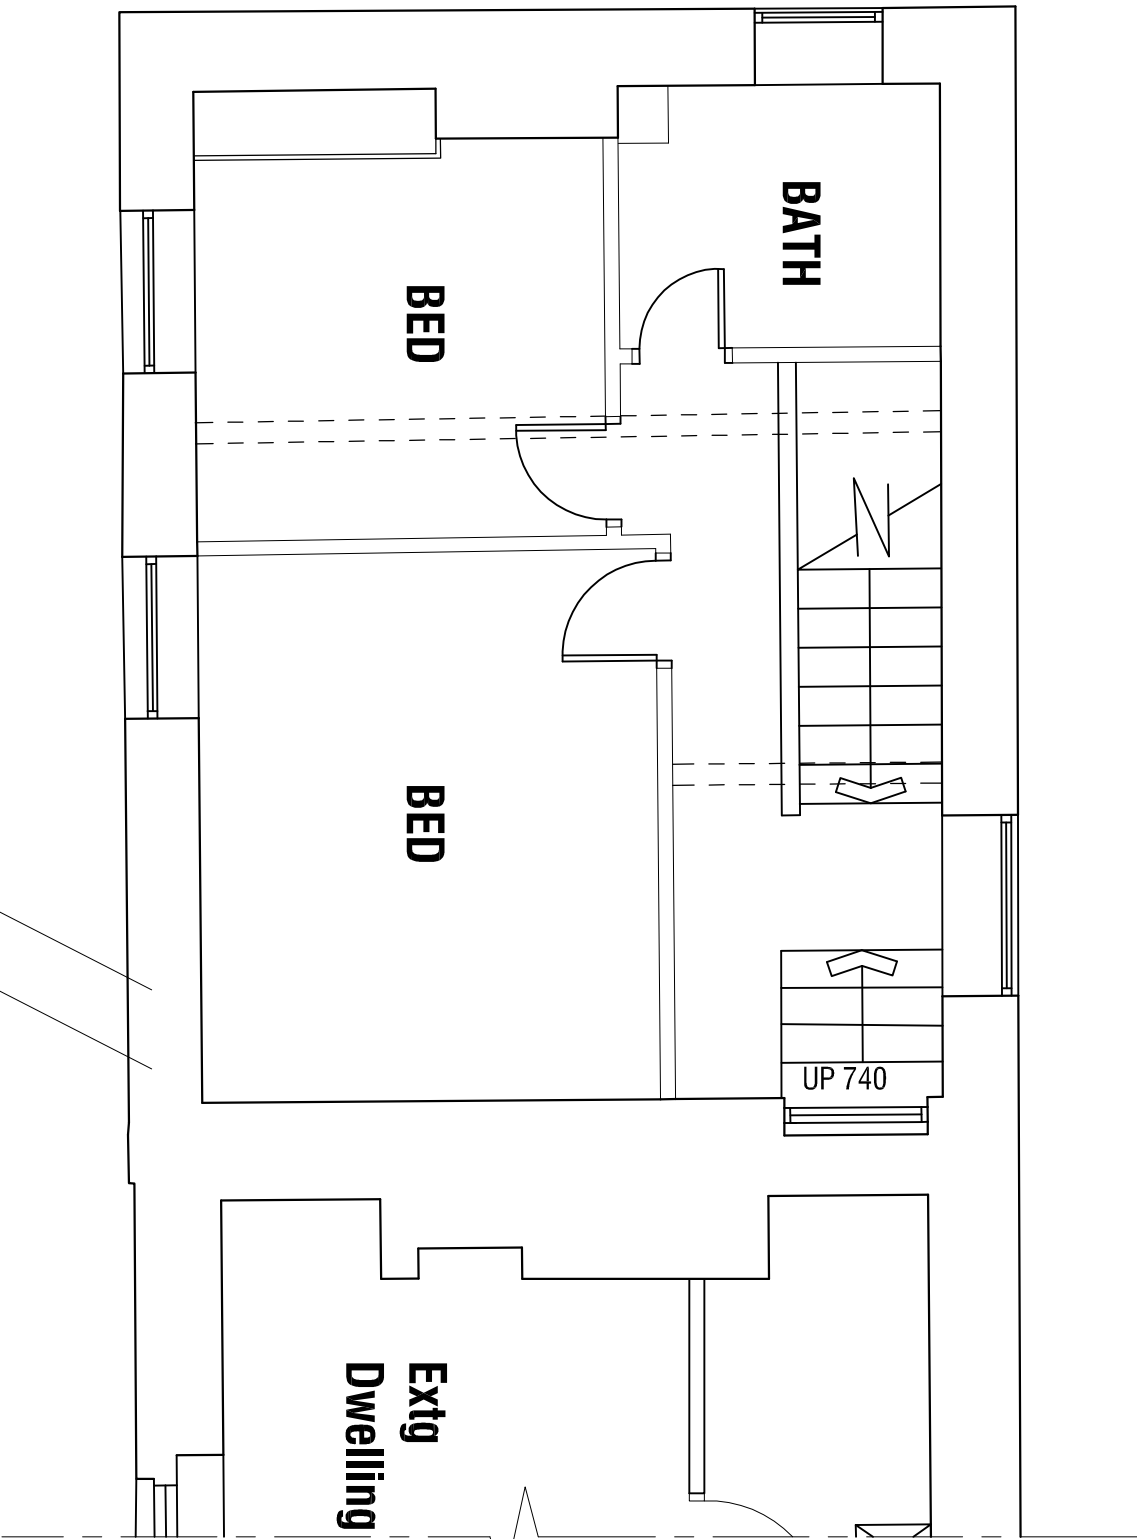


FIRST FLOOR PLAN

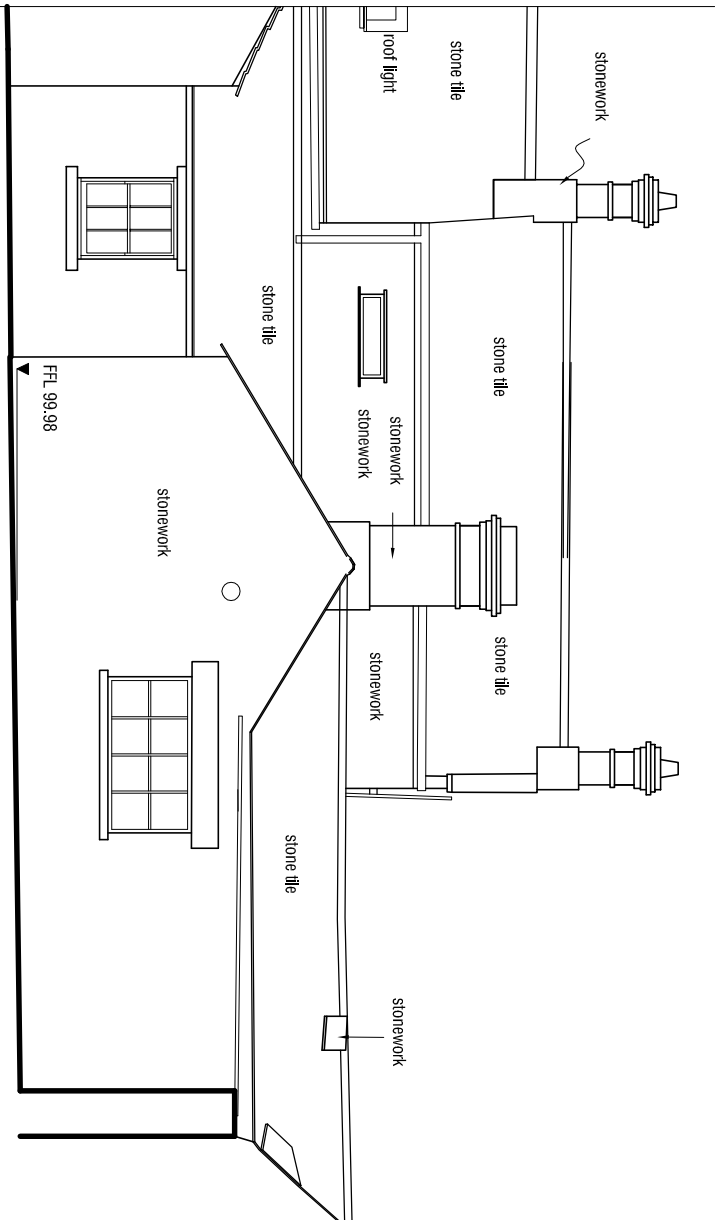


NORTH ELEVATION

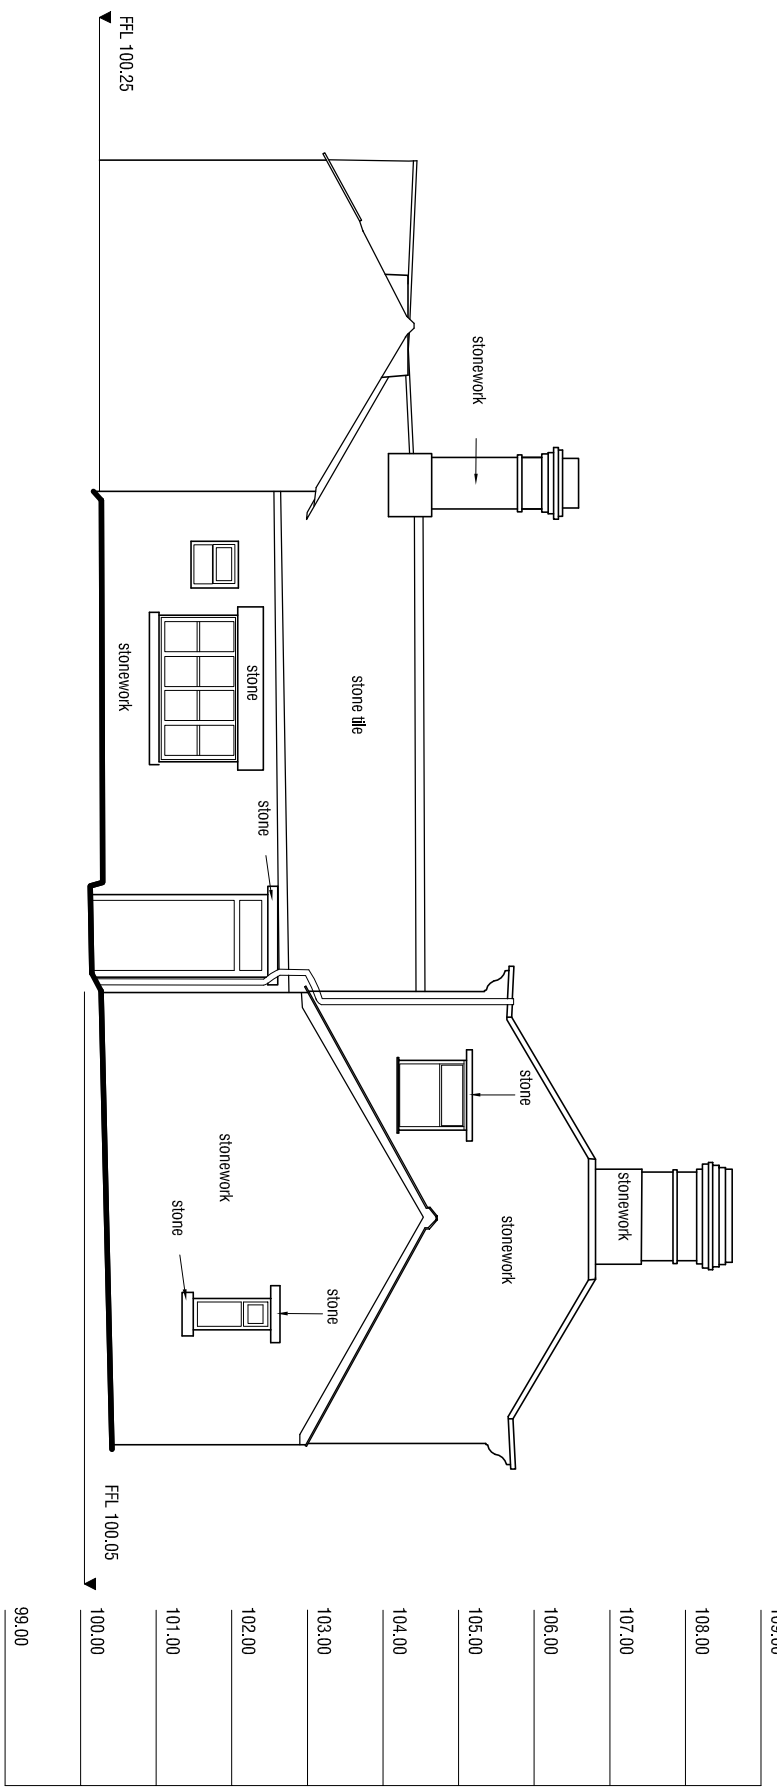


WEST ELEVATION

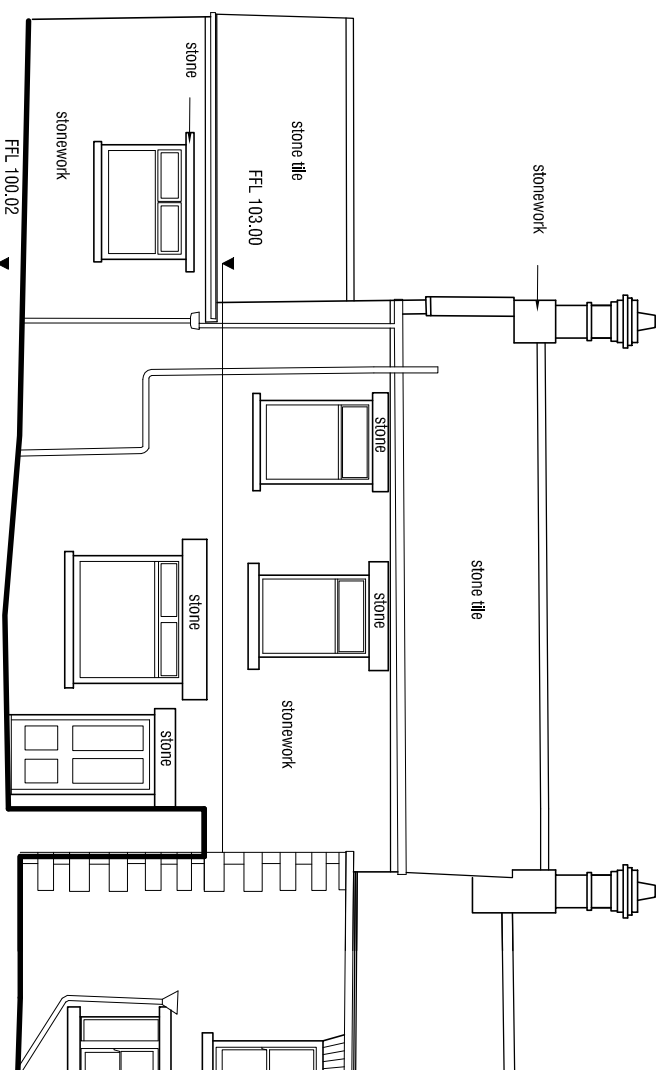


SOUTH ELEVATION

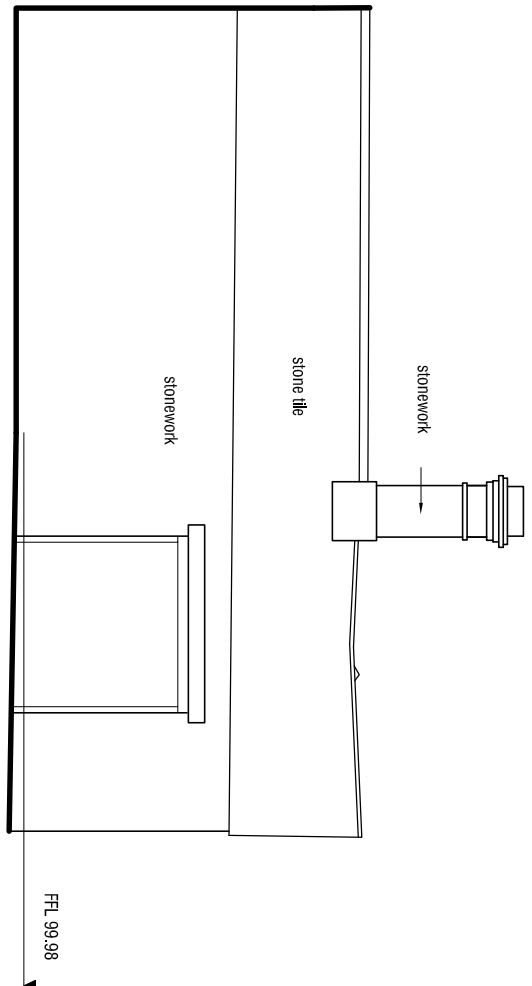


EAST ELEVATION

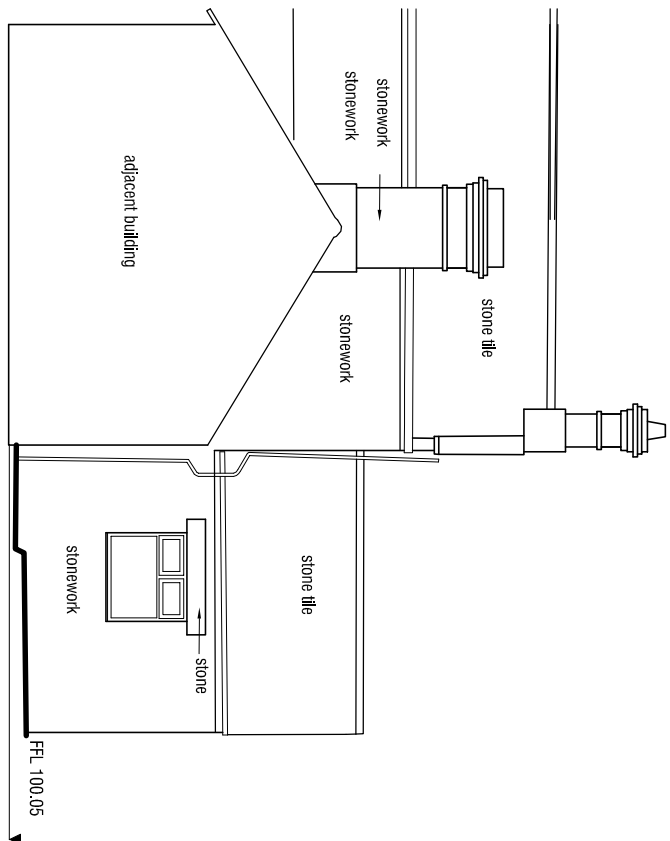


NORTH ELEVATION

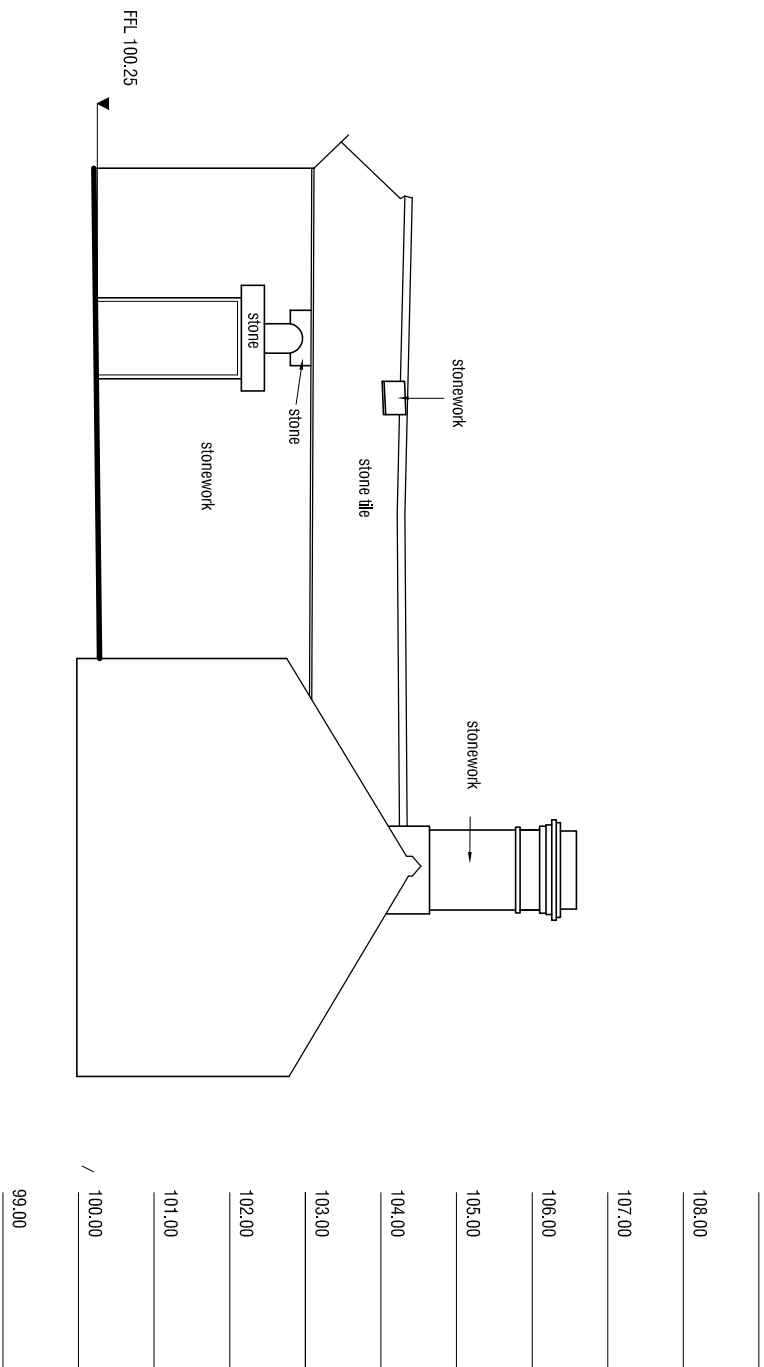


SOUTH ELEVATION

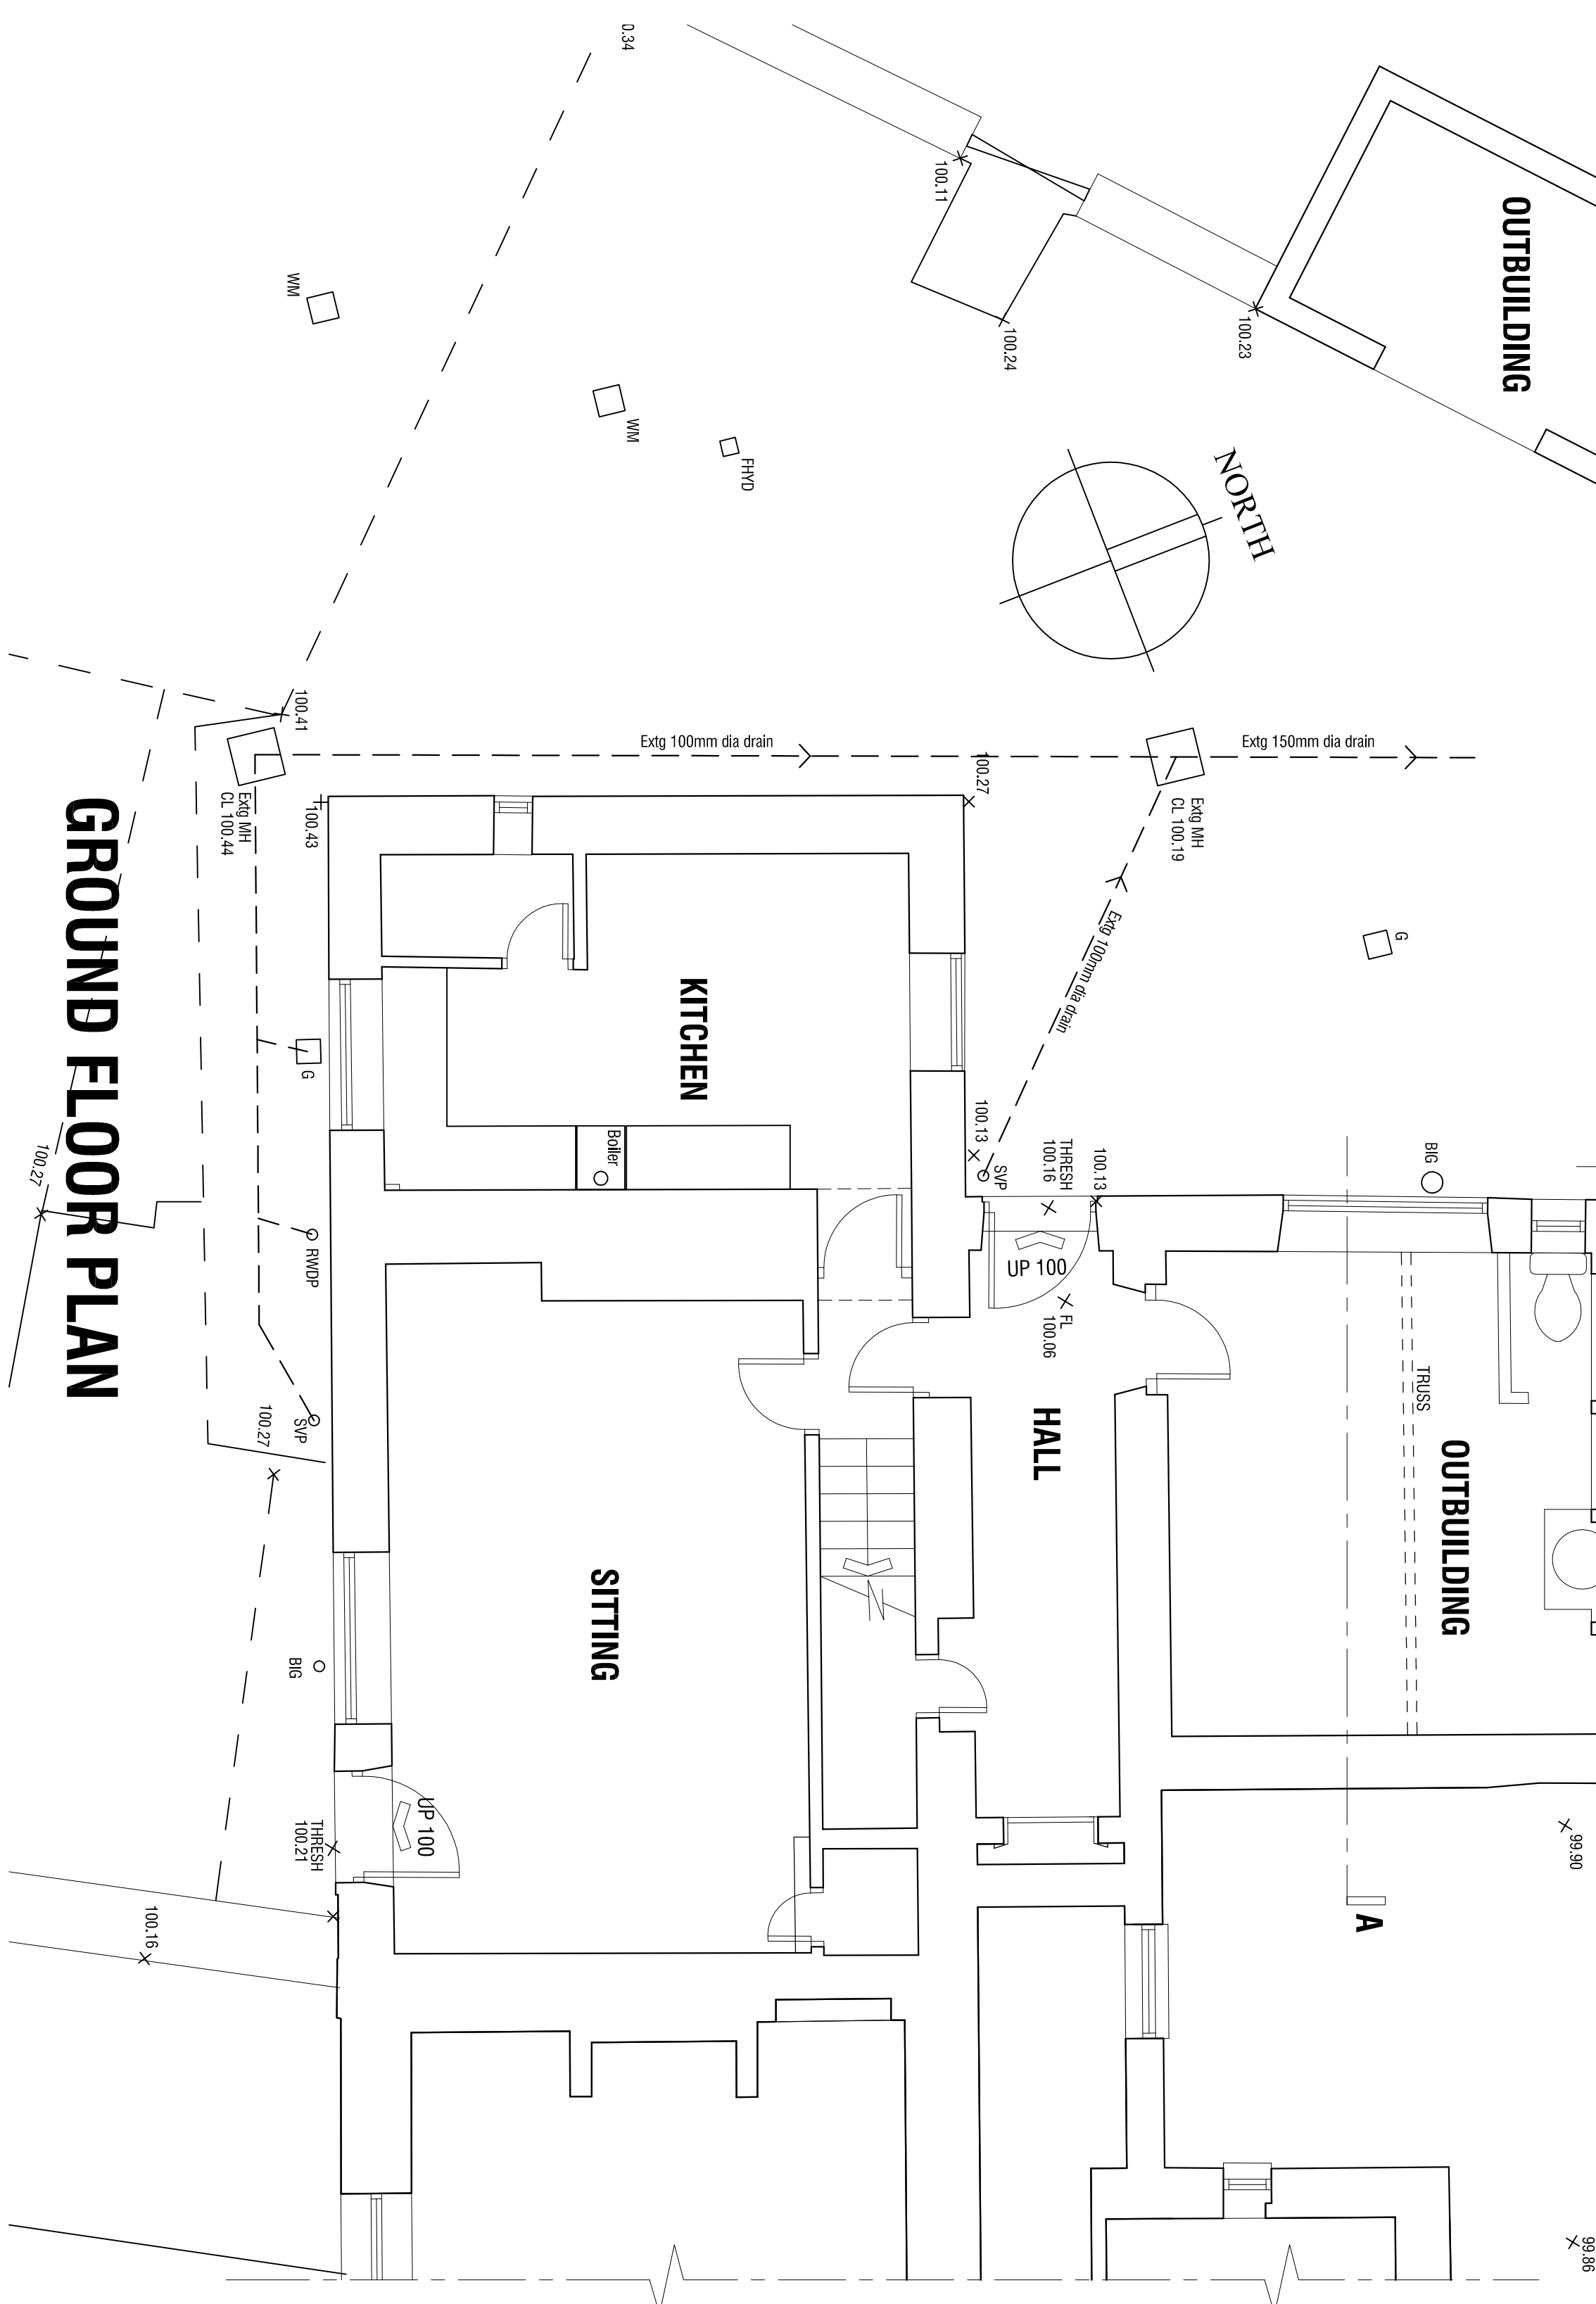

GROUND FLOOR PLAN

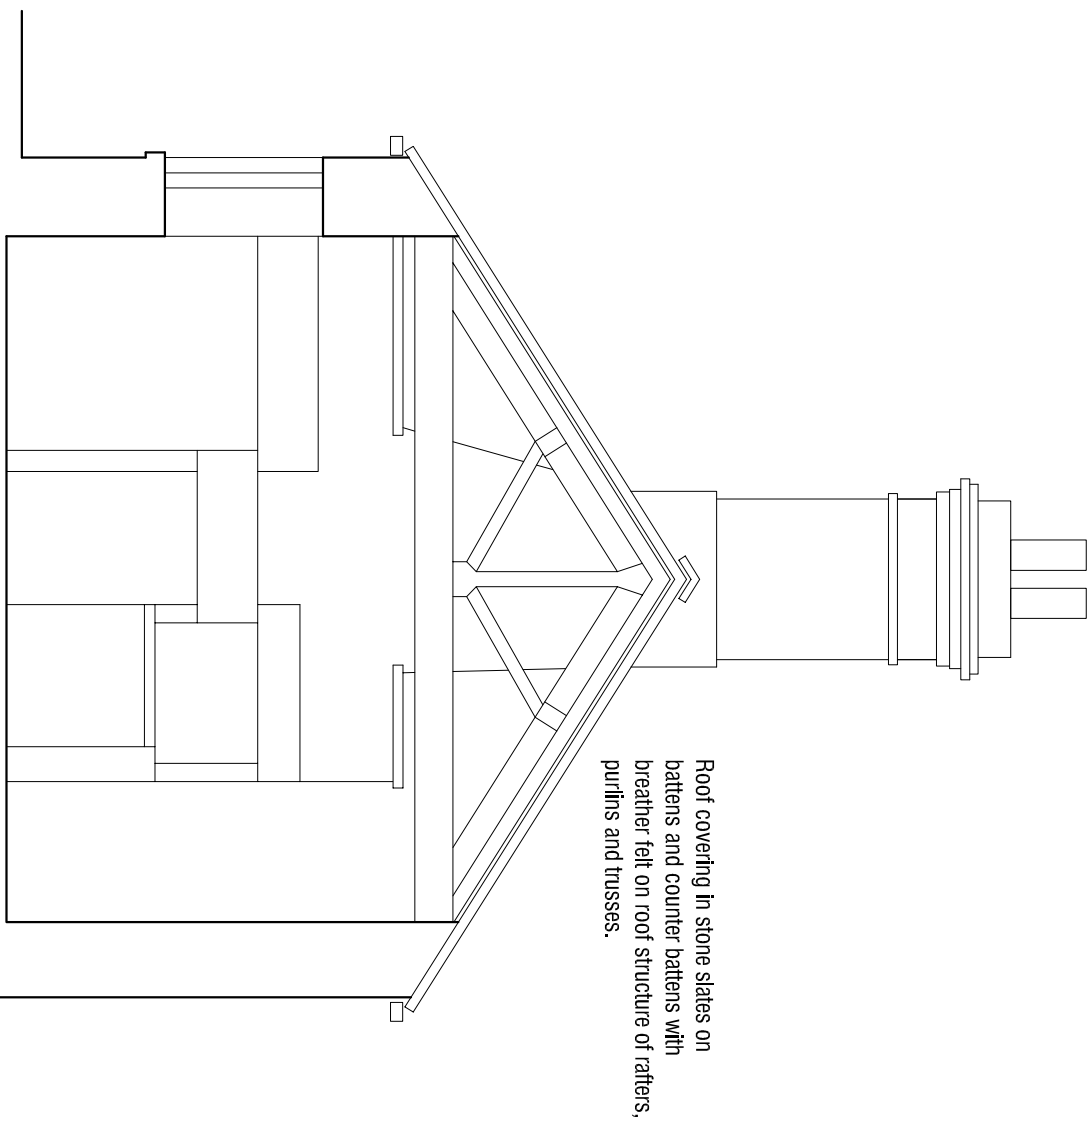

SECTION A

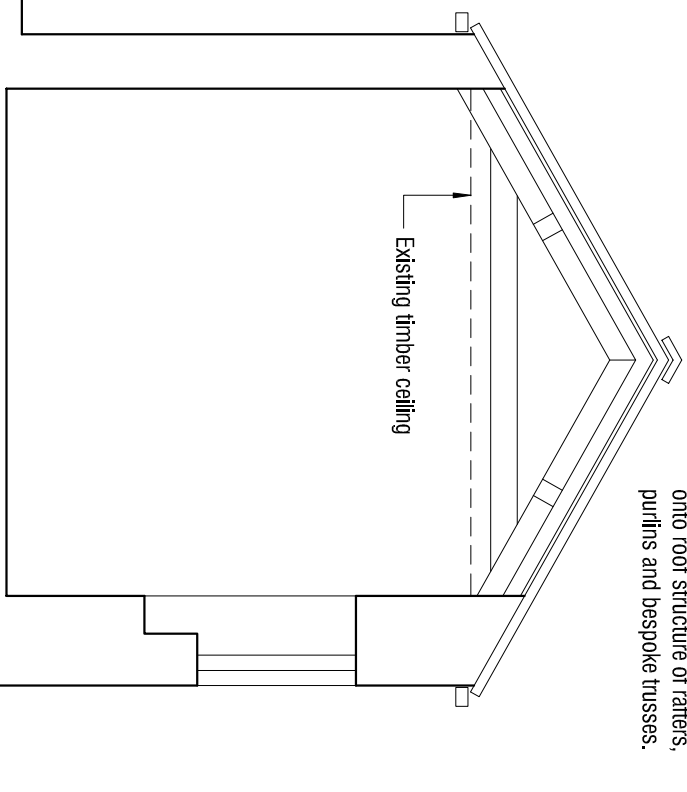

SECTION B



COTTAGE

mboothdesign
architectural design and building consultants

Fairfield House
Barnesley
T: 01226 286256
M: 0788 888500
E: mboothdesign@btconnect.com

Scale 1:50.1:100 @A1 Drawn MJB
Date APRIL 2012 Ref. 12.13

Dwg No. 51 Rev.

Copyright mboothdesign. All drawings are copyright and shall remain the property of mboothdesign. Dimensions for setting out and building shall be taken from the drawings and not from the text.