




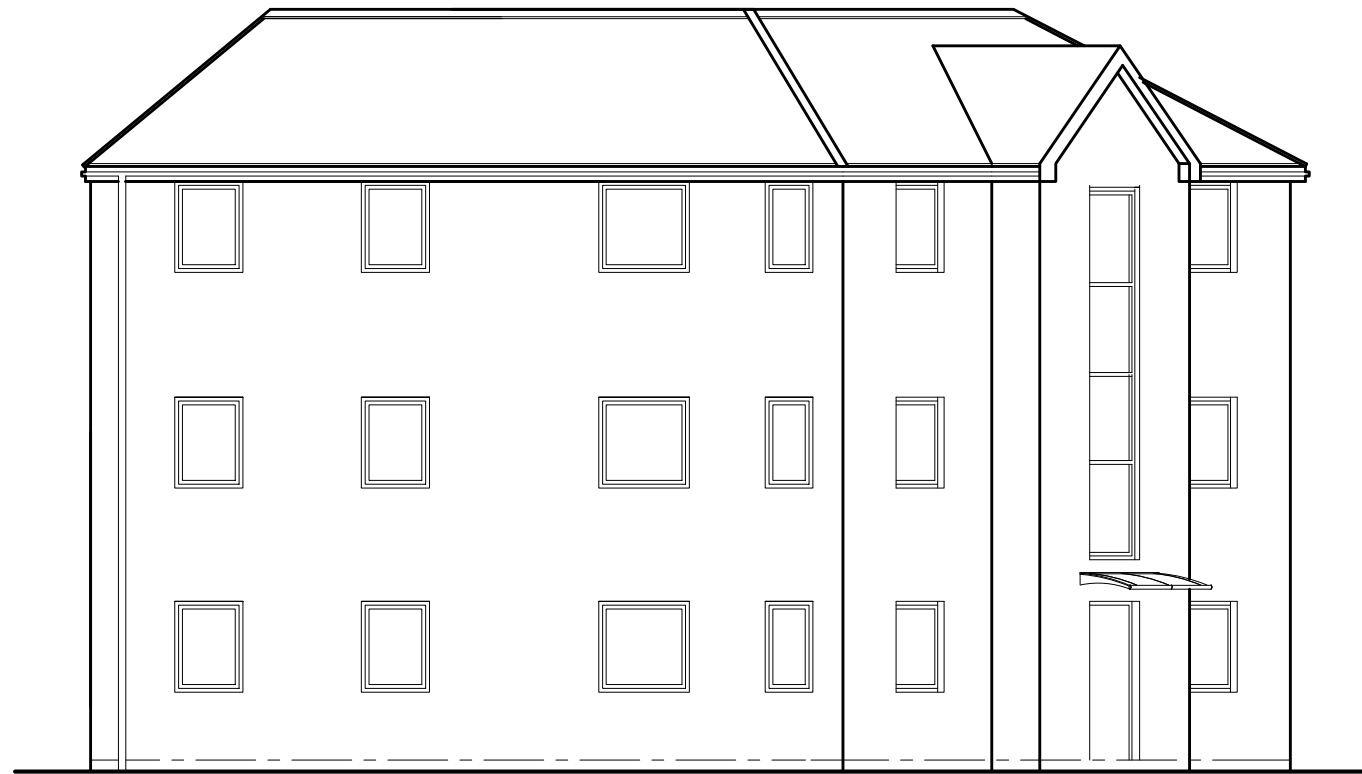


Front Elevation

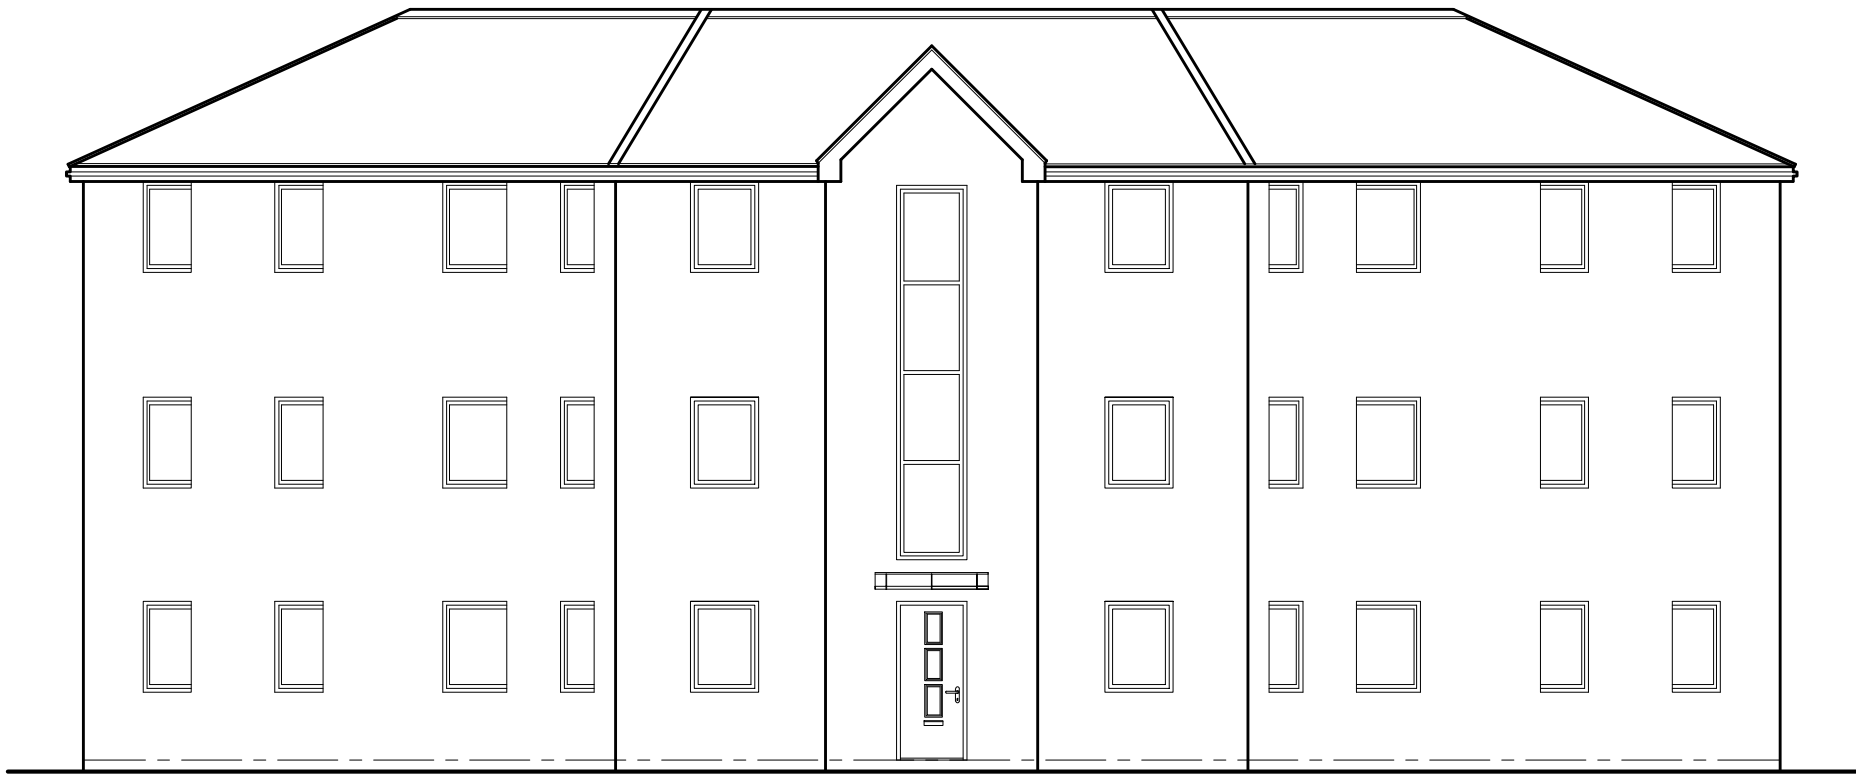


Entrance Elevation

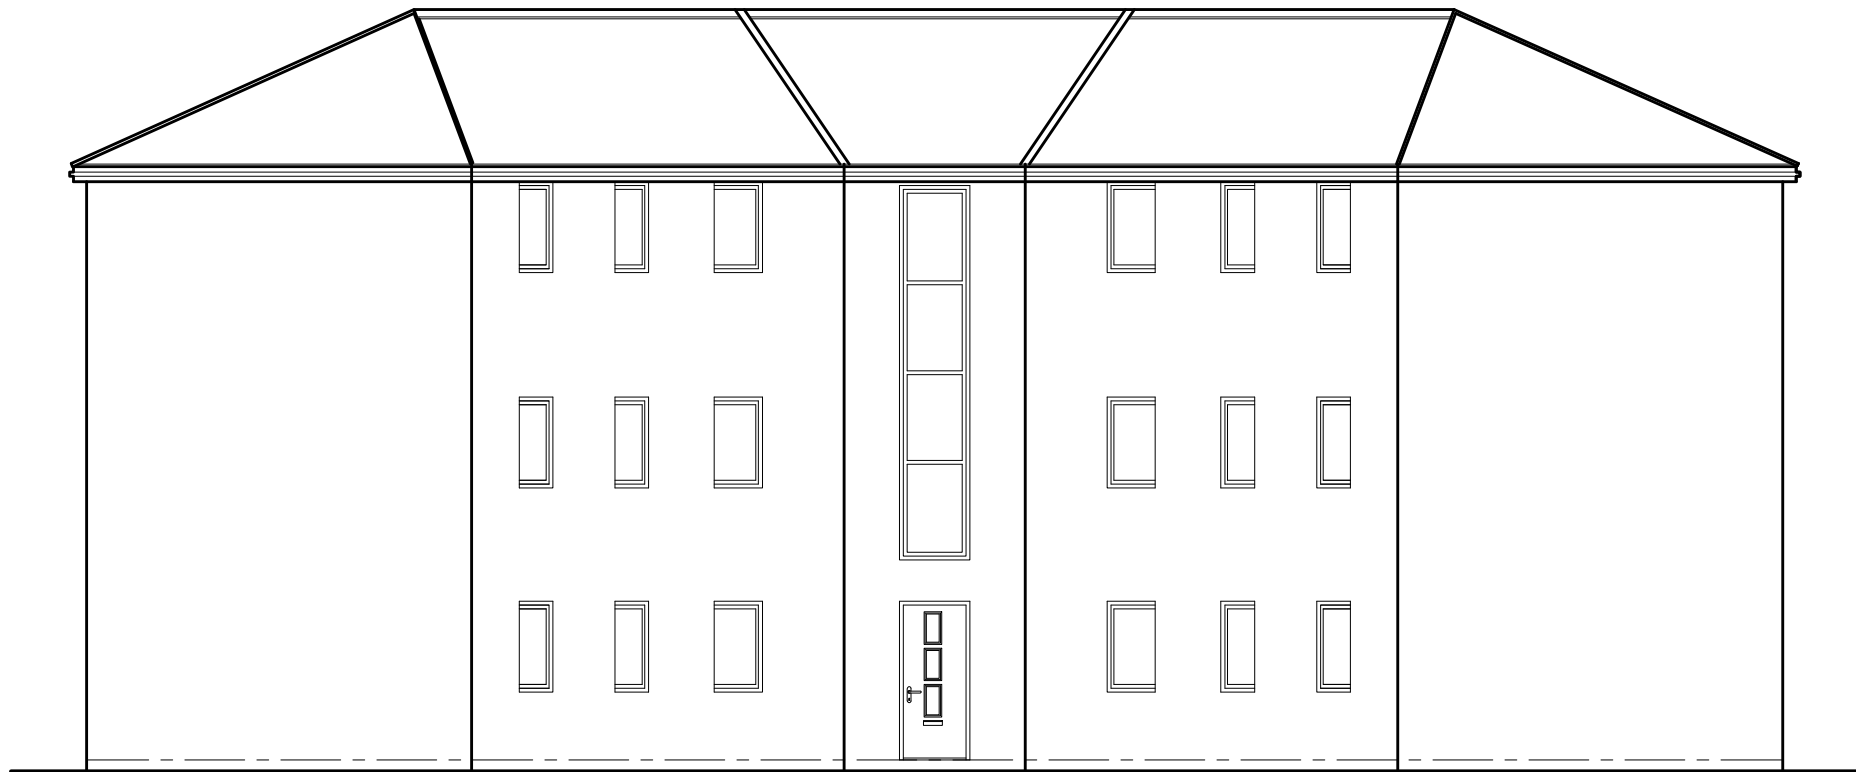

Rear Elevation

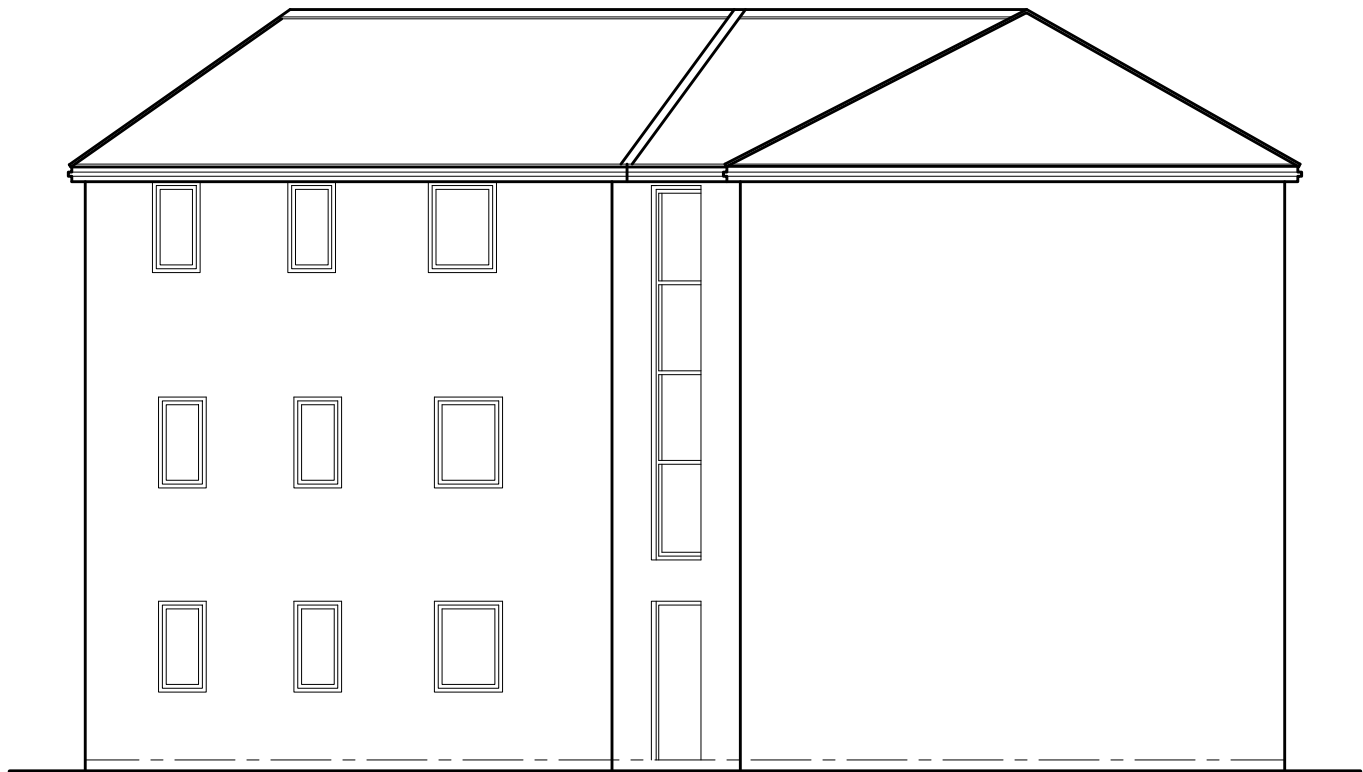

Side Elevation

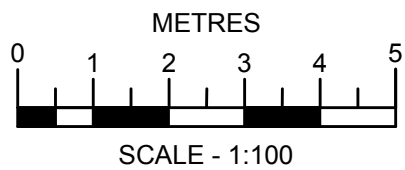

Revisions:	Date:	Drawn:	Checked:
Project			
PROPOSED RESIDENTIAL REDEVELOPMENT THURNSCOE BARNSELEY KEEPMOAT PLC			
THURNSCOE HOUSE TYPE N 700 sq ft (2B3P) APARTMENT ELEVATIONS CfSH Level 4 & DQS			
Drawing No. 3835 - RM1 - Apartments - House Type N - Elevations			
Date: 04.01.10	Scale: 1/100 @ A2	Drawn: J.A.J.B	Checked: K.N.S
CAD Ref:			
Note: Do not scale from this drawing. All dimensions to be checked on-site.			
Watson Battay Architects Limited Shires House, Shires Road Guiseley, Leeds LS20 8EU T: 01943 876 665 F: 01943 882 300 E: enquiries@watsonbattay.com W: www.watsonbattay.com		 WATSON BATTAY architects	
 ISO 9001:2000		 BREEAM	
redefining space ■ delivering the vision			