


NOTES:
All dimensions must be checked on site and not scaled from this drawing.

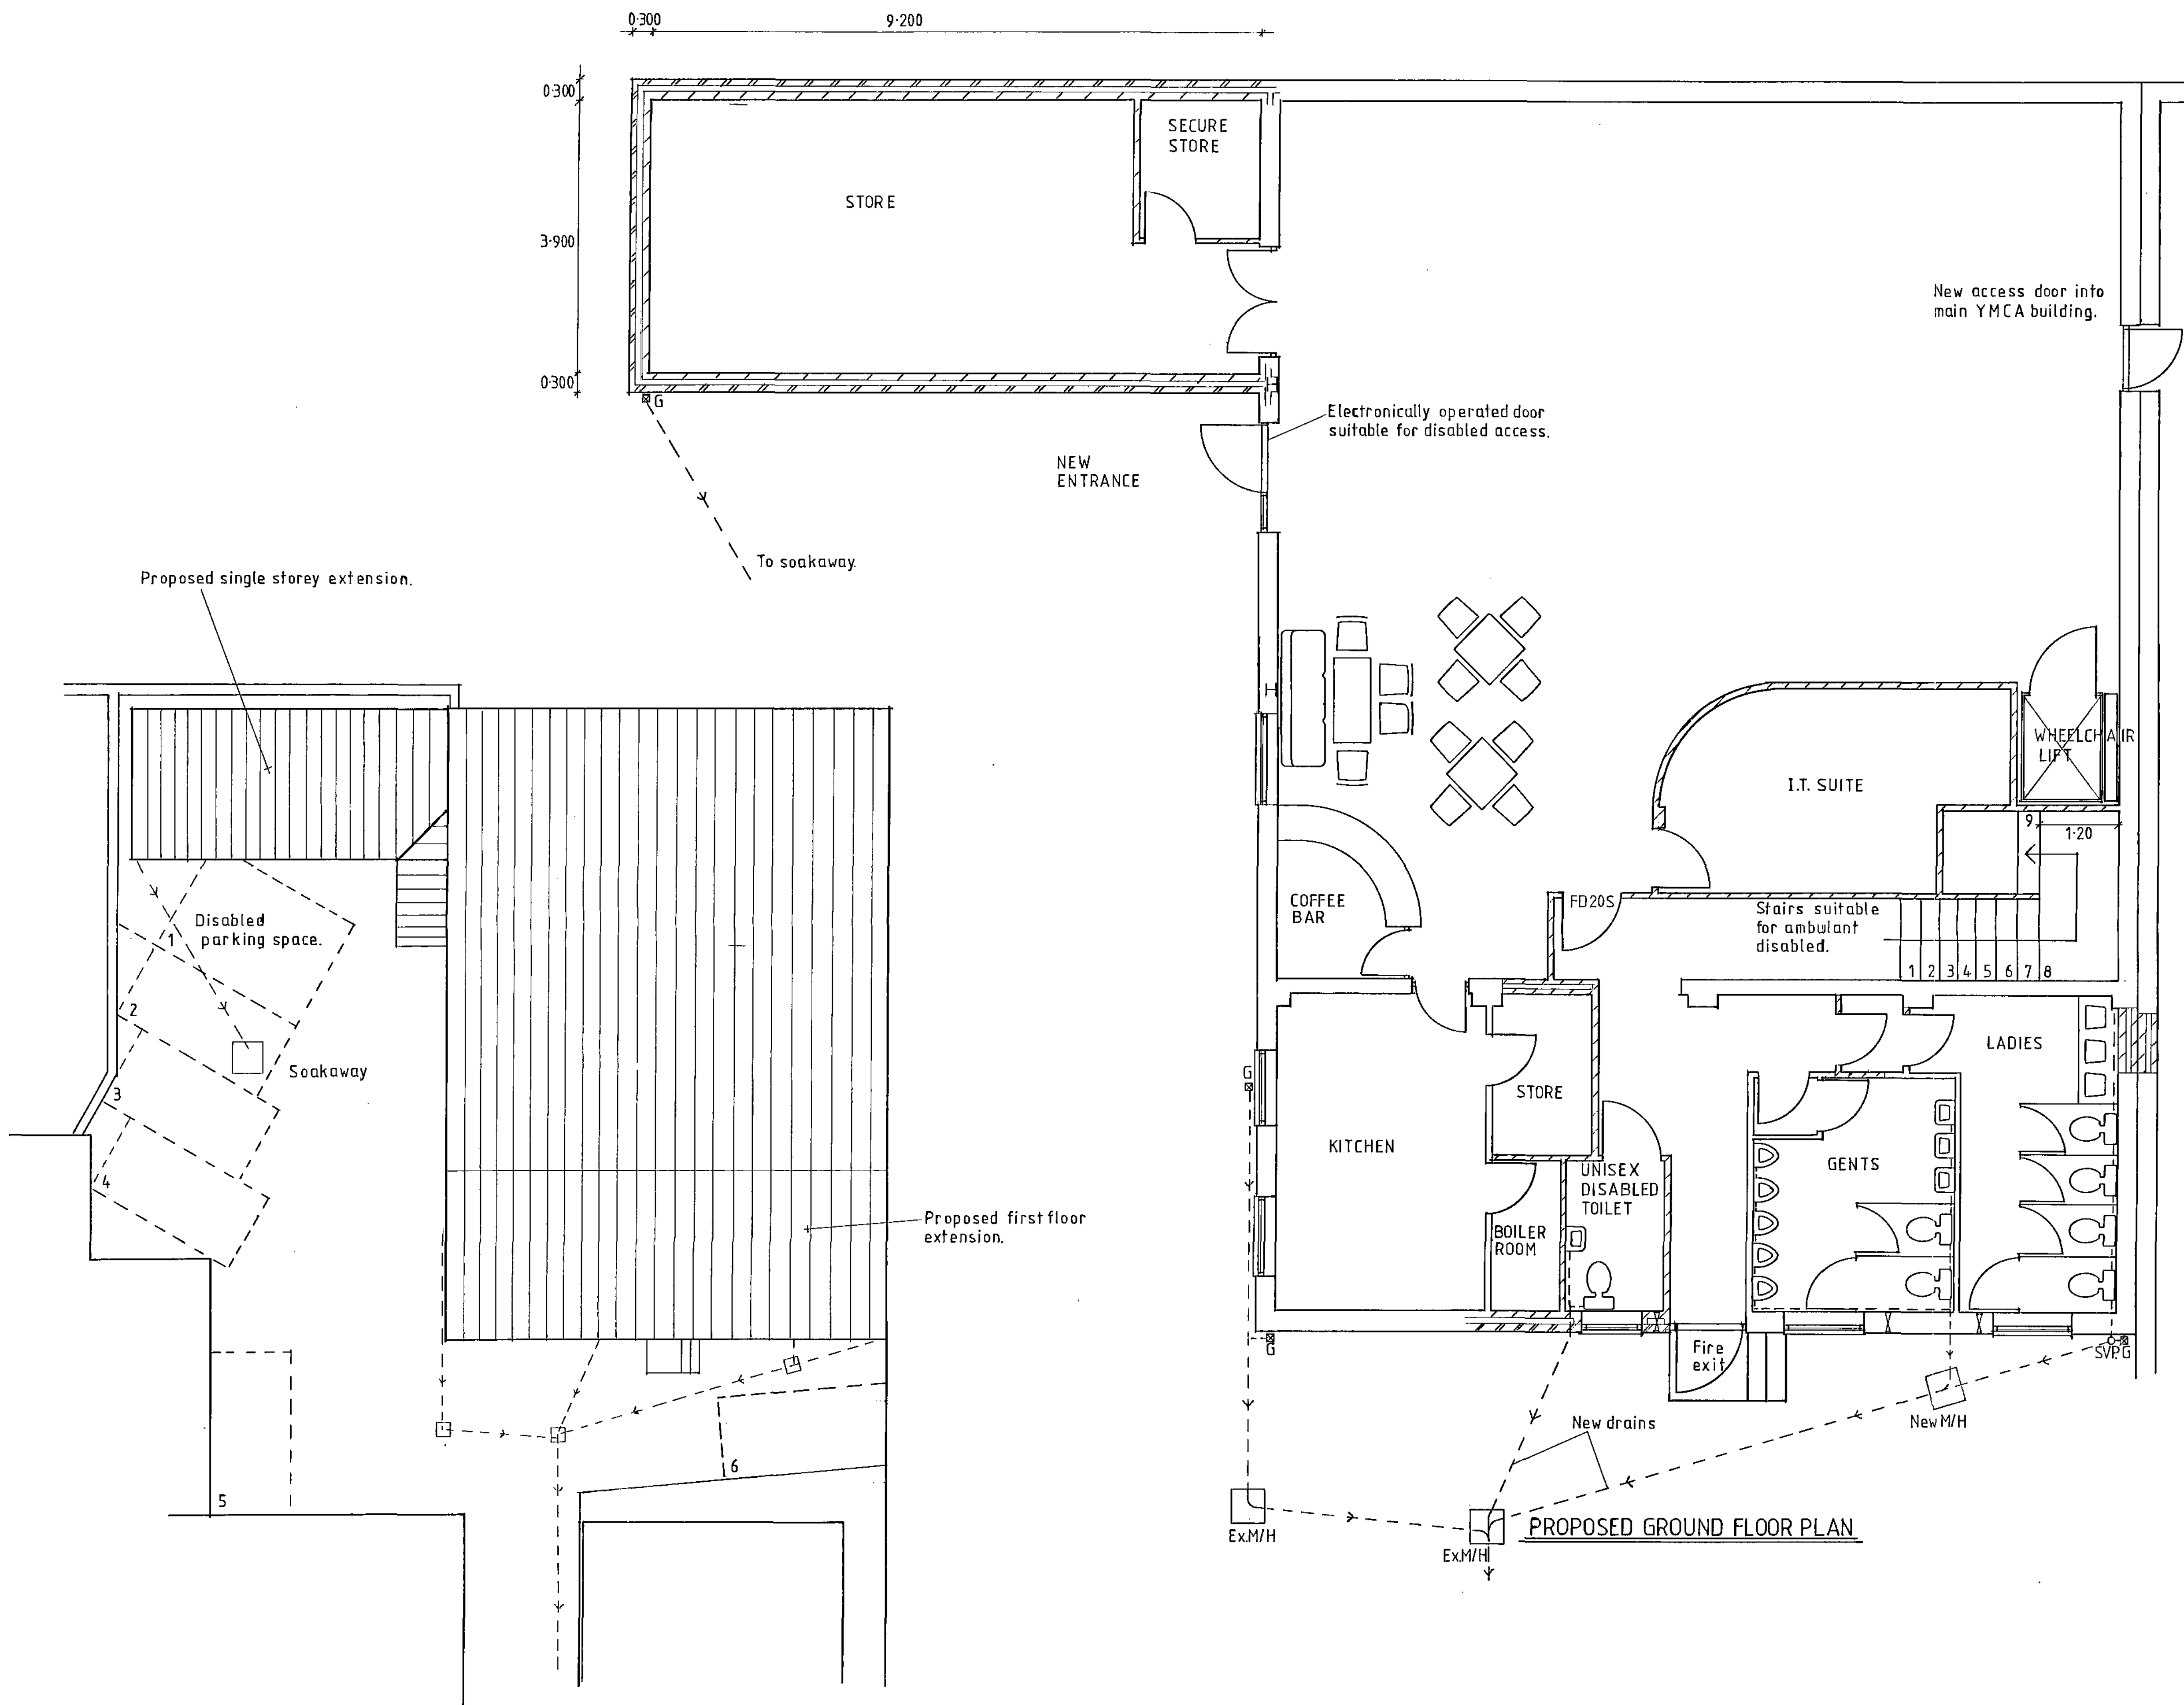

PROPOSED SITE PLAN

A	03/08/09	Site plan and drains added.
	Date	Revisions

© copyright

Client
Y.M.C.A.(BARNSELY)


Job Title
REDEVELOPMENT OF
COMMUNITY HALL AT
1 BLUCHER ST
BARNSELY
S70 1AP.

Drawing Title
**PROPOSED GROUND
FLOOR AND SITE PLANS**


Scale 1:50 1:100

Date 14-07-09 Drawn by P Glover


Drg No. PG 094 Rev. A

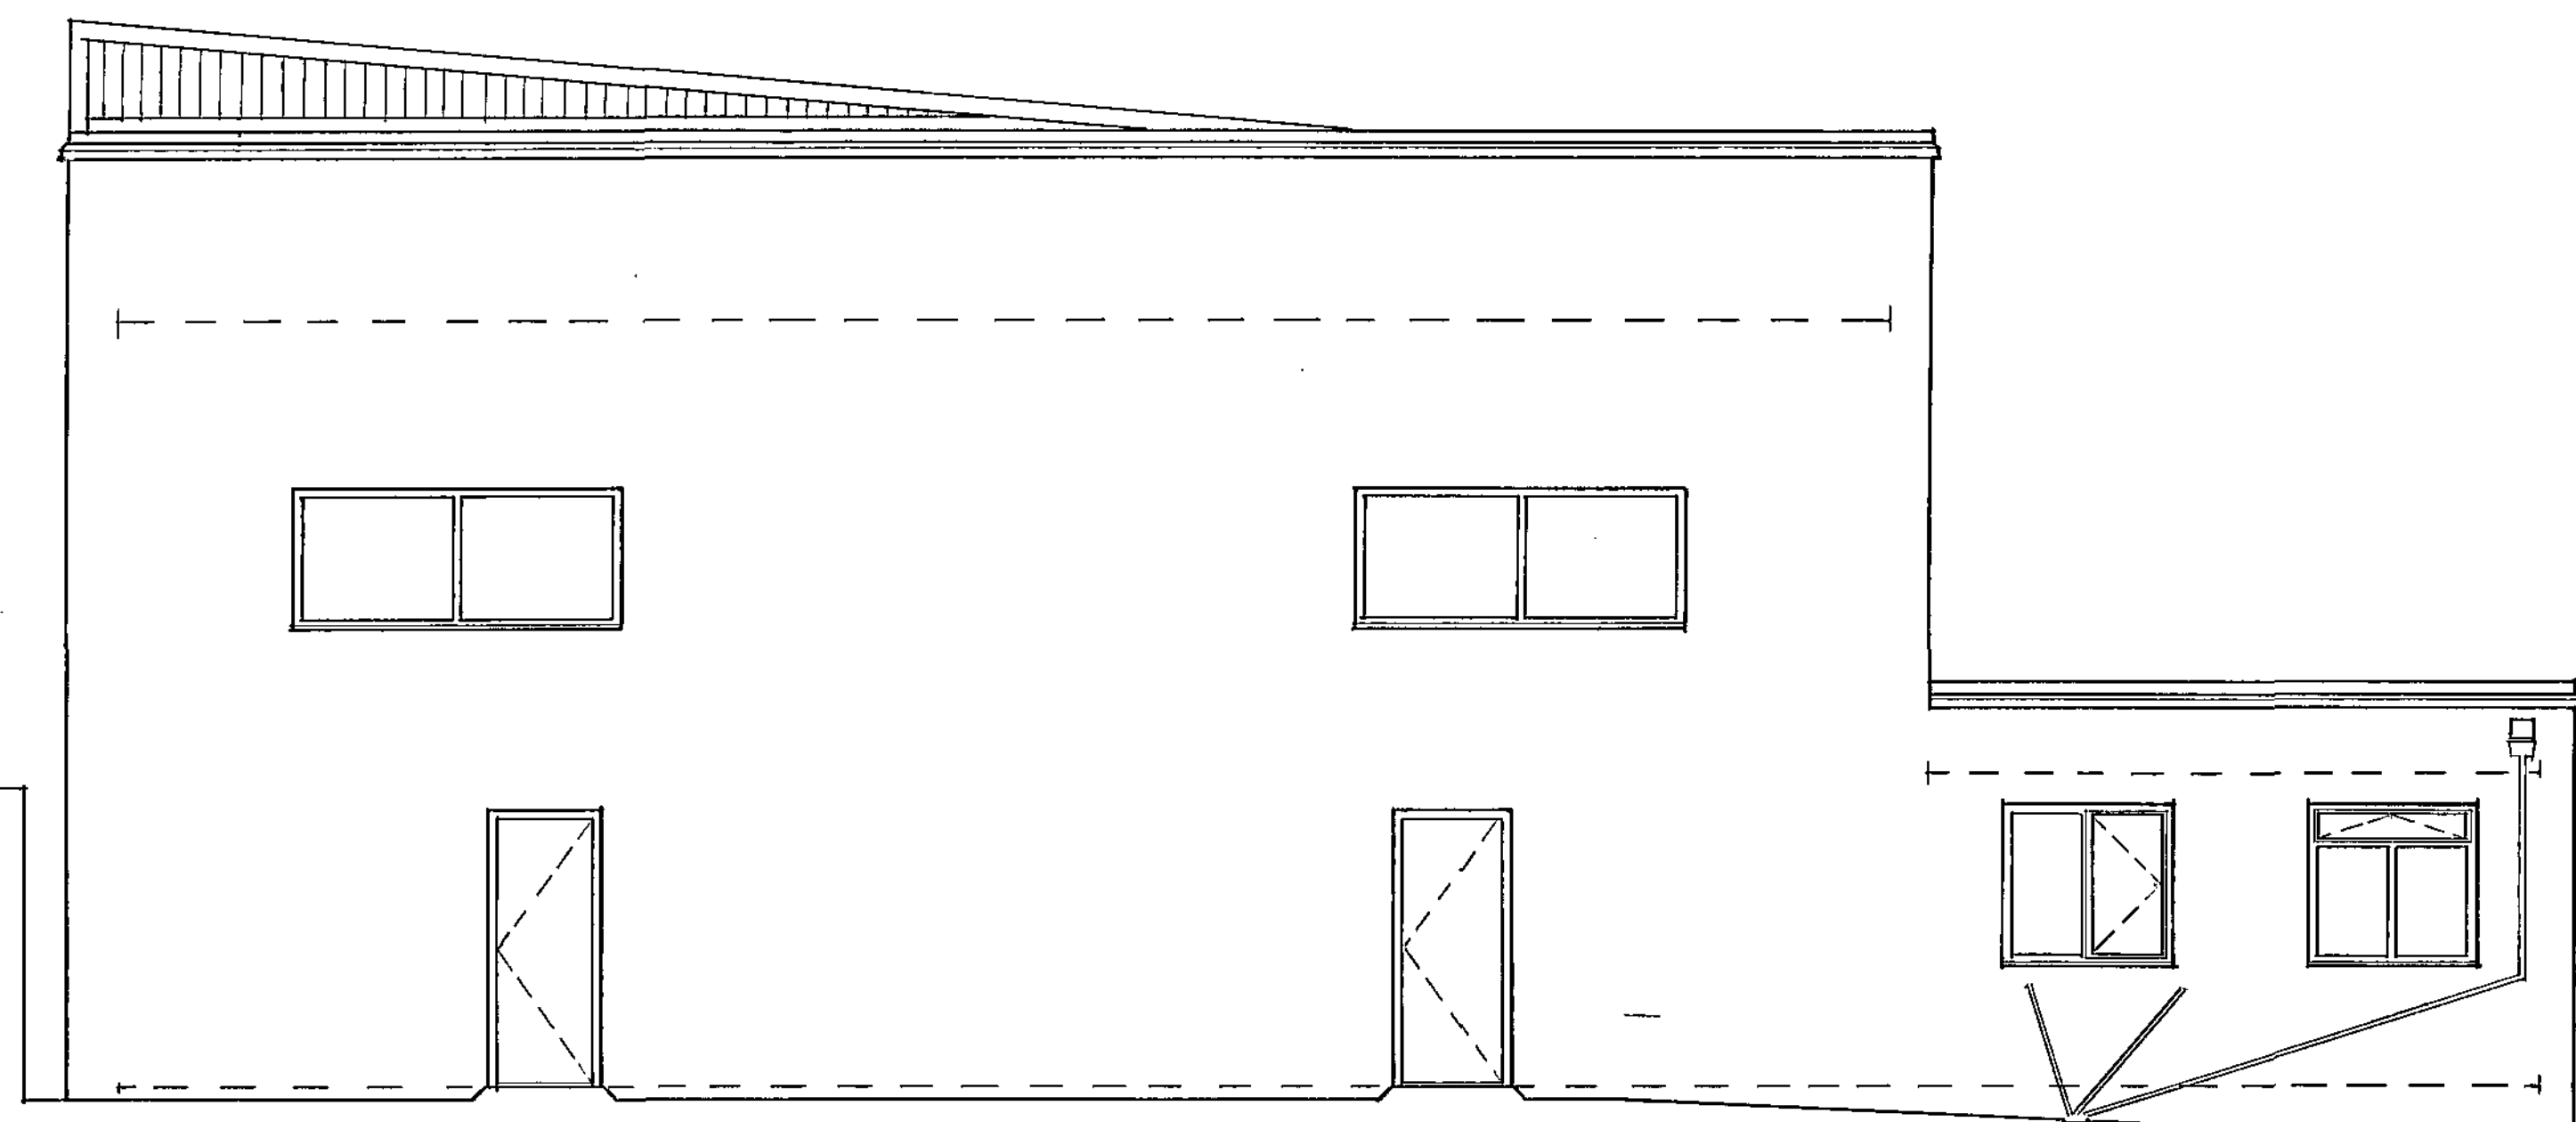


EXISTING SIDE ELEVATION

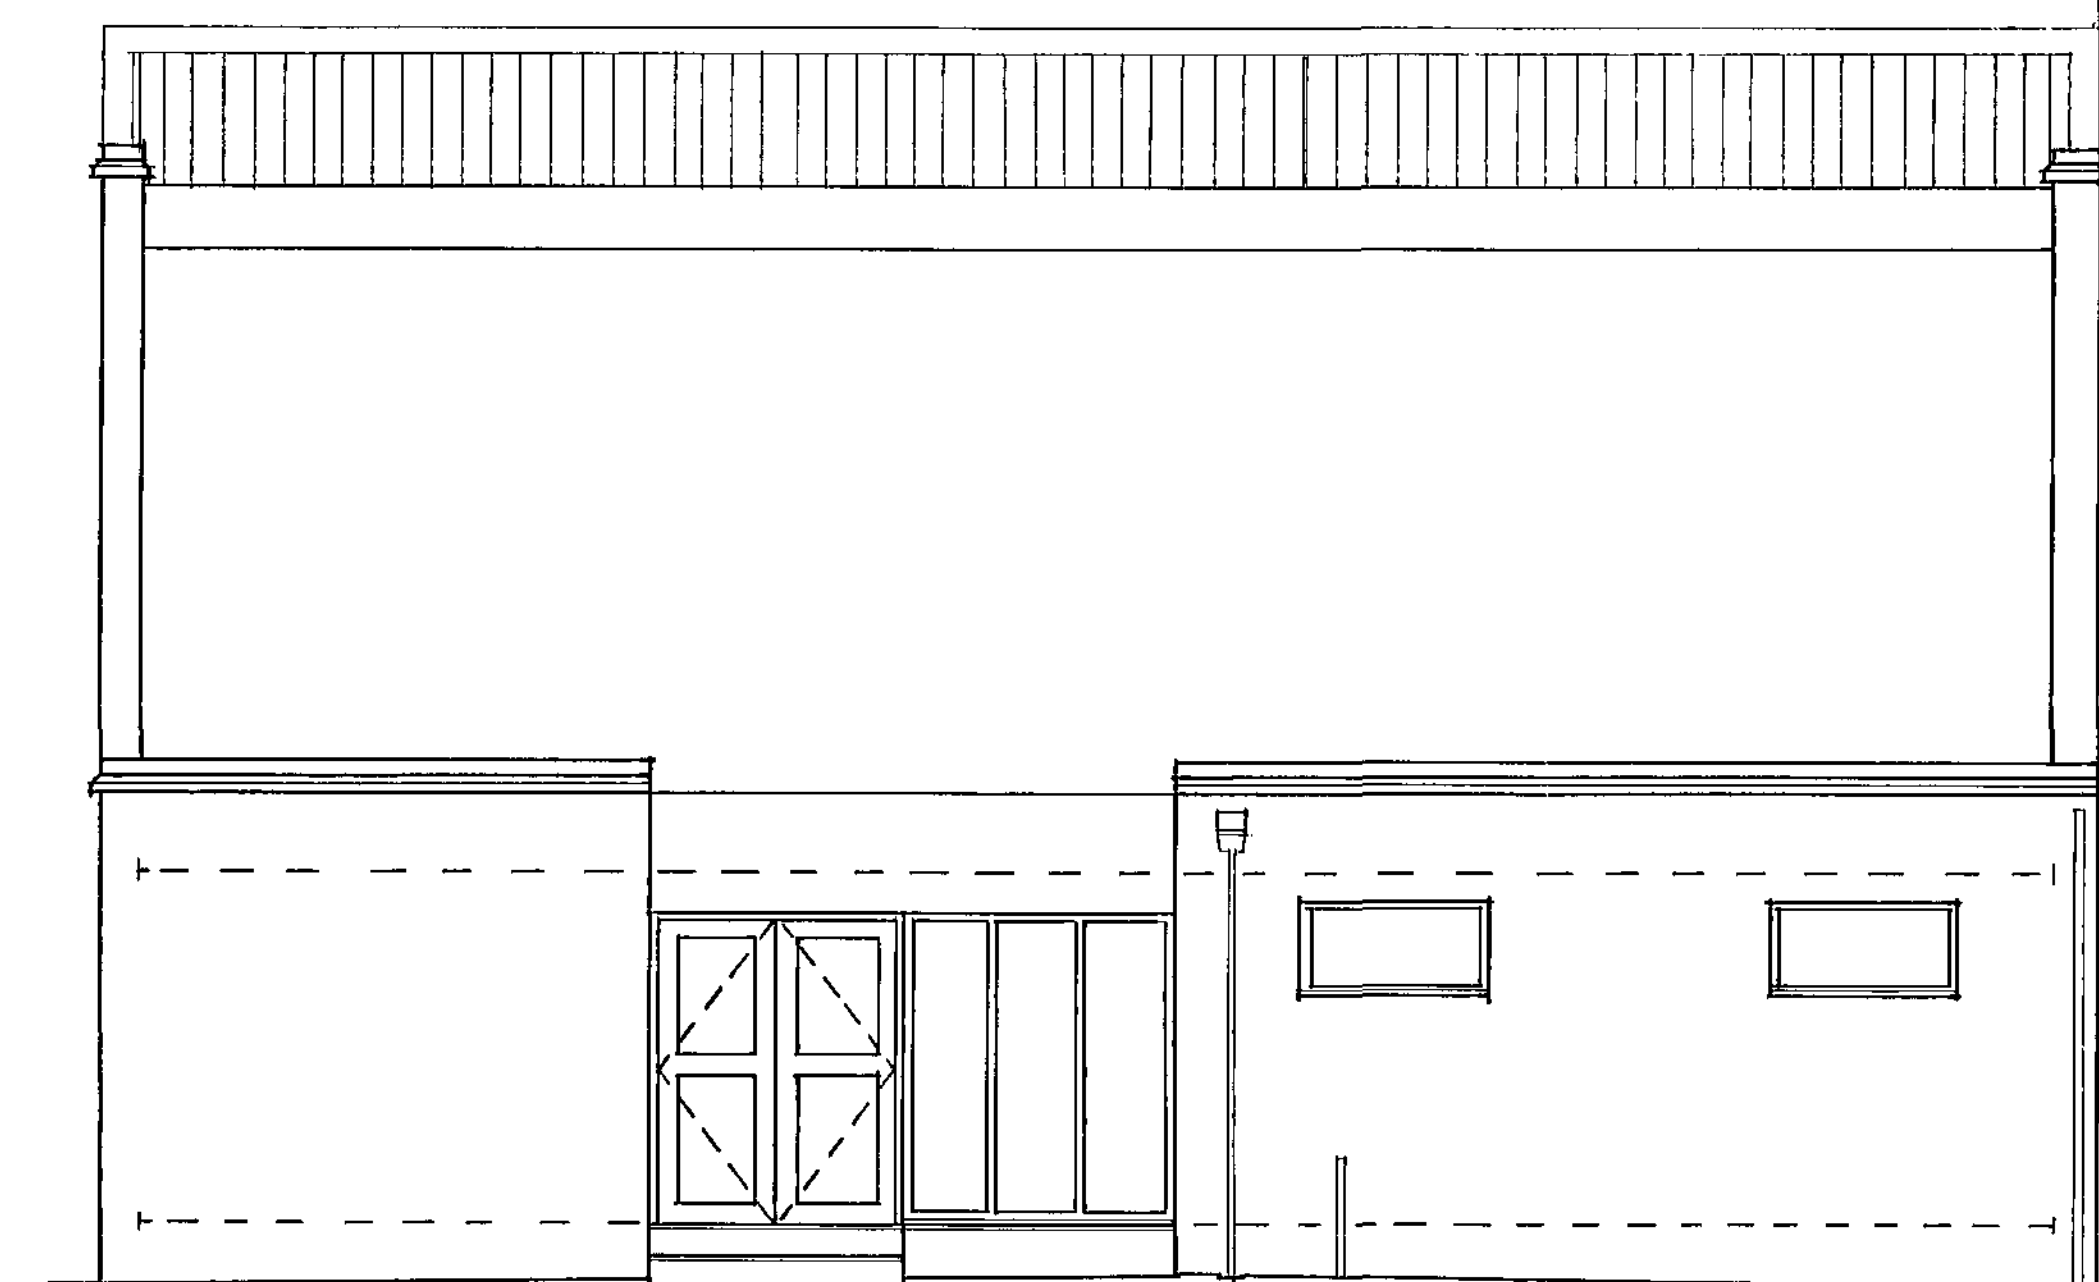

EXISTING FRONT ELEVATION

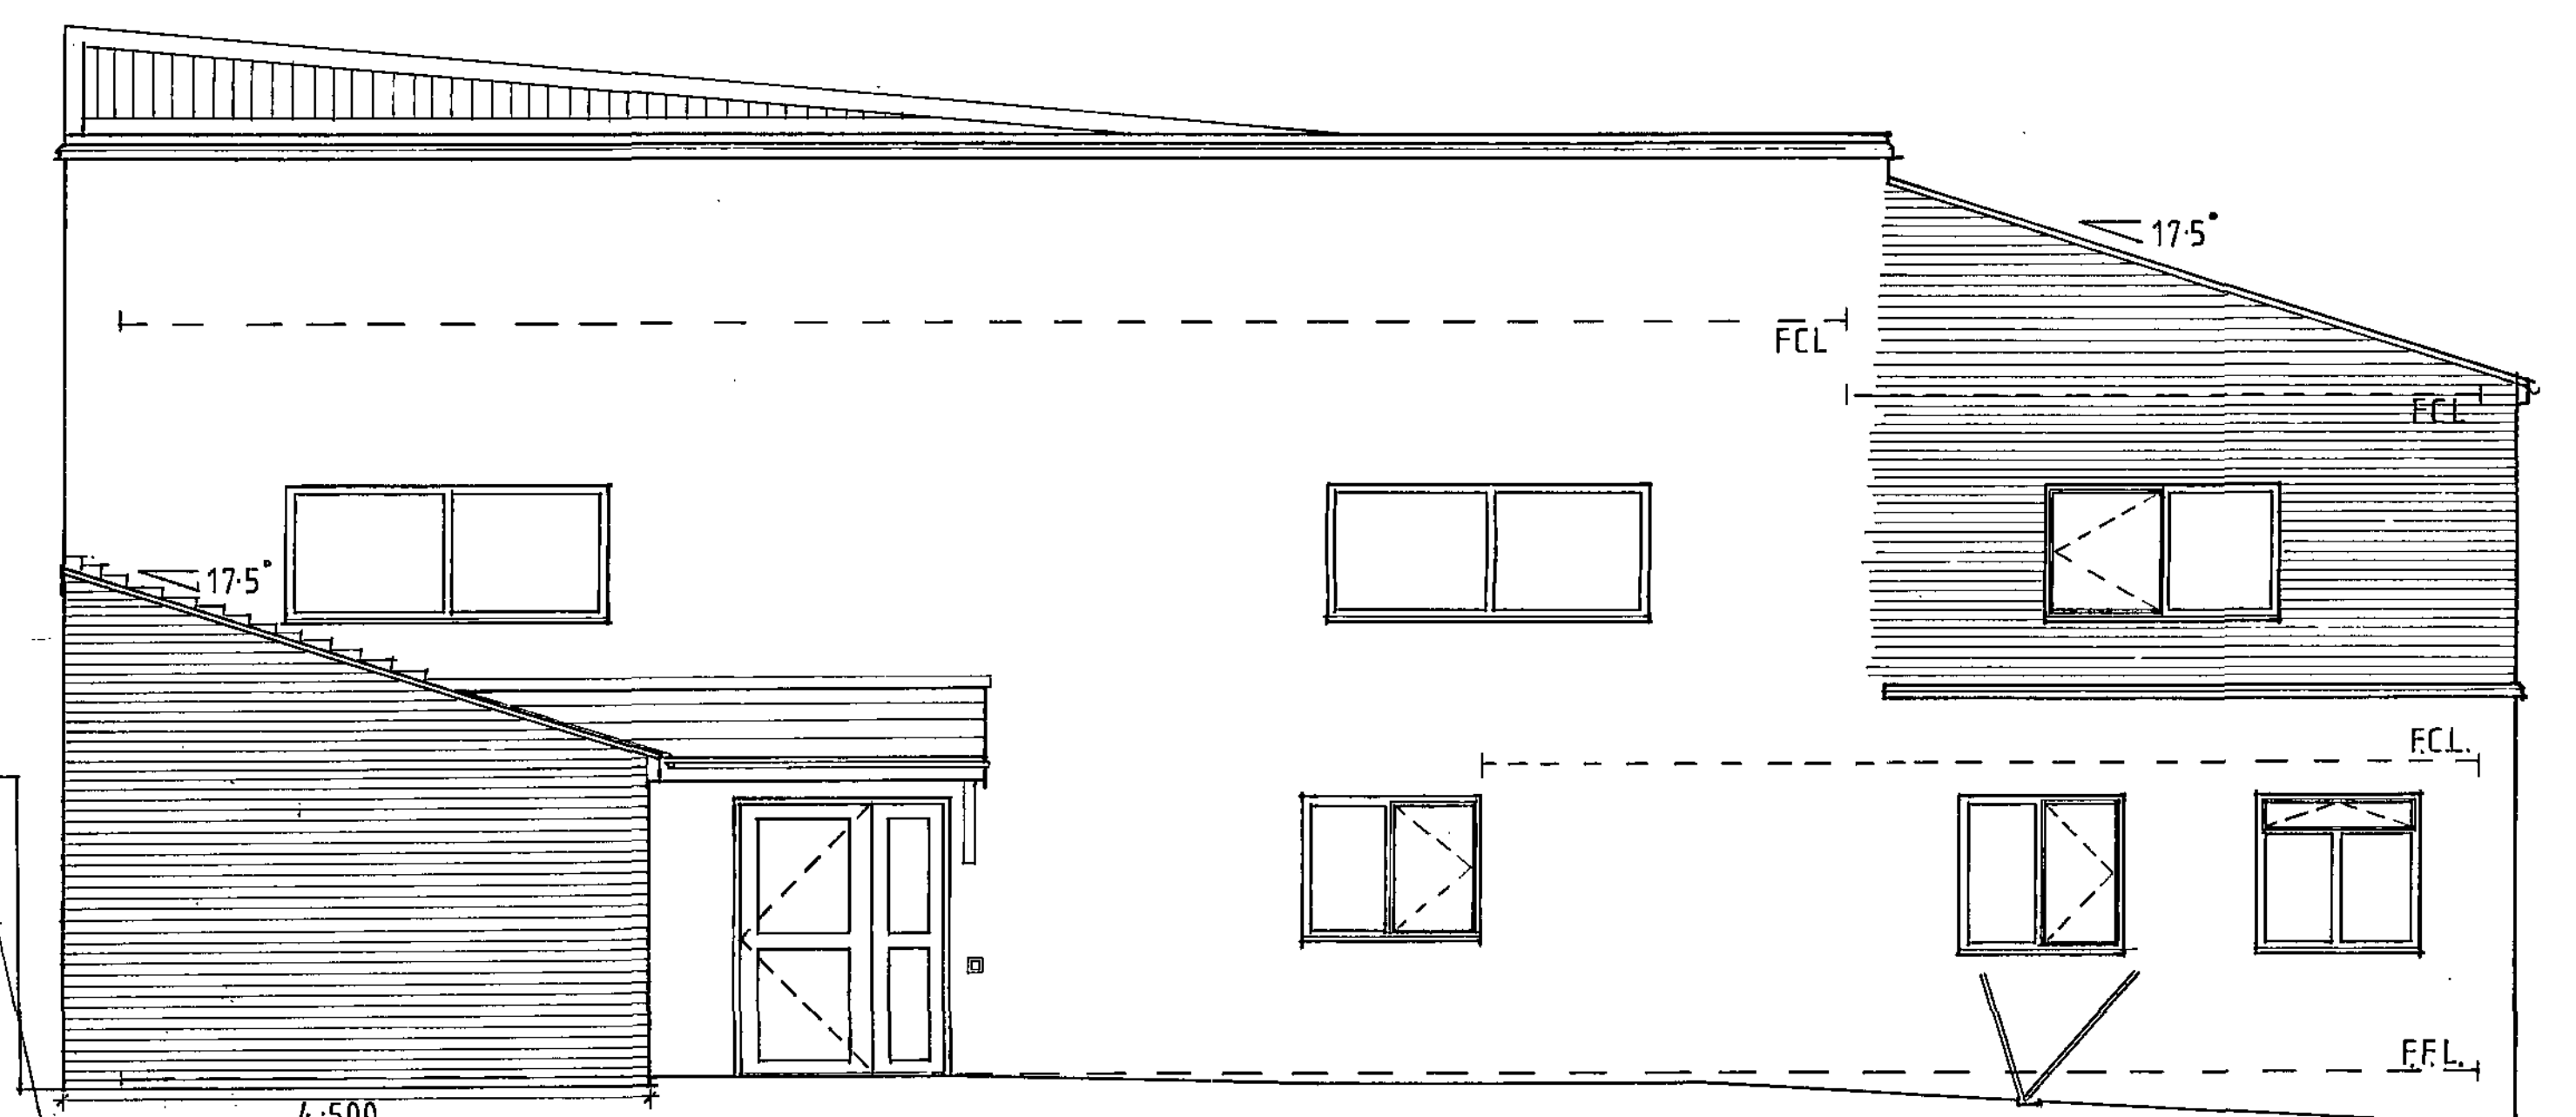

PROPOSED SIDE ELEVATION

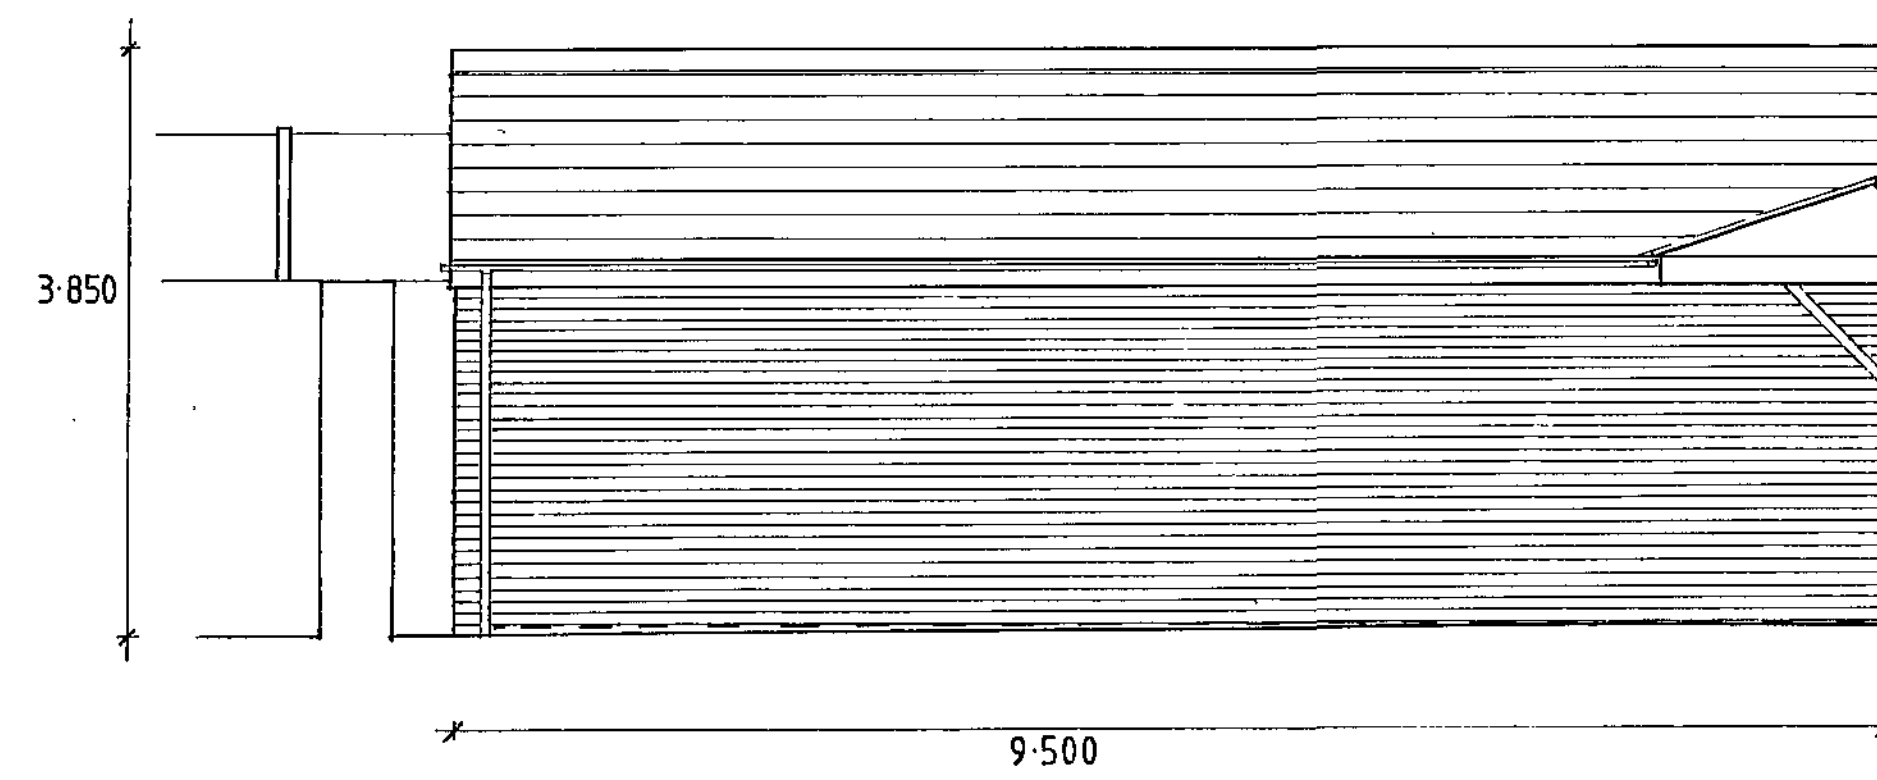

PROPOSED FRONT ELEVATION

NOTES:
All dimensions must be checked on site and not scaled from this drawing.

A	Date	Revisions

© copyright

Client
Y.M.C.A. (BARNLEY)

Job Title
REDEVELOPMENT OF
COMMUNITY HALL AT
1 BLUCHER ST
BARNLEY
S70 1AP


Drawing Title
EXISTING AND PROPOSED
ELEVATIONS

Scale 1:50

Date 20-08-09 Drawn by P. Glover

Drg No. PG 096 Rev.

NOTES:
All dimensions must be checked on site and not scaled from this drawing.

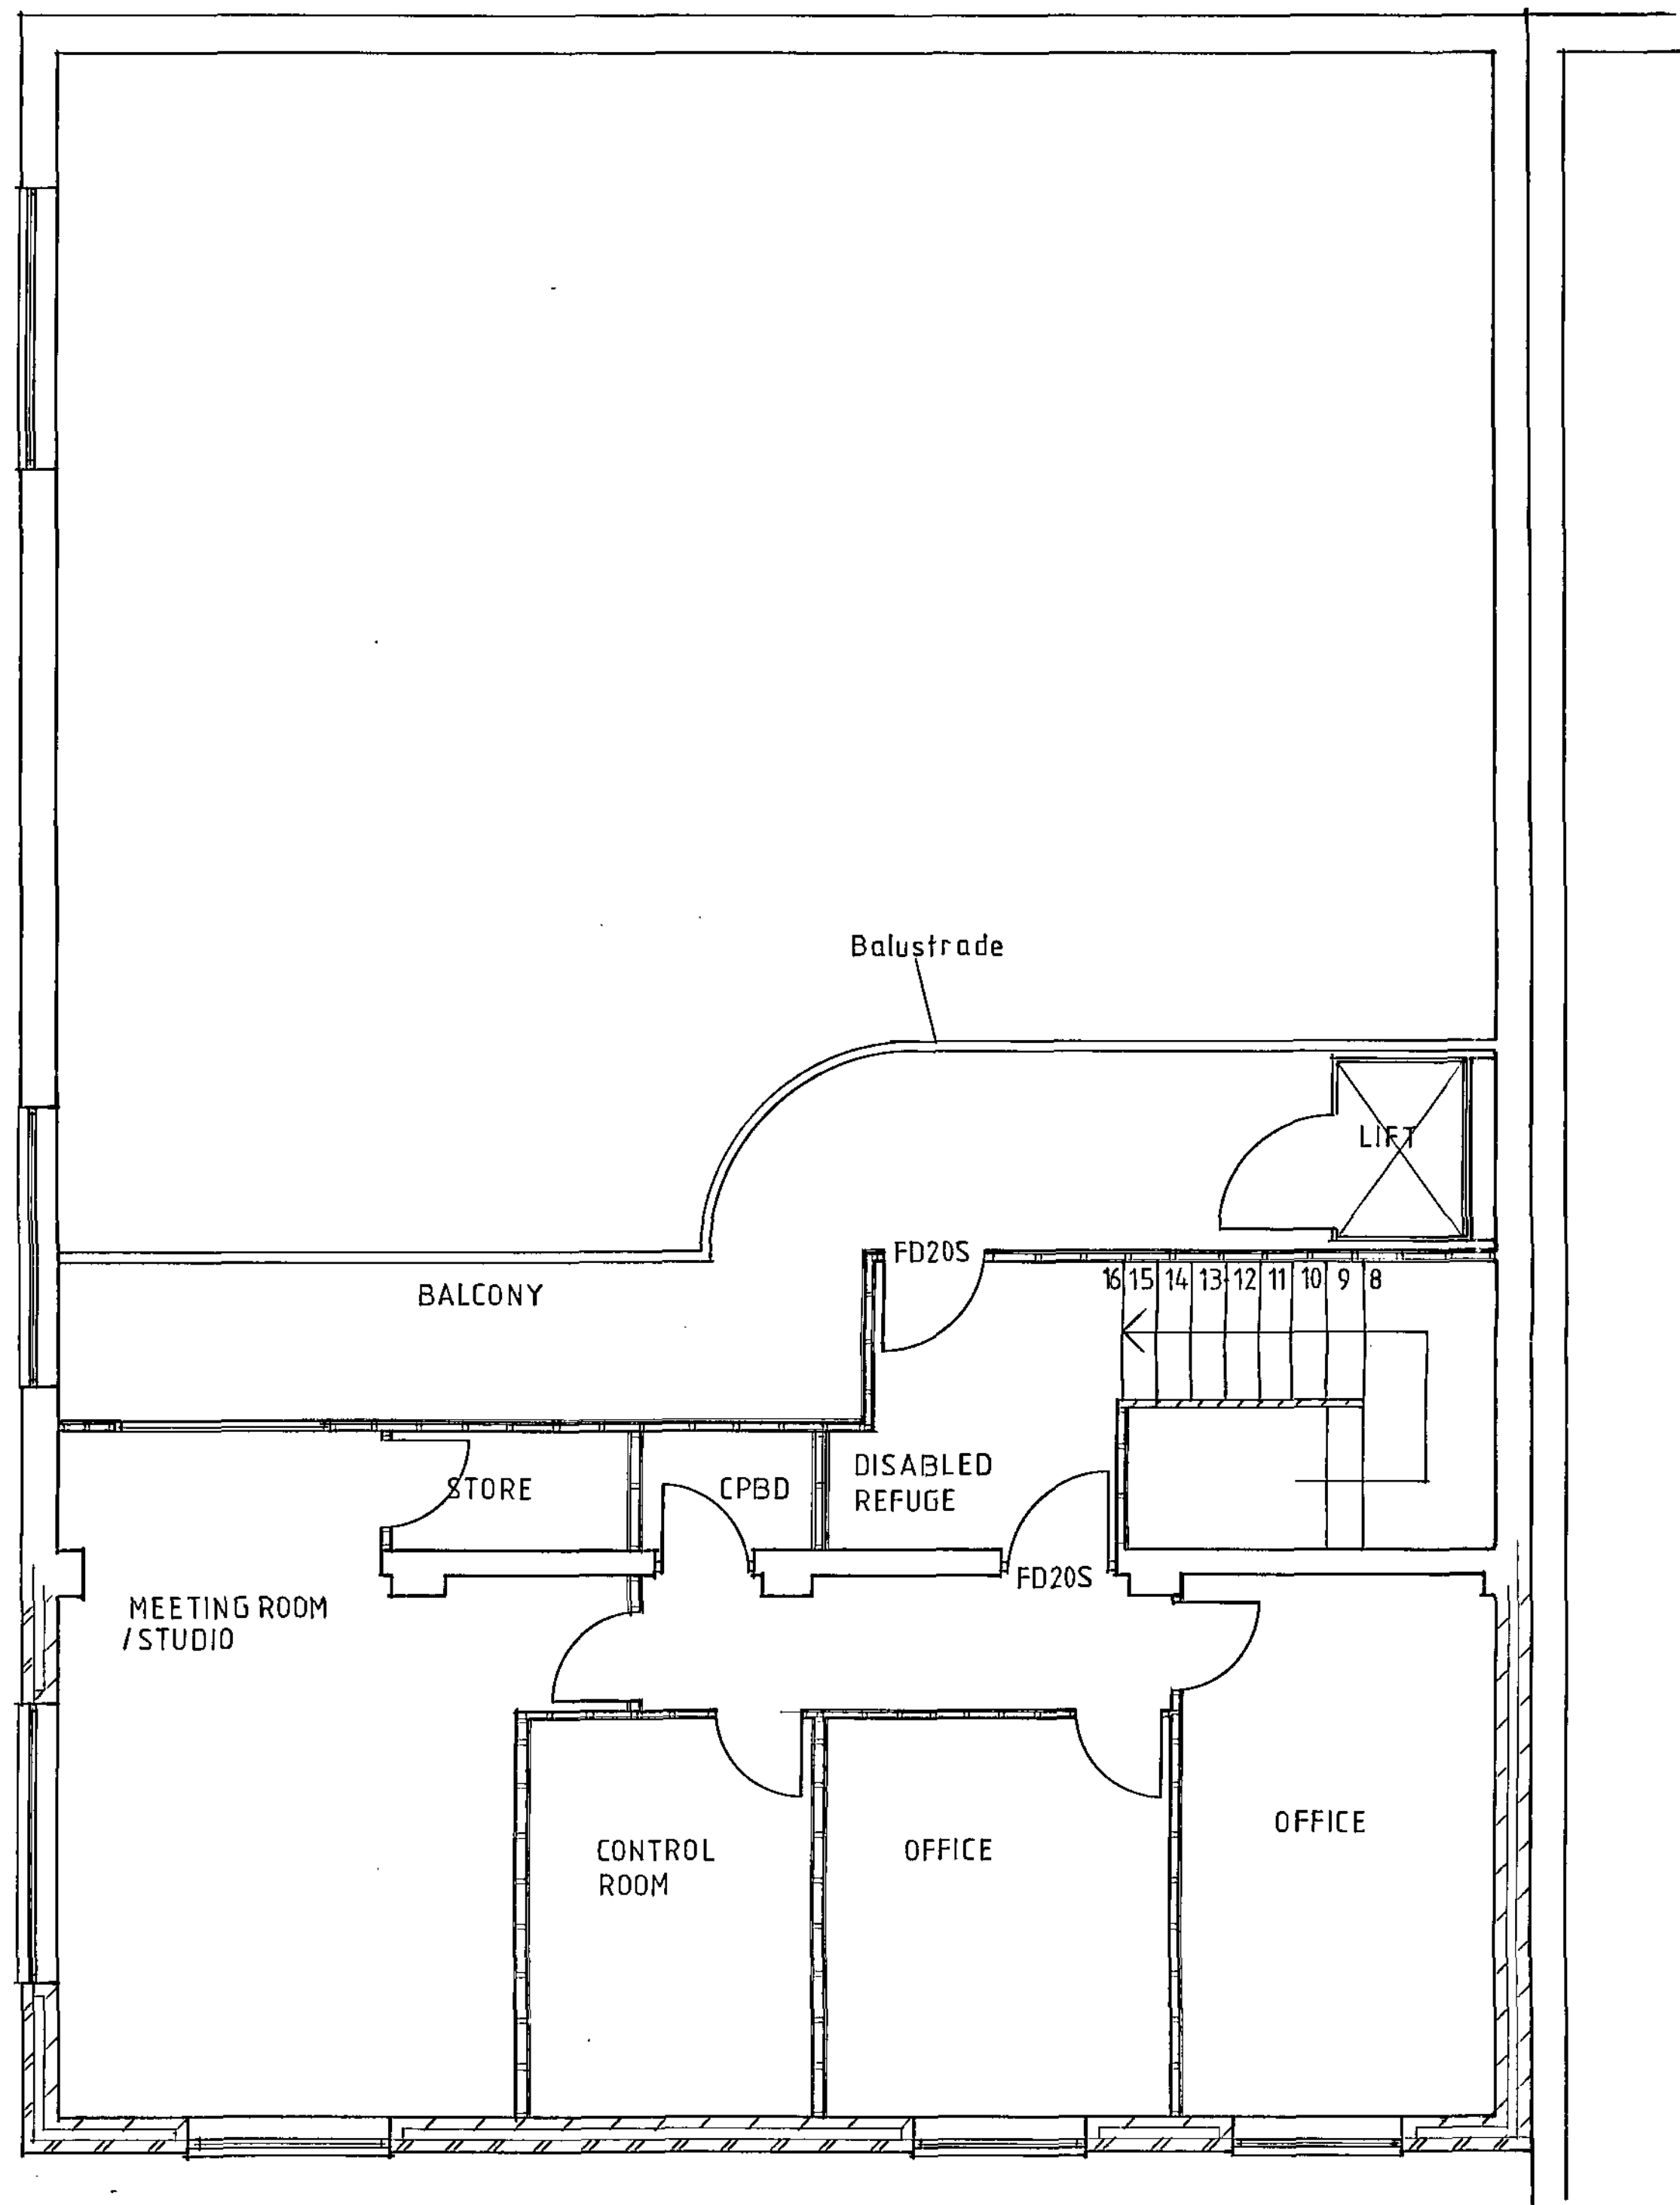

PROPOSED FIRST FLOOR PLAN

A		Date	Revisions

© copyright

Client
Y.M.C.A.(BARNSELEY)


Job Title
REDEVELOPMENT OF
COMMUNITY HALL AT
1 BLUCHER ST
BARNSELEY
S70 1AP

Drawing Title
PROPOSED FIRST FLOOR
PLAN


Scale
1:50

Date 14-07-09 Drawn by P.Glover

Drg No.	PG 093	Rev.
---------	--------	------

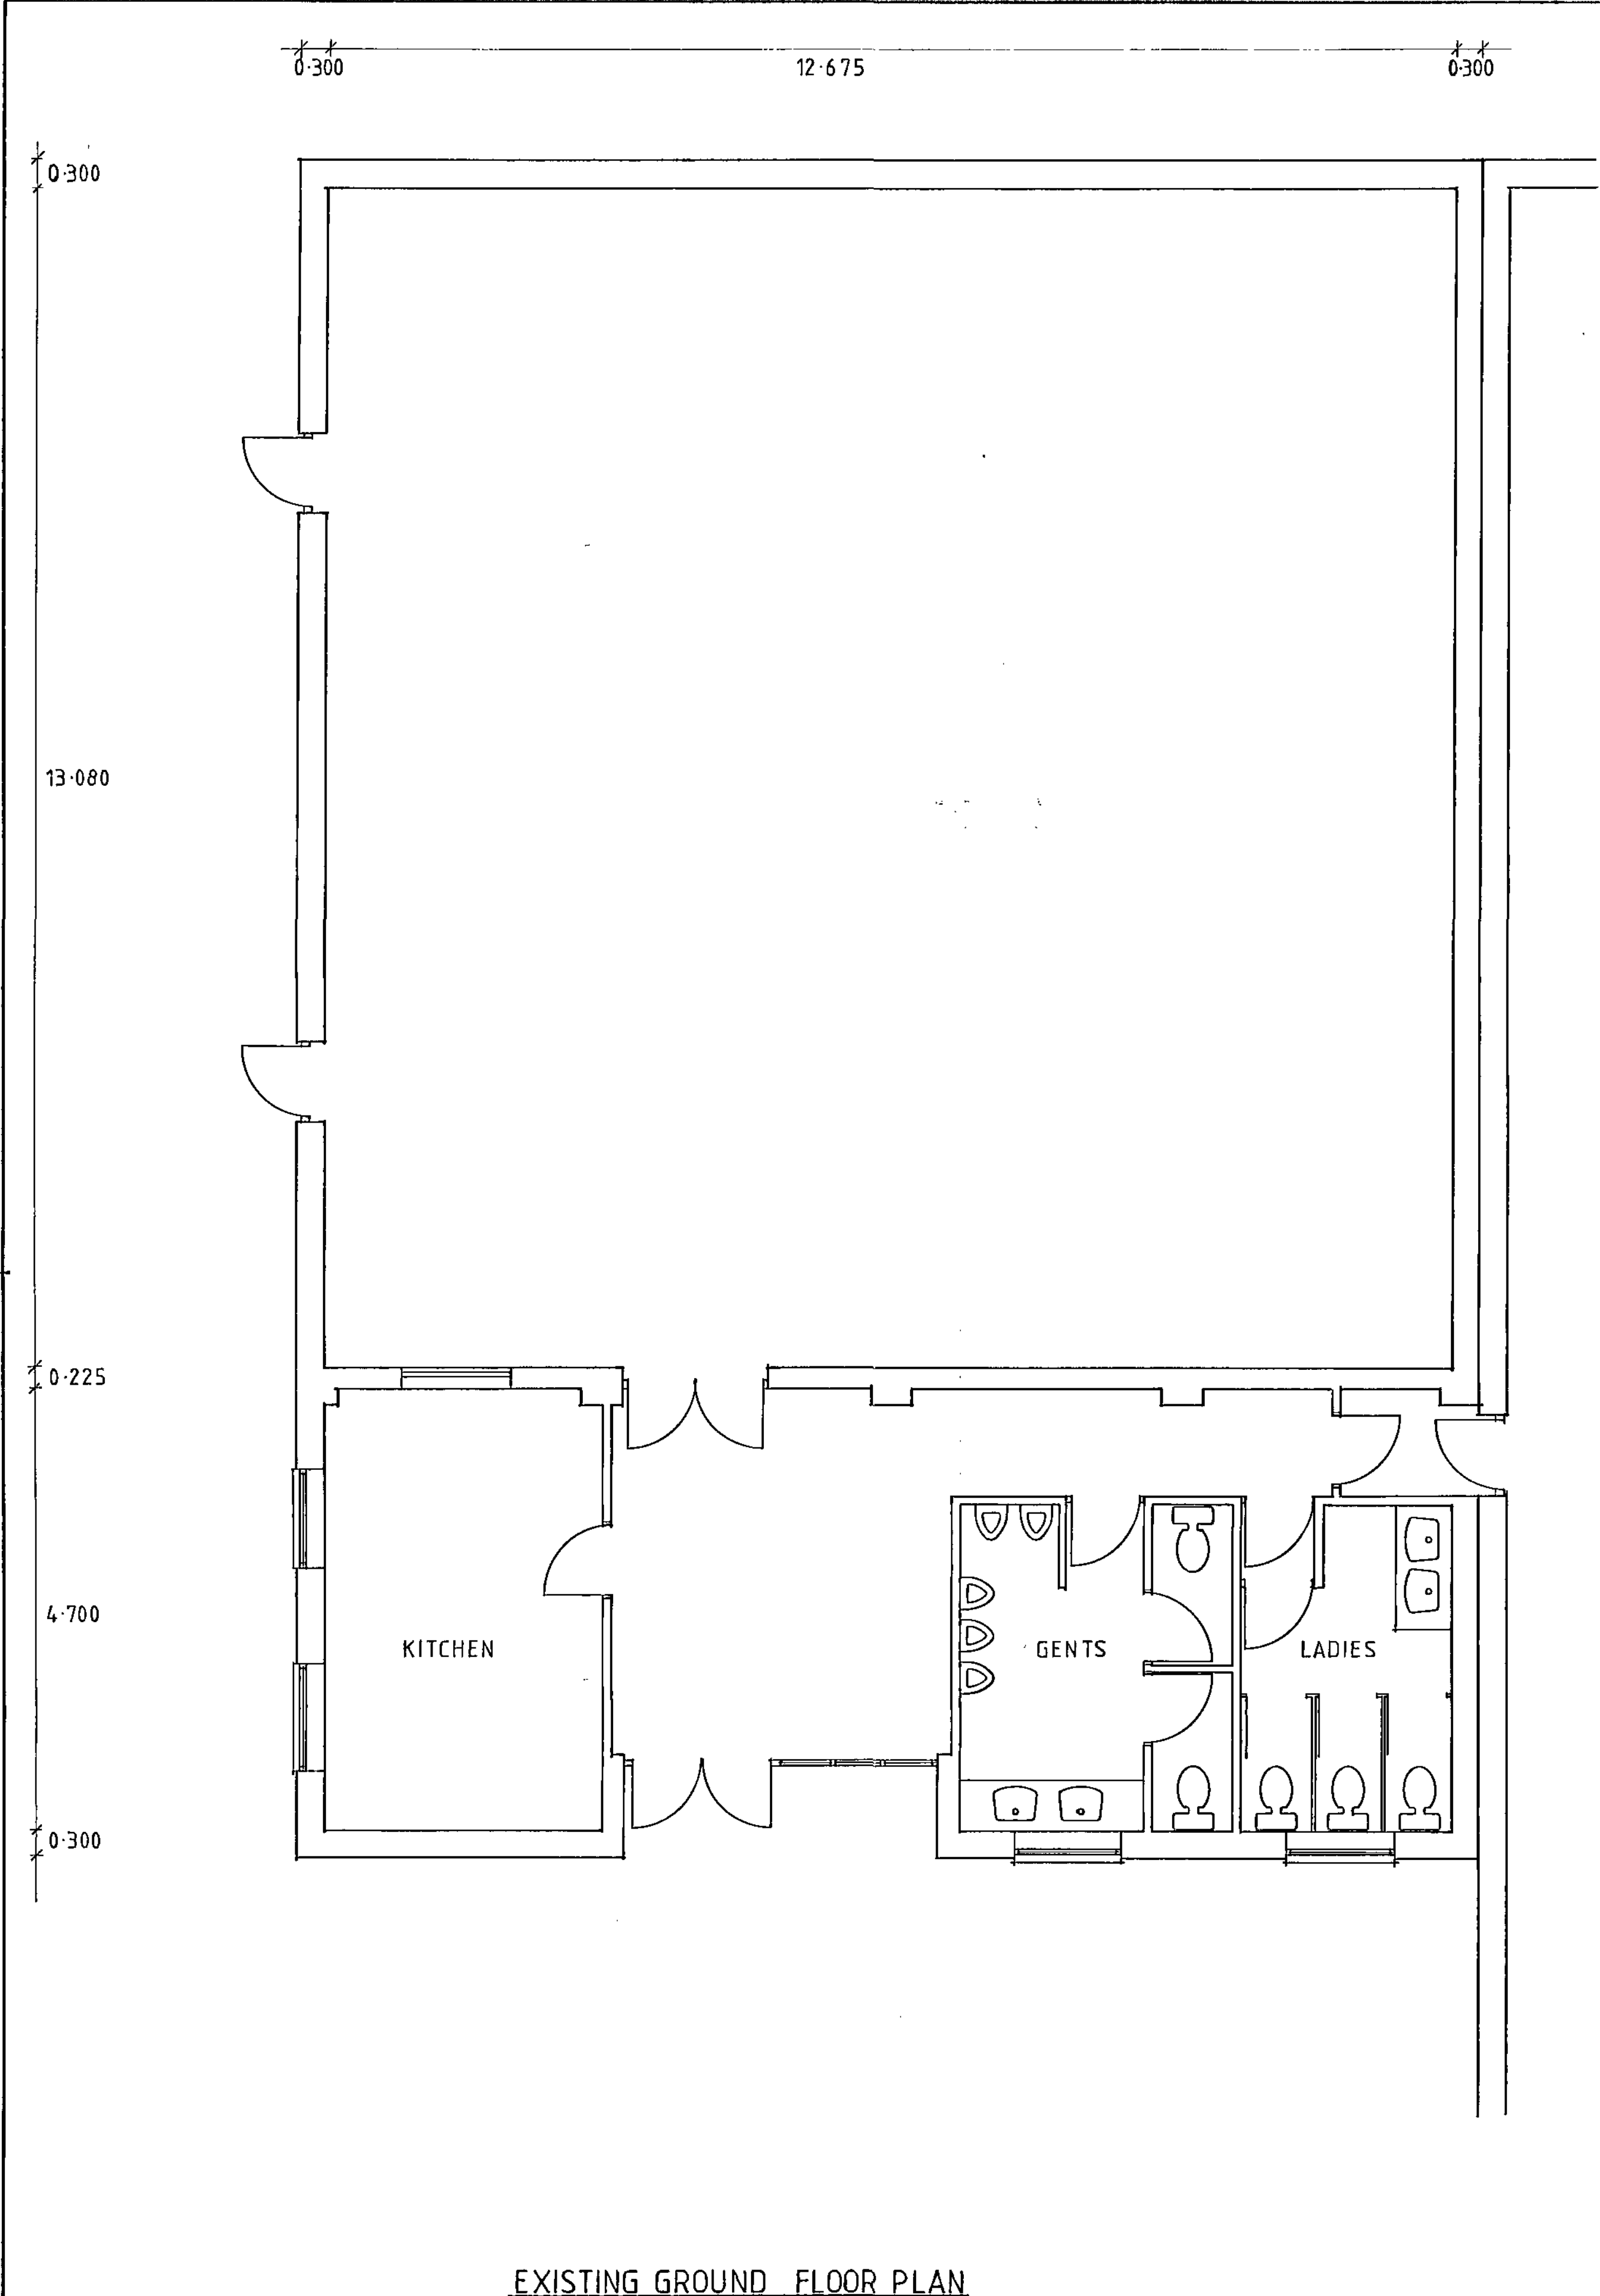

EXISTING GROUND FLOOR PLAN

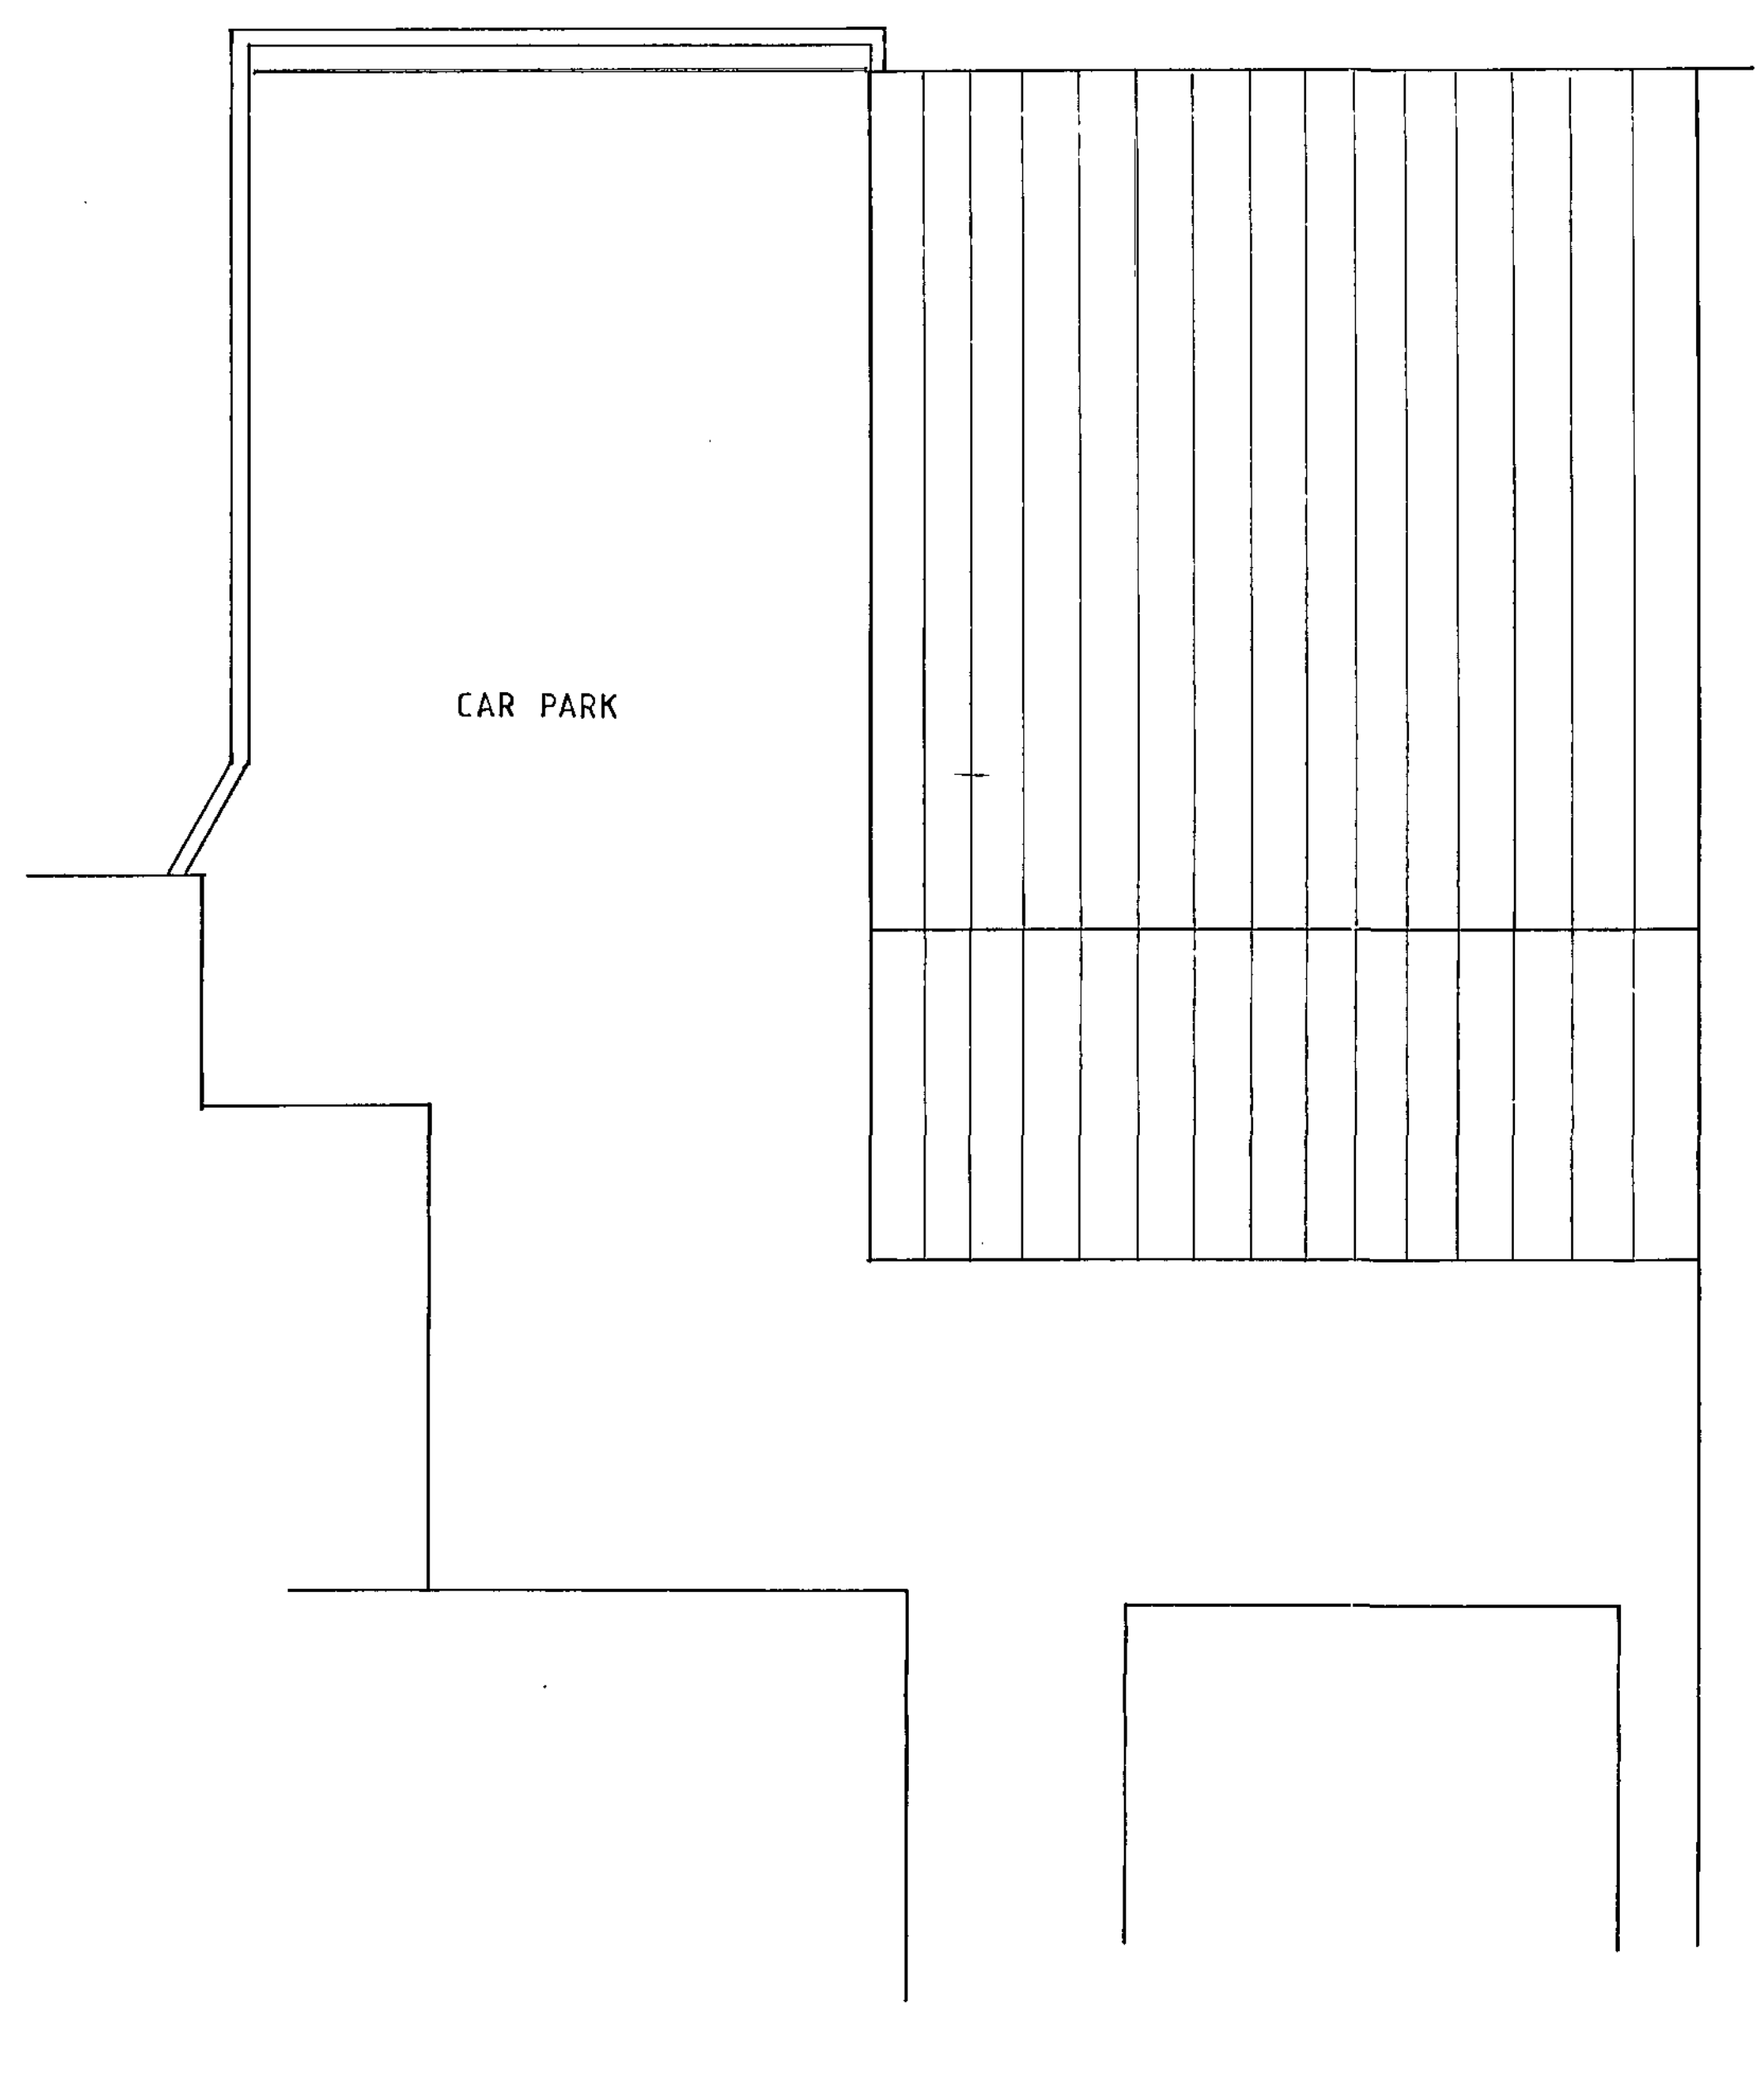

SITE PLAN

NOTES:
All dimensions must be checked on site and not scaled from this drawing.

A		Date	Revisions

© copyright

Client
Y.M.C.A.(BARNSELY)

Job Title
REDEVELOPMENT OF
COMMUNITY HALL AT
1 BLUCHER ST
BARNSELY
S 70 1AP.

Drawing Title
EXISTING FLOOR AND
SITE PLAN

Scale 1:50 1:100

Date 17-06-09 Drawn by P.Glover

Drg No.	PG 092	Rev.
---------	--------	------