




FRONT ELEVATION

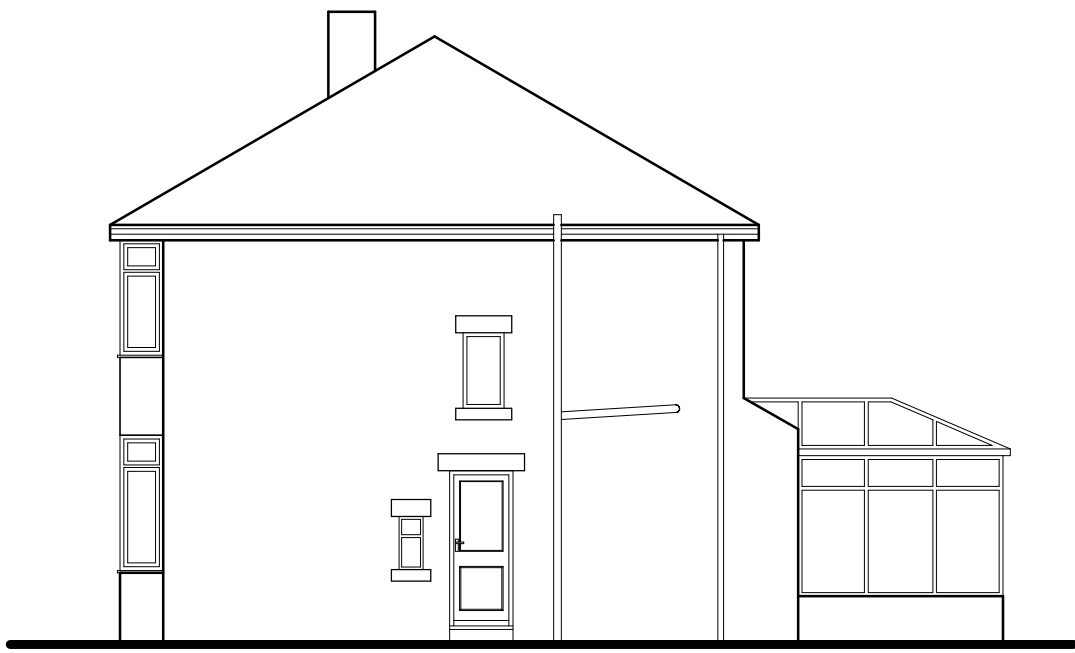

SIDE ELEVATION




REAR ELEVATION

General notes


This drawing is copyright and is not to be copied or reproduced in any way without obtaining prior consent.

The project to which this drawing applies should, if applicable, be undertaken in full compliance with the C.D.M. Regulations (2007), and under the control of a client appointed C.D.M. Co-ordinator


Any work that is carried out adjacent to any existing 'Party Walls and Boundary Party Walls' the client is to ensure that the requirements of the Party Wall Act 1996 are strictly adhered to and all the legal requirements of that act are to be discharged prior to commencement of any work.

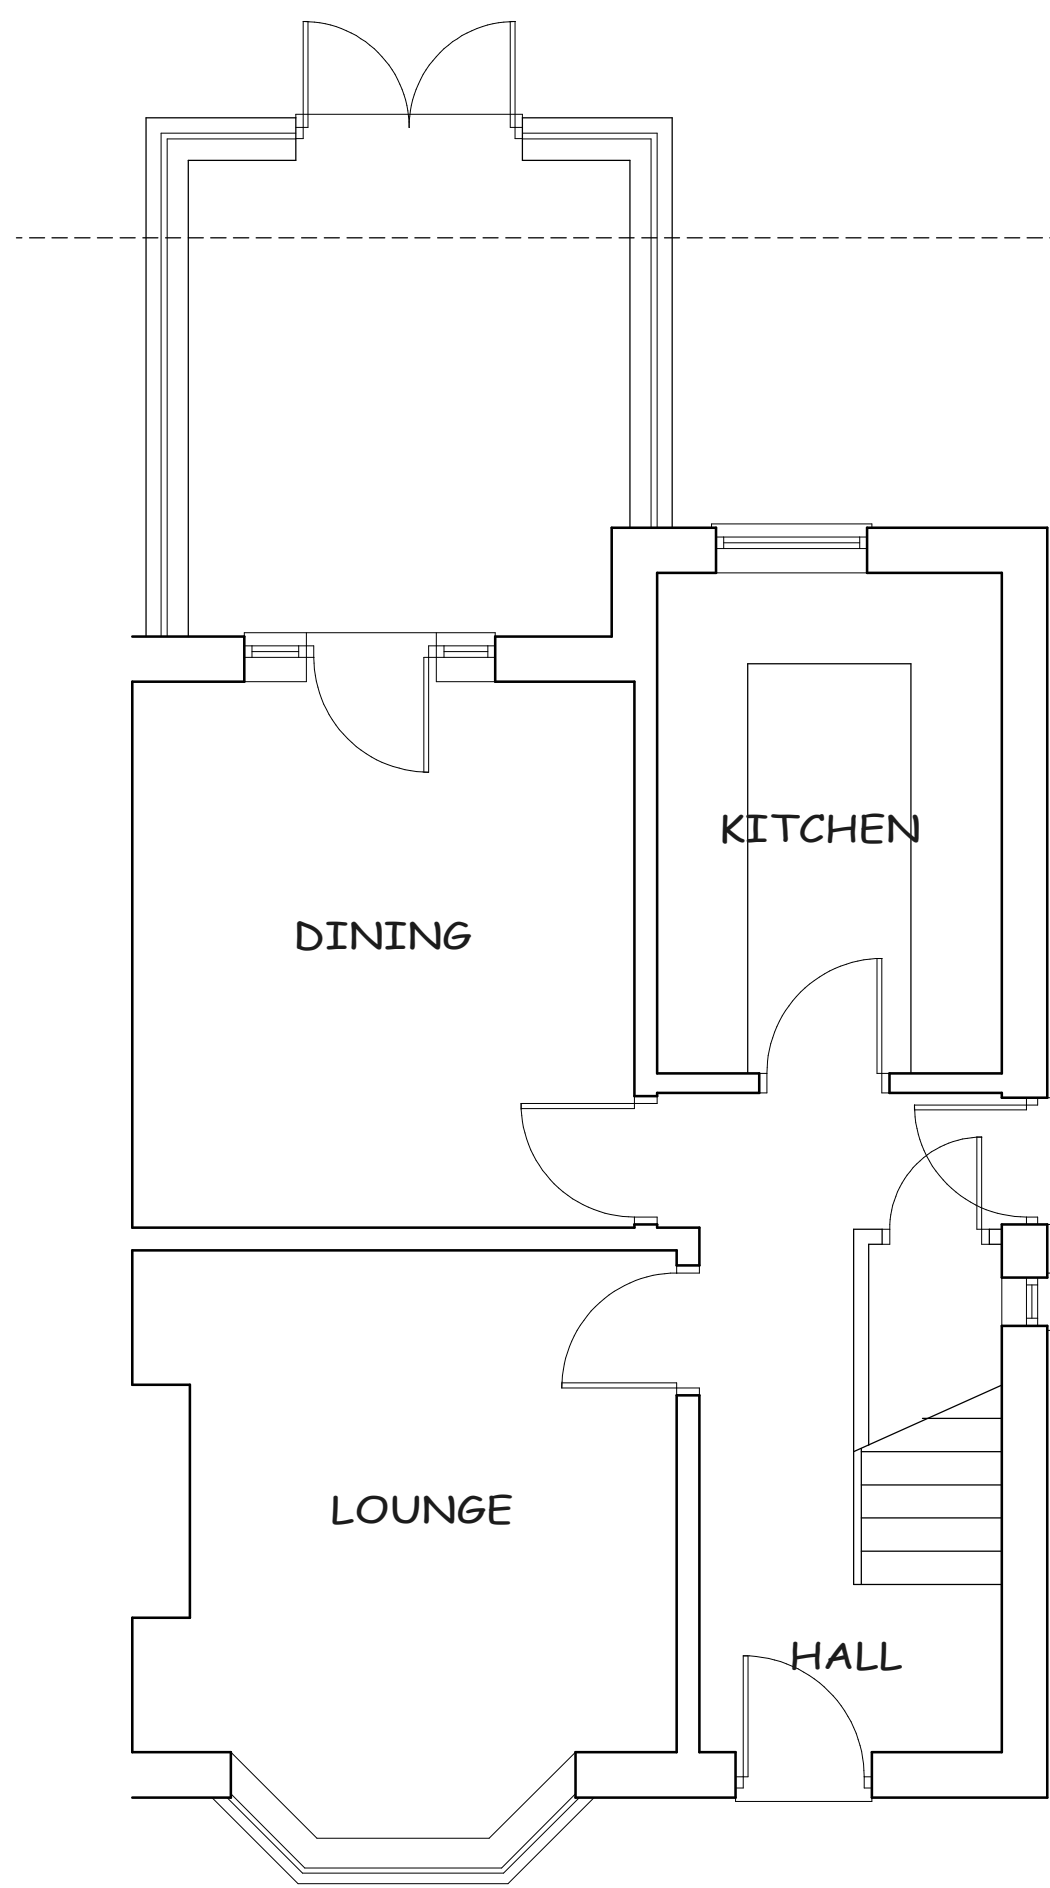

GROUND FLOOR

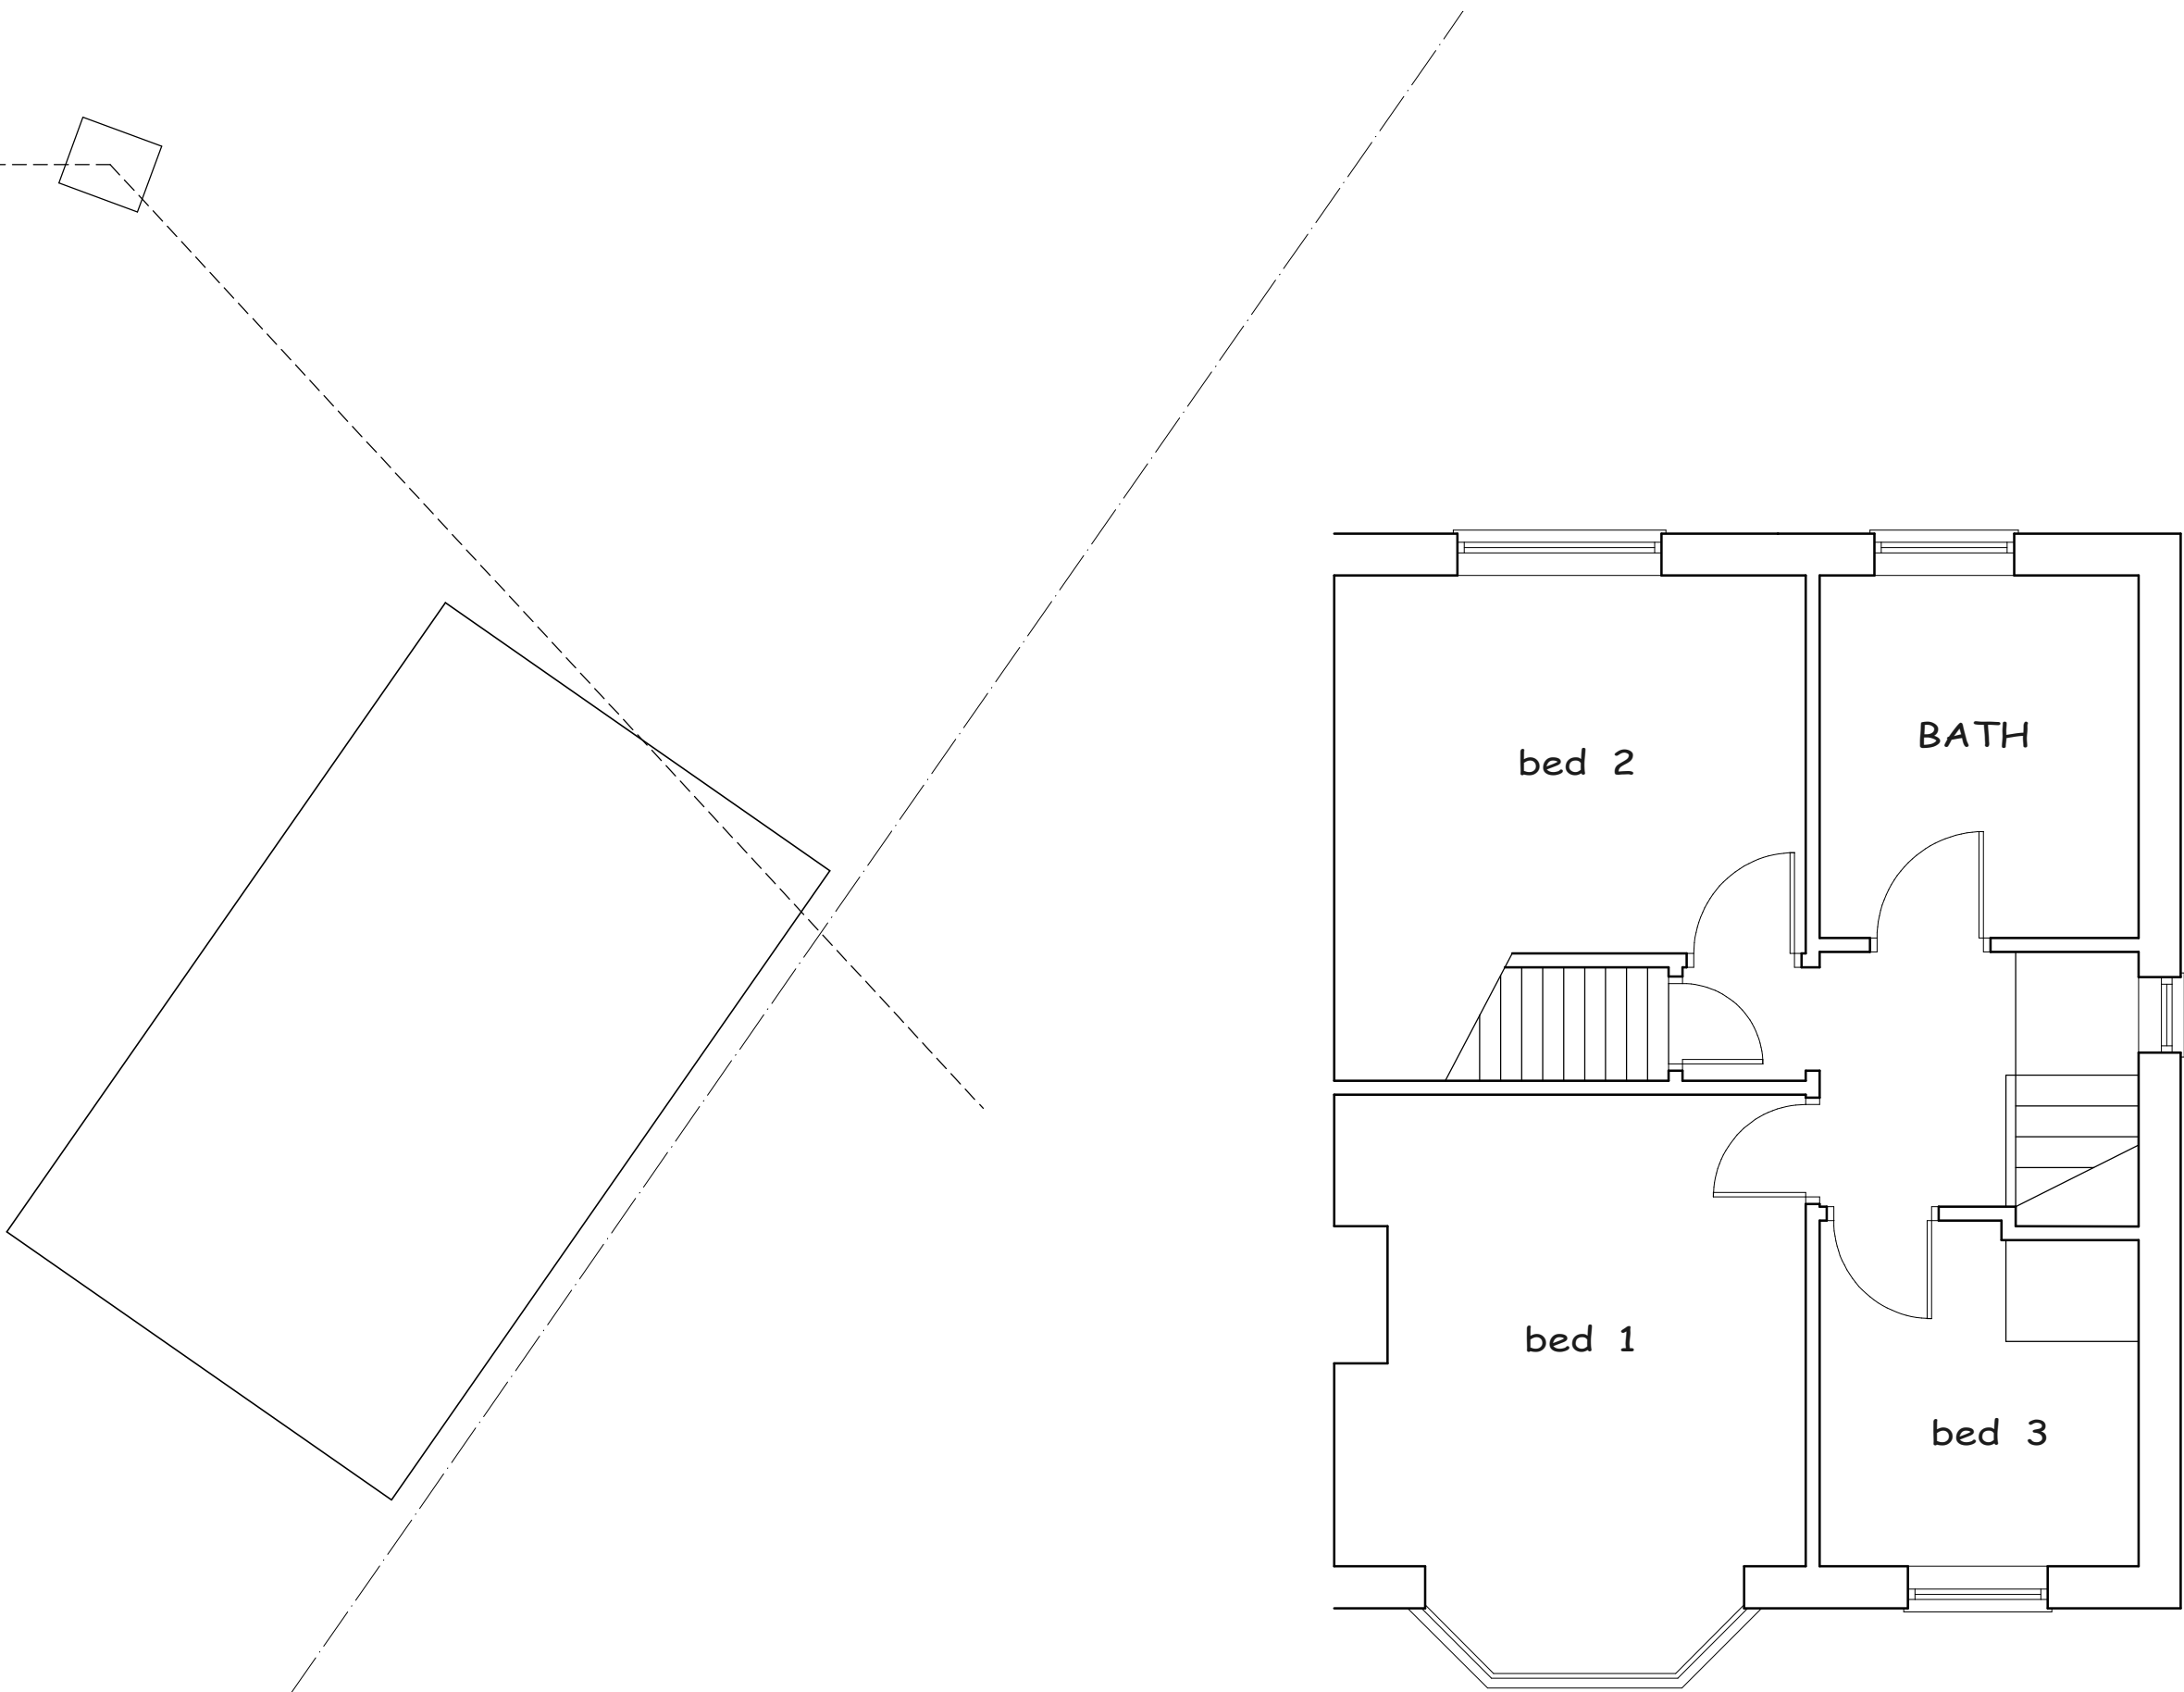

FIRST FLOOR

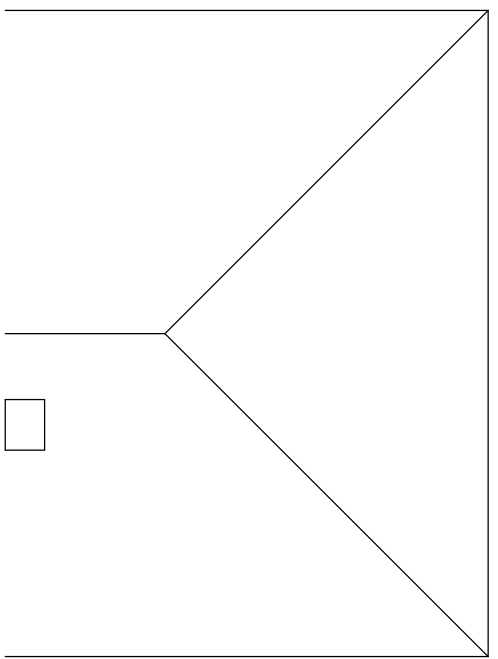

rev	date	description

title
EXISTING
project
PROPOSED EXTENSION
23 THE CROFT
ELSE CAR
BARNLEY
client
Mr. & Mrs. A. LINDSAY

job no	drg no	rev
DX.70	1	date Dec 10
scales :- 1: 50 1: 100		

310 Herringthorpe Valley Road
Rotherham
South Yorkshire
S65 3AG
Phone: 01 709 320598
Fax: 01 709 325676
E-mail: pete@buildingdesignstudio.com
web: www.buildingdesignstudio.com

