



REVISIONS		
Date	Description	By
A Sep' 09	Reduction in overall scale of development & change of use to stable & menage	SS
B Apr' 10	Reduction in overall size of yard area & stable block	SS


DO NOT SCALE FROM DRAWING FOR CONSTRUCTION PURPOSES

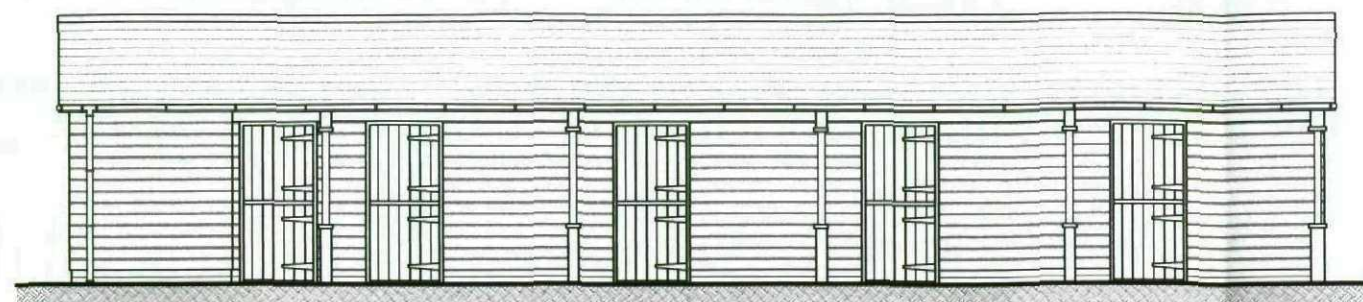

FRONT ELEVATION
north east facing

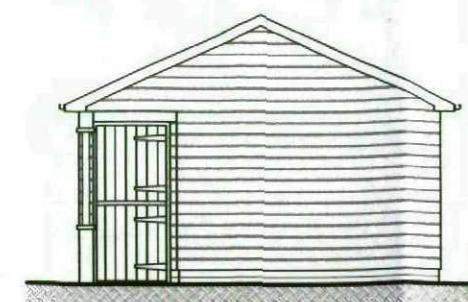


SIDE ELEVATION
north west facing

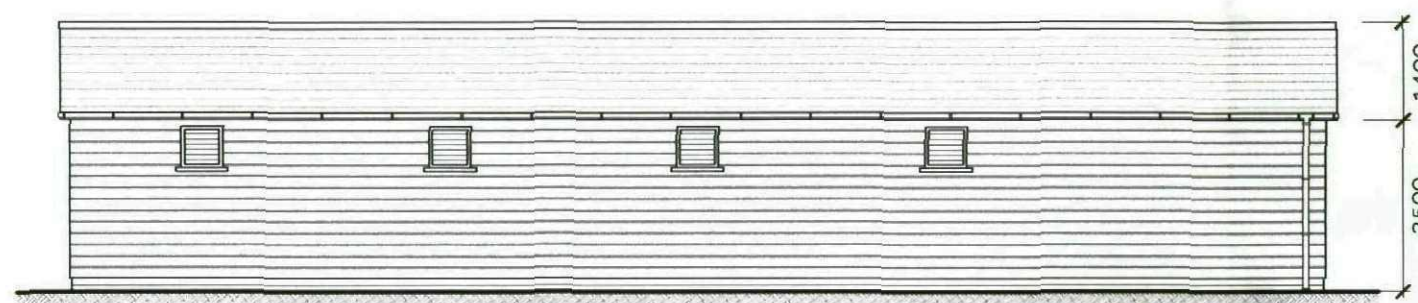


REAR ELEVATION
south west facing

PROPOSED ELEVATIONS
SCALE @ 1:100

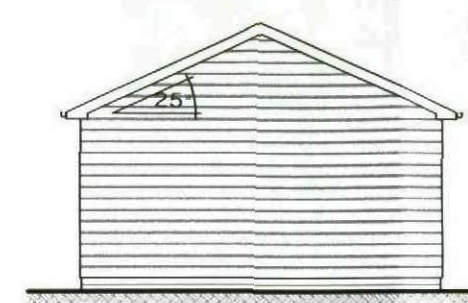

SIDE ELEVATION
south east facing

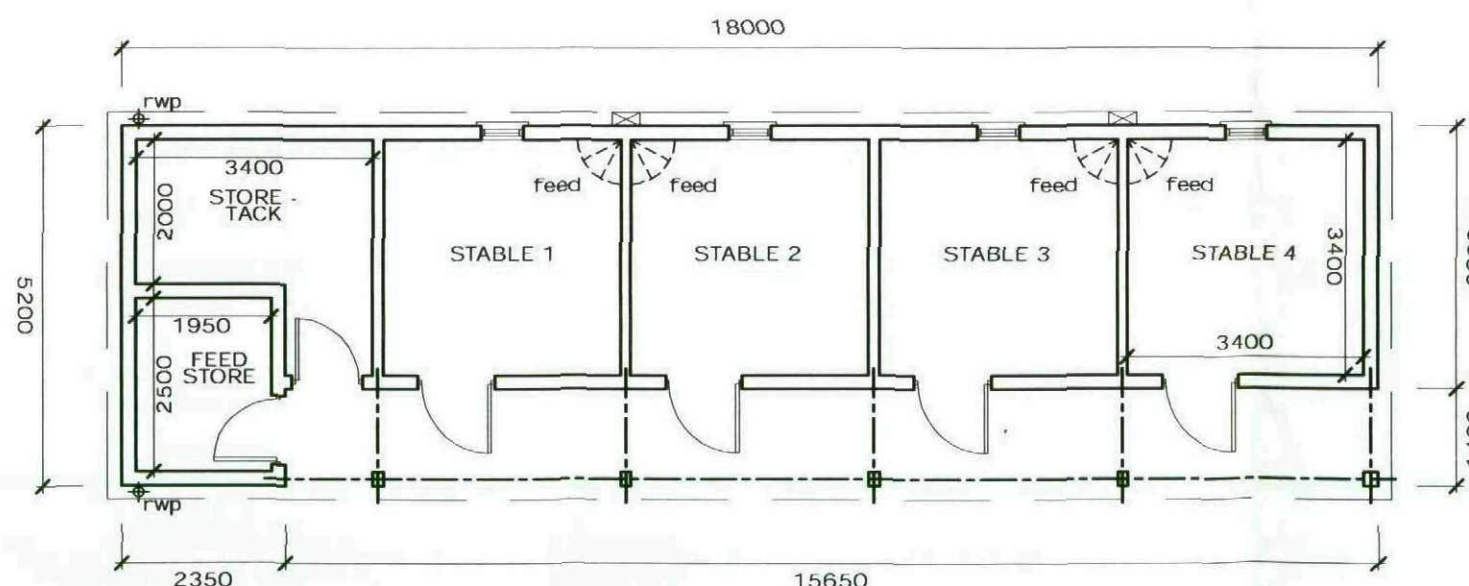

FLOOR PLAN

PROPOSED FLOOR LAYOUT
SCALE @ 1:100

WALLS

TO BE OF TIMBER CONSTRUCTION WITH A DARK TIMBER CLAD FINISH ON A PLINTH OF TWO COURSES OF NATURAL STONE OR FOUNDATION BLOCKS.

ROOF

ROOF STRUCTURE TO BE OF TRADITIONAL TIMBER CONSTRUCTION WITH A SMOOTH 'DARK GREY' CONCRETE INTERLOCKING TILE COVERING WITH CONCRETE RIDGE TILES.

FASCIAS & SOFFITS

FASCIAS AND BARGEBOARDS AT GABLES TO BE OF STAINED HARDWOOD WITH SOFFIT TO VERANDA / OVERHANG VERGE BEING OF STAINED, 'V' JOINTED TONGUE AND GROOVE BOARDING.

DOORS / LOUVRE VENTS

DOORS TO BE OF STAINED HARDWOOD COMPRISING OF 'V' JOINTED, TONGUE AND GROOVED, LEDGED, BRACED AND BOARDED STABLE DOORS IN TIMBER FRAMES. LOUVRE VENTS TO STABLES AT THE REAR ELEVATION TO BE OF HARDWOOD WITH FLY SCREENS.



FGB Fennell, Green & Bates

FENNELL, GREEN & BATES
25 Smyth Street
Wakefield
West Yorkshire
WF1 1ED
Tel: 01924 372197
Fax: 01924 385598
e-mail: fgb@fgb-surveyors.co.uk

Client
Braithwaite Excavations & Demolition
Claycliffe Road
Barugh Green
Barnsley
S75 1HS
Tel: 01226 779527

Site Name
Land off Barnsley Road, Darton

Project Title
Proposed Stable Block & Menage

Scale Date Drawn By Checked
1:100 May 2009 SS JC

Dwg title
Proposed Stable Block -
Elevations & Floor Layout

DWG No. BEL/BR Job No. 06 Rev. B

PL01000-A3, PLOT SCALE 1:1