
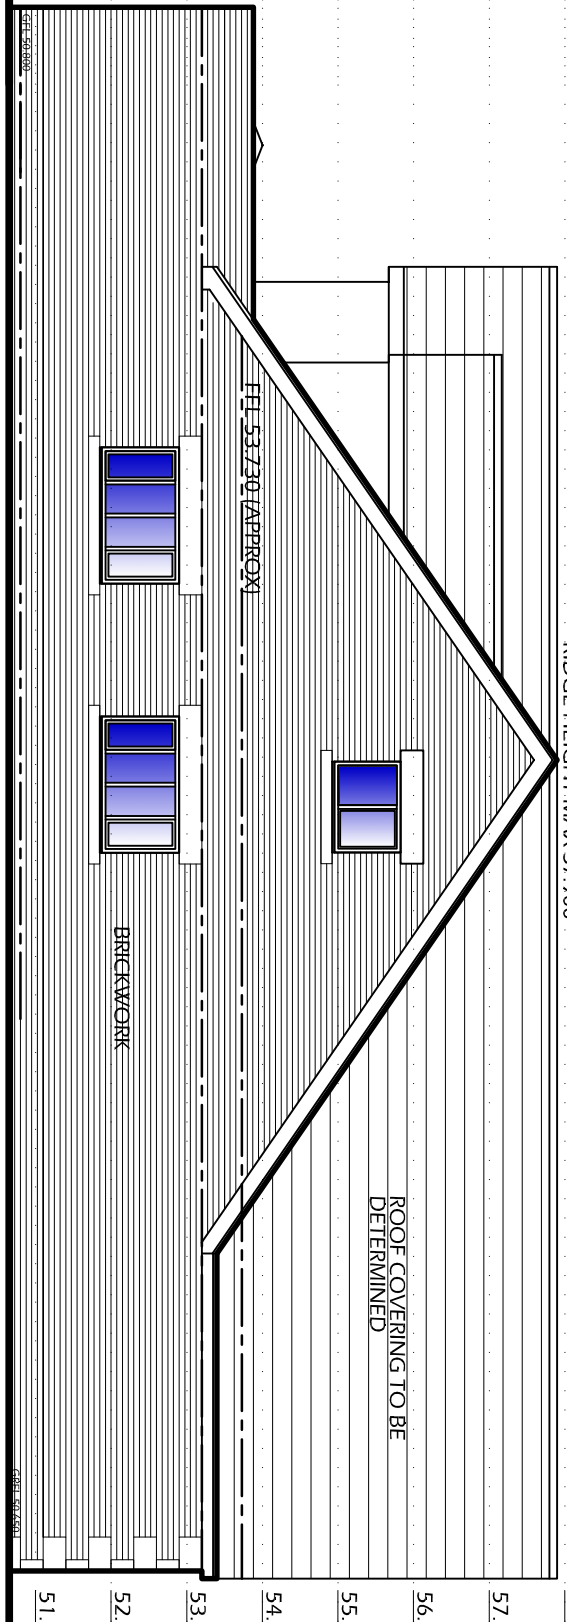
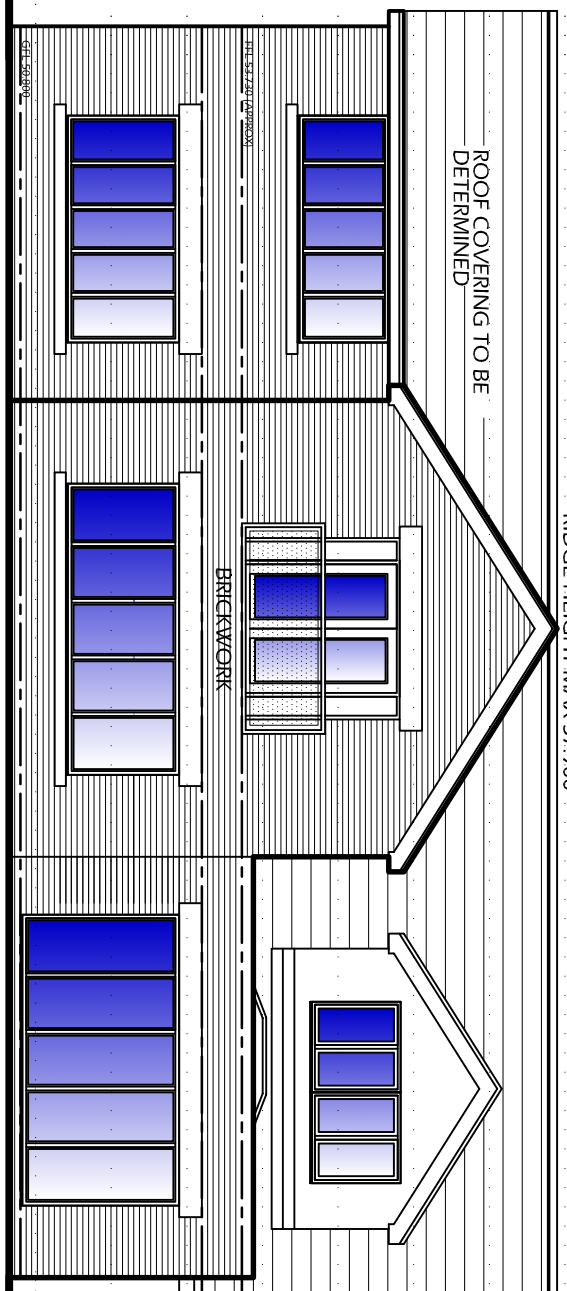
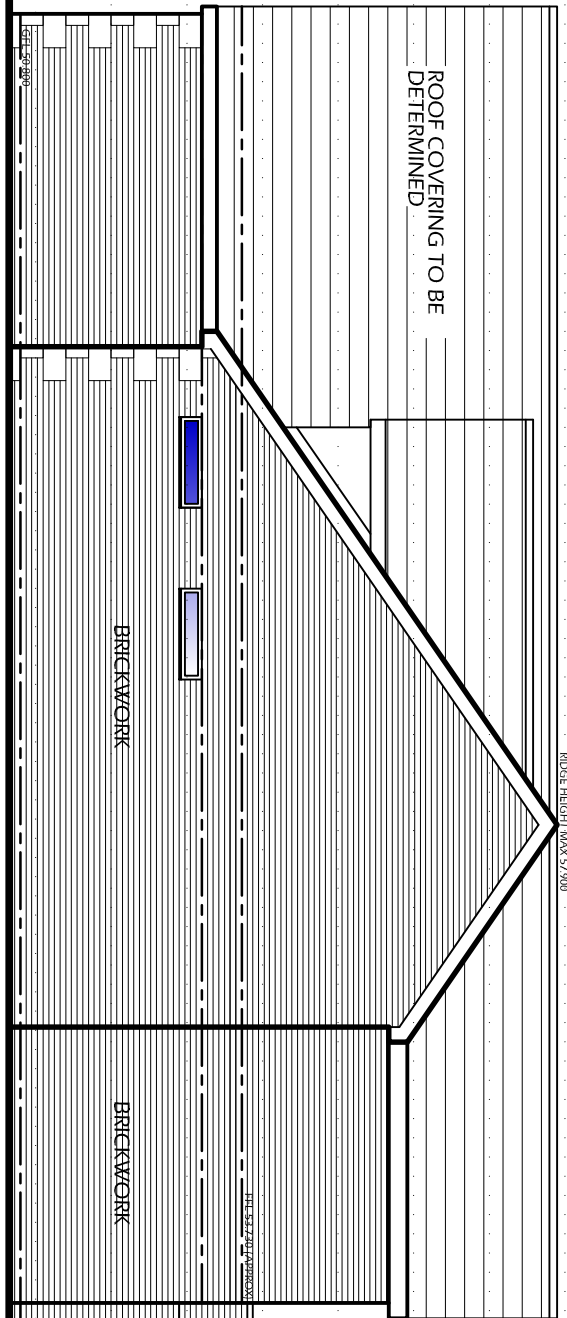


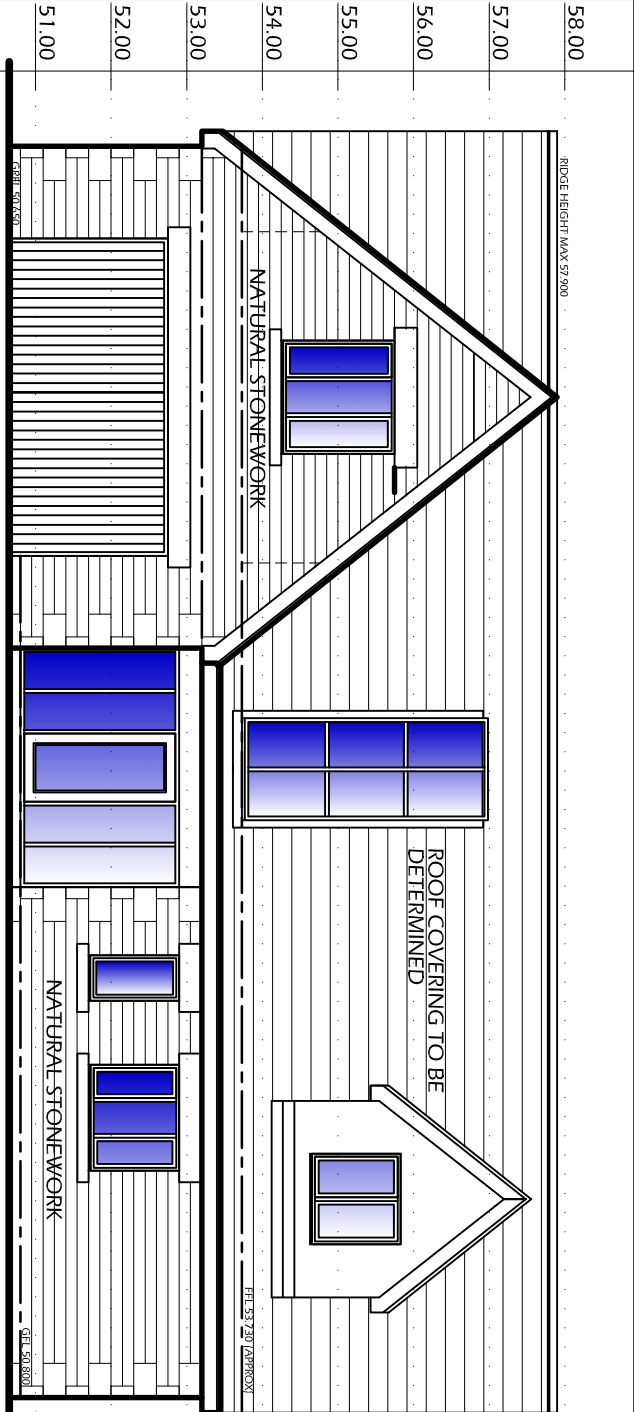


PROPOSED FRONT ELEVATION 1:100


PROPOSED SIDE 1 ELEVATION 1:100

PROPOSED REAR ELEVATION 1:100


PROPOSED SIDE 2 ELEVATION 1:100

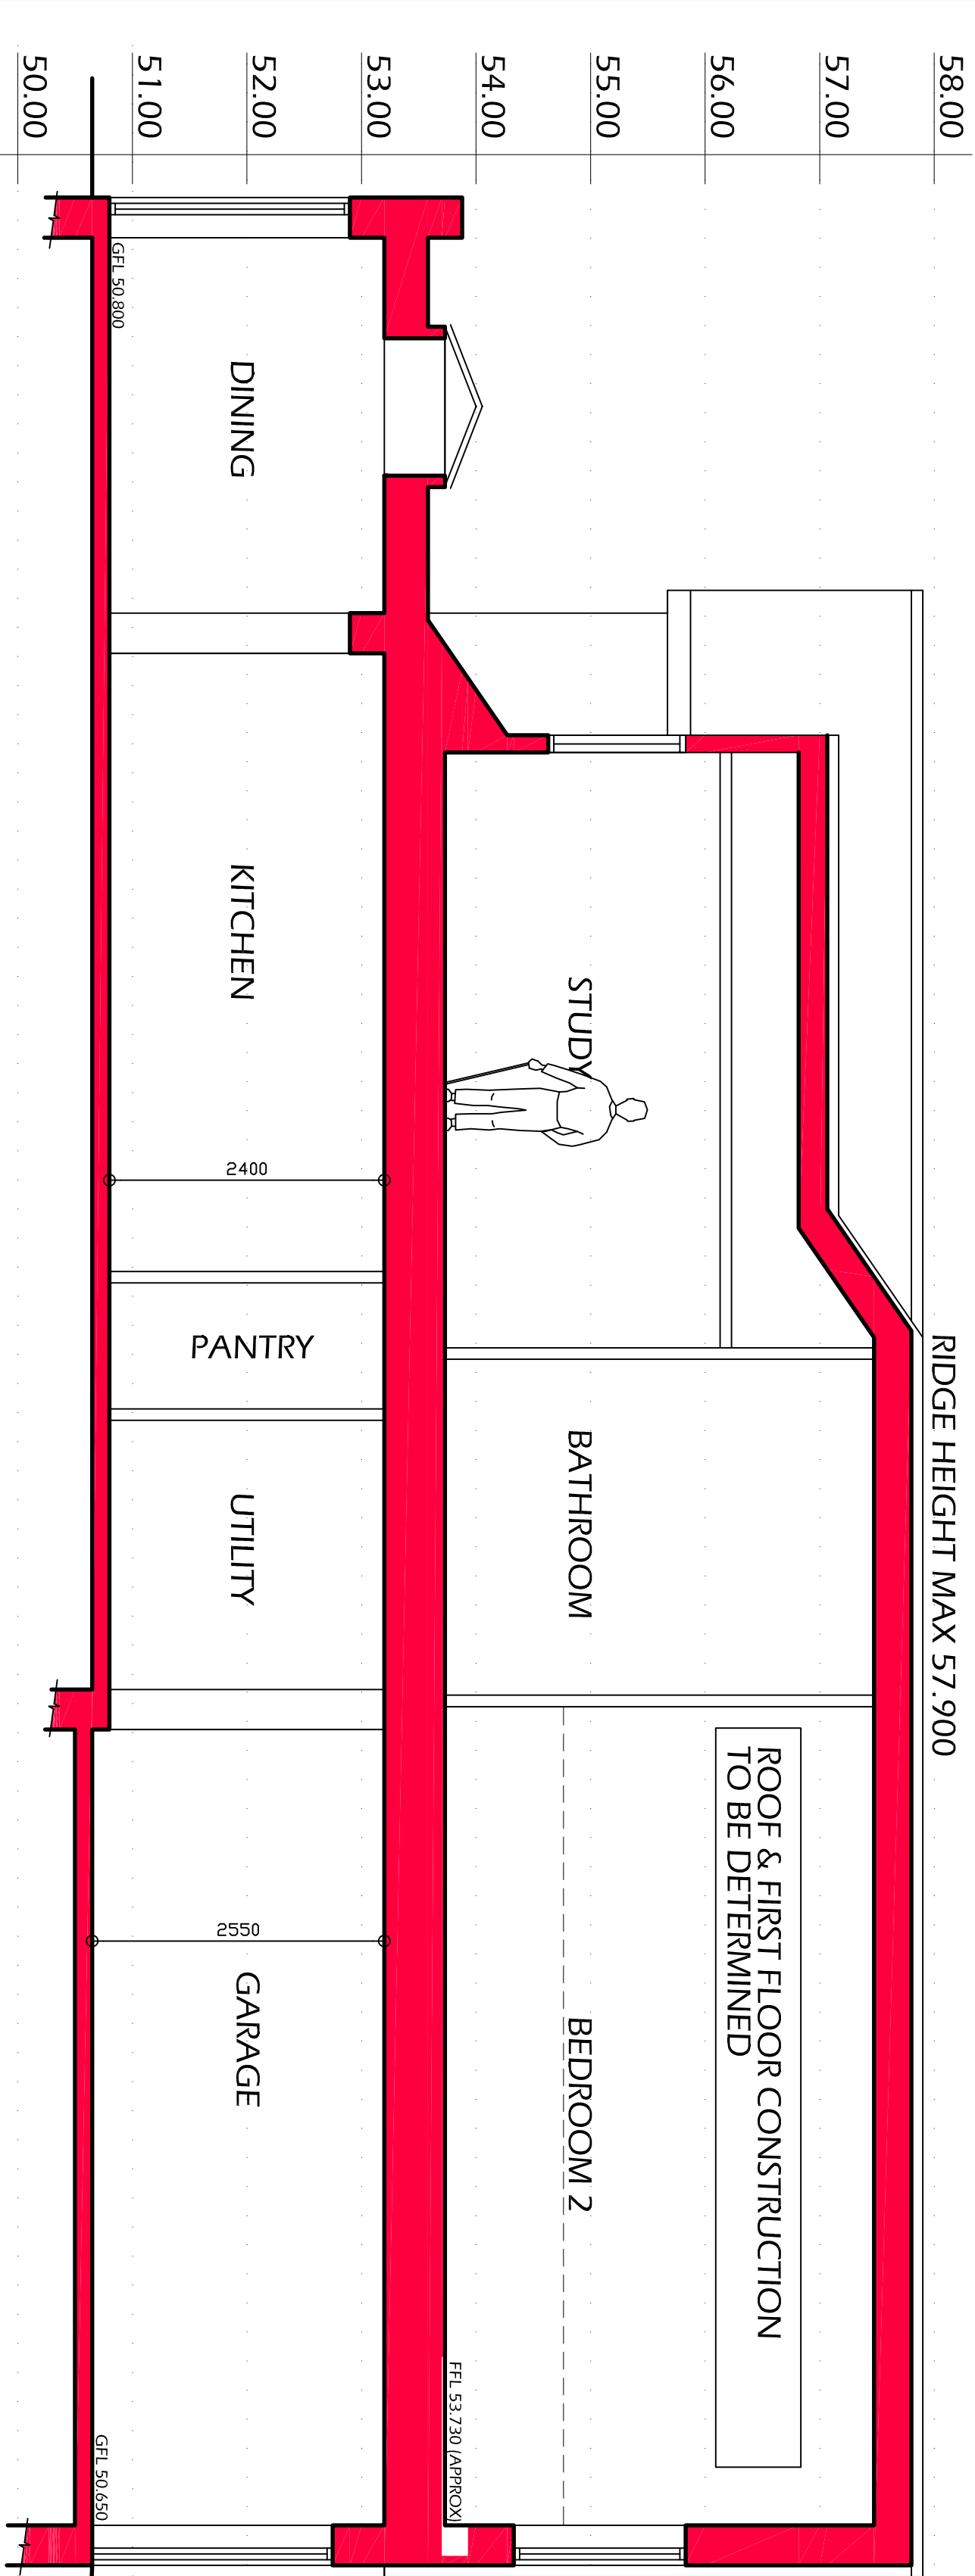


SECTION A-A 1:50

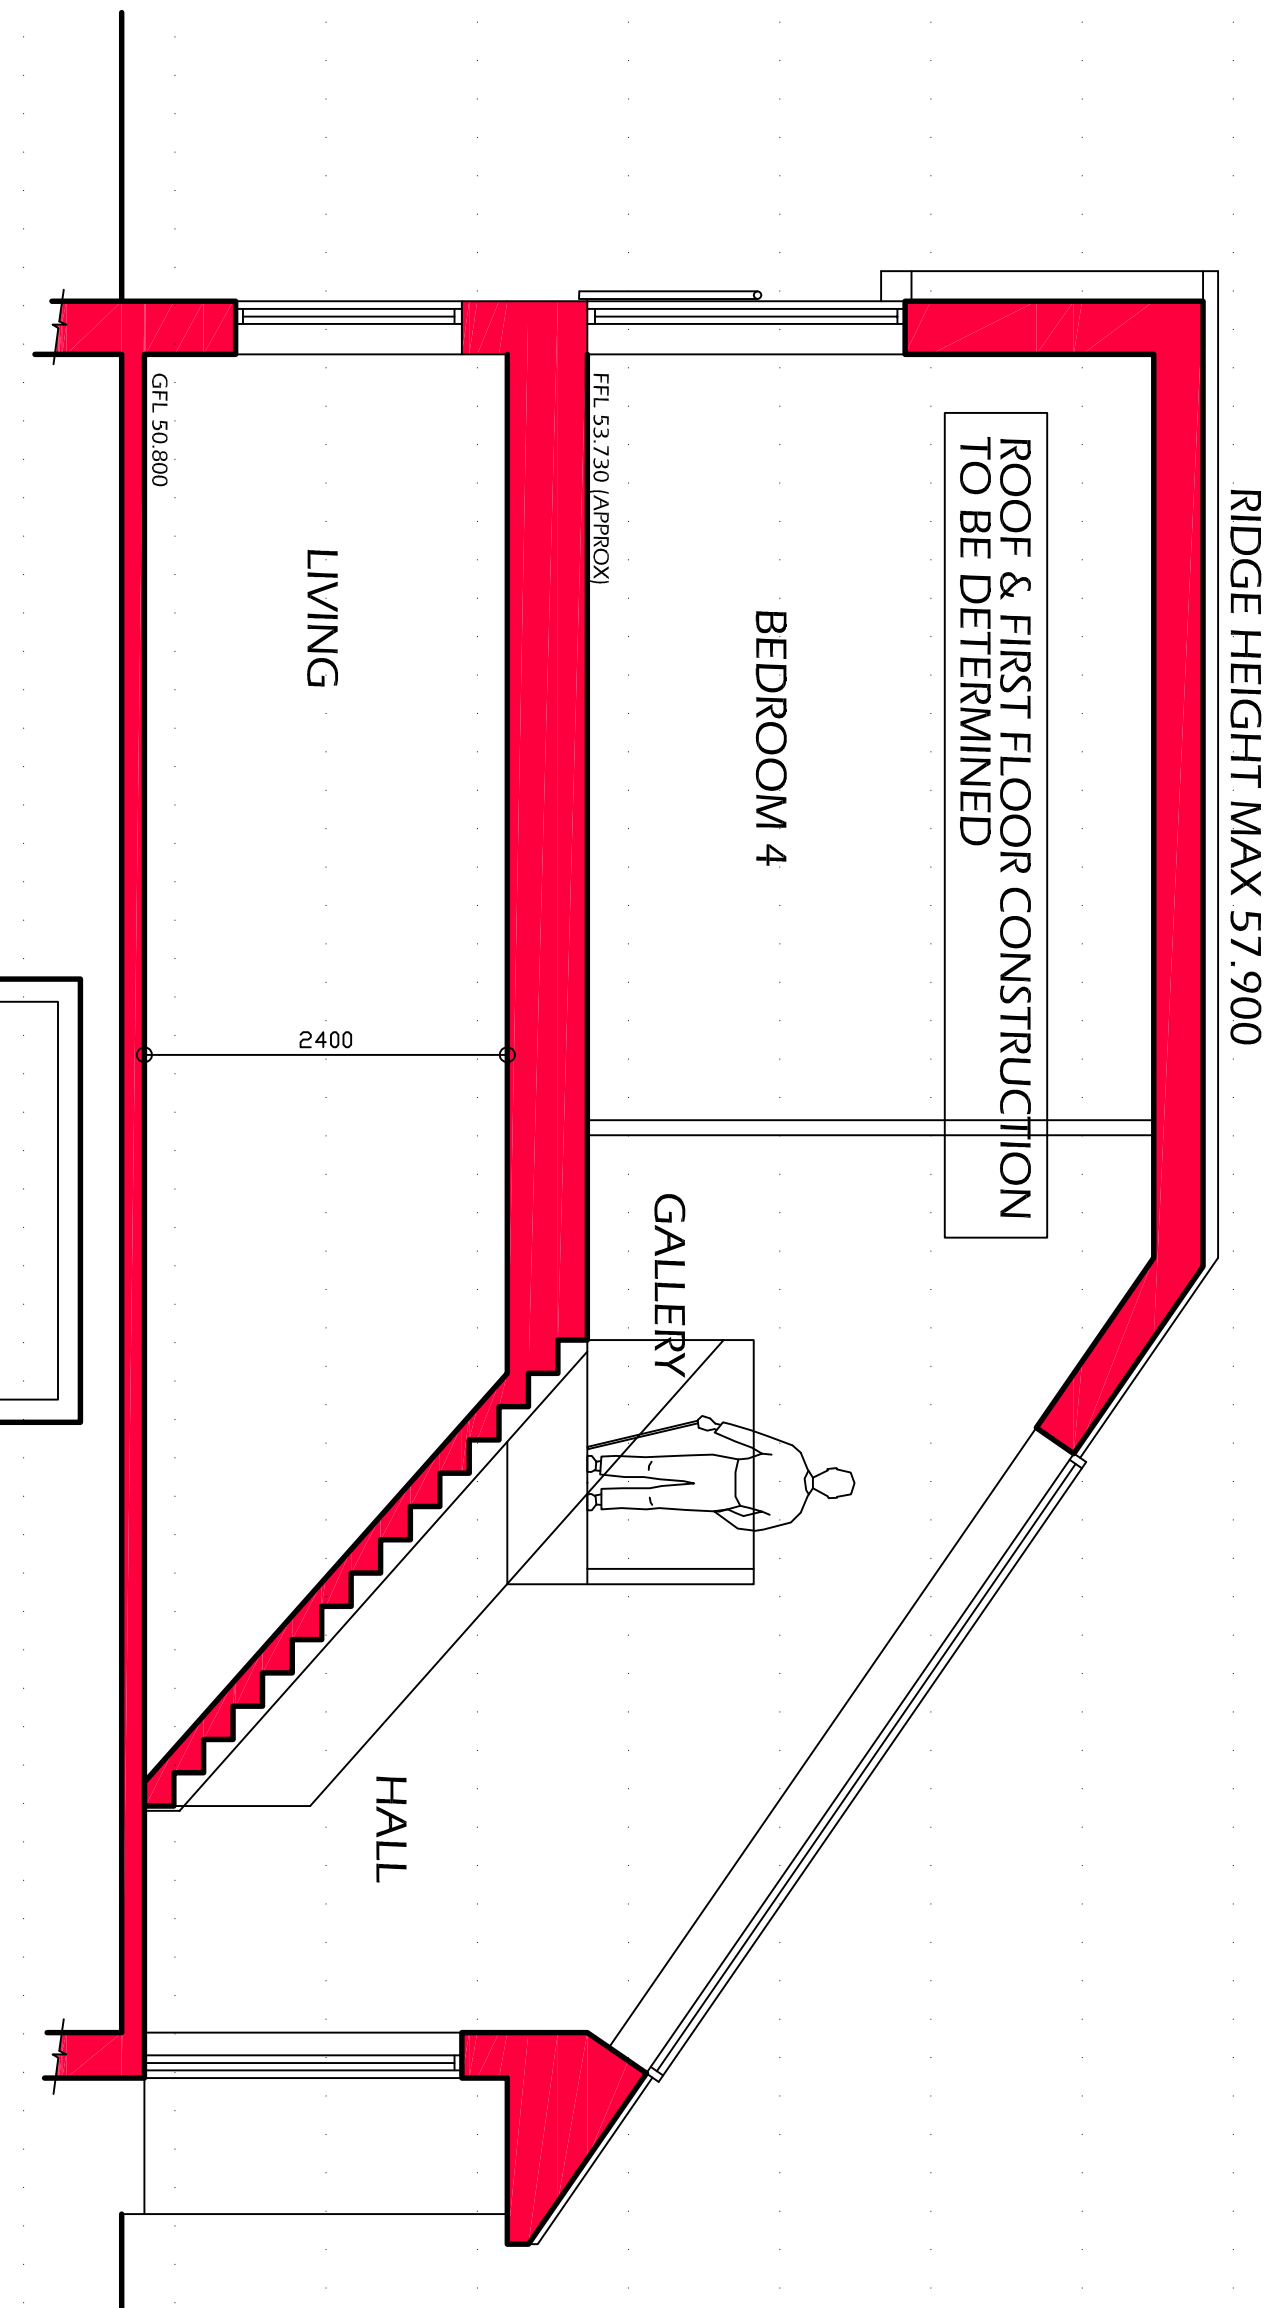


SECTION B-B 1:50

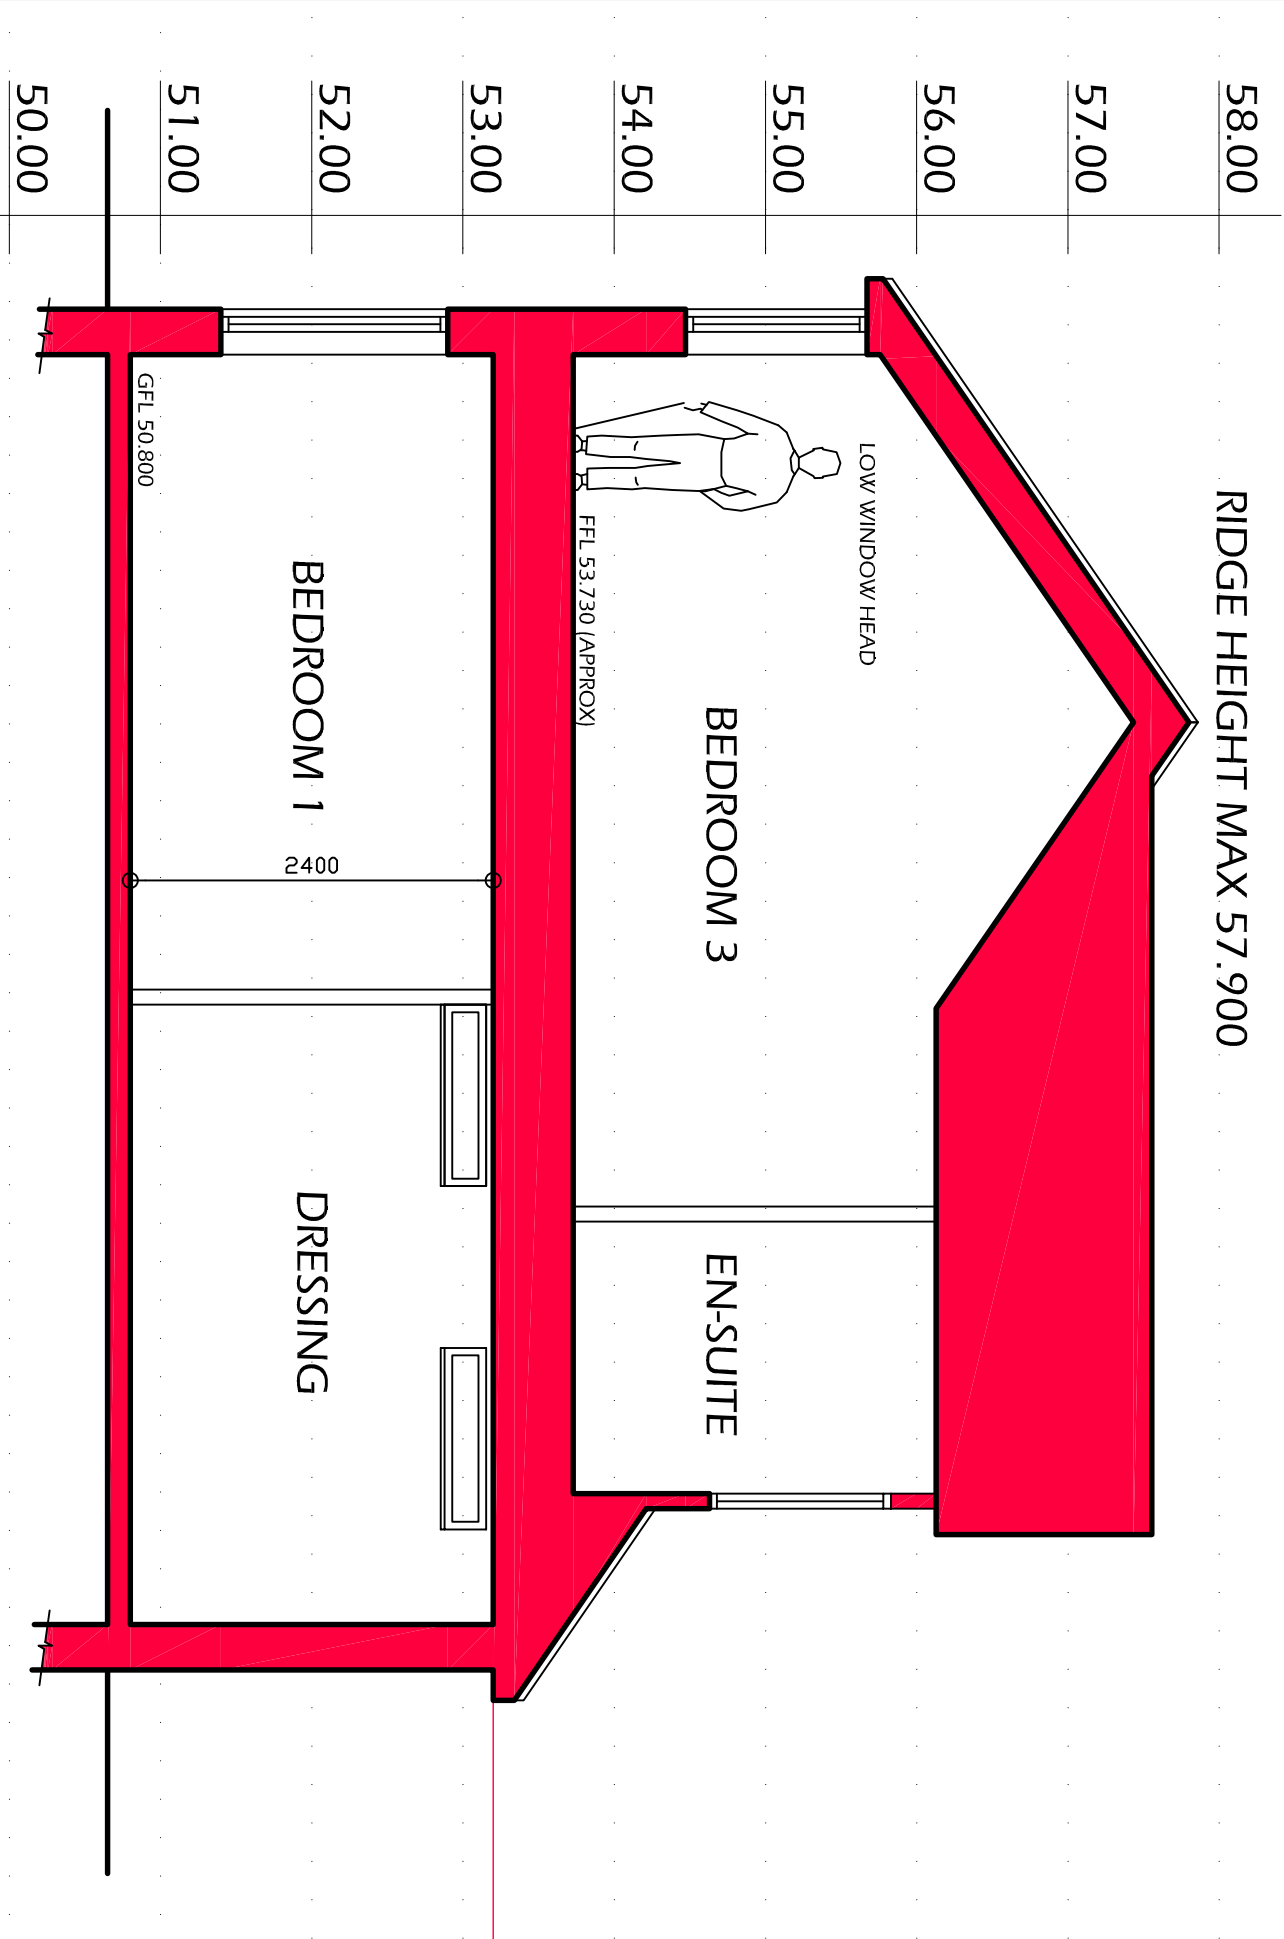

SECTION C-C 1:50

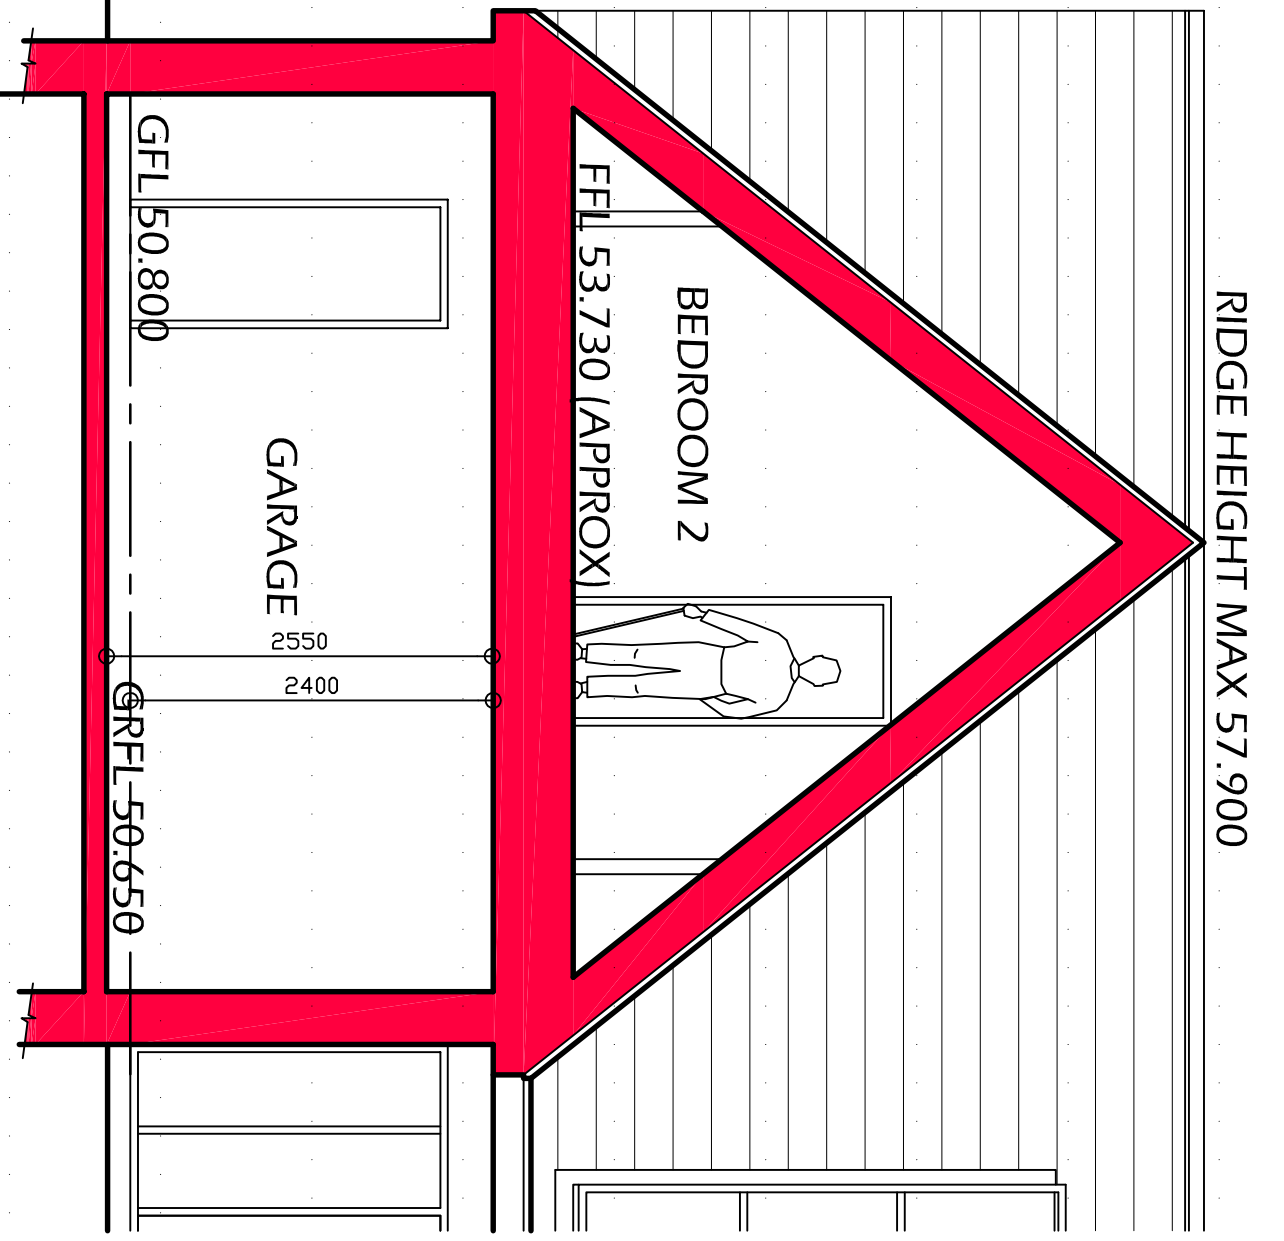

SECTION D-D 1:50

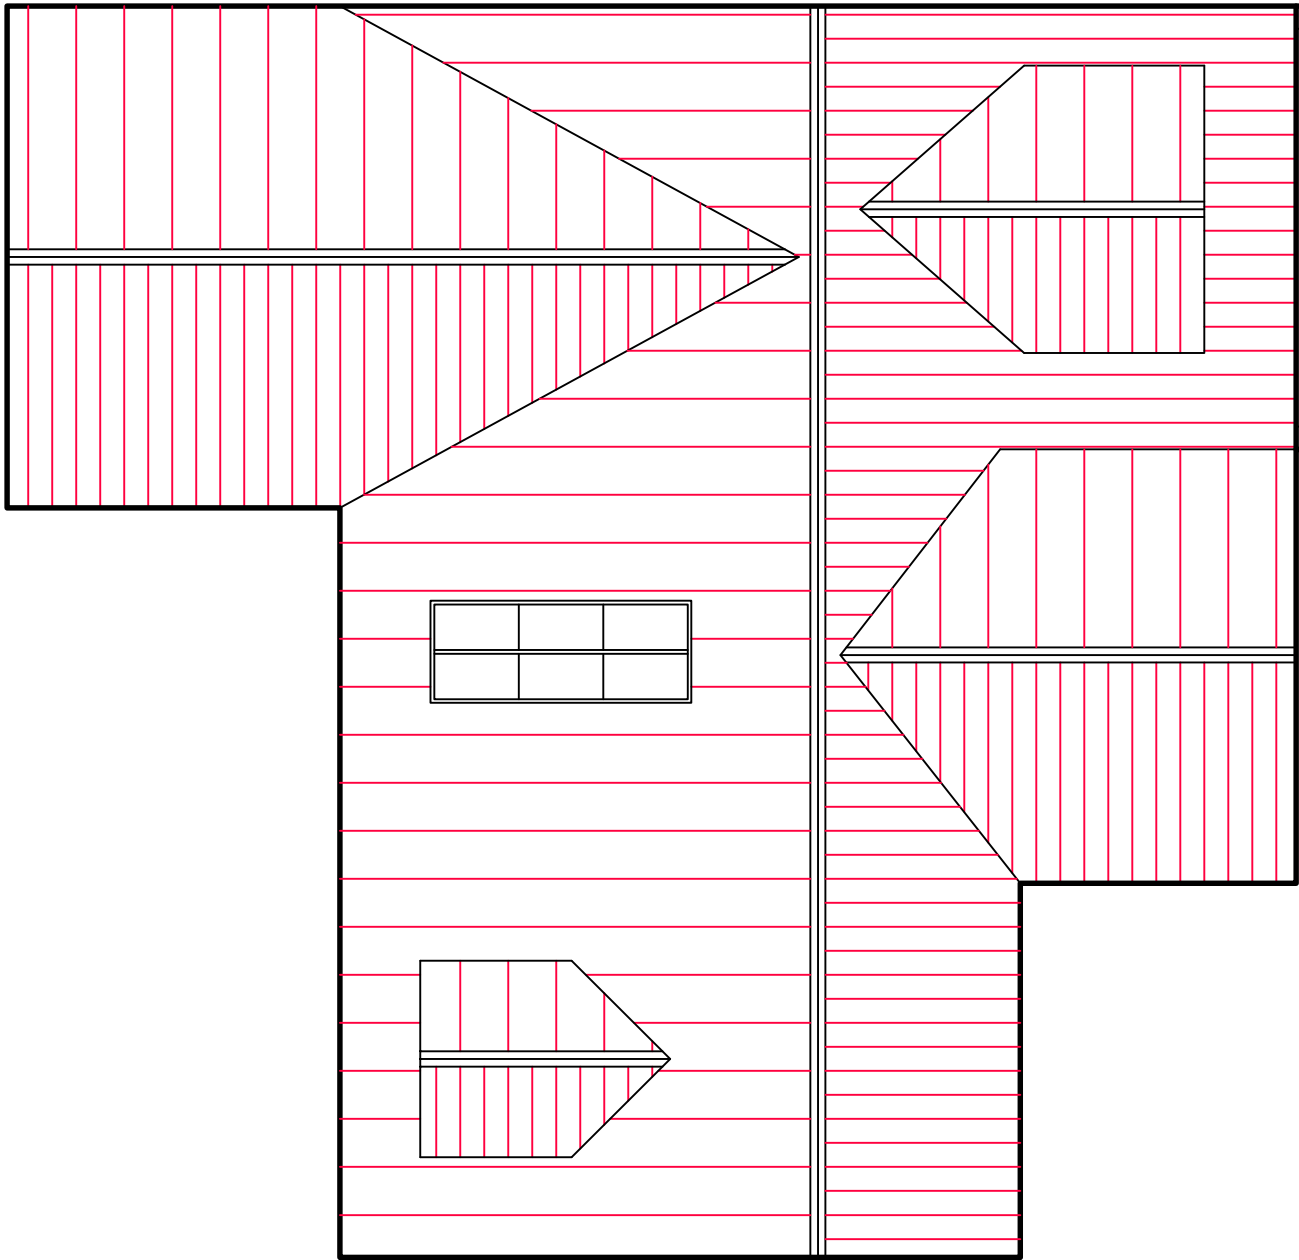

PROPOSED ROOF PLAN 1:100



Notes:

1. THE DRAWING AND THE CONTRACTS AND PARTS THEREIN ARE THE PROPERTY OF NYP ARCHITECTURAL SERVICES. THEY ARE TO BE USED ONLY FOR THE PROJECT AND NOT BE REPRODUCED OR USED IN ANY OTHER MANNER WITHOUT THE WRITTEN PERMISSION OF NYP ARCHITECTURAL SERVICES.
2. CONTRACTORS AND SUB-CONTRACTORS MUST CHECK AND AGREE ALL DIMENSIONS BEFORE PREPARING SHOP DRAWINGS OR COMMENCING WORK ON SITE.
3. CONTRACTORS ARE RESPONSIBLE FOR INFORMING THE DESIGNER OF ANY DISCREPANCY, RESOLVED ON THE DRAWING OR BETWEEN THE DRAWING AND THE FIELD, BEFORE COMMENCING WORK. THE STANDARD FORM OF CONTRACT IN RESPECT OF THE WORK.
4. WRITTEN DIMENSIONS ONLY ARE TO BE USED FROM THIS DRAWING. IF IN ANY DOUBT ASK FOR CLARIFICATION.

Revisions:

Date	Suffix	Description

NYP ARCHITECTURAL SERVICES

The Grove, High Street, Bournemouth, Bournemouth, B35 3JG, Tel: 01202 200898, E-mail: sales@nyp.co.uk / info@nyp.co.uk

Project: PROPOSED DWELLING
24 TINDALE DRIVE, CAMPHORNE, BANBURY

Drawing Title: SKETCH SCHEME
ELEVATIONS, SECTIONS & SITE PLAN

Client: MR & MRS CARRINGHAM

Date: MAY 2016
Ref: 02/61

Scale: A1
Dwg. No.: SK02
Rev.:

SHEET SIZE A1