

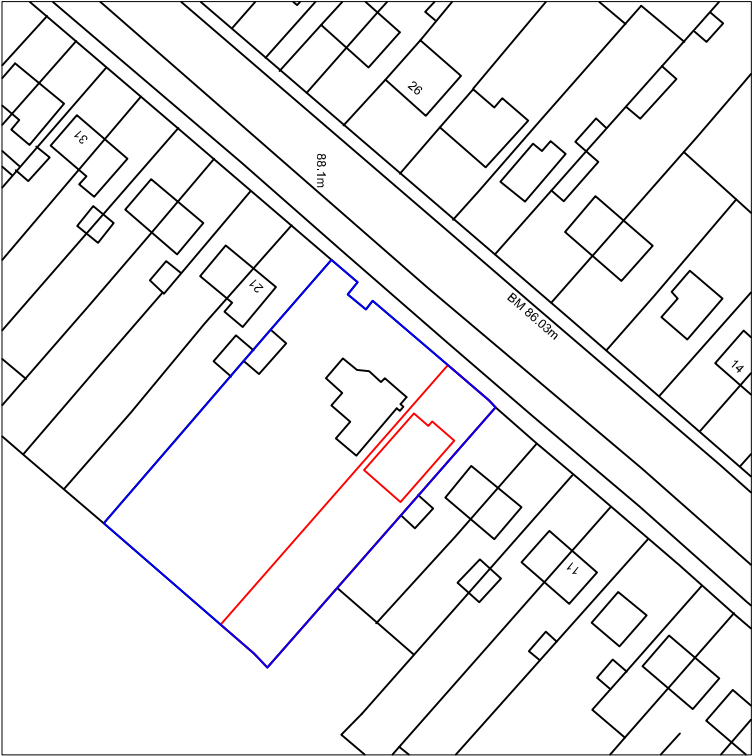


Drawing No.	Rev No.
MJ001 -001	A

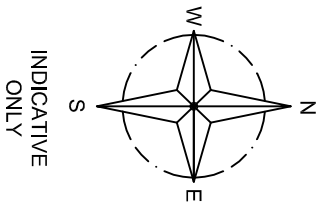

LOCATION PLAN
SCALE 1:1250 AT A3

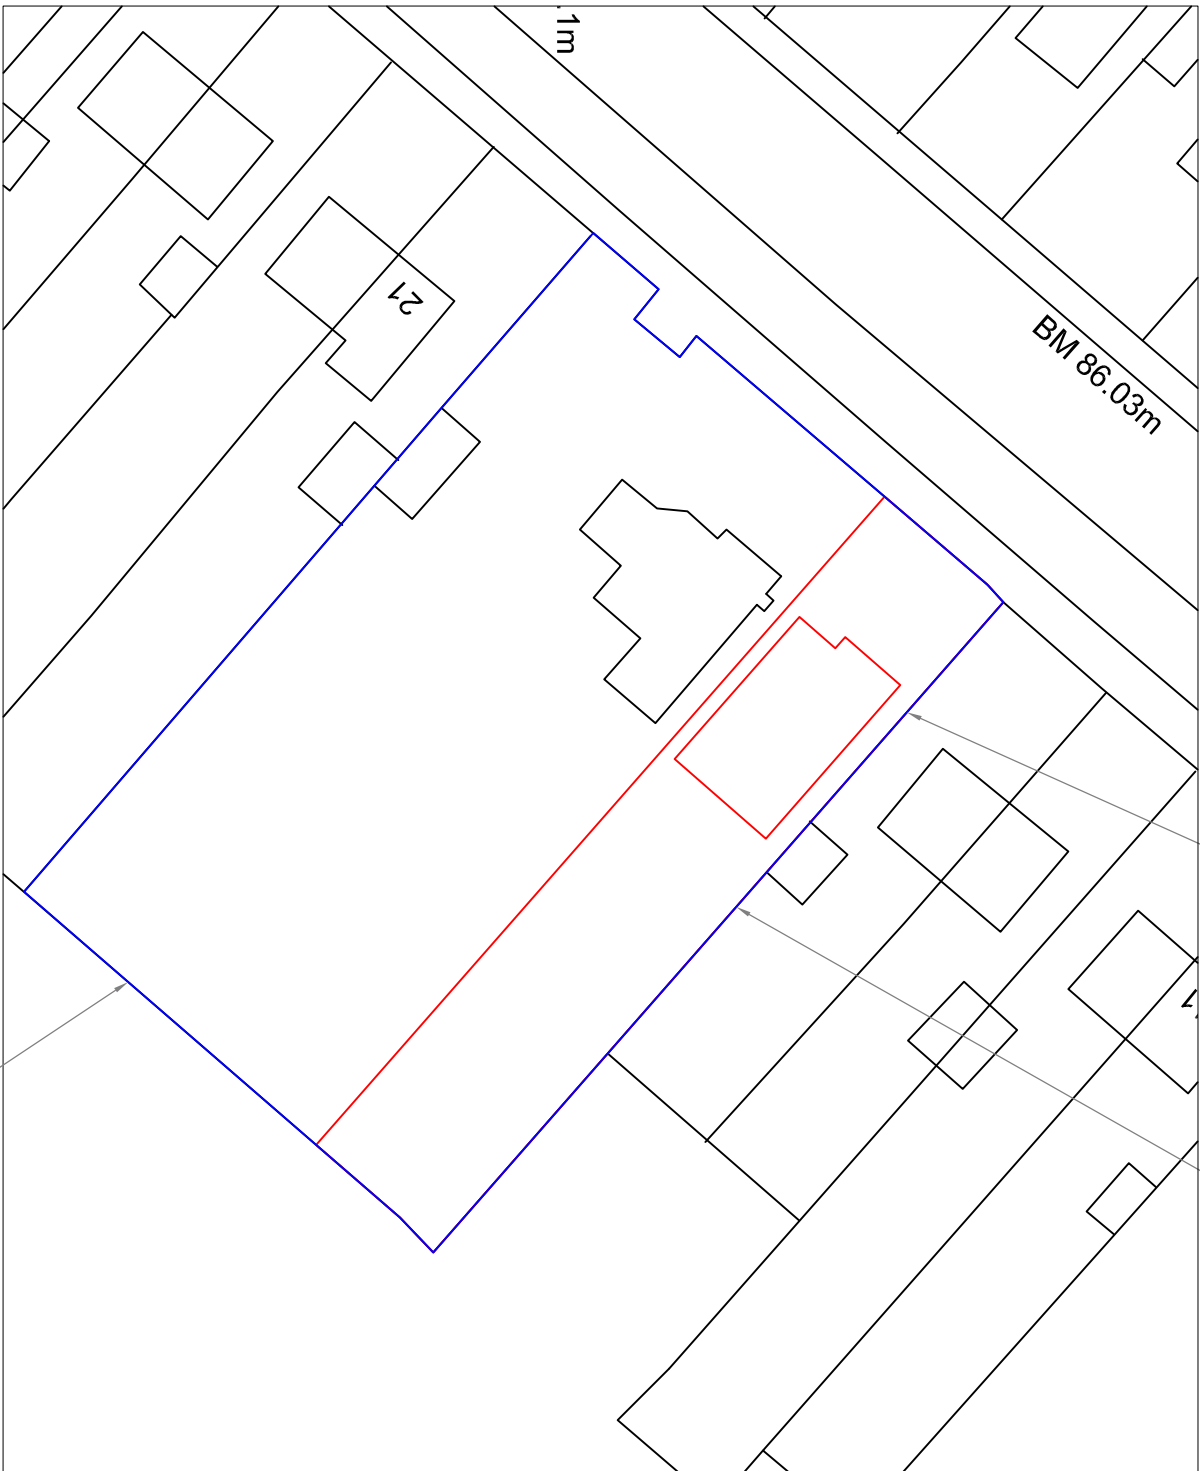

SITE PLAN
SCALE 1:500 AT A3

DO NOT SCALE: Contractor to check all dimensions and report any omissions or errors

NOTES

A	Building moved back	JRB	JJ	JJ	06/03/12
Rev	Description	By	Chk	App	Date

JRB DESIGNS Ltd
1 Saville Road
Cudworth
Barnsley
S72 8LT
Tel: 01226 383542
Fax: 01226 380078
Mob: 07970 541192
Email: joine@jrbdesigns.co.uk

This drawing is copyright. © Jrbdesigns Ltd.

Client

MR I JOHNSON

Drawing Title

SITE PLANS

Address

19 WOOD WALK
WOMBWELL
BARNSELEY
S73 0LZ

Project Title:

PROPOSED FOUR BEDROOM
NEW DWELLING

Purpose of Issue:

PLANNING

Drawing Status

FIRST ISSUE

Scale at A3	Drawn By	Date
AS SHOWN	JRB	12/01/2012
Checked By	Approved By	Date
JJ	JJ	12/01/2012
Project No.	Drawing No.	Revision
MJ001	001	A

APPROVAL ☒ INFORMATION ☐ TENDER ☐ CONTRACT ☐ CONSTRUCTION ☐